


FIGURE 1- Habitat Management Proposals

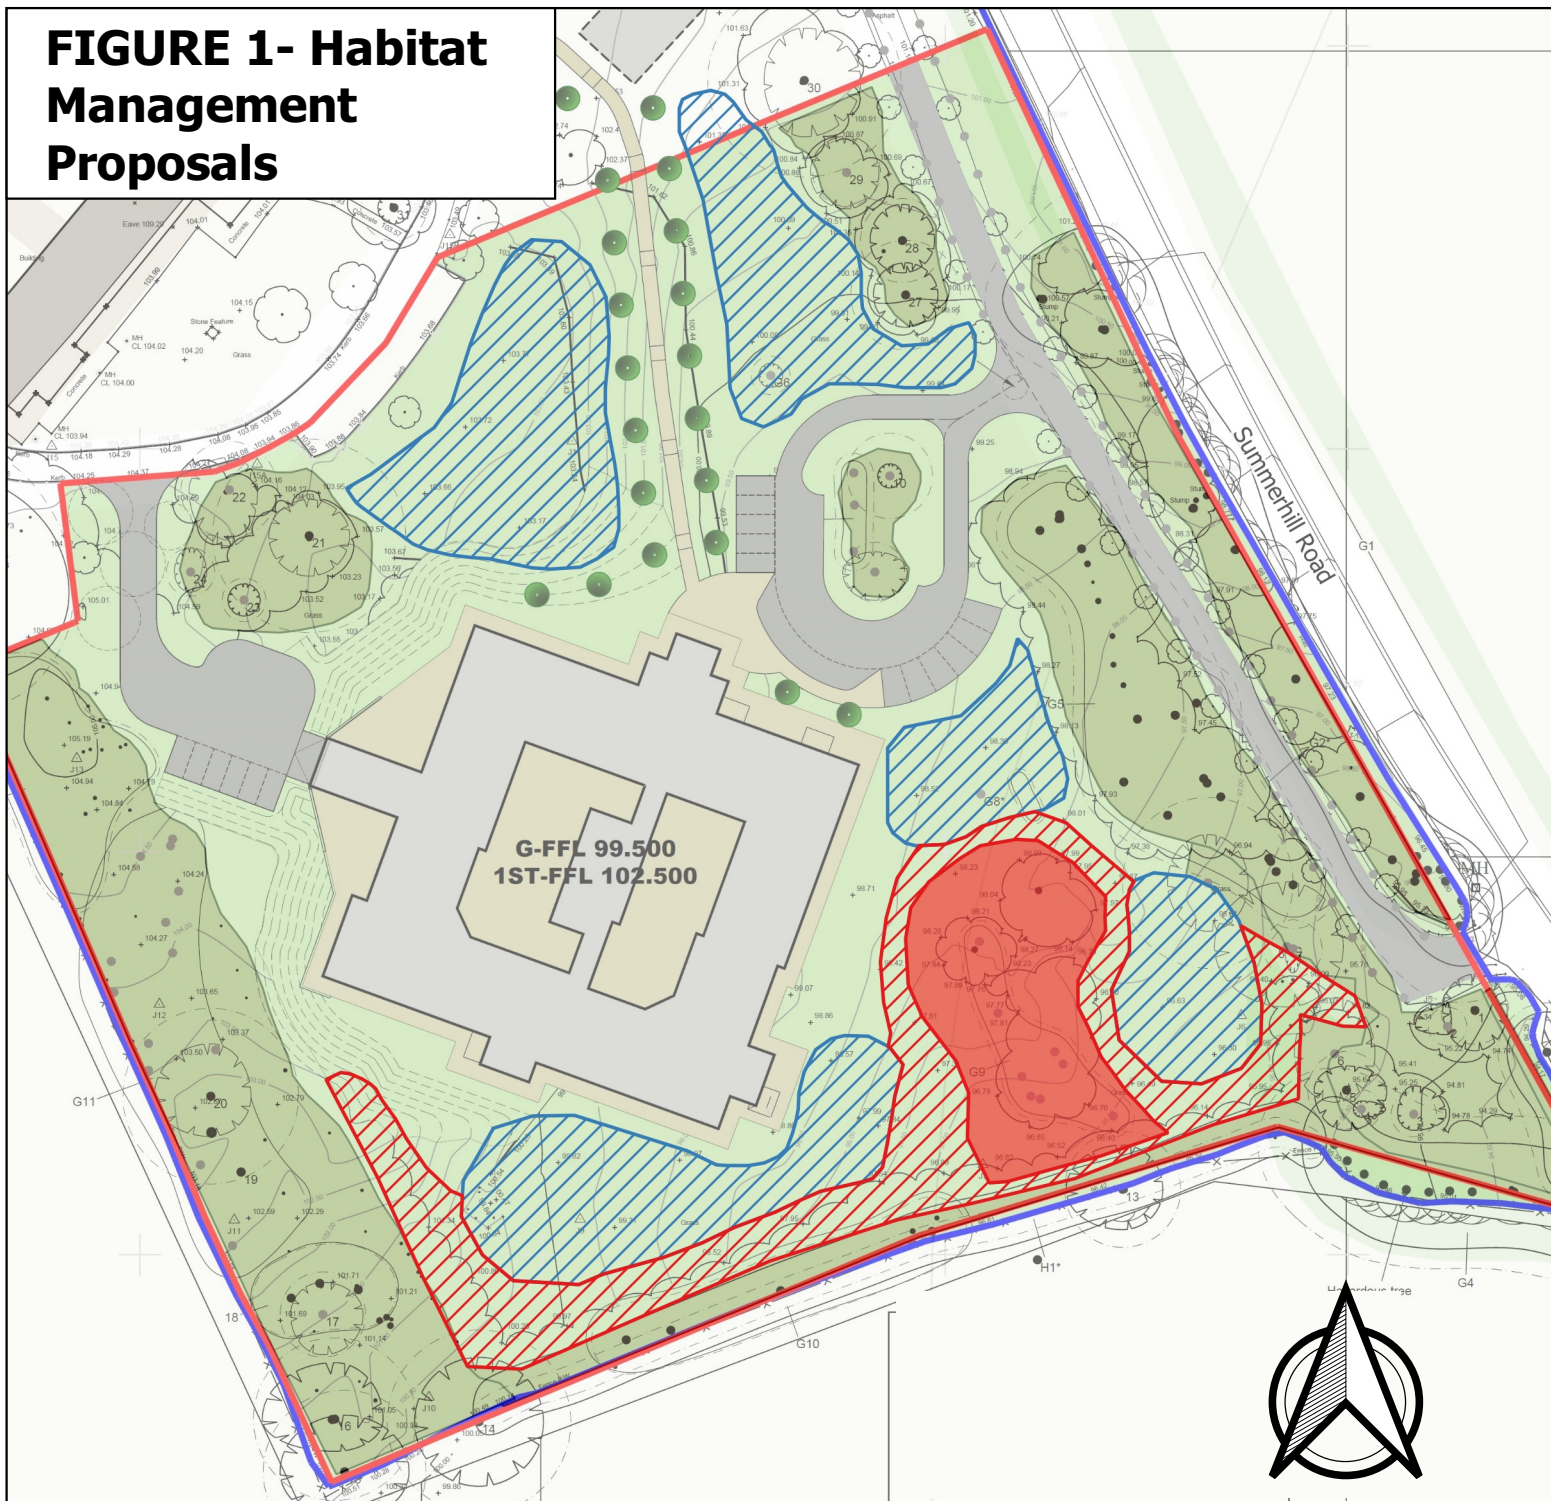

KEY

Proposed Habitat Management Areas



Proposed Tussock/Tall Herb



Proposed Hay Meadow Area



Natural Regeneration Area

Development Proposals/ Retained Habitats



Proposed building



Grassland (amenity area)



Proposed footpath/ hardstanding



Proposed access road/ carpark



Retained woodland area

