


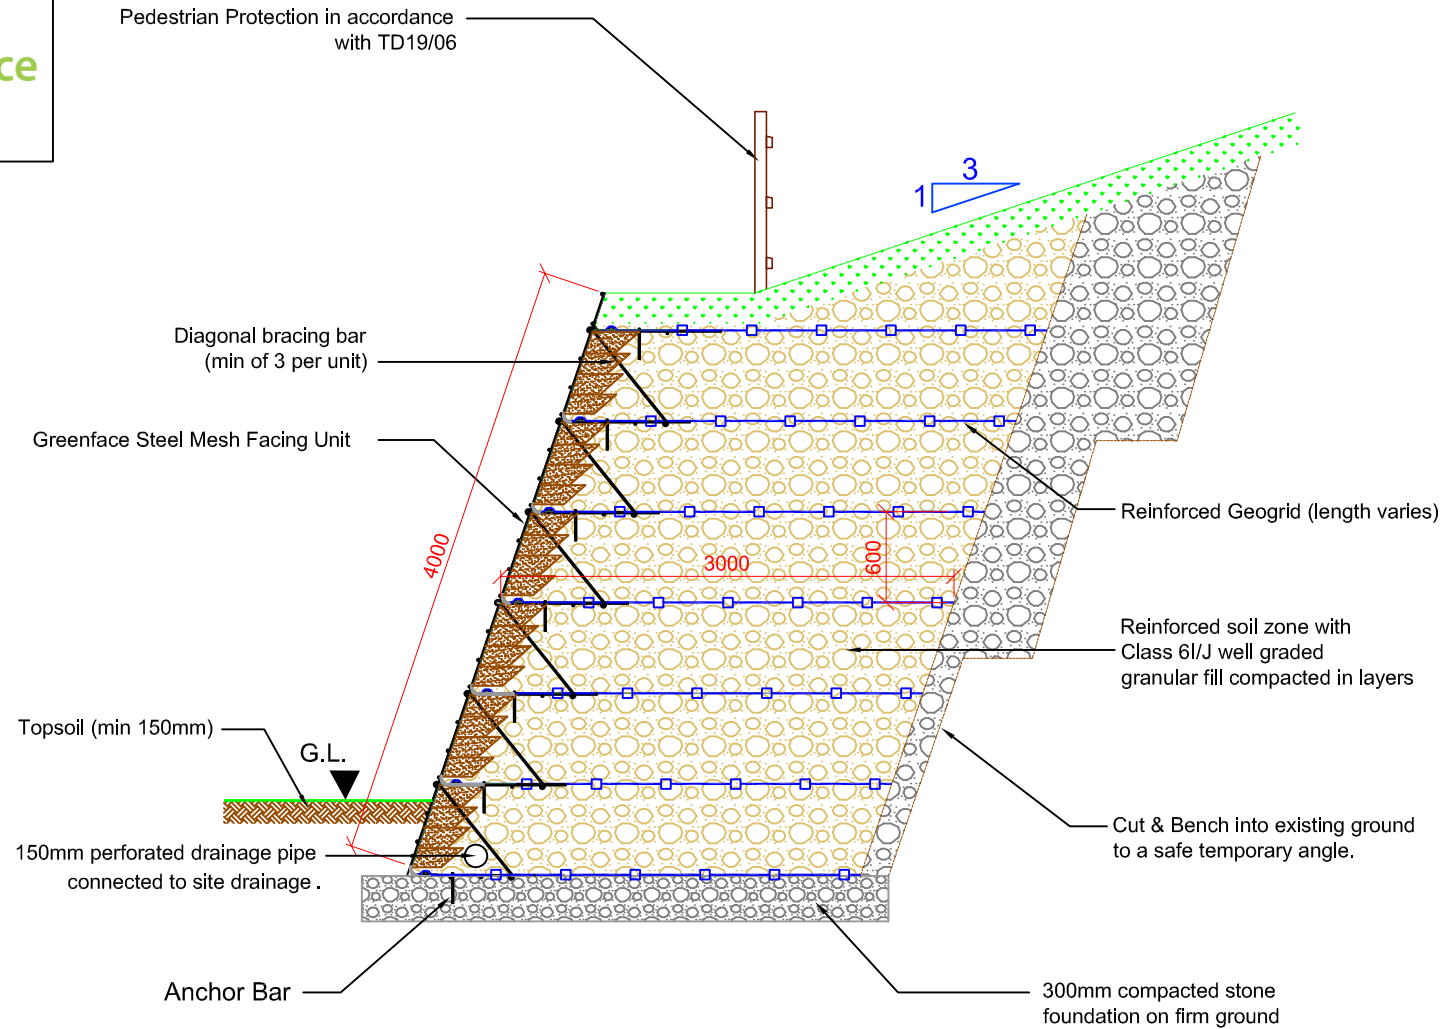

## 4m HIGH GREENFACE SLOPE

Please Note - This diagram is for illustration use only.  
Exact dimensions and design to be confirmed by Retain Engineers based on site parameters.

[www.retain.co.uk](http://www.retain.co.uk)

