

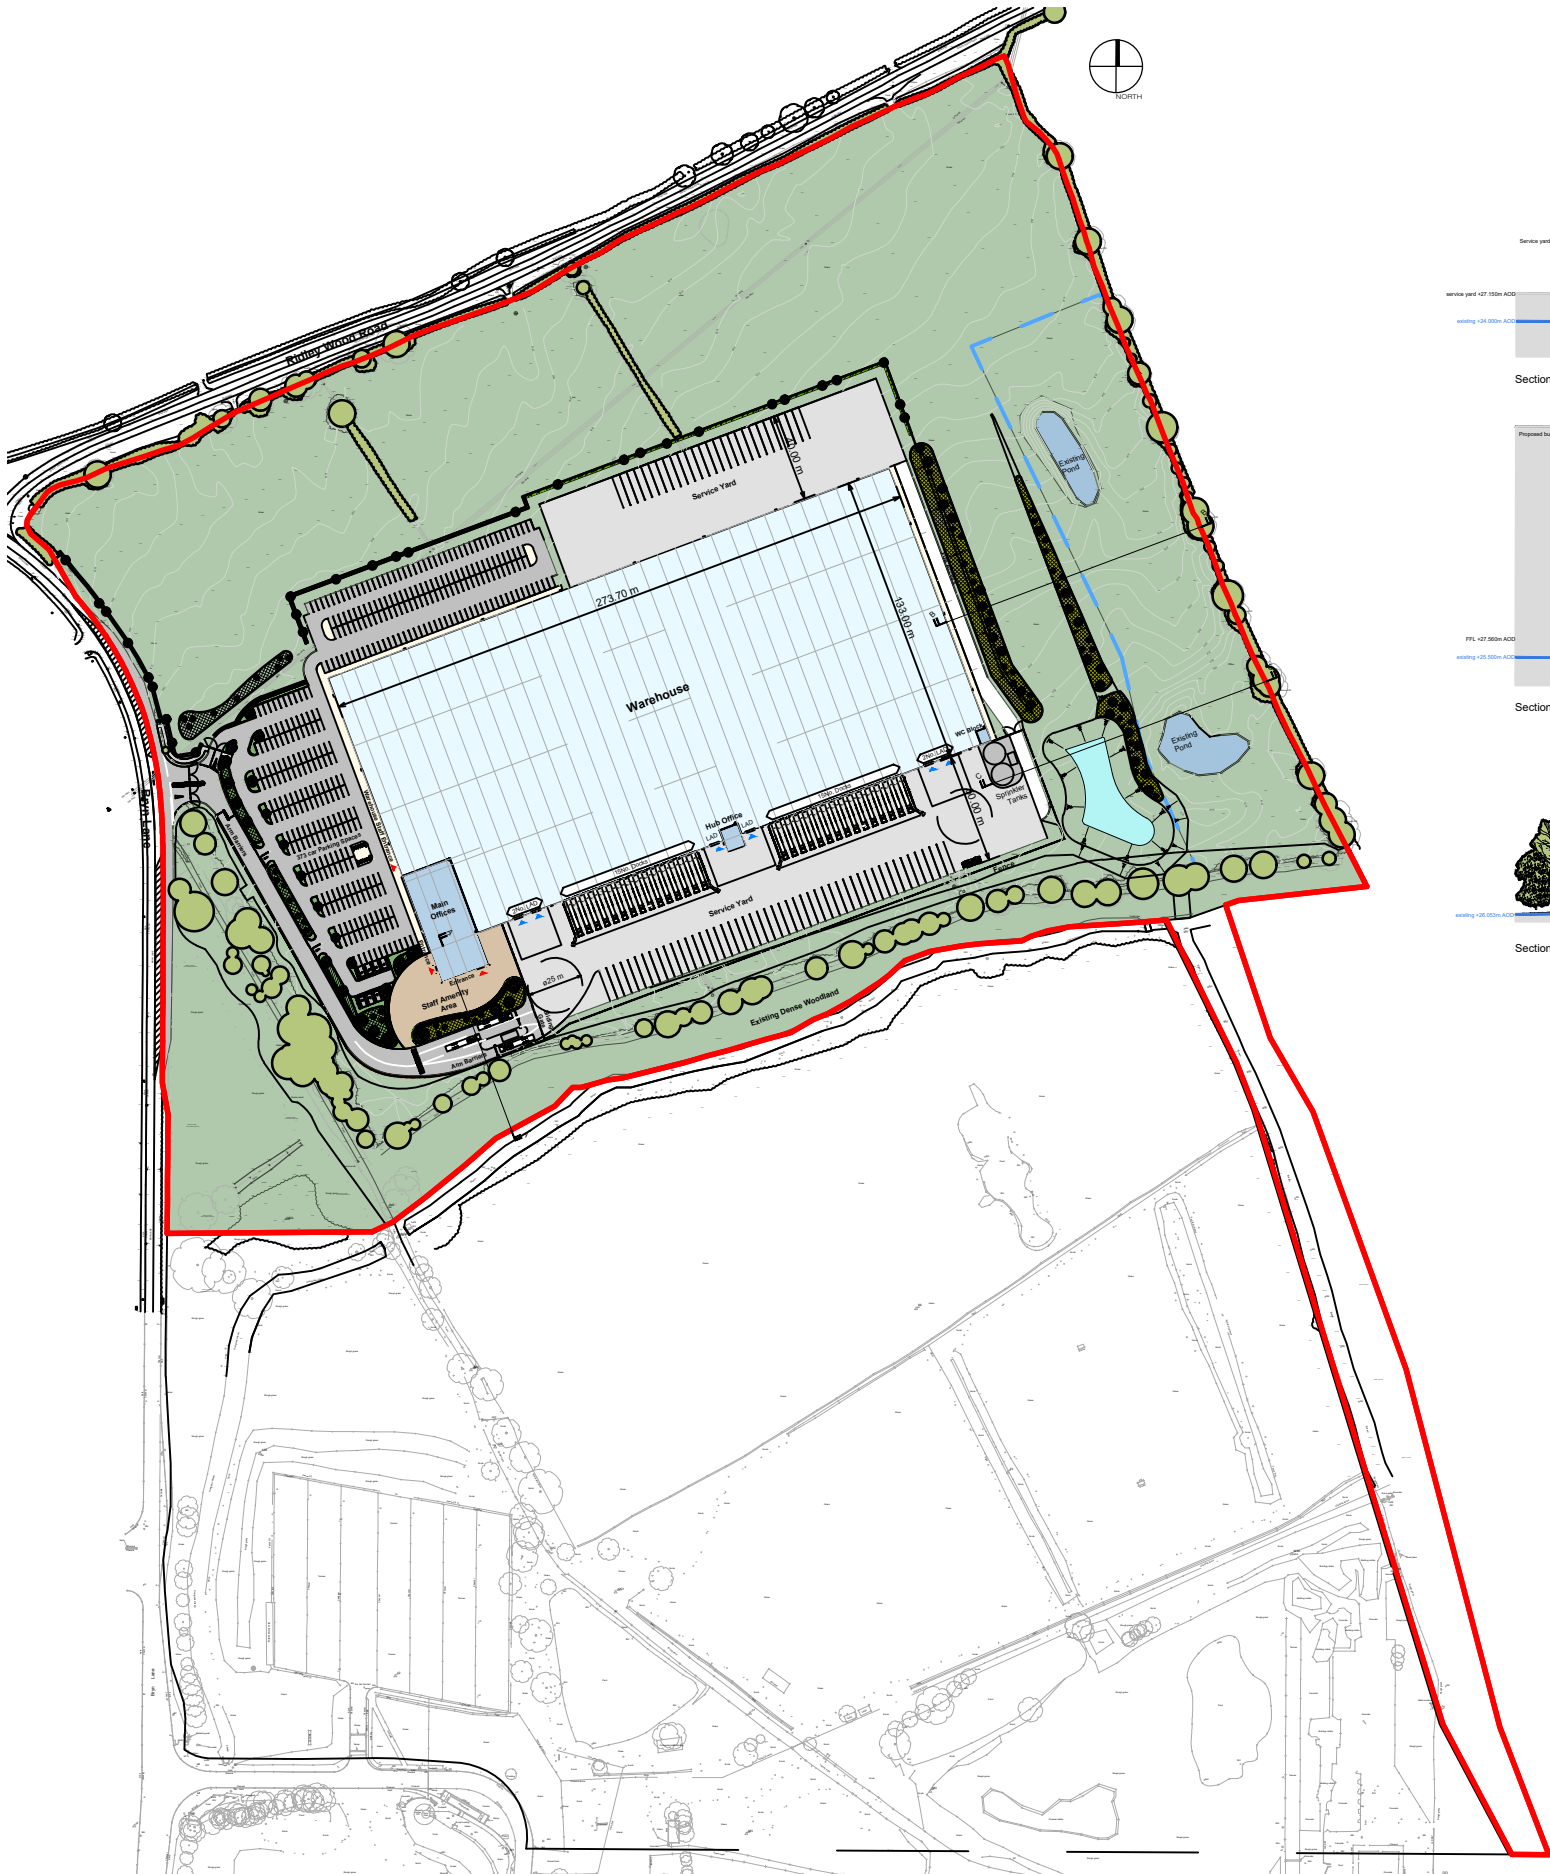


Section CC 1:250 Planted bund in relation to proposed eastern elevation / retained trees to eastern boundary

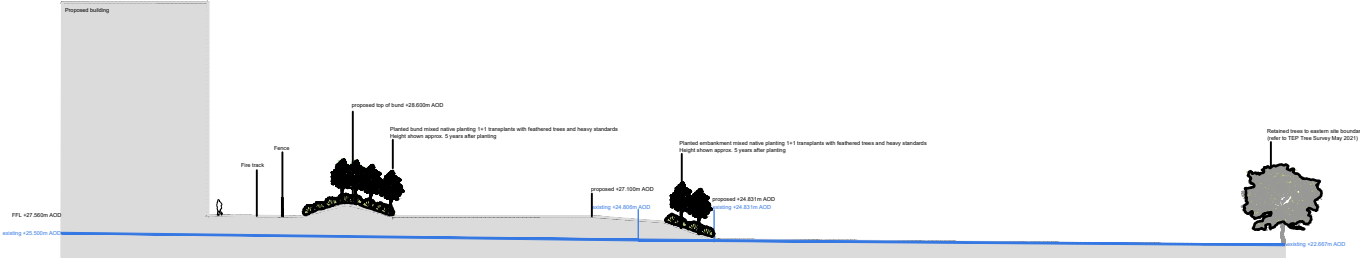

Section BB 1:250 Planted bund in relation to proposed eastern elevation / retained trees to eastern boundary

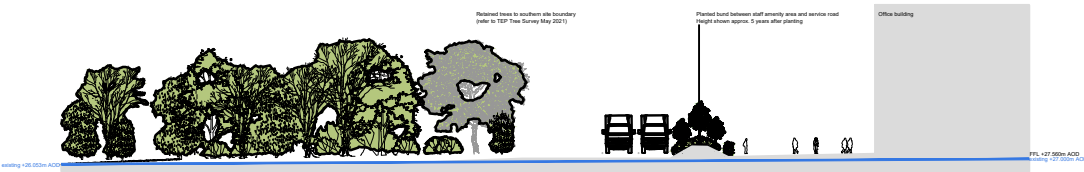

Section AA 1:250 Planted bund in relation to existing retained trees to southern boundary

KEY

EXISTING HEDGEROW AND TREES TO BE RETAINED

EXTRA HEAVY STANDARD TREES
(Tree pit size: 1000x1000x900mm backfilled with topsoil)
18-20cm stem girth
4.5-6.0m height
1.8-2.1m clear stem
Root wrapped

Quercus robur 'Fastigiate Koster'

EXTRA HEAVY STANDARD TREES
(Tree pit size: 1000x1000x750mm backfilled with topsoil)
14-16cm girth
4.25-6.0m height
1.8-2.1m clear stem
Root wrapped

Acer campestre 'Streetwise', Prunus avium 'Pena'

HEAVY STANDARD TREES
(Tree pit size: 1000x1000x750mm backfilled with topsoil)
12-14cm stem girth
3.5-4.25m height
1.8-2.1m clear stem
Root wrapped

Acer campestre, Betula pendula, Prunus avium, Quercus robur

FEATHERED TREES
(Tree pit size: 1000x1000x750mm backfilled with topsoil)
Well furnished with lateral shoots to base
Root wrapped

Acer campestre, Betula pendula, Prunus avium, Quercus robur, Sorbus aucuparia

PROPOSED ORNAMENTAL SHRUB PLANTING
(300mm depth of topsoil onto 300mm depth subsoil)
Ultimate plant height is above 1m.

Species	Supply Size	Pot Size	Spacing
Cornus alba 'Spartea'	400-600mm	3L	600mm c/s
PROPOSED LOW GROUND COVER PLANTING
(300mm depth of topsoil onto 300mm depth subsoil)
Ultimate plant height is below 1m.

Species	Supply Size	Pot Size	Spacing
PROPOSED WOODLAND MIX PLANTING
(300mm depth of topsoil onto 300mm depth subsoil)
Where woodland or forest is planted next to a hard surface/kerb/footpath, it should be positioned 1m from the edge.

%	Species	Common Name	Size	Pot	Spacing
10%	Corylus avellana	Hazel	400-600mm	1L	OG
20%	Salix caprea	Willow	400-600mm	1L	OG
20%	Prunus avium	Wild Cherry	400-600mm	1L	OG

PROPOSED THICKET MIX PLANTING
(300mm depth of topsoil onto 300mm depth subsoil)
Where woodland or forest is planted next to a hard surface/kerb/footpath, it should be positioned 1m from the edge.

%	Species	Common Name	Size	Pot	Spacing

PROPOSED INDIGENOUS HEDGEROW
(300mm depth of topsoil onto 300mm depth subsoil)
Planted at 600mm centres in a double staggered line. Rows to be 500mm apart.

%	Species	Common Name	Size	Pot	Spacing

PROPOSED CLIPPED INDIGENOUS HEDGEROW
(300mm depth of topsoil onto 300mm depth subsoil)
Planted at 600mm centres in a double staggered line. Rows to be 500mm apart.

%	Species	Common Name	Size	Pot	Spacing

PROPOSED POND

APPLICATION BOUNDARY

PLAN 1:1000@A0

Scale 1:1000

REV	DATE	AUTH
A	04.08.21	DP
B	15.08.21	DP
C	02.11.21	DP
D	08.11.21	DP
E	05.11.21	DP
F	08.11.21	DP
G	11.11.21	DP

BCA BARRY CHINN associates Landscape Architects

CLIENT
NET WORLD SPORTS

PROJECT
BRYN LANE, WREXHAM

DRAWING
LANDSCAPE CONCEPT PLAN

CONTRACT 214021

DATE 25/05/21

SCALE 1:1000

CAD FILE 2147-21-01G Landscape Concept Plan.dwg

DESIGN NO. 01

CHECKED: DP

REV G