



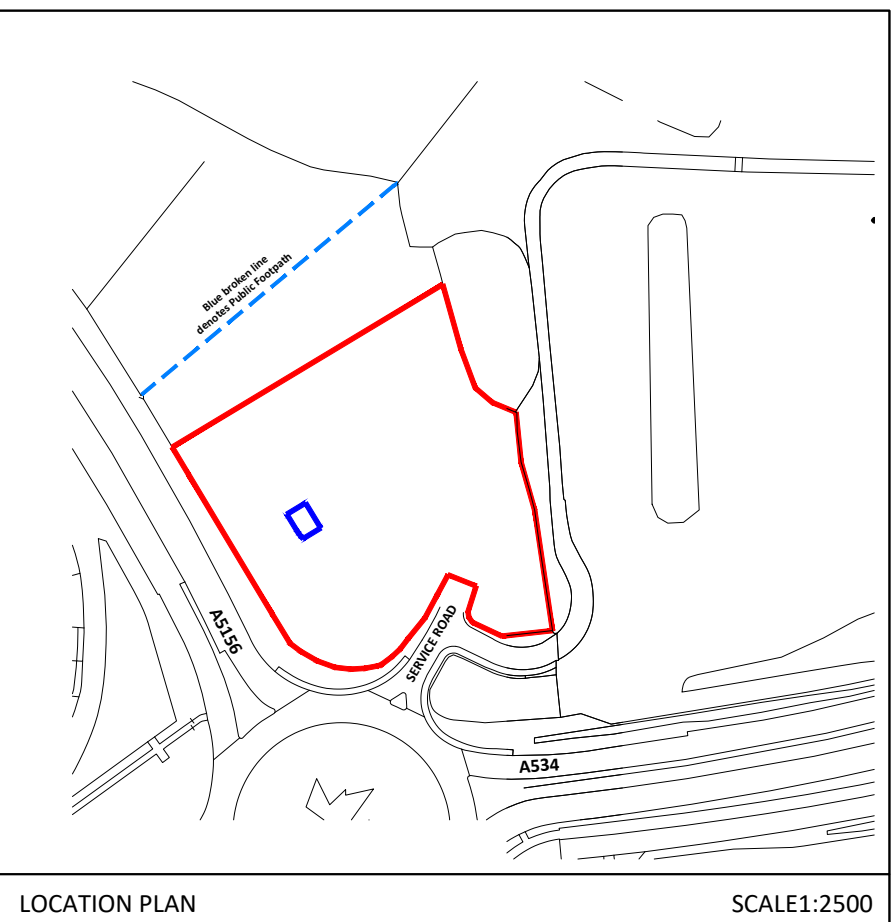

GENERAL NOTES


1. This plan has been prepared for the submission and approval under Town and Country Planning only.
2. Fuel installation to be fully compliant with all relevant current Licensing and Environmental Standard and Regulations.
3. All advertisements outlined are subject to a separate Advertisement Application.

Rev	Date	Comments	By:
STATUS		Planning	
PROPOSAL		Proposed Jet Wash Installation	
SITE LOCATION		Site off A5156 (Holt Road) A5156/A534 Roundabout Wrexham LL13 9SB	
TITLE		EXISTING SITE LAYOUT	
CLIENT		Euro Garages Limited	

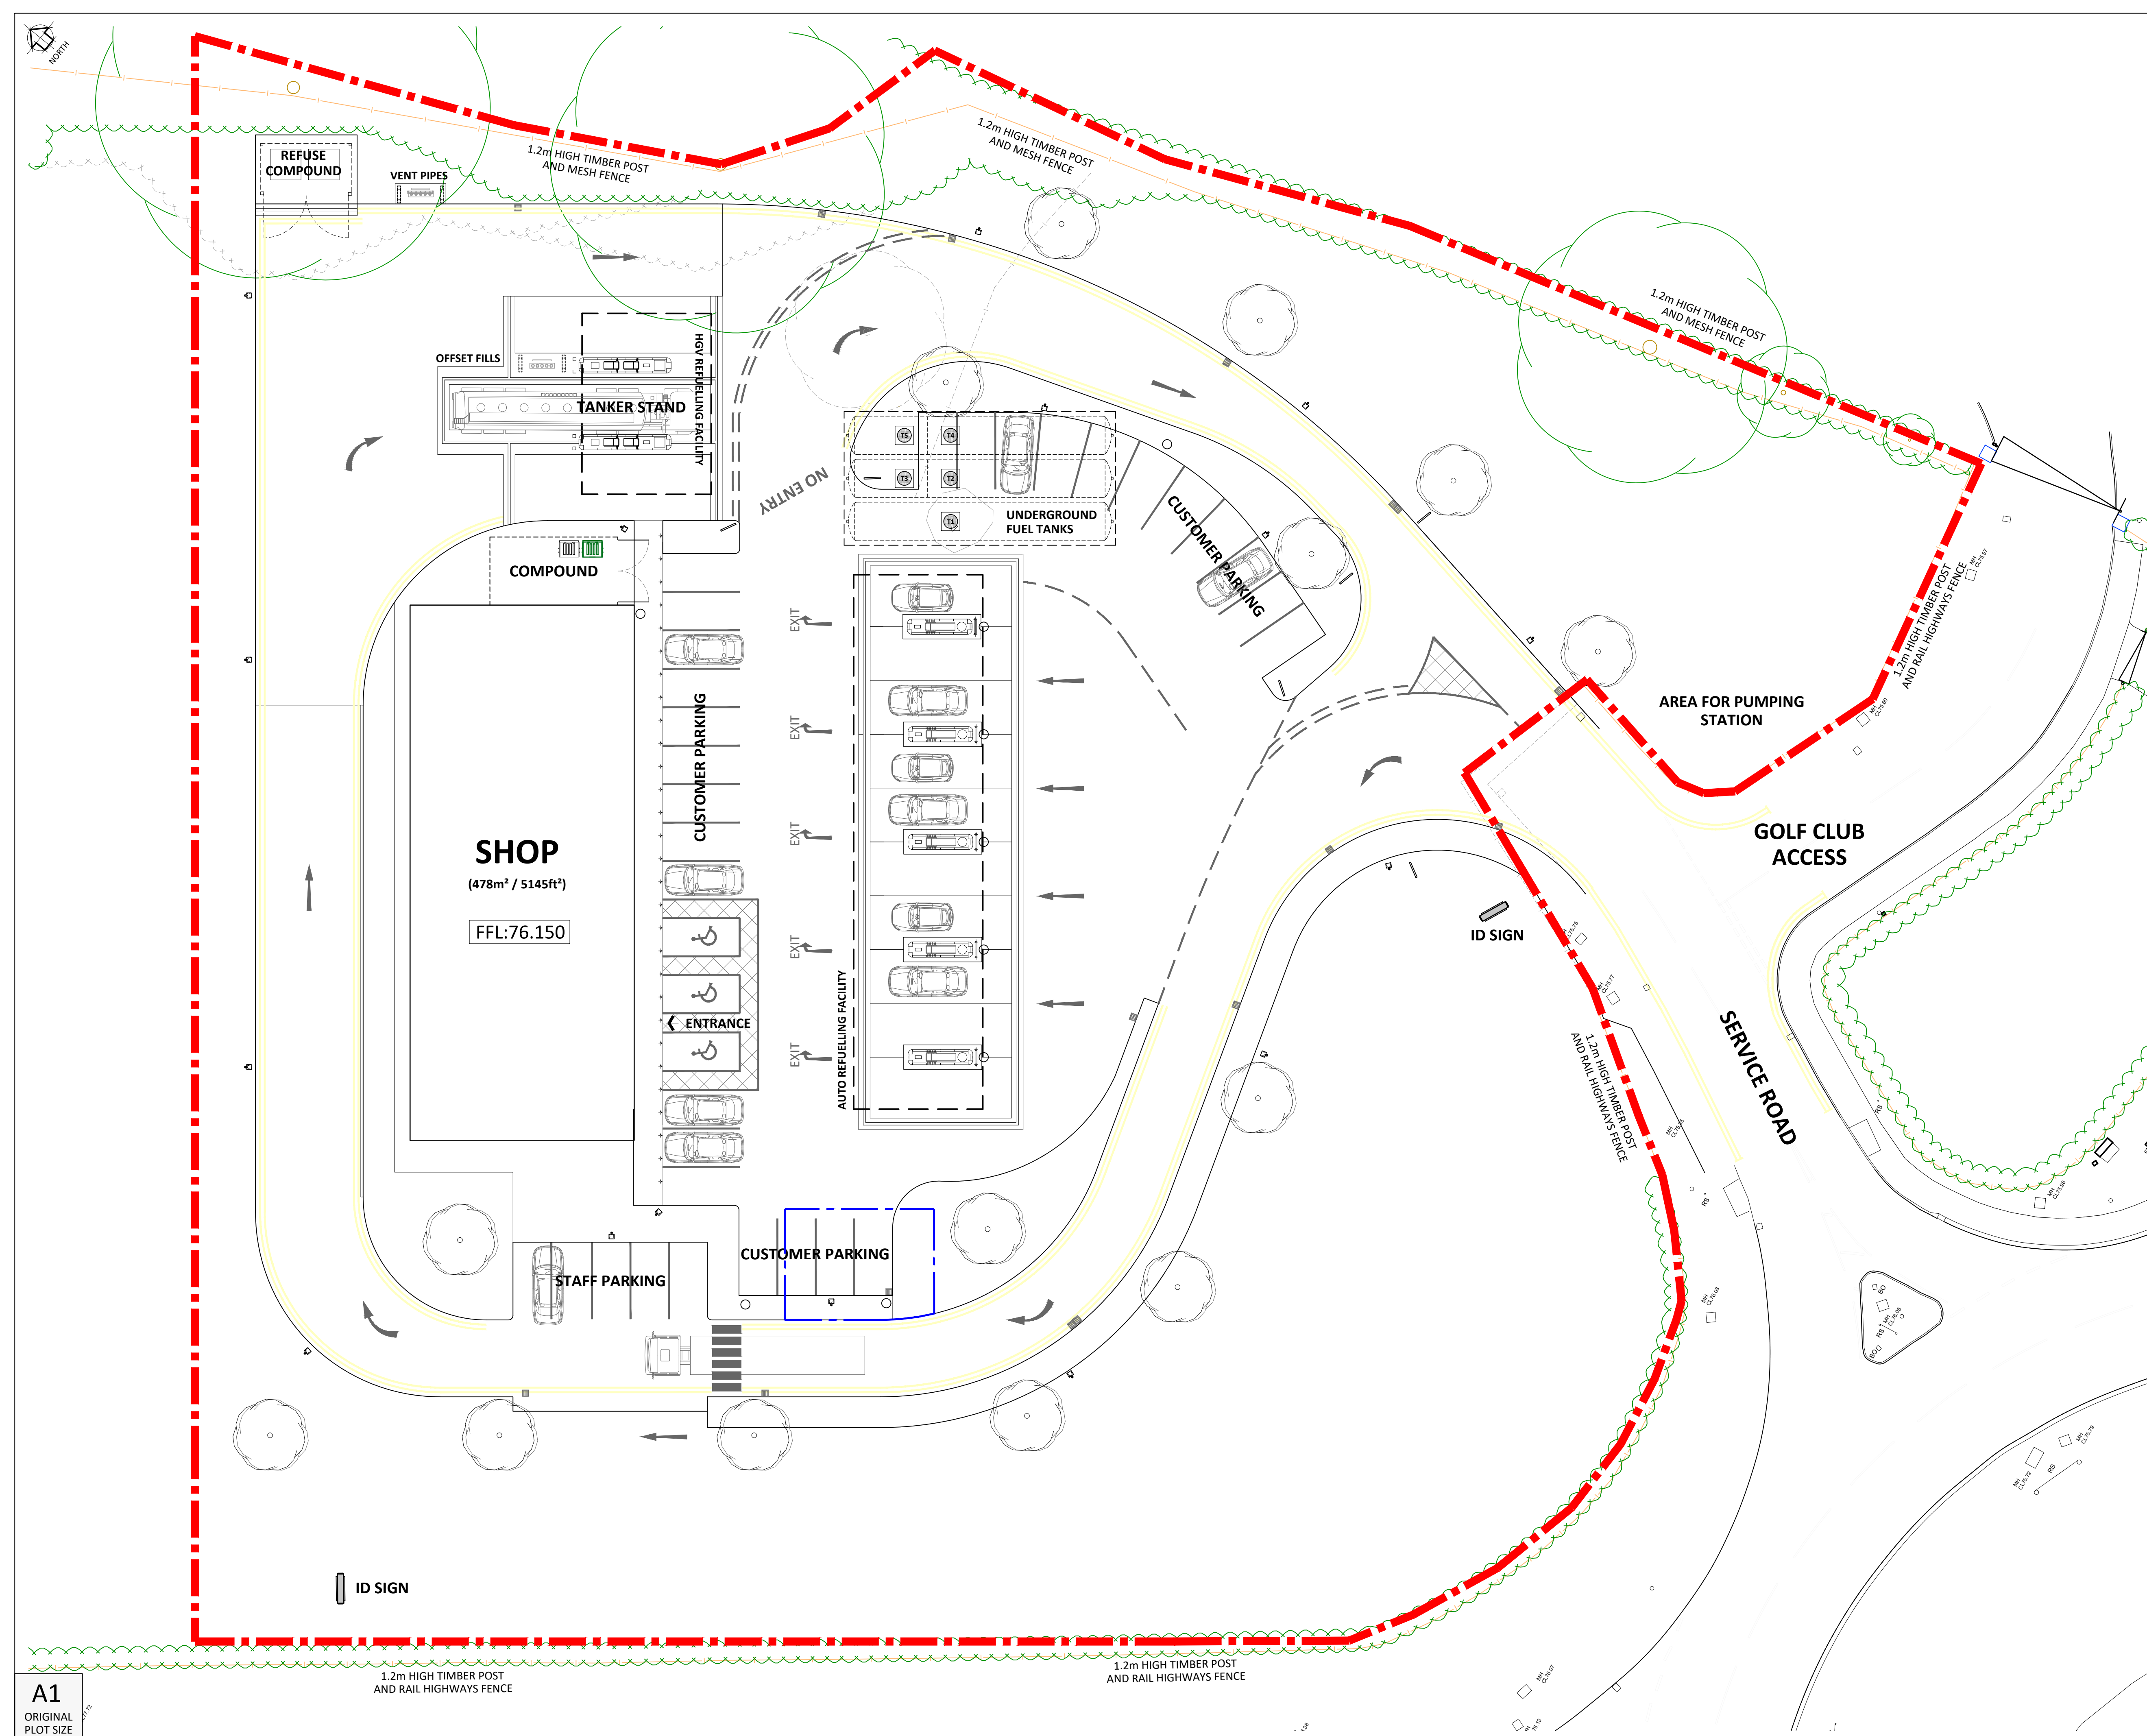

JENNINGS DESIGN LIMITED

Unit 8, Feast Field, Horsforth,
Leeds, West Yorkshire, LS18 4TJ.
TEL. No. 01274 395422
FAX. No. 01274 395427
E-mail office@jennings-design.com

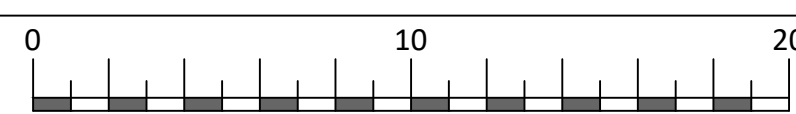Drawn by: JS	Checked by: NIJ
Date: October 2021	Scales: 1:200 @ A1
PLAN NO.	181161-PL-200
	
SCALE - METRES - 1:200	

A1
ORIGINAL
PLOT SIZE