



# Key

- Site boundary
- Trees to be removed.
- Hedges to be removed.
- Grade A - High quality trees to be retained
- Grade B - Moderate quality trees to be retained
- Grade C - Low quality trees to be retained
- Hedges to be retained
- New tree planting

- New hedge planting
- Root Protection Zone
- Protective Hedges fencing to trees and Euromesh fencing to hedgerows during construction.
- Signage to protective fencing. KEEP OUT! Protection areas to be kept free from construction work, fire and storage of materials.
- Stone drainage trench - below ground 300mm w x 600mm deep. See Sumner Consultants Drawings

notes:

- All dimensions to be checked and confirmed onsite prior to any works.
- Do not scale off this drawing.
- Any errors, omissions or discrepancies are to be brought to the attention of Lingard Farrow Styles immediately.

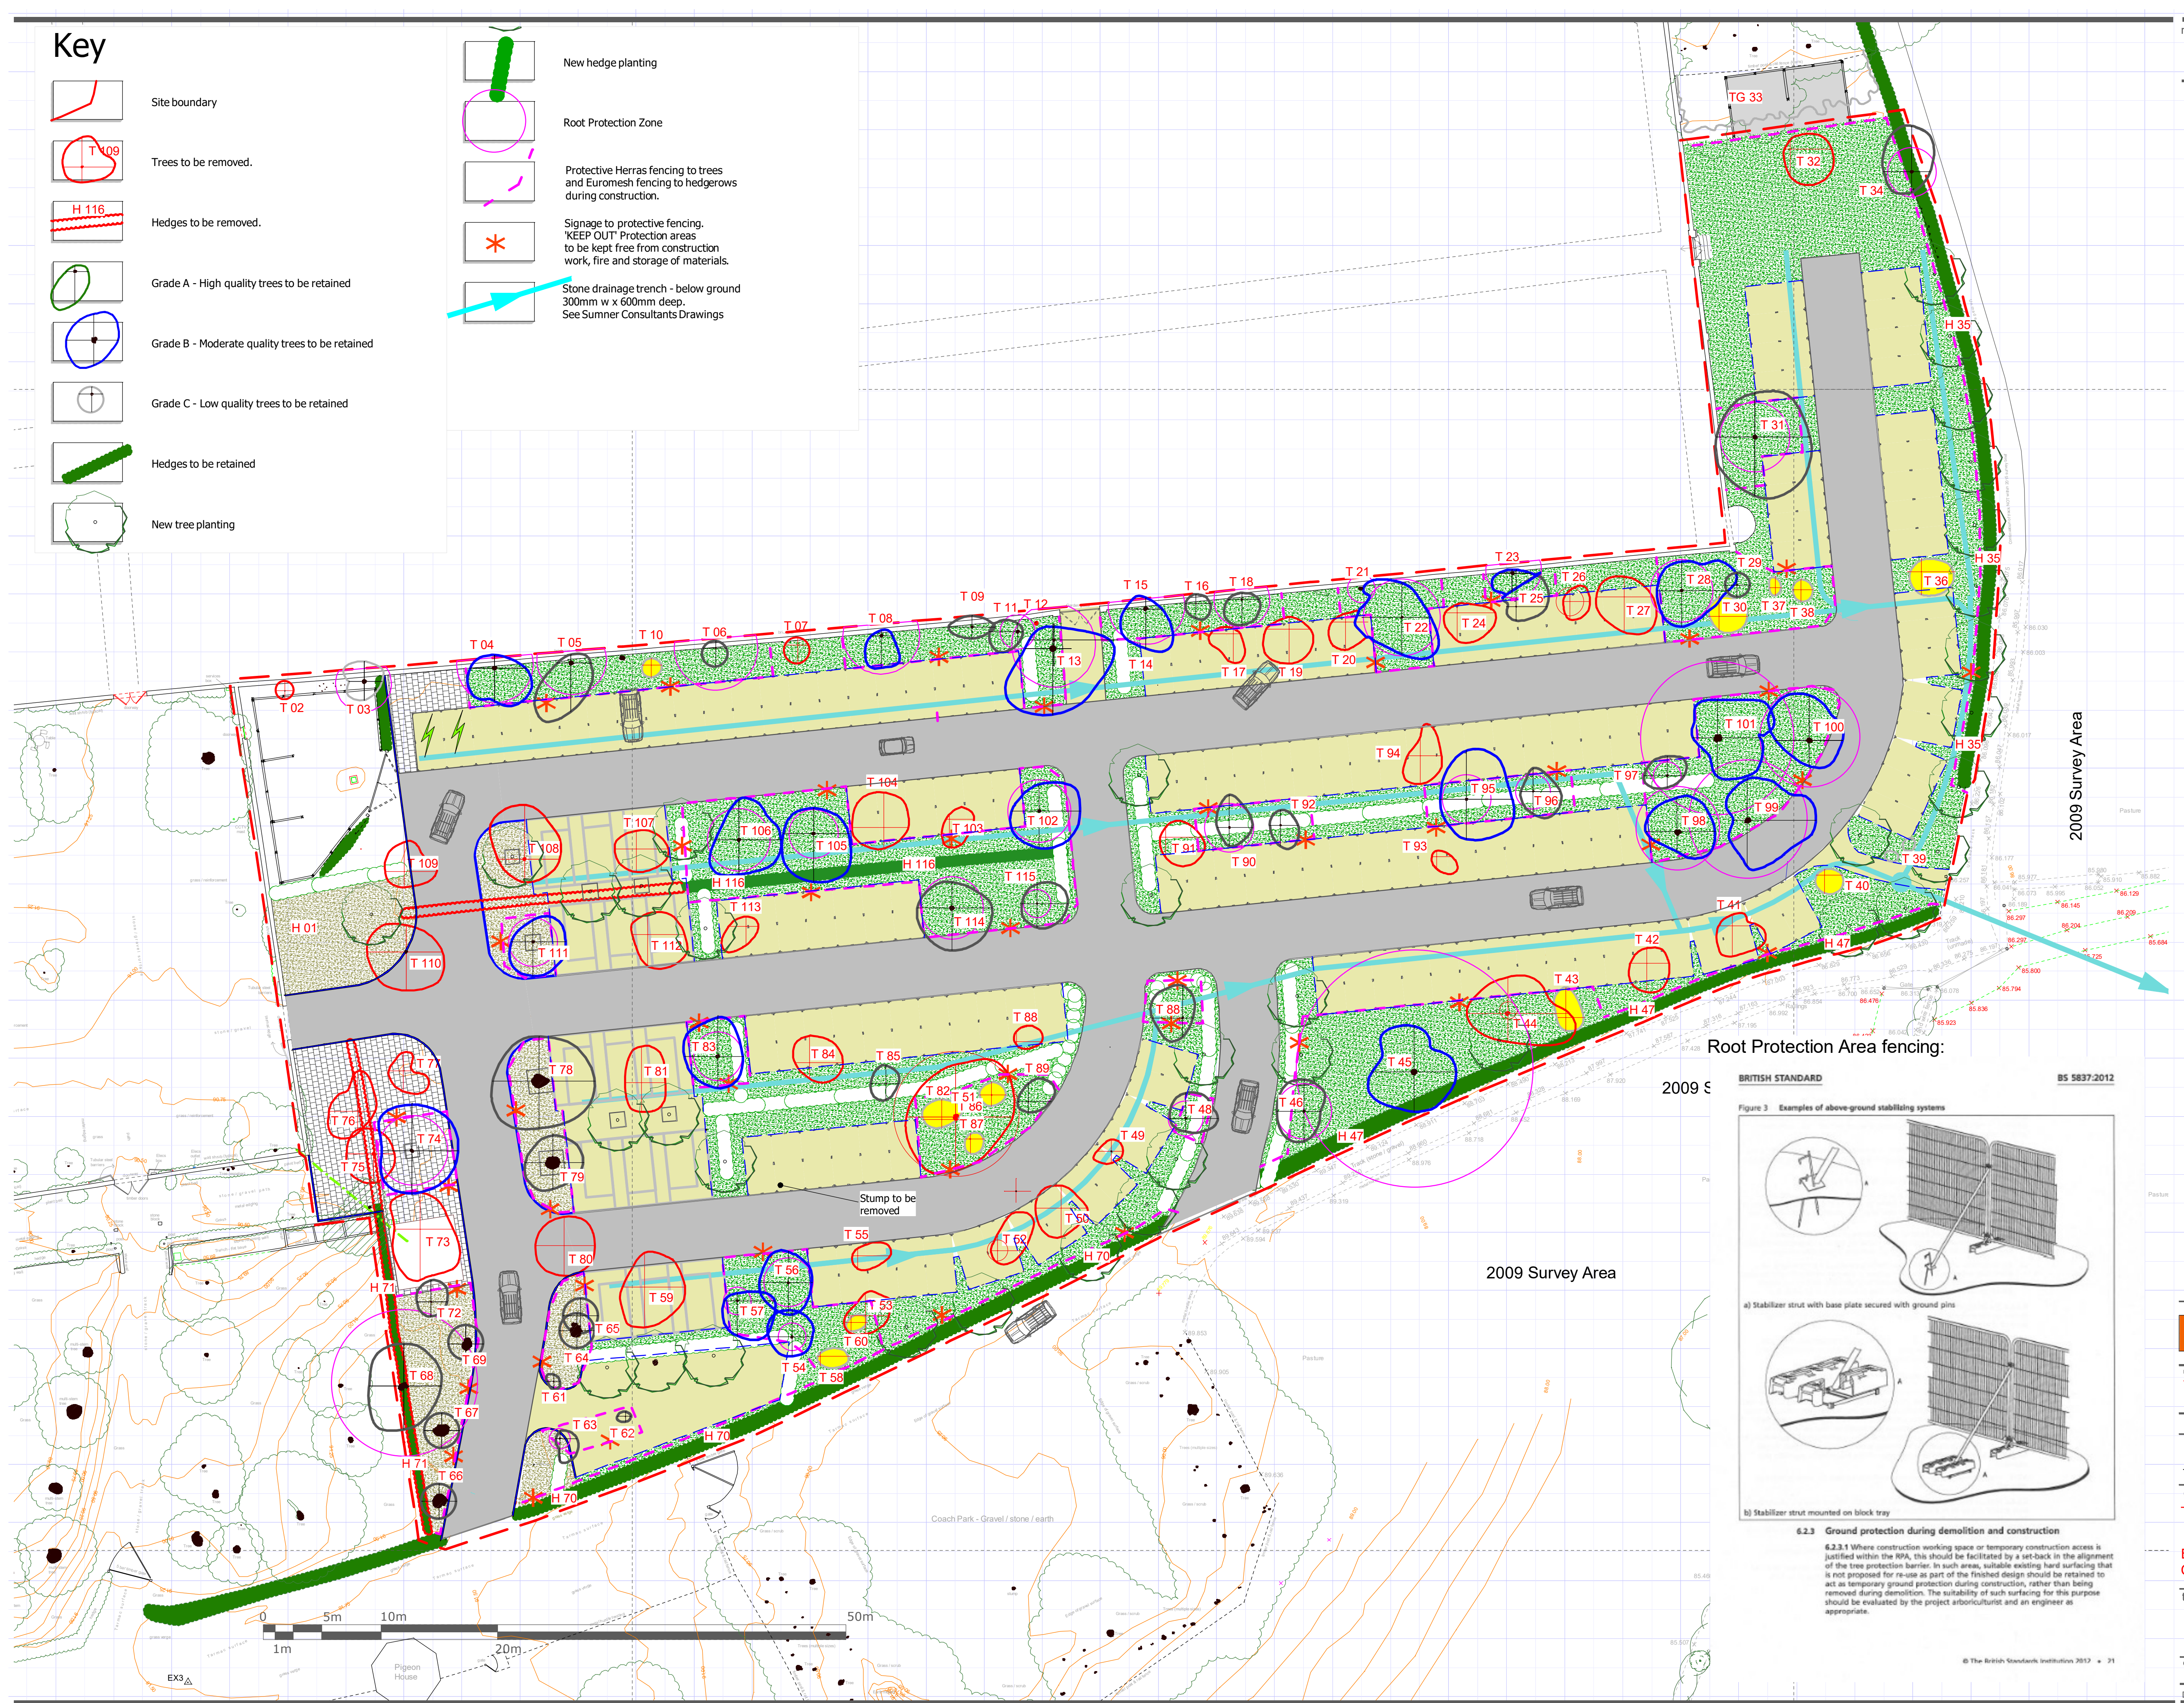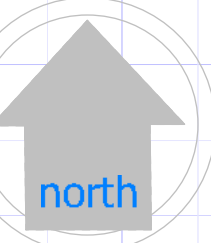


Root Protection Area fencing:

2009 €

BRITISH STANDARD

BS 5837:2012

Figure 3 Examples of above-ground stabilizing systems

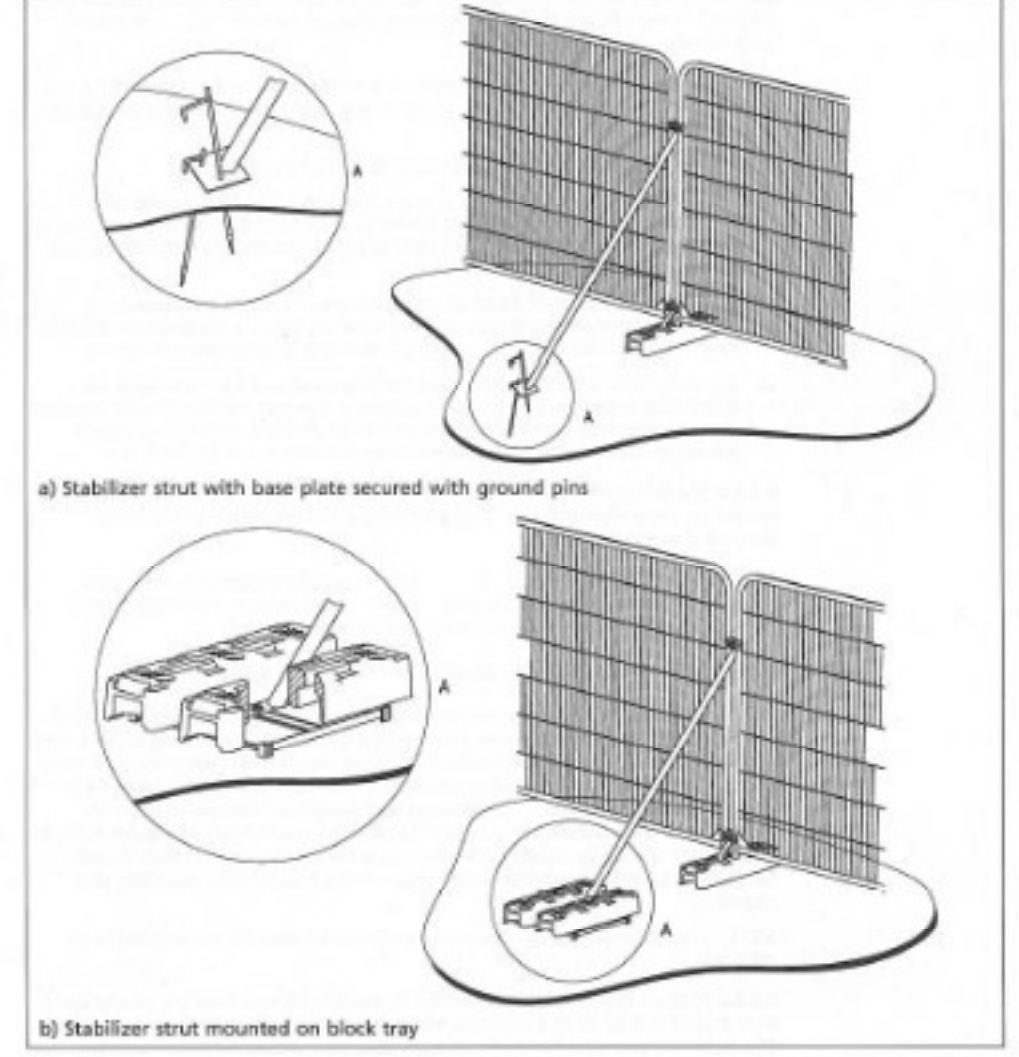

## 6.2.3 Ground protection during demolition and construction

6.2.3.1 Where construction working space or temporary construction access is justified within the RPA, this should be facilitated by a set-back in the alignment of the tree protection barrier. In such areas, suitable existing hard surfacing that is not proposed for re-use as part of the finished design should be retained to act as temporary ground protection during construction, rather than being removed during demolition. The suitability of such surfacing for this purpose should be evaluated by the project arboriculturist and an engineer as appropriate.

lingard-farrow•styles  
landscape architects • urban designers / environmental consultants

LANDSCAPE ARCHITECTS, ENVIRONMENTAL AND URBAN DESIGN

tel: 01743233961 fax: 01743243602  
email: info@lingardstyles.co.uk  
9 College Hill, Shrewsbury Shropshire. SY1 1LZ  
The Studio, Farm Lodge, Leighton, Welshpool, Powys. SY21 8HJ

client / project:

The National Trust Wales



Erdig Hall  
Car Park

title:

Trees for Removal and  
Tree Protection Plan

dwg. no: 2973-009 A scale: 1:250@A1 drawn: thf chkd by: ps

DO NOT SCALE FROM DRAWING. © DRAWING IS COPYRIGHT.