


BANGOR ROAD IMPROVEMENTS

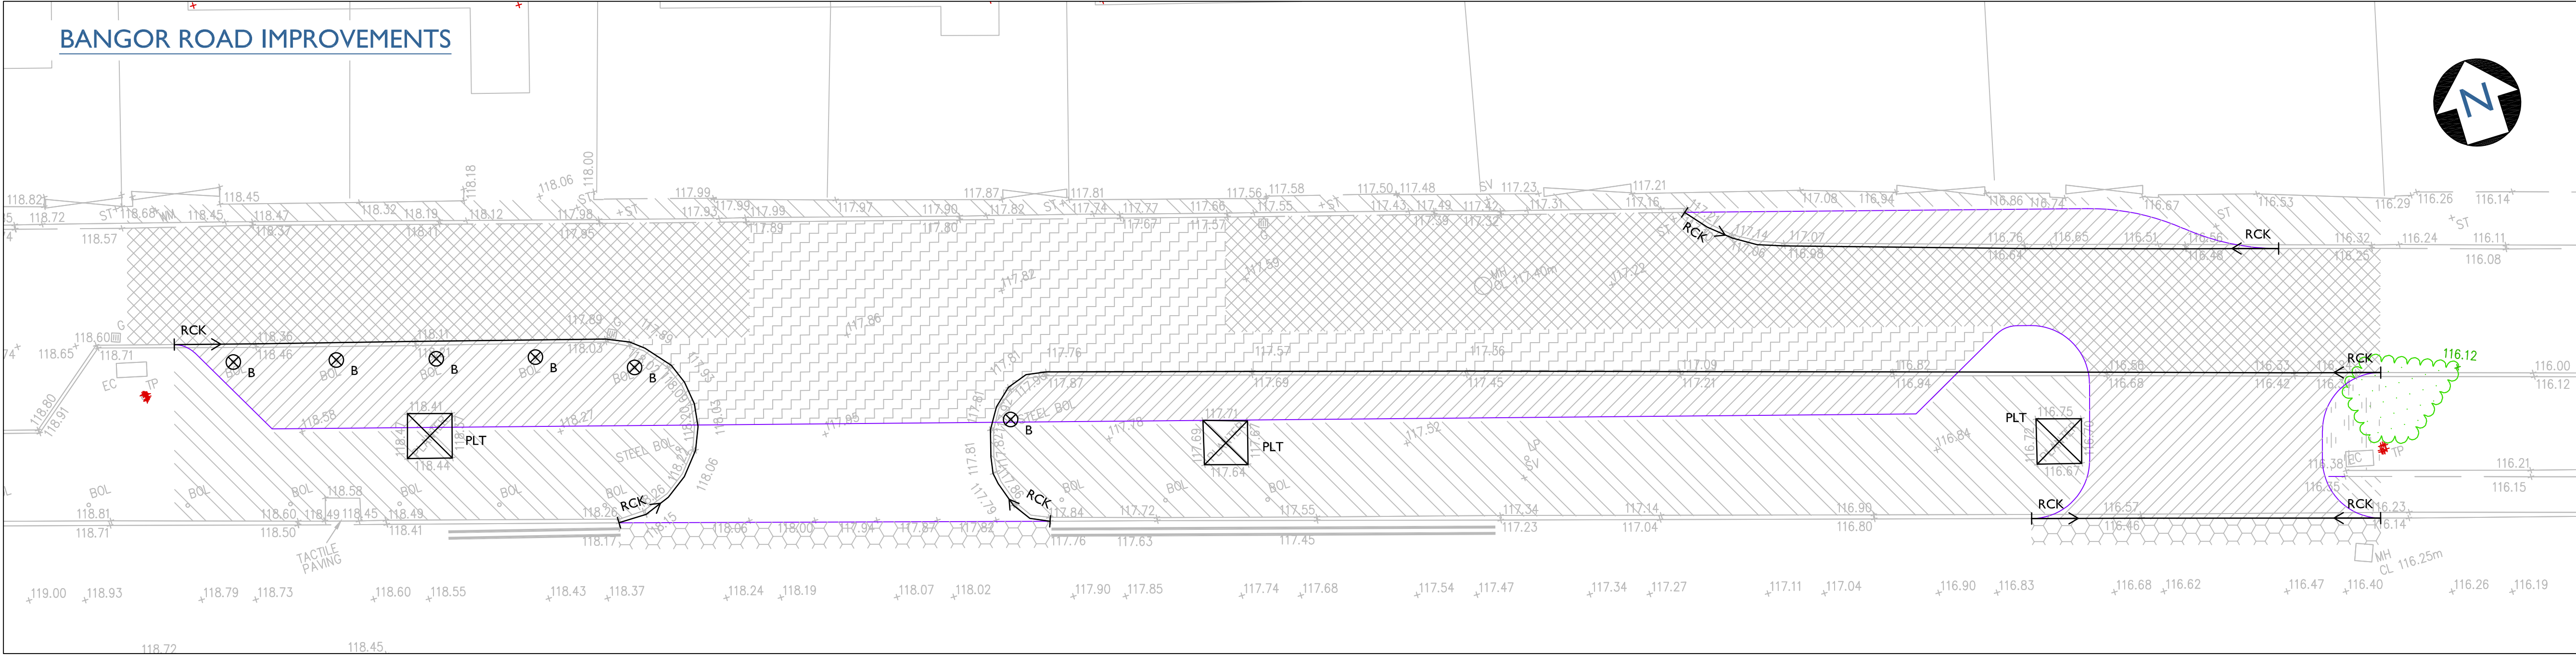

SITE CLEARANCE NOTES


THIS DRAWING IS TO BE READ IN CONJUNCTION WITH ALL OTHER RELEVANT ARCHITECT'S, ENGINEER'S AND SPECIALIST'S DRAWINGS TOGETHER WITH THE APPROPRIATE SPECIFICATION.

IT IS THE CONTRACTOR'S RESPONSIBILITY TO CHECK ALL DIMENSIONS ON SITE. DIMENSIONS MUST NOT BE SCALED FROM THIS DRAWING. ANY DISCREPANCIES TO BE BROUGHT TO THE IMMEDIATE ATTENTION OF THE ARCHITECT IN WRITING.


KEY

- PROPOSED KERB LINES
- EXISTING FOOTWAY TO BE BROKEN OUT FOR CARRIAGEWAY CONSTRUCTION
- EXISTING FOOTWAY TO BE PLANED OFF FOR RESURFACING
- EXISTING CARRIAGEWAY TO BE EXCAVATED / PLANED OFF FOR KERBING WORKS
- EXISTING CARRIAGEWAY TO BE PLANED OFF FOR RESURFACING
- EXISTING CARRIAGEWAY TO BE BROKEN OUT FOR RECONSTRUCTION
- EXISTING TARMAC FOOTWAY TO BE BROKEN OUT
- EXISTING SOFT LANDSCAPE TO BE EXCAVATED FOR FOOTWAY
- CONCRETE KERB, BED AND BACKING TO BE BROKEN OUT
- EXISTING GULLY TO BE BROKEN OUT TO FORMATION AND BACK FILLED WITH ST4 CONCRETE
- PLT EXISTING PLANTER TO BE REMOVED
- B EXISTING BOLLARD TO BE REMOVED
- G EXISTING GUARDRAIL TO BE REMOVED
- ROAD MARKINGS TO BE REMOVED BY THERMAL LANCE

RUABON ROAD IMPROVEMENTS

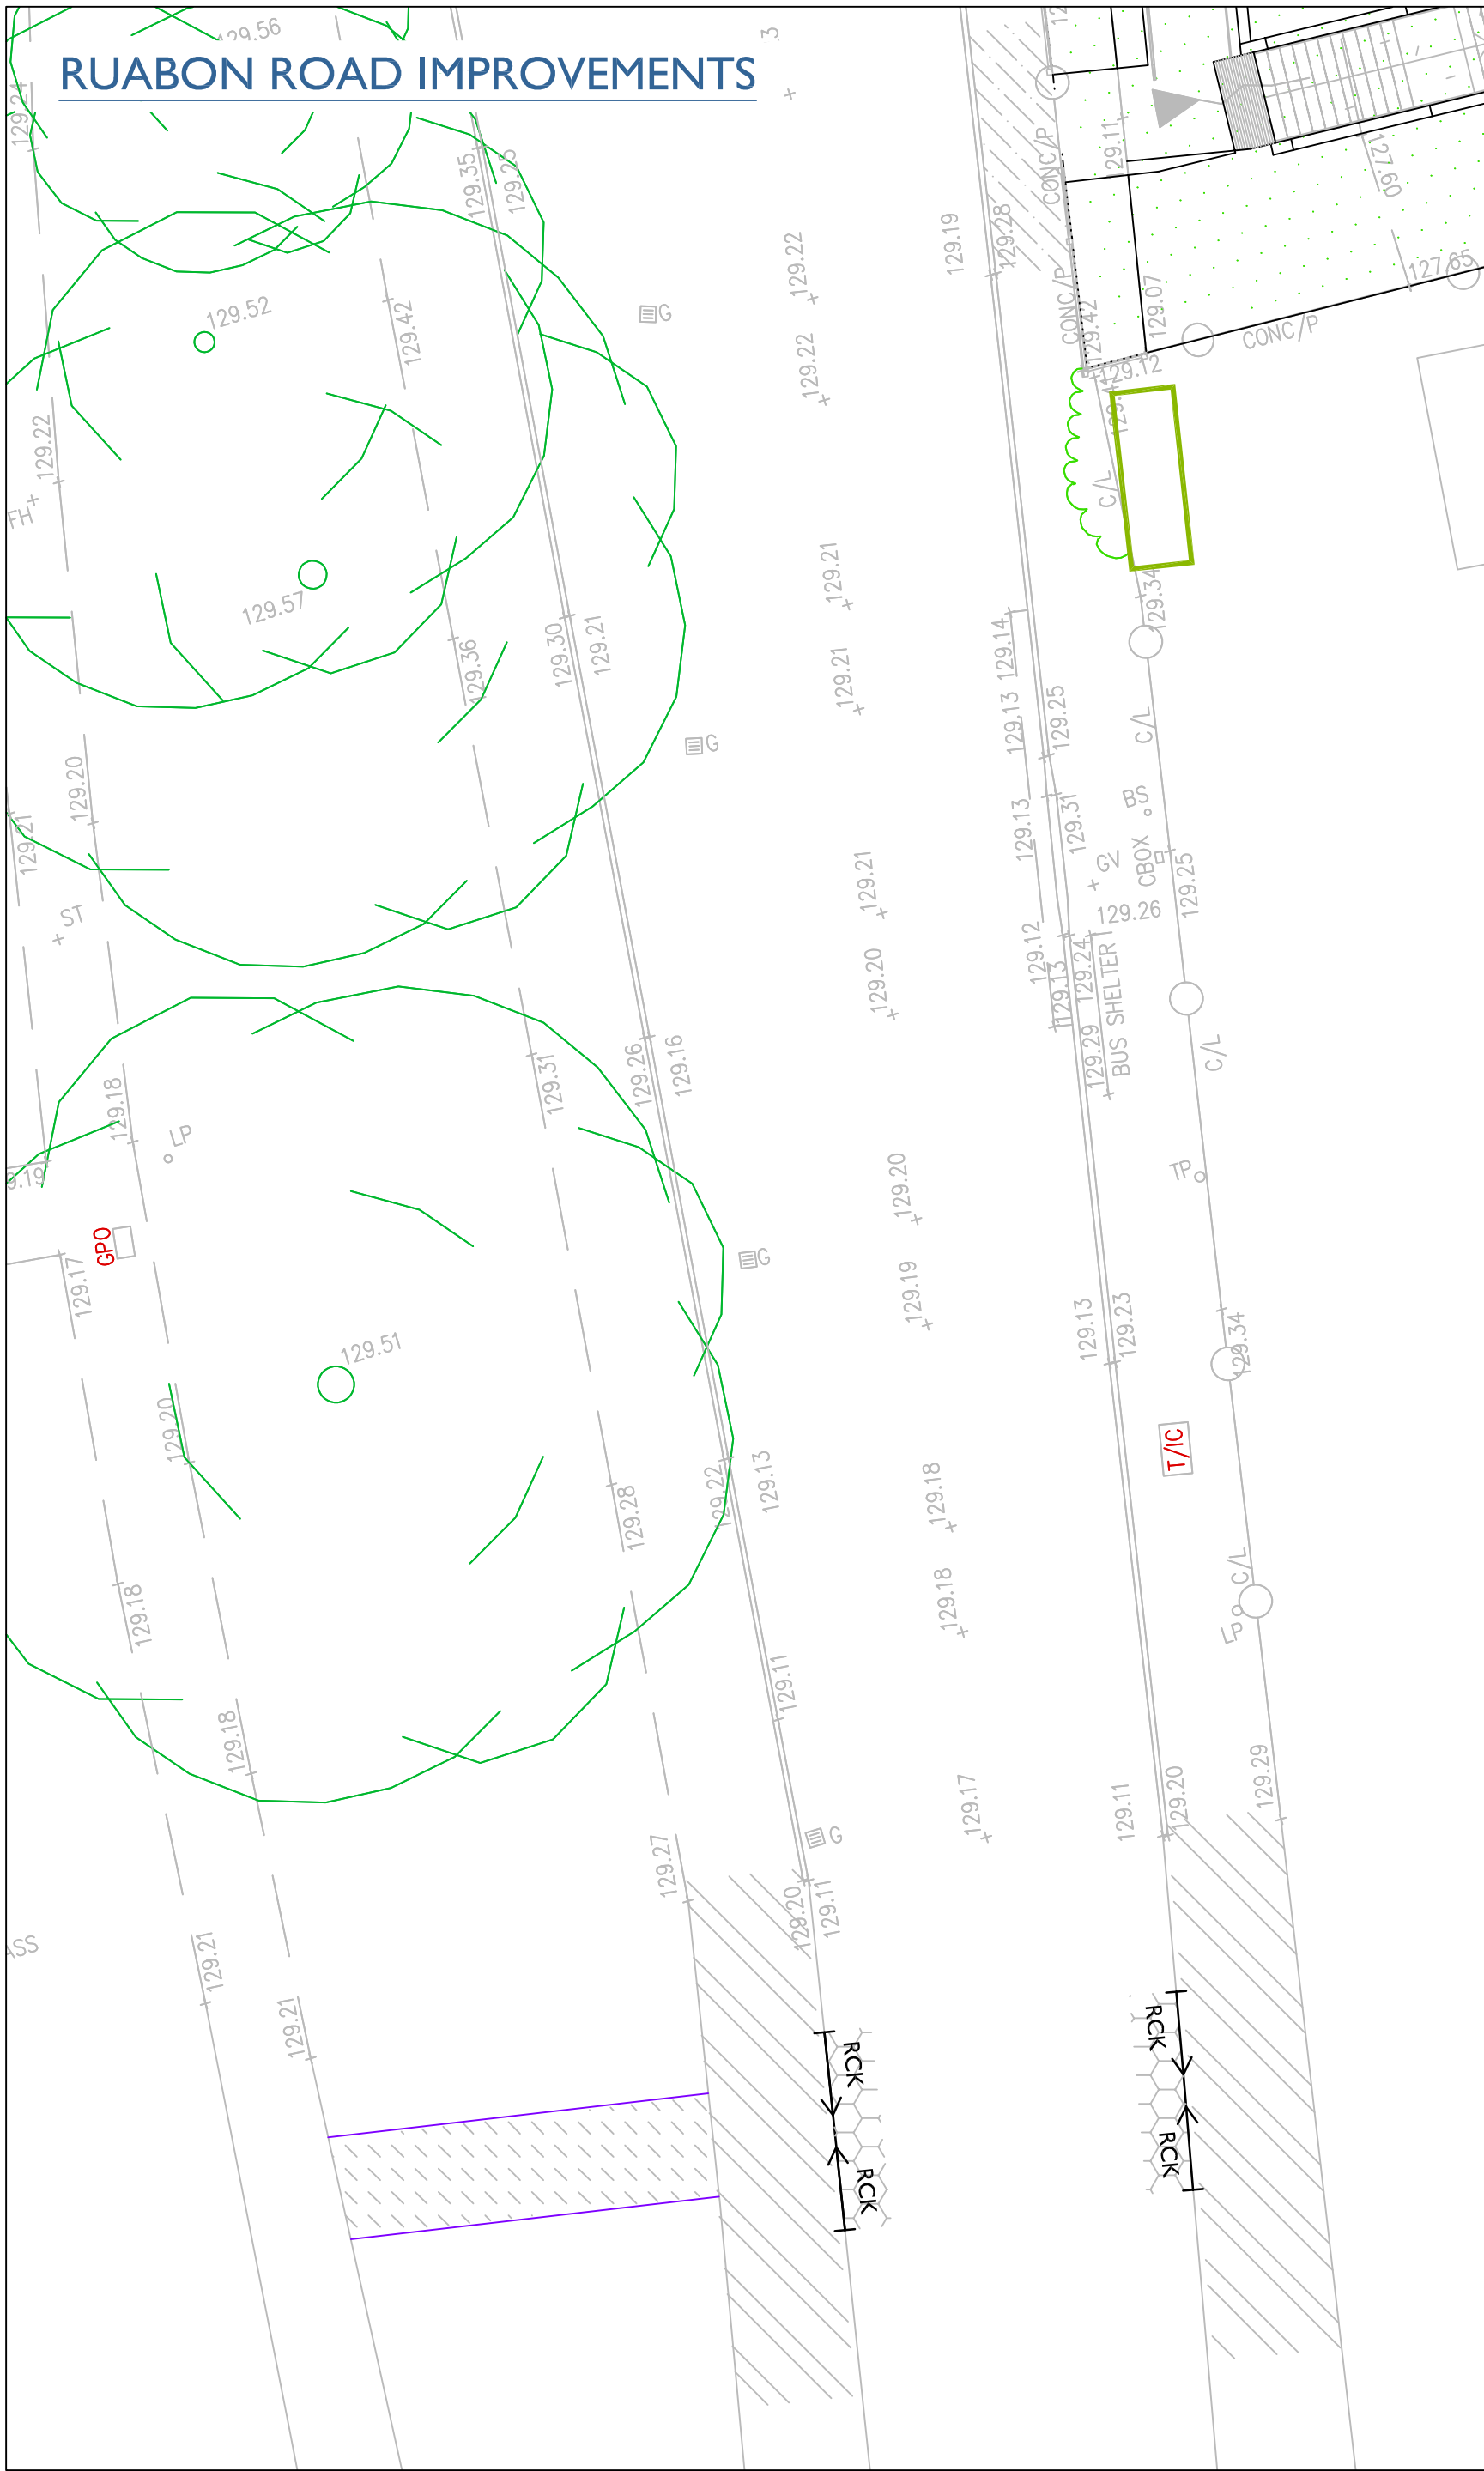

SCHOOL ACCESS PROPOSALS

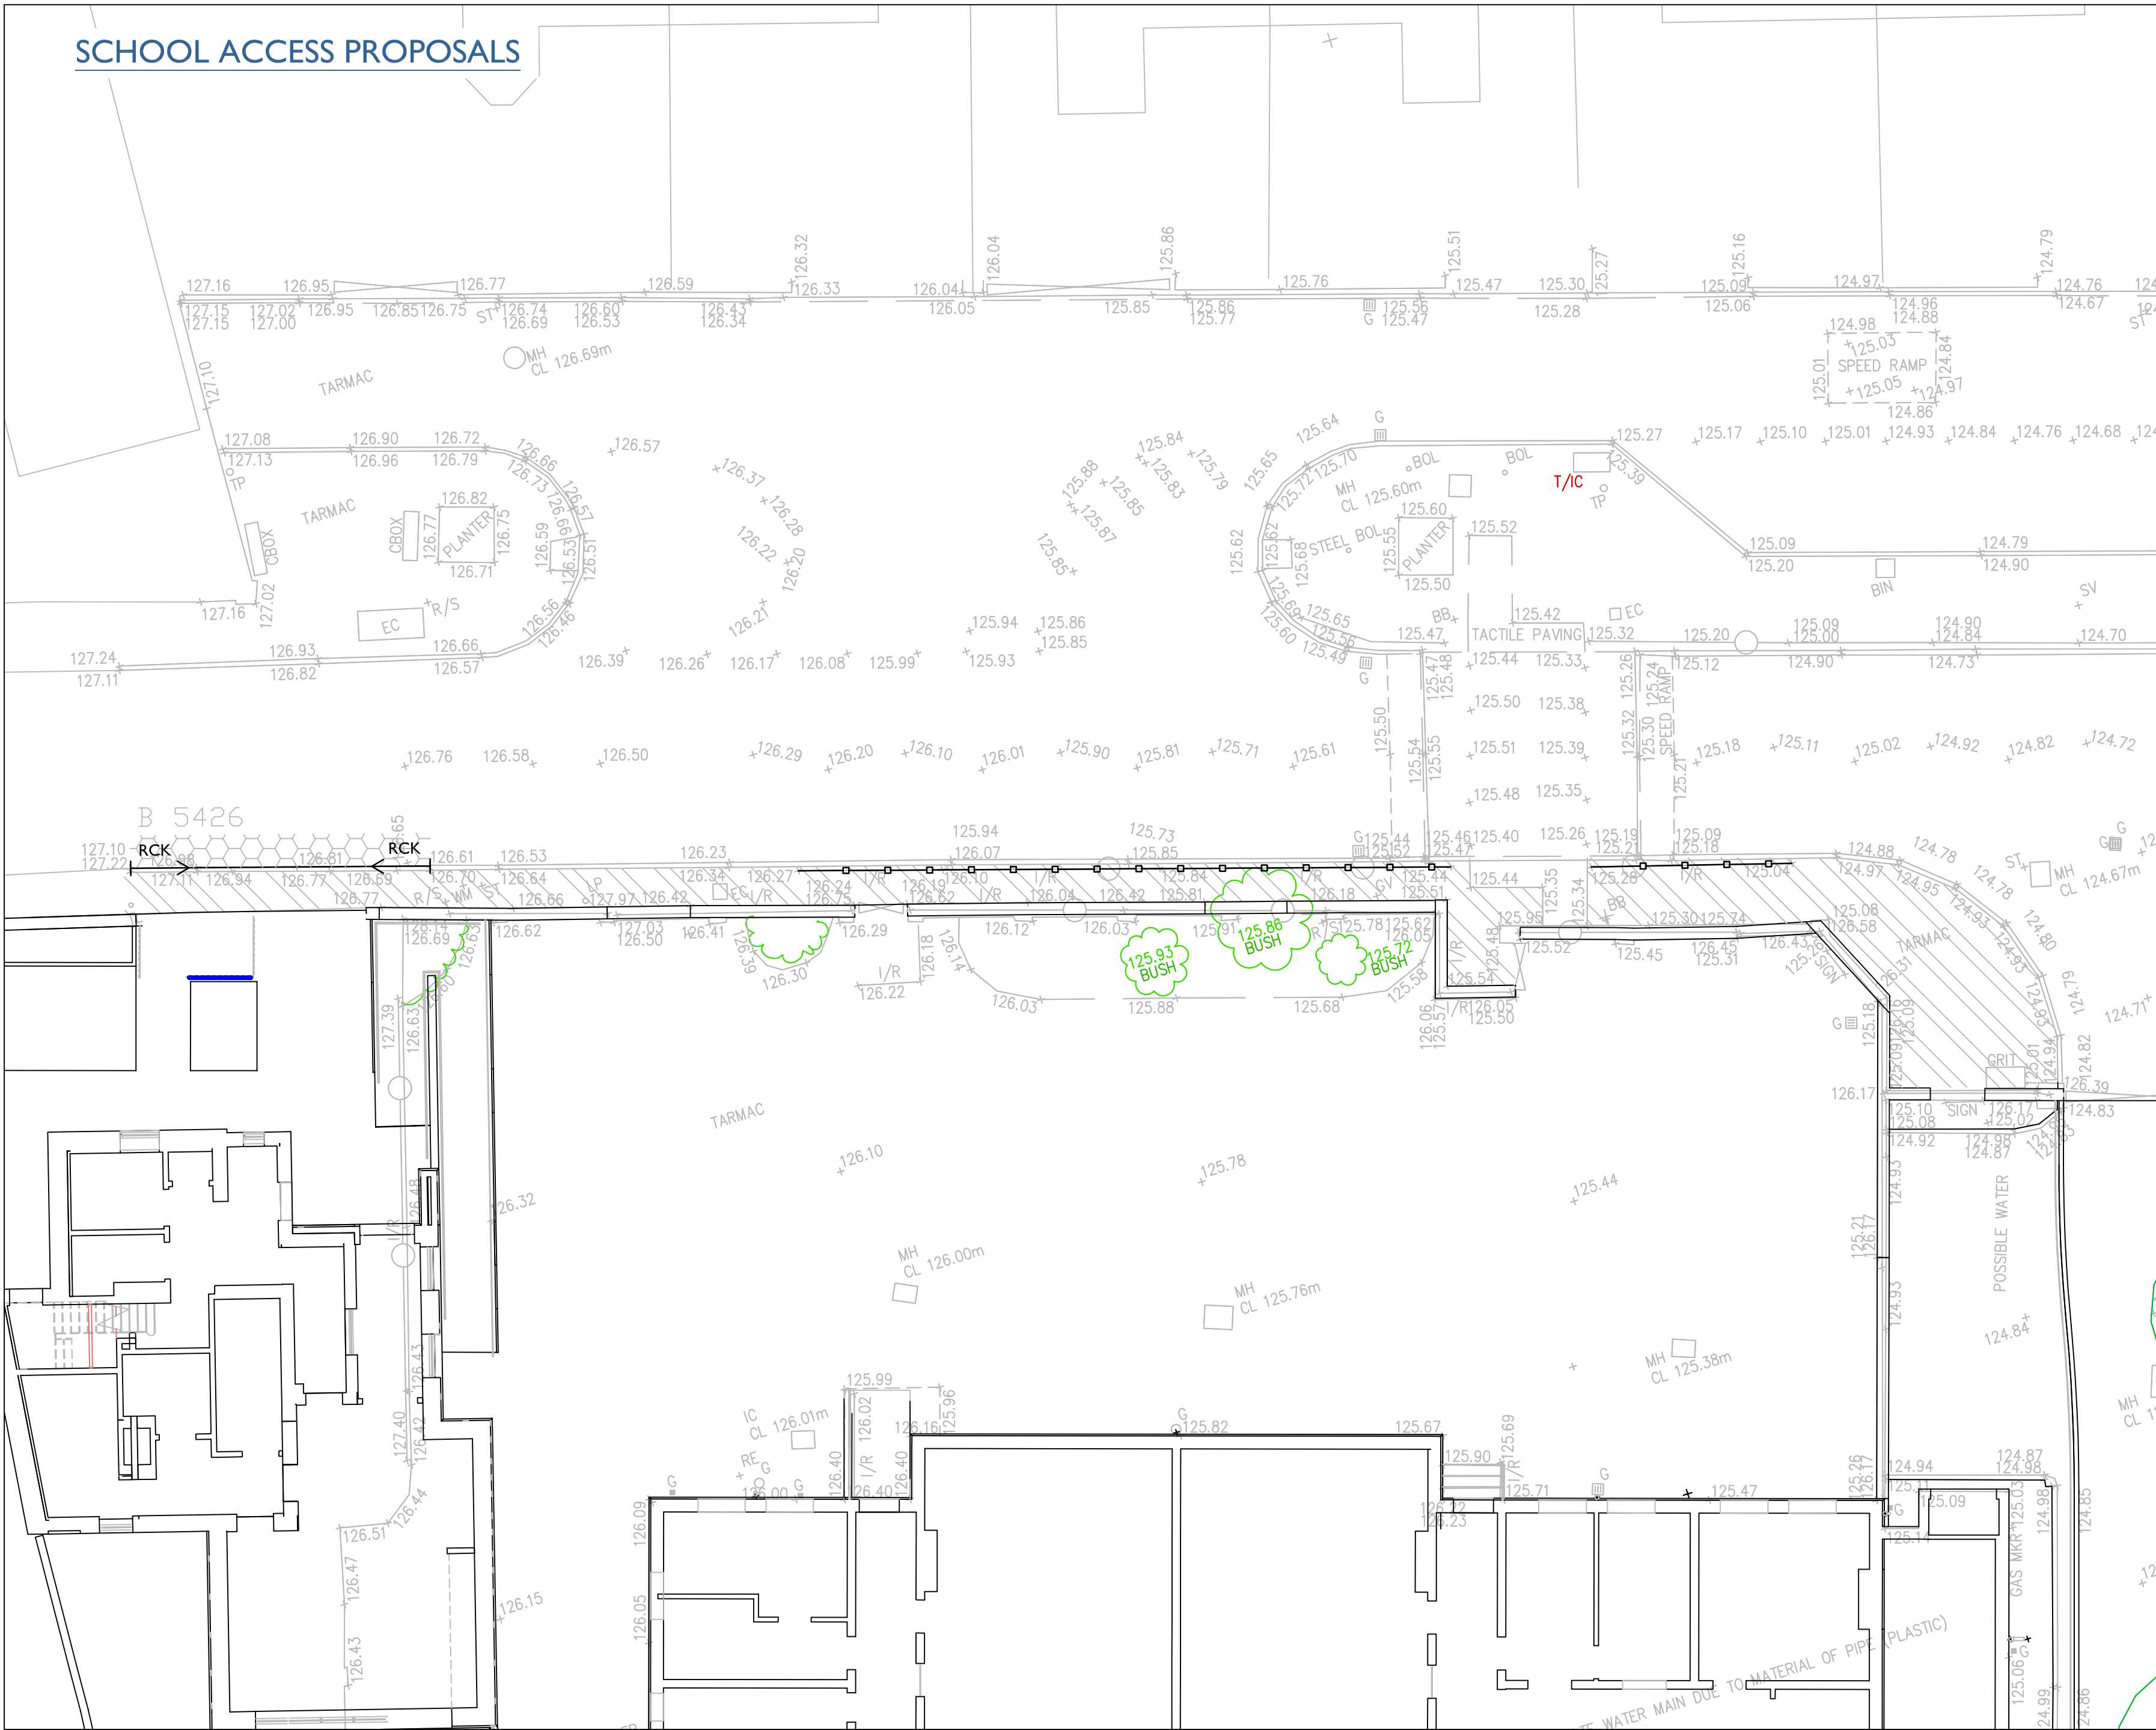

POI	ISSUED FOR REVIEW	RH	MM	JP	19.11.2021
REV	DESCRIPTION	BY	CHK	APR	DATE

		+44 (0)1244 893430 www.jpsstructural.co.uk info@jpsstructural.co.uk	
PURPOSE OF ISSUE		STATUS	
FOR REVIEW		S3	
PROJECT		YSGOL YR HAFOD JOHNSTOWN	
TITLE		HIGHWAY PROPOSALS SITE CLEARANCE	
CLIENT			
DRAWN BY	CHECKED BY	APPROVED BY	
RH	MM	JP	
DATE	SCALE (@ A1)	PROJECT NUMBER	
19.11.2021	1:125	94001	
DRAWING NUMBER	REV		
HAF-JPS-XX-XX-DR-C-1103	P01		