


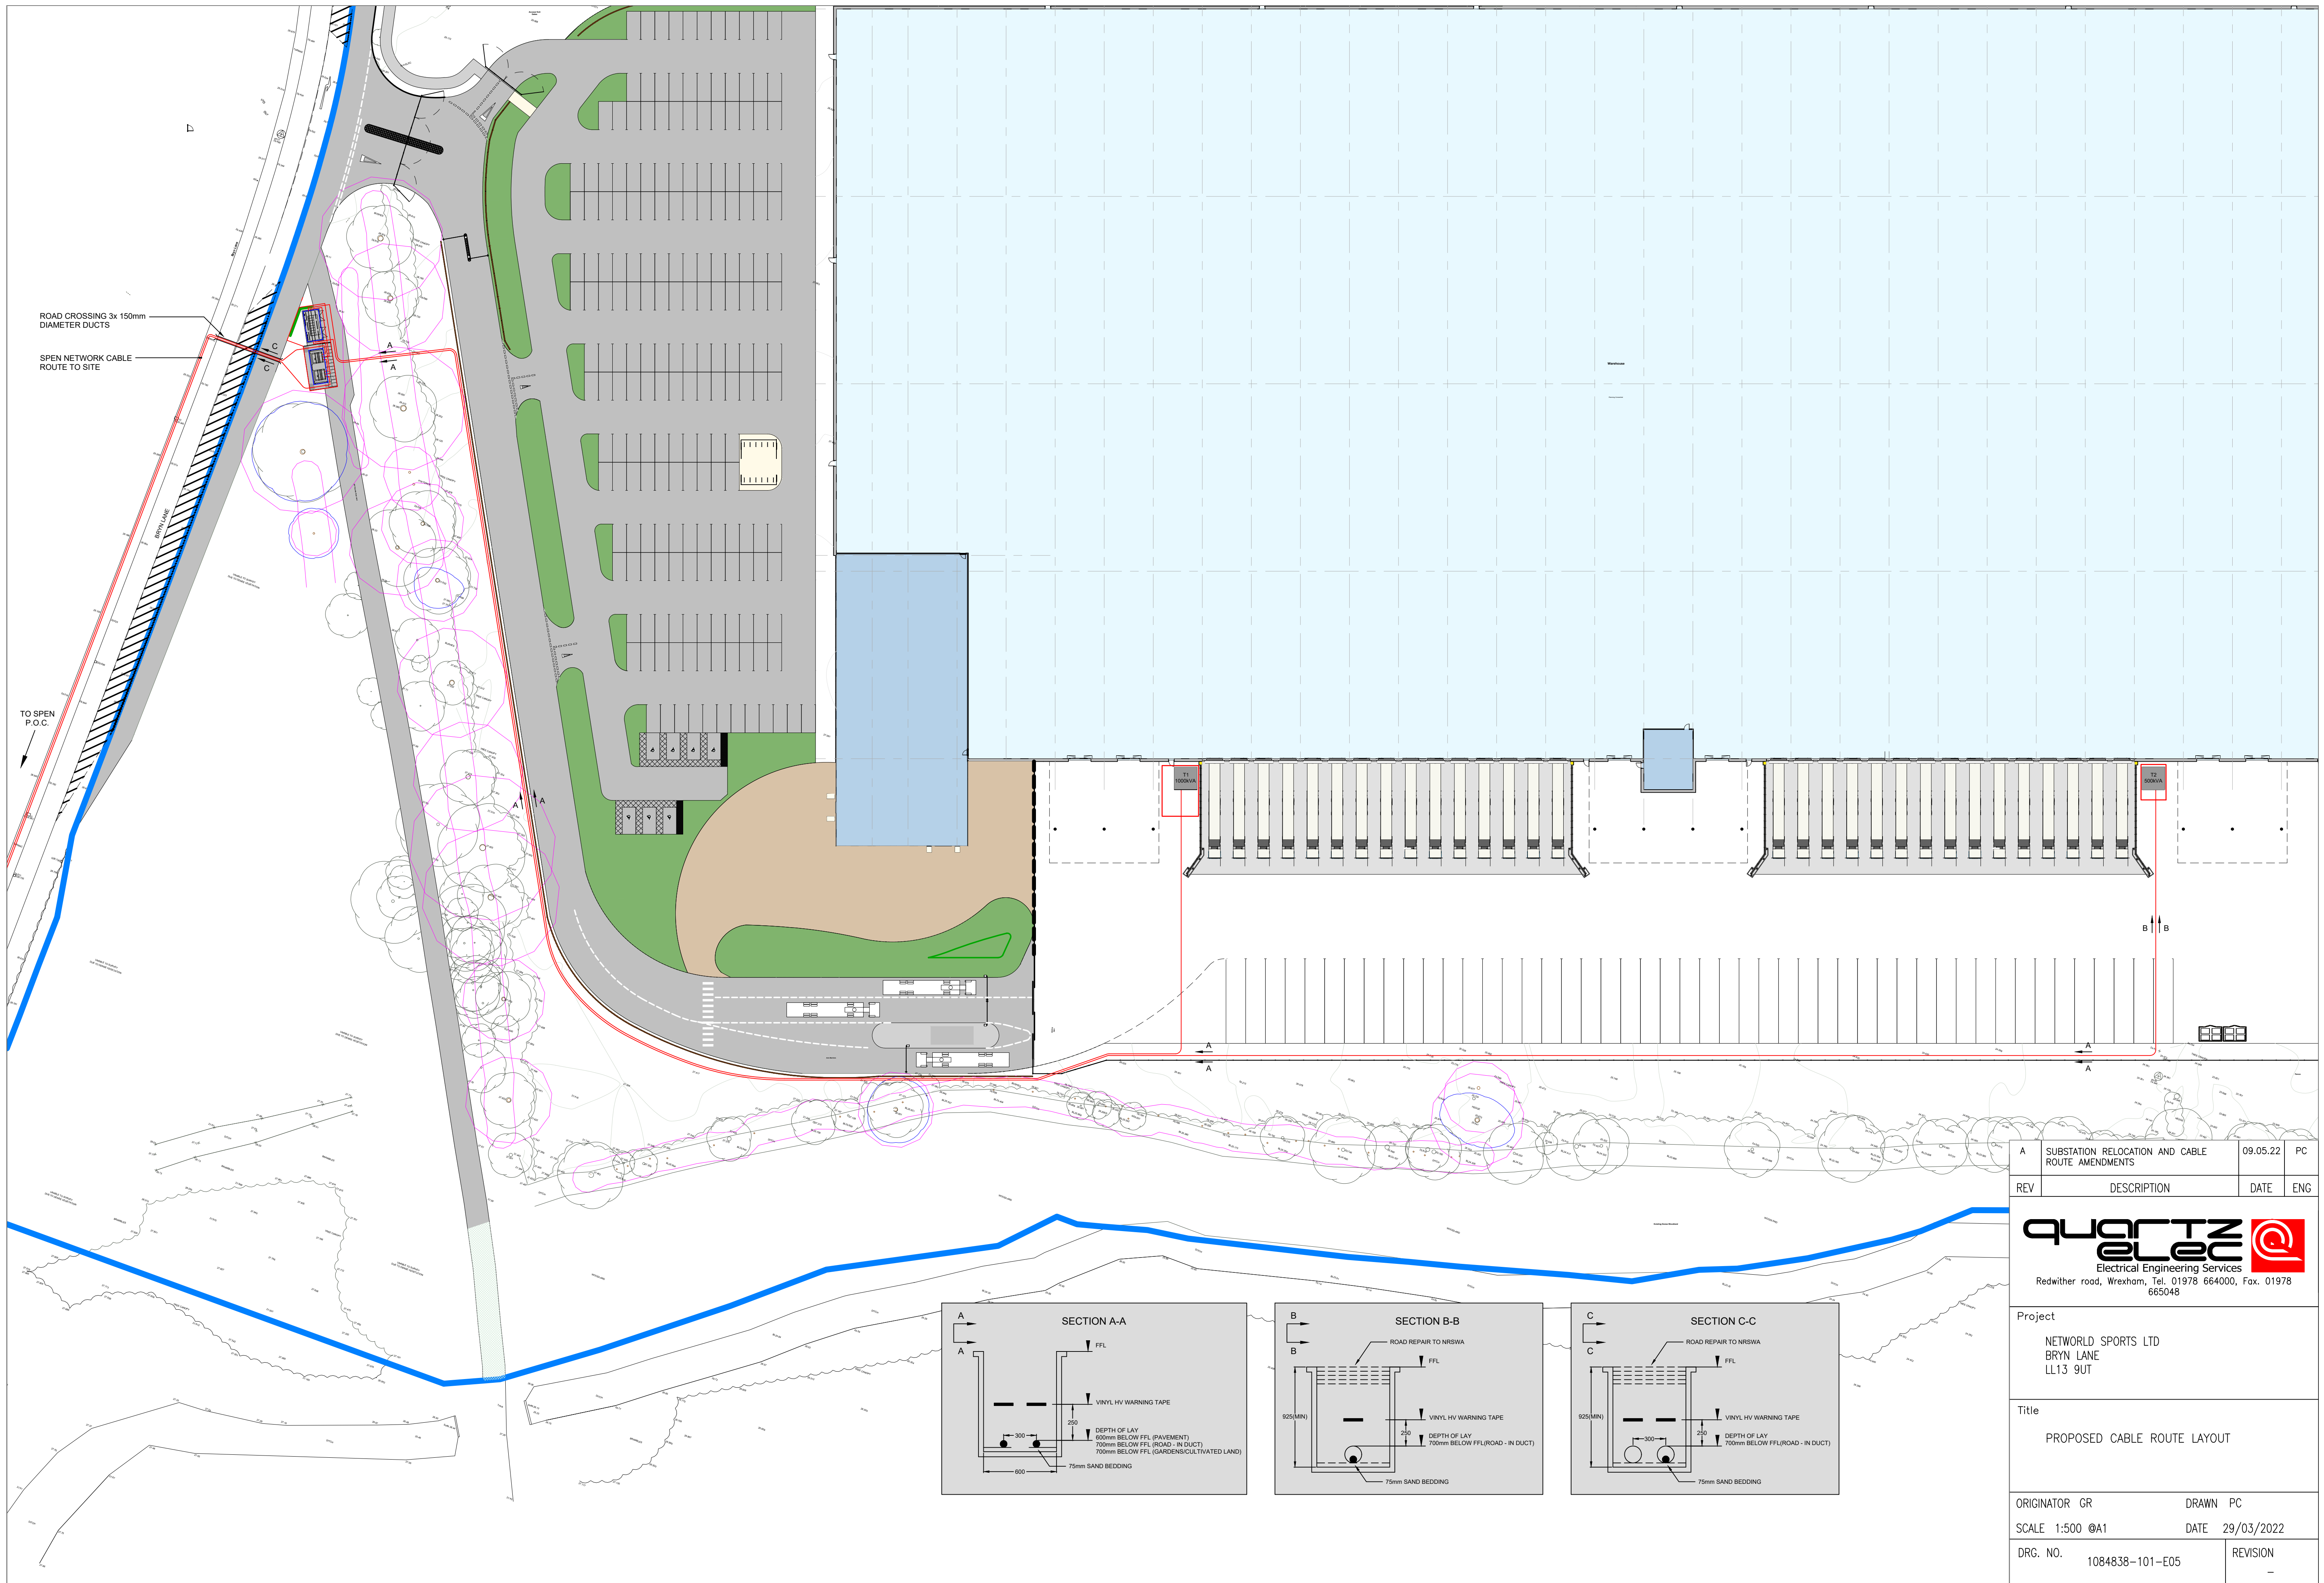

REV	A	SUBSTATION RELOCATION AND CABLE ROUTE AMENDMENTS	09.05.22	PC
		DESCRIPTION	DATE	ENG
QUANTUM Electrical Engineering Services Redwither road, Wrexham, Tel. 01978 664000, Fax. 01978 665048				
Project NETWORKLD SPORTS LTD BRYN LANE LL13 9UT				
Title PROPOSED CABLE ROUTE LAYOUT				
ORIGINATOR GR			DRAWN PC	
SCALE 1:500 @A1			DATE 29/03/2022	
DRG. NO. 1084838-101-E05			REVISION -	