




- NOTES**
- Do not scale from this drawing
  - All dimensions are in meters unless stated otherwise
  - This drawing is to be read in conjunction with all relevant drawings and documents associated with this project.
  - All surveyed information including levels and layout is provided by others
  - All existing and proposed dimensions, levels and locations to be checked and verified by the main contractor on site prior to the commencement of the works and any anomalies reported to the engineer.

- Key**
- Soft Works**
- Existing Tree Retained
  - Existing Groups
  - Proposed New Tree Planting
  - Specimen Multistem Tree and Shrub Planting
  - Specimen Climber Planting 10L
  - Native Hedge Planting
  - Formal Hedge Planting
  - Groundcover Planting Mix
  - Ornamental/ Long Grass Planting
  - Pollinator Lawn
  - Wildflower Planting
  - Amenity Lawn
  - Gravel Mulch

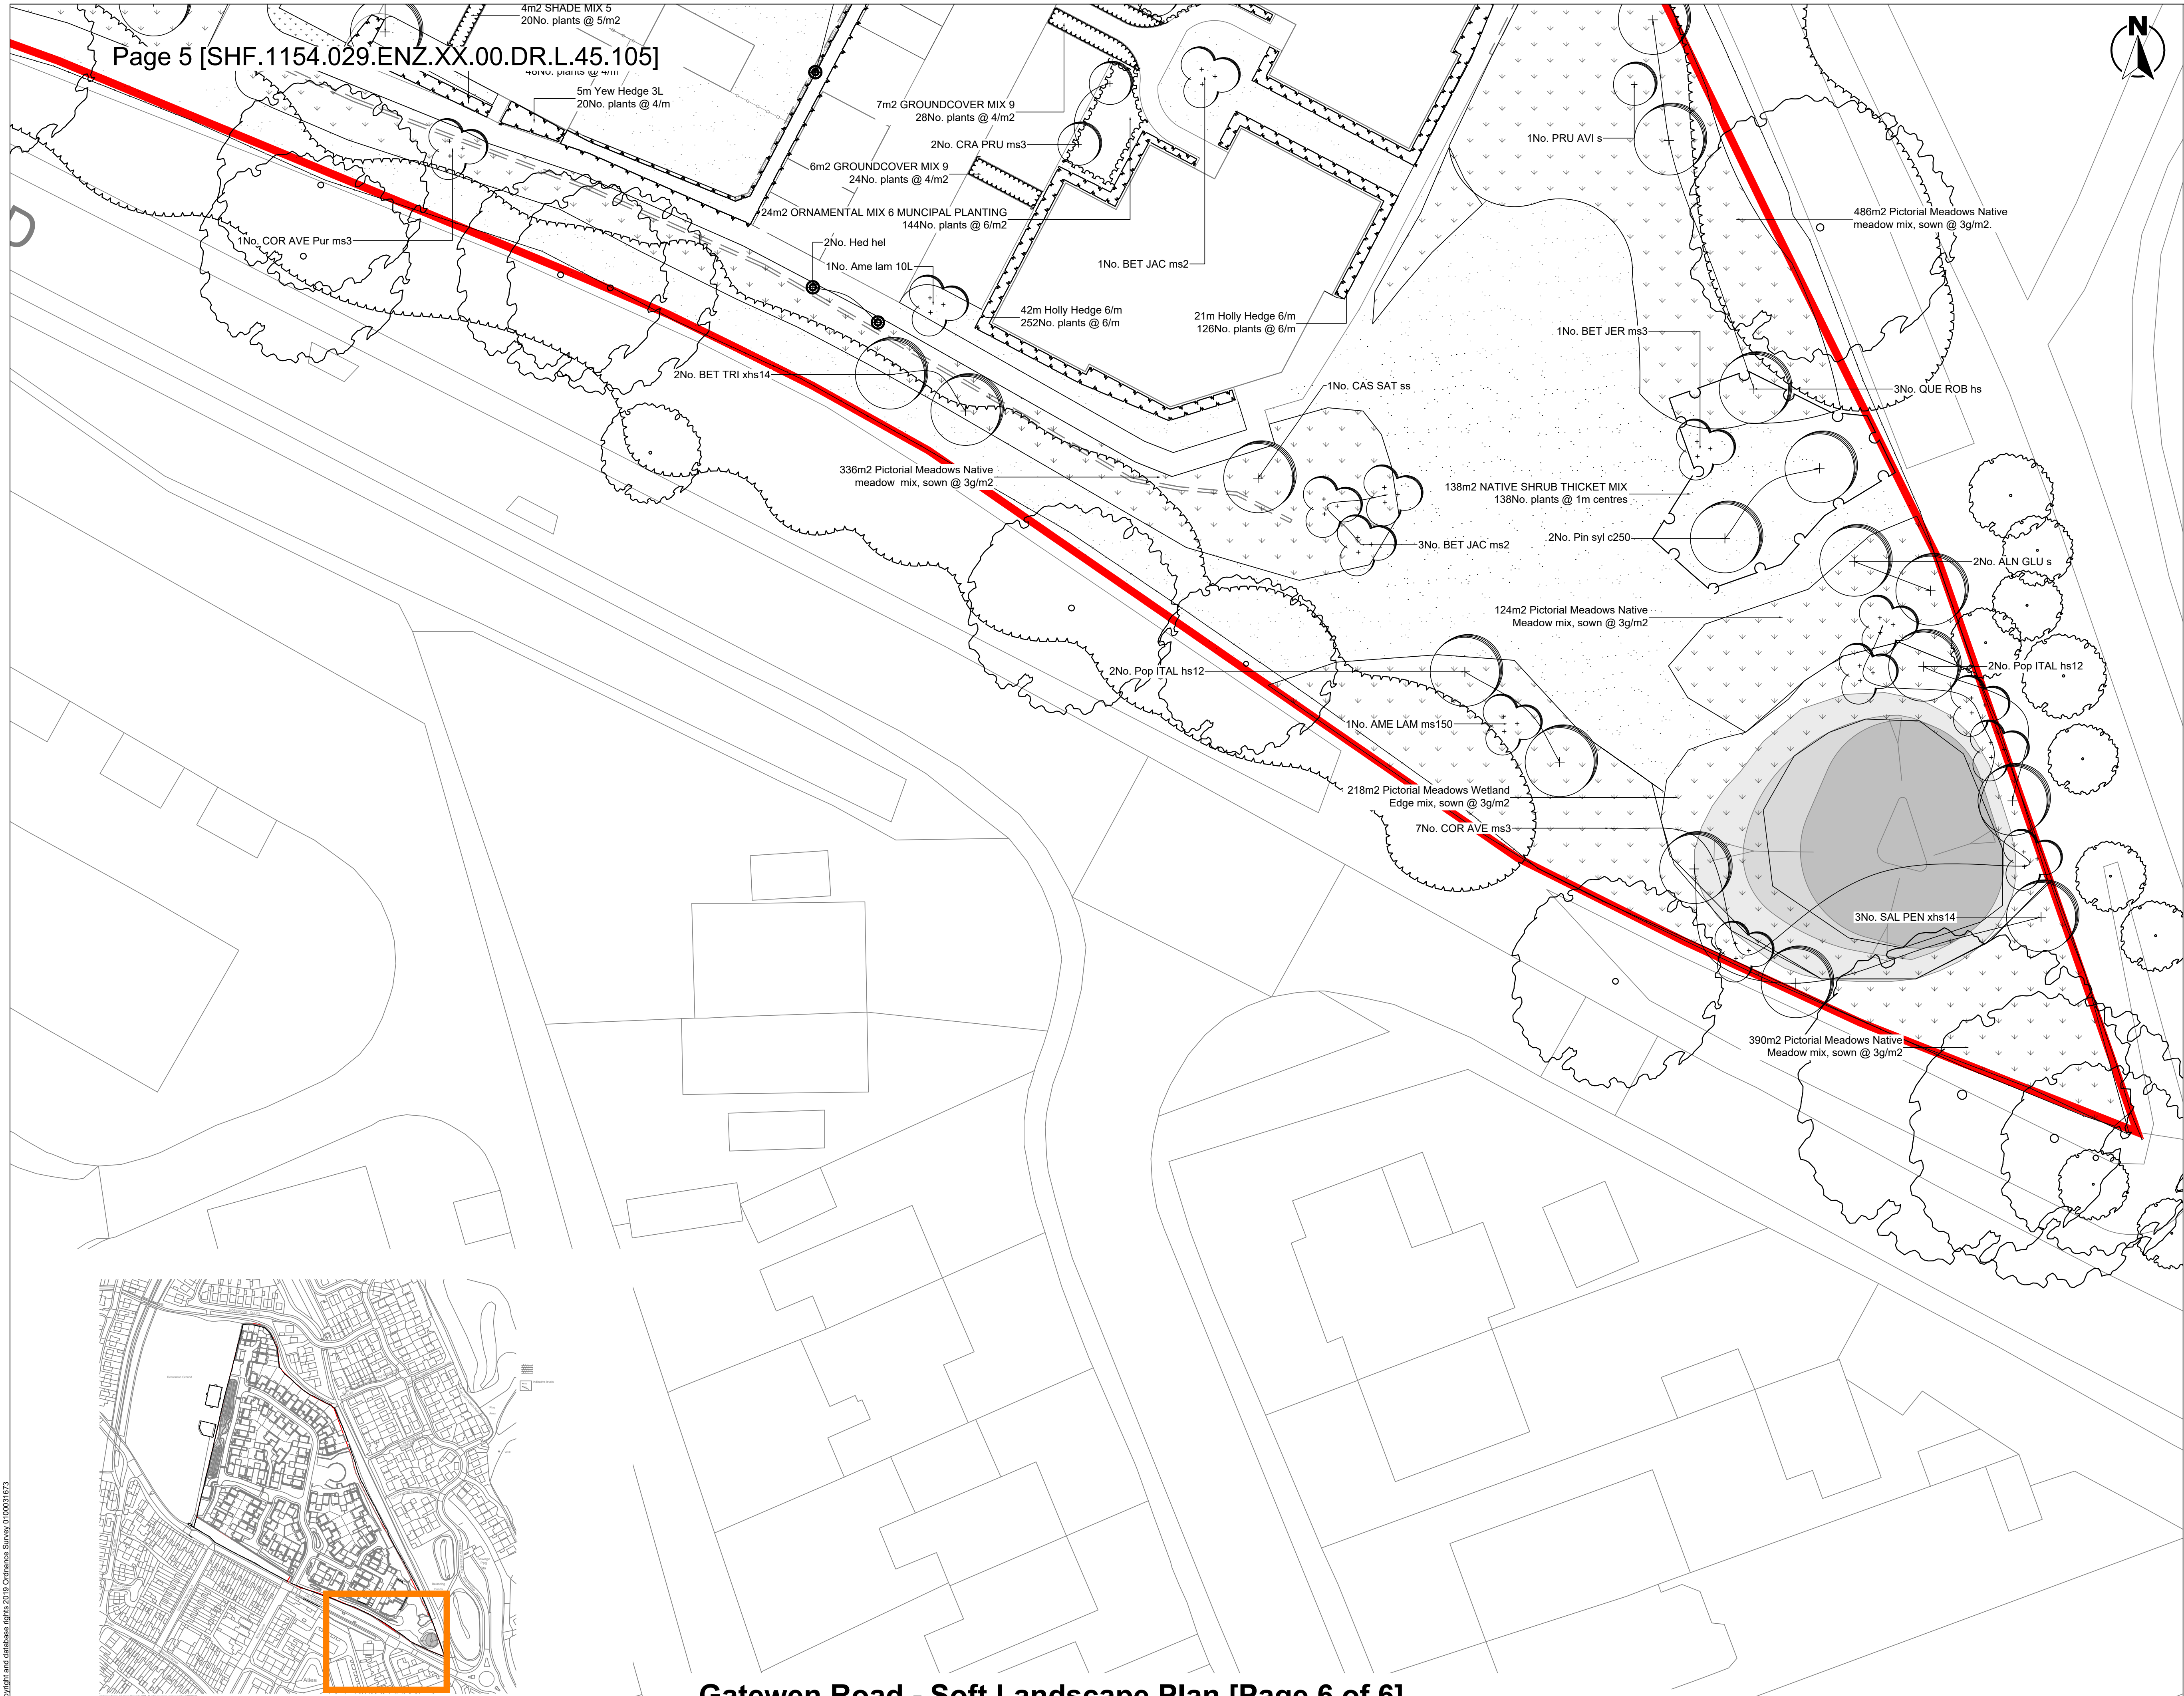

Location Plan, NTS

**Gatewen Road - Soft Landscape Plan [Page 6 of 6]**

|      |          |                          |     |     |     |
|------|----------|--------------------------|-----|-----|-----|
| PL02 | 04/02/22 | Updated pedestrian route | NP  | GB  | GB  |
| PL01 | 16/12/21 | First issue              | NP  | GB  | GB  |
| Rev  | Date     | Description              | DRA | CHK | APP |

**Project**  
Gatewen Road, Wrexham

**Client**  
Bellway Homes Ltd

**Drawing Title**  
Soft Ladscape Plan  
page 6 of 6

|               |             |              |
|---------------|-------------|--------------|
| <b>Status</b> | <b>Date</b> | <b>Scale</b> |
| For Planning  | 16/12/21    | 1:200 @ A1   |

|              |                 |                |                 |
|--------------|-----------------|----------------|-----------------|
| <b>Drawn</b> | <b>Designed</b> | <b>Checked</b> | <b>Approved</b> |
| NP           | NP/GB           | GB             | GB              |

|                                |                 |
|--------------------------------|-----------------|
| <b>DWG No.</b>                 | <b>Revision</b> |
| 1154-029-ENZ-XX-01-DR-L-45-106 | PL02            |



environmental consultants

BRISTOL  
01454 269 237  
www.enzygo.com

MANCHESTER  
0161 413 6444

SHEFFIELD  
0114 321 5151  
hello@enzygo.com