


General Notes

1. Contractor to verify all dimensions and check level datums on site
2. All of the designs are the sole property of TACP Architects Ltd and may not be used without their written agreement
3. All prints, specifications and their copyright are the property of TACP Architects Ltd
4. Do not scale off drawings
5. All dimensions shall be checked on site before commencement of shop drawings, manufacture and all discrepancies must be reported to TACP Architects Ltd

Revisions

Rev	Date	Description	By	Check
P22	26-01-21	Layout of path separating CP school & Welsh Medium school altered to reflect client comments via email. Fencing & gates either side of path also altered, as well fencing lines to proposed childcare unit. All as clouded.	LT	MG
P23	23-04-21	Stage 4 Approval	CM	MG
C01	23-04-21	Stage 4 Approved	CM	MG
P24	23-04-21	Stage 5 Approval	CM	MG
C02	23-04-21	Stage 5 Approved	CM	MG
P25	23-09-21	Drawing issued for discharge of planning condition 13 and 1No. cycle stand now shown on drawing. Bin store relocated as clouded	CM	MG

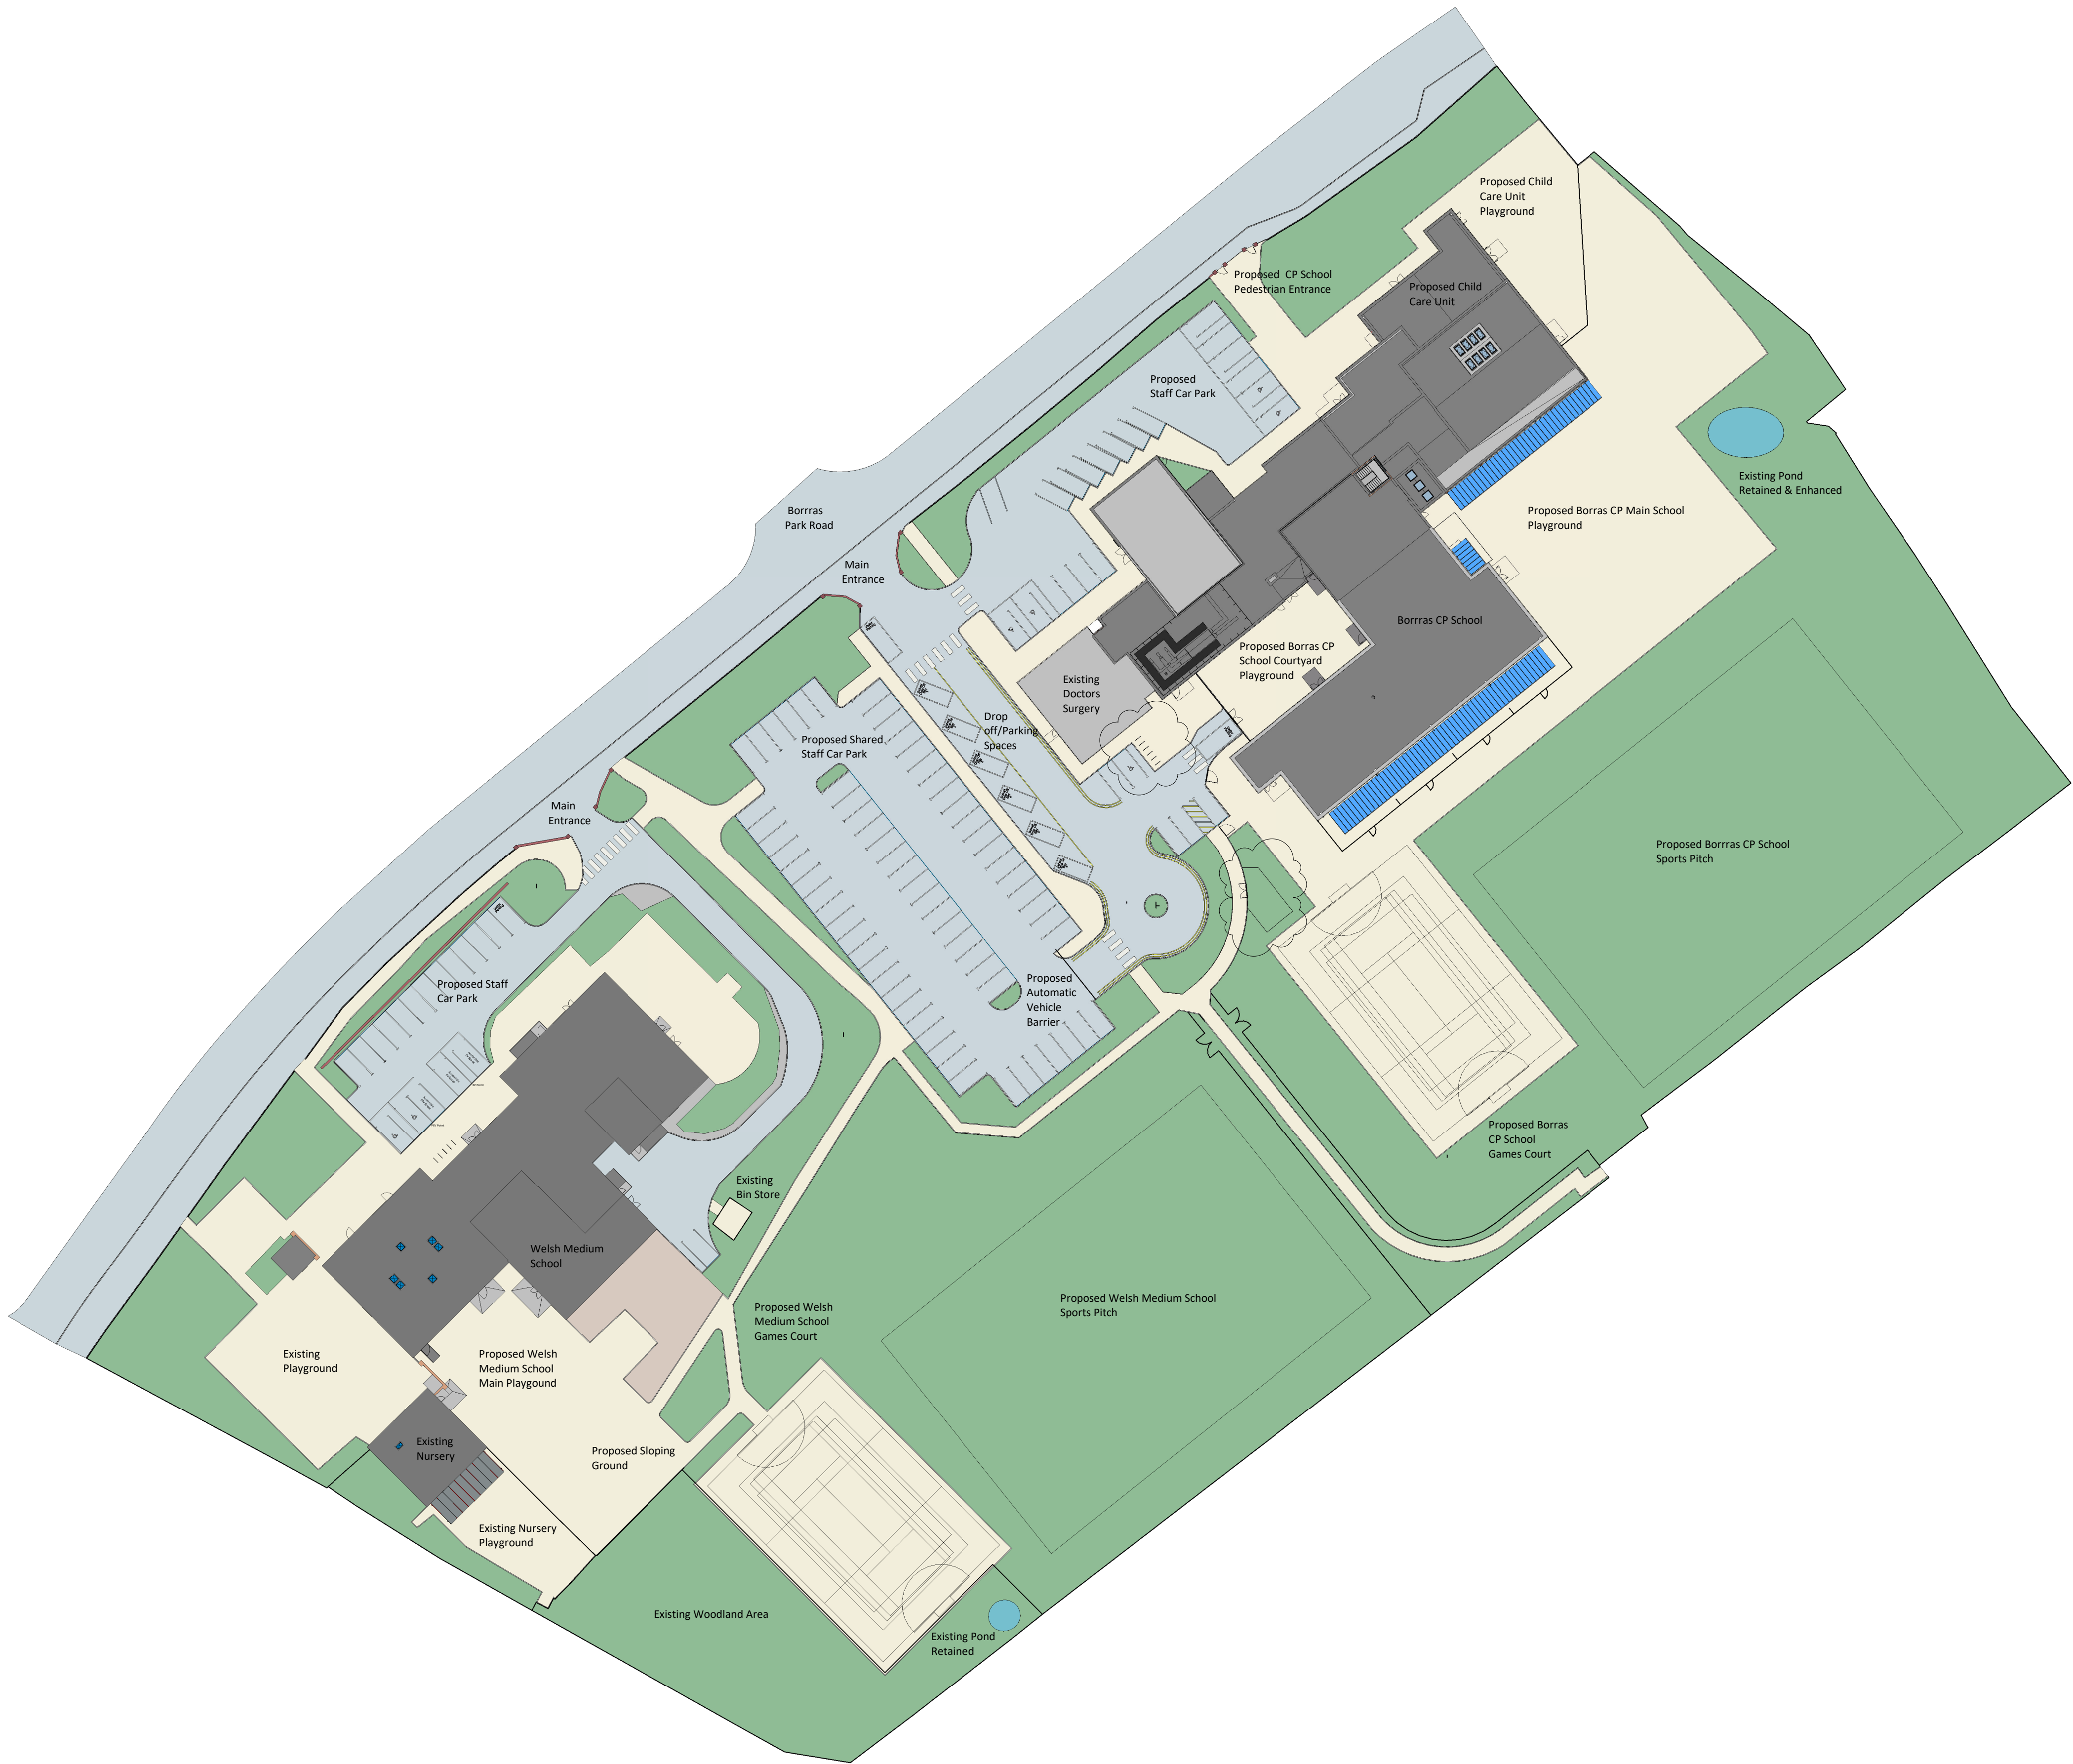

Client

Read Construction

Project Title

Welsh Medium & Borrás CP School

Drawing Title

Proposed Site Layout

Purpose of Issue

Information

Status

S4

Scale

1 : 500@A1

Date

03/11/20

Drawn By

LT

Checked By

MG

Job Number

19076

Project•Originator•Zone•Level•Type•Role•Number

BOR-TACP- A0-XX-DR- A-0700

Revision

P25

TACP Architects Ltd

Pembroke House
Ellice Way, Wrexham Technology Park,
Wrexham, LL13 7YT
01978 291161

admin@tacparchitects.co.uk

www.tacparchitects.co.uk



Architecture • Interior Design • Healthcare Planning • Conservation • Masterplanning • Sustainable Design