



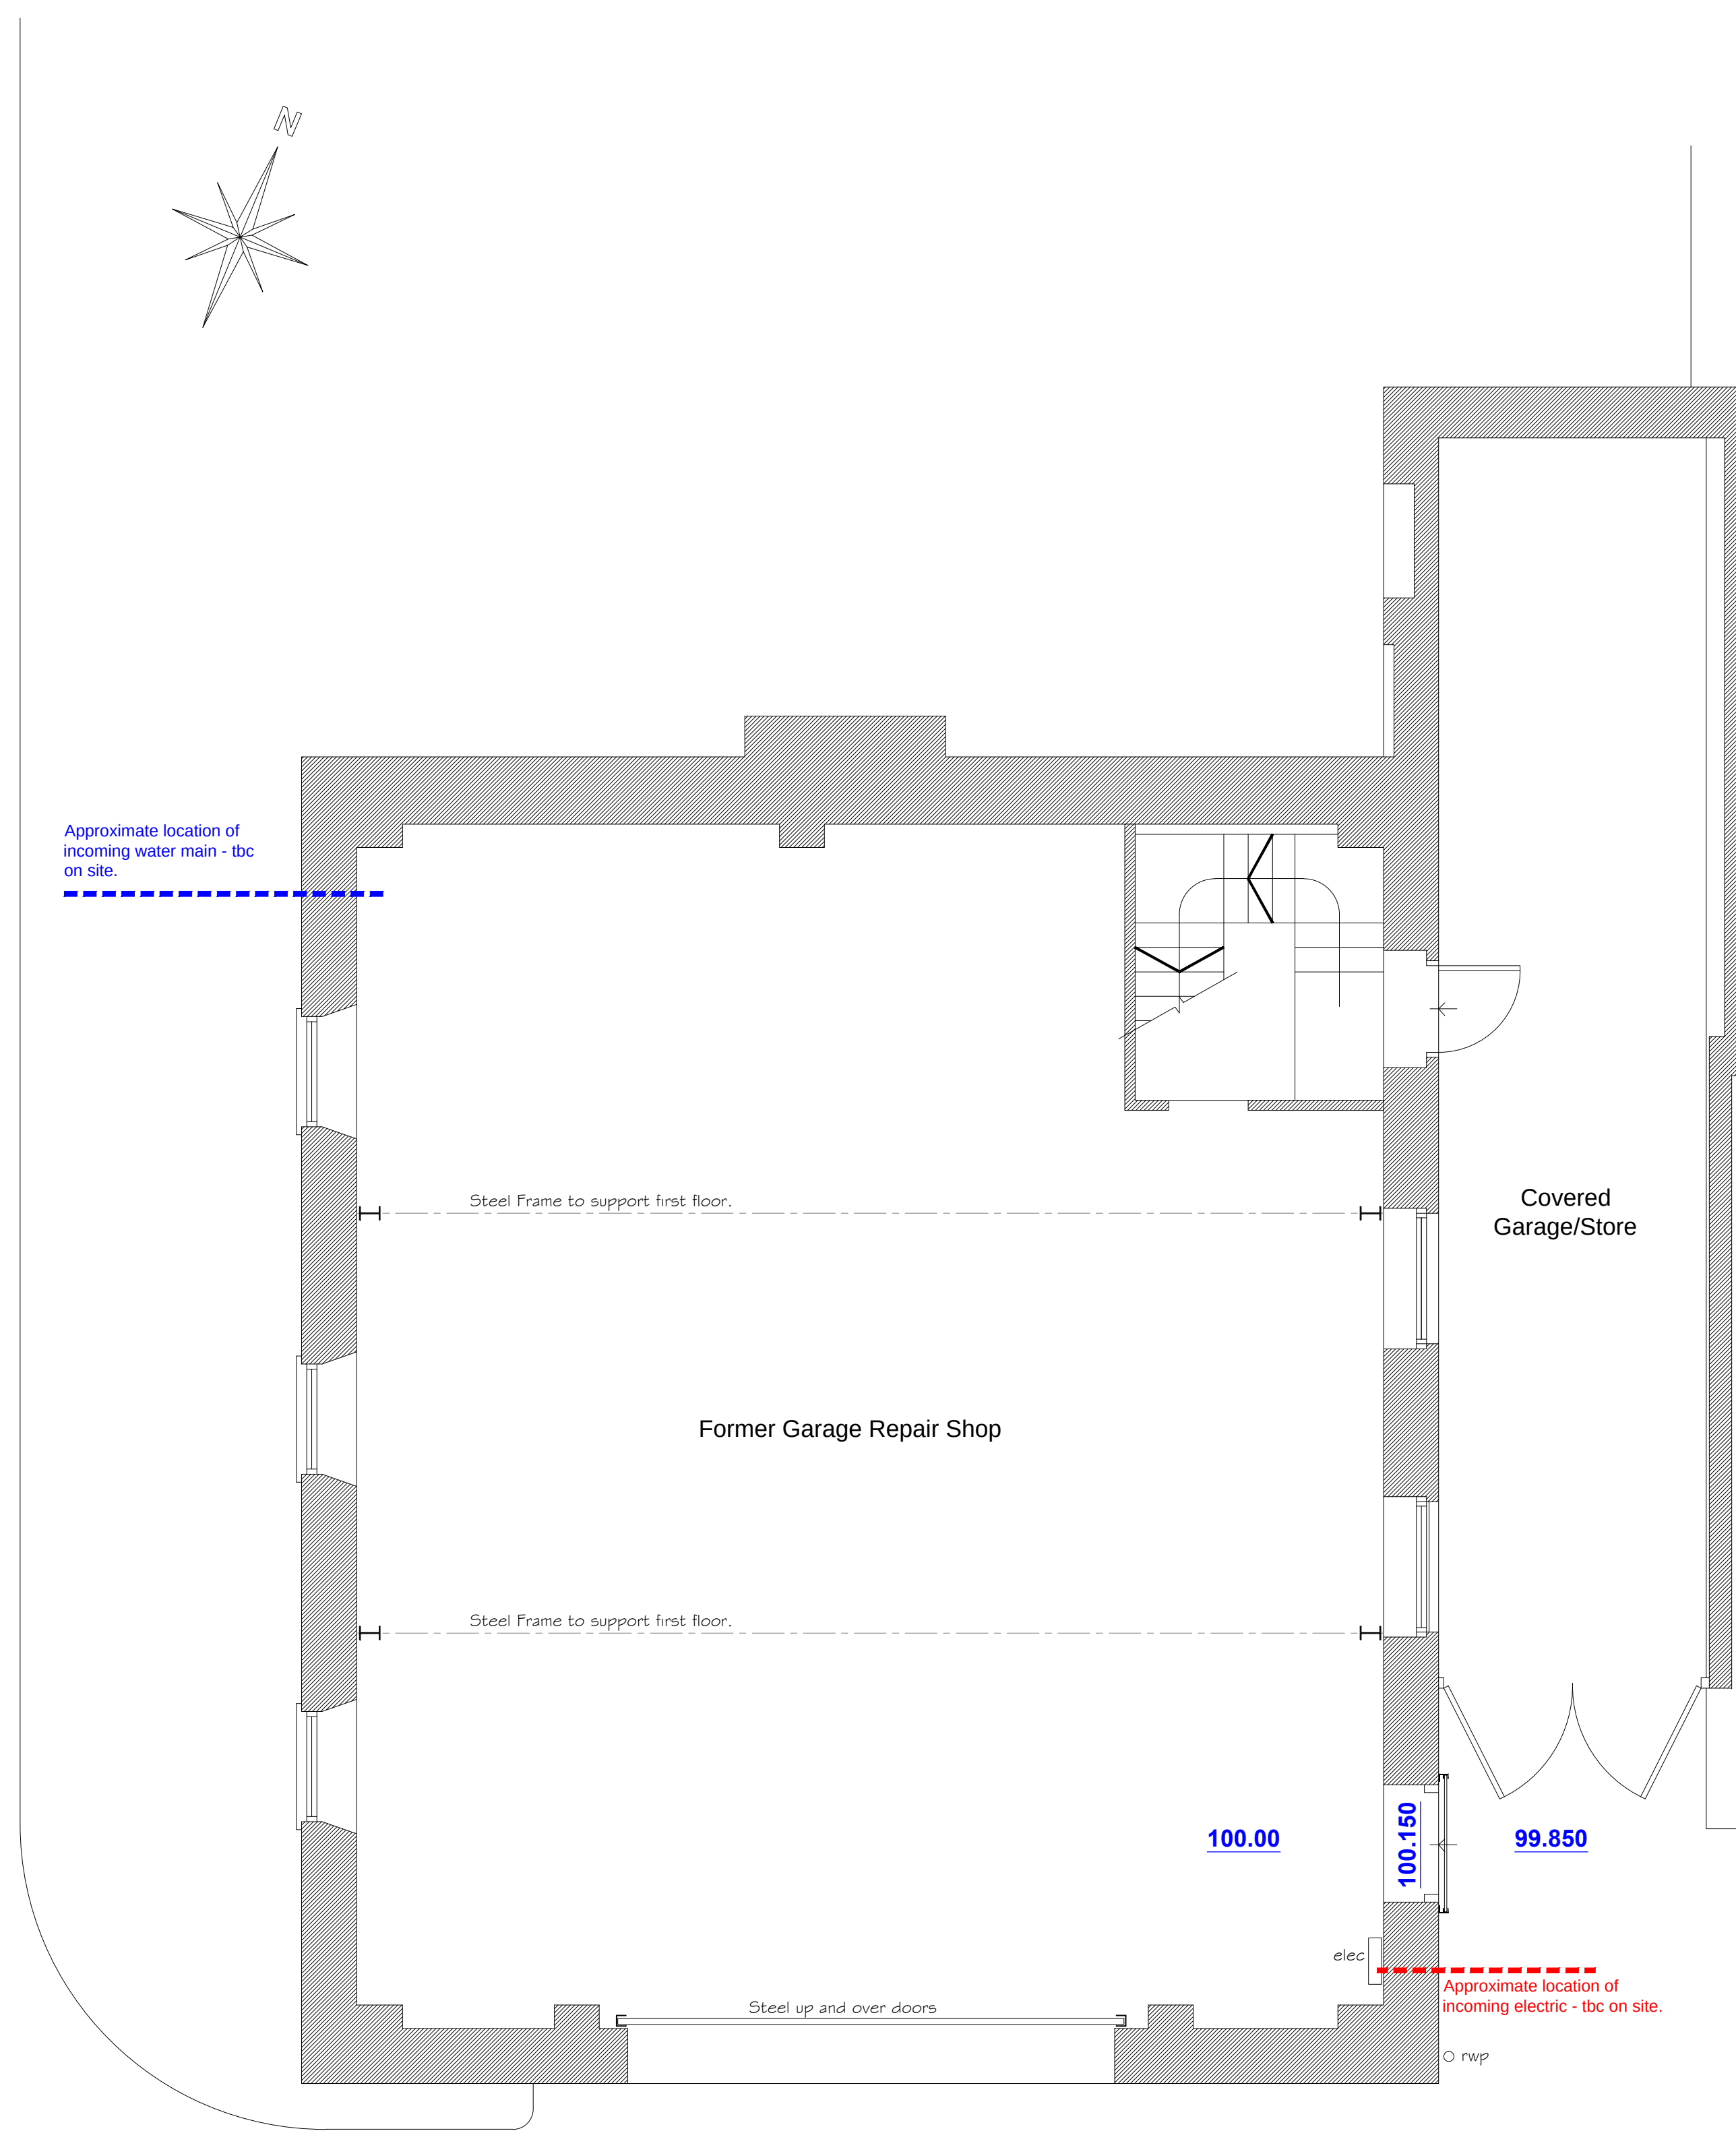

Existing Ground Floor Plan

1:50

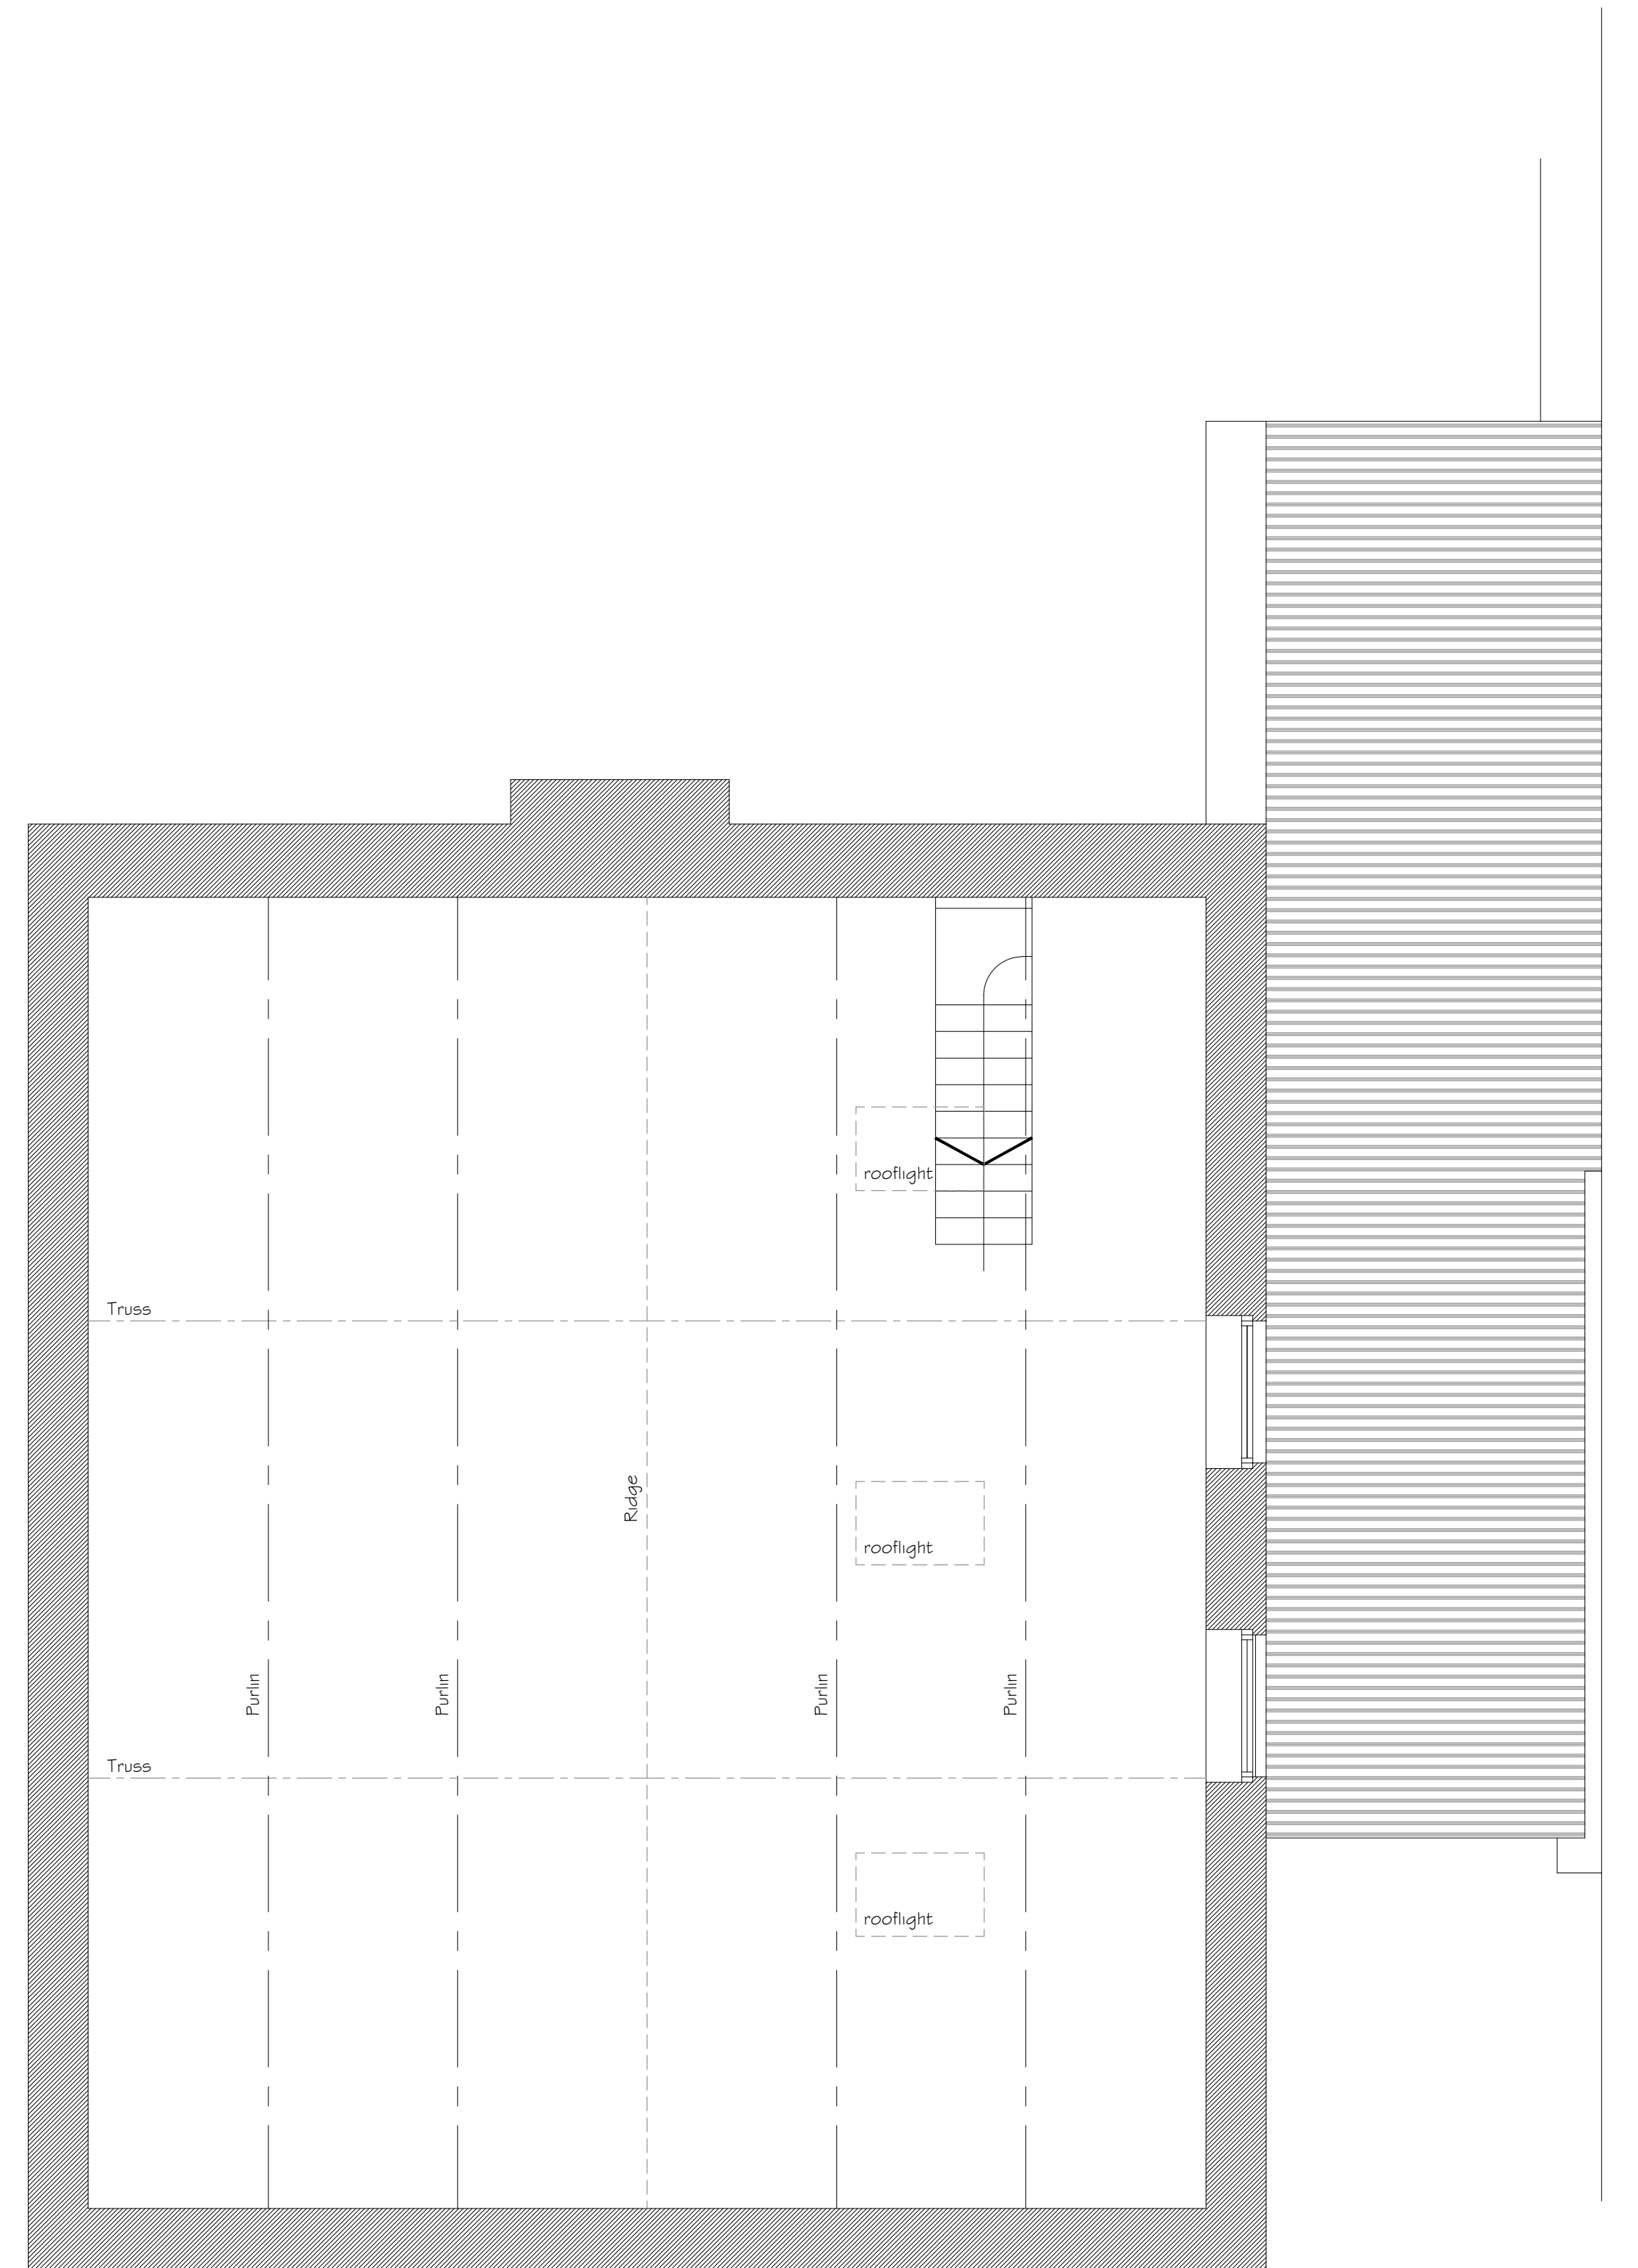

Existing First Floor Plan

1:50