


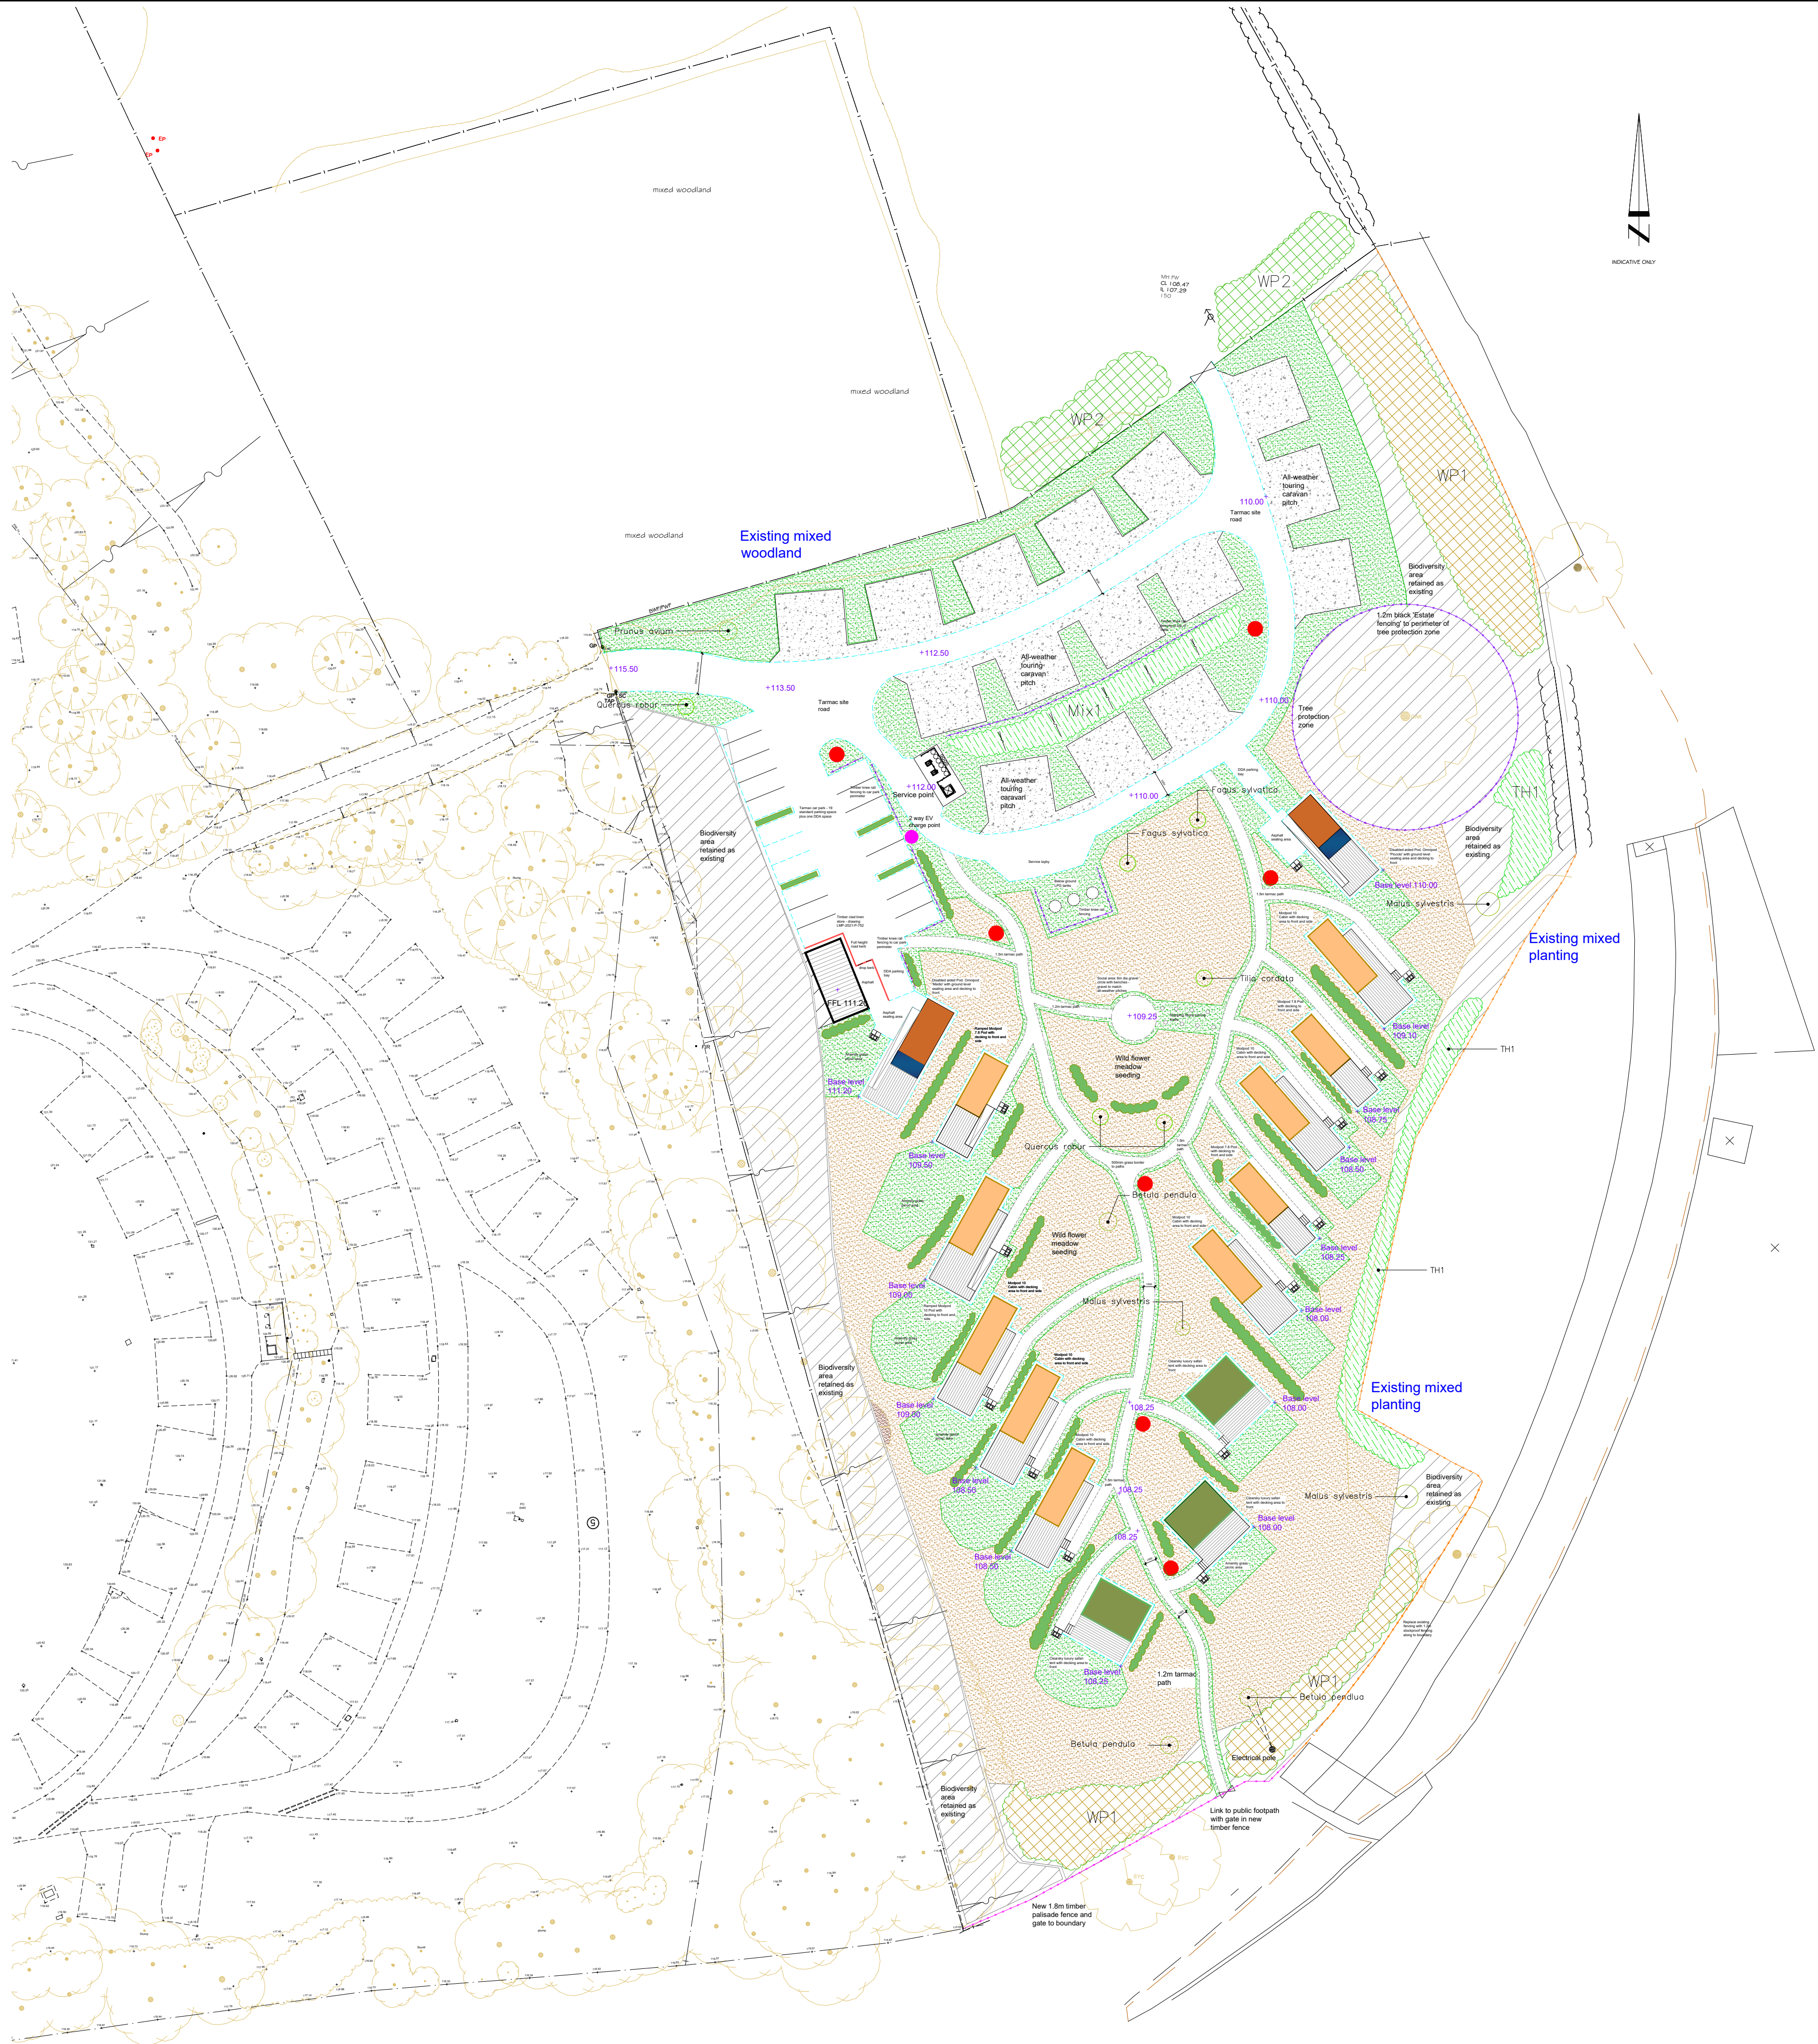

PLANTING SCHEDULE

Proposed Feathered Tree Planting						
Latin Name	Common Name	Form	Height (m)	Root Condition	Min. Breaks	Total
Betula pendula	Silver Birch	FRD	175-200	BR, 2x	5	
Fagus sylvatica	Beech	FRD	175-200	BR, 2x	3	
Malus sylvestris	Crab Apple	FRD	175-200	BR, 2x	5	
Physocarpus opulifolius	Wald Cherry	FRD	200-250	BR, 2x	5	
Quercus robur	Oak	FRD	175-200	BR, 2x	5	
Tilia cordata	Lime	FRD	175-200	BR, 2x	5	

All standard trees to be installed with low single stake, approx. 750mm above ground, installed at 45 degree angle and secured with proprietary tension ties.

Proposed Woodland Mix, with understorey (WPF)

comprising of high canopy trees and understorey species, planted as per the planting matrix, approx. 1000mm grid, 0.44 plants per m².

understorey plants to be planted in groups of 3-5 plants.

Latin Name	Common Name	Height	Root Condition	Form	Min. Breaks	% Mix	Total
HIGH CANOPY SPECIES							
Acer campestre	Field Maple	125-150	BR, 2x	FRD	3	10	
Betula pendula	Silver Birch	80-100	BR, 1-1	Transplant	-	10	
Fagus sylvatica	Beech	125-150	BR, 2x	FRD	2	20	
Quercus robur	Oak	125-150	BR, 2x	FRD	2	10	

UNDERSTOREY SPECIES							
Corylus avellana	Hazel	60-80	BR, 1-1	-	-	20	
Rosa rugosa	Rose	30-40	2x	Bushy	2	5	
Ligustrum vulgare	Privet	60-80	BR, 1-1	Branched	3	10	
Taxus baccata	Yew	30-40	2x	Leavesy	-	5	

Proposed Woodland Mix, woodland planting adjacent to railway line (WPF)

comprising native species planted in an approx. 1000mm grid, 0.44 plants per m².

Latin Name	Common Name	Height	Root Condition	Form	Min. Breaks	% Mix	Total
HIGH CANOPY SPECIES							
Acer campestre	Field Maple	125-150	BR, 2x	FRD	3	10	
Corylus avellana	Hazel	60-80	BR, 1-1	Transplant	-	10	
Quercus robur	Oak	60-80	BR, 1-1	Transplant	-	10	
Physocarpus opulifolius	Wald Cherry	100-125	BR, 2x	Wing	1	10	
Sorbus aucuparia	Rosier	125-150	BR, 2x	FRD	3	10	
Sorbus torminalis	Wild Service	60-80	2x	Transplant	-	5	
Tilia cordata	Lime	100-175	BR, 2x	Wing	3	5	

Proposed Thicket Mix (TH1)

comprising of native temperate species planted in an approx. 1000mm grid, 1 plant per m², in species groups of 3-5.

all native broadleaved species to be low or semi-deciduous (max 10m) or a mix of 1/3 deciduous and 2/3 evergreen.

Latin Name	Common Name	Height (m)	Root Condition	Form	Min. Breaks	% Mix	Total
MID TO HIGH							
Betula pubescens	Barberry	30-40	2x	Bushy	3	25	
Cornus sanguinea	Dogwood	60-80	BR, 1-2	Branched	3	10	
Corylus avellana	Hazel	60-80	BR, 1-2	Branched	3	10	
Rosa rugosa	Rose	30-40	2x	Bushy	3	10	
Malus sylvestris	Crab Apple	60-80	BR, 1-2	Branched	3	10	

Shrub Planting (Mx 1) primarily landscaping

comprising general ornamental species planted in groups of 3-5, with low species planted to the front edge of planting beds.

high species planted at 1.5m per m² and low species at 0.5 plants per m².

Latin Name	Common Name	Height (m)	Root Condition	Form	Min. Breaks	% Mix	Total
MID TO HIGH							
Betula pubescens	Barberry	30-40	2x	Bushy	3	25	
Cornus sanguinea	Dogwood	60-80	BR, 1-2	Branched	3	10	
Corylus avellana	Hazel	60-80	BR, 1-2	Branched	3	10	
Rosa rugosa	Rose	30-40	2x	Bushy	3	10	
Malus sylvestris	Crab Apple	60-80	BR, 1-2	Branched	3	10	

LOW							
Eleagnus angustifolia	Sea Buckthorn	20-30	2x	Bushy	-	10	
Hypericum calycinum	St. John's Wort	20-30	2x	-	-	10	
Primula vulgaris	Primrose	20-30	2x	-	-	10	
Viola sp.	Viola	10-20	2x	-	-	10	

Native Hedge Planting							
Latin Name	Common Name	Height (m)	Root Condition	Form	Min. Breaks	% Mix	Total
Corylus avellana	Hazel	60-80	BR, 1-2	Bushy	-	100	

Amenity Turf Grass Planting							
Weather: 100% by 100mm or as equal and approved.							

Wild meadow flower seed							
EMSF - by Ecovagans Seeds Ltd (01533 82000) at 1.5g/m ² or equal and approved.							

LEGEND

- Existing Woodland to be retained
- Existing Trees to be retained
- Proposed
 - Feathered Tree
 - Native hedgerow
 - Woodland planting
 - Thicket / shrub planting
 - Amenity grass
 - Wildflower meadow
 - Biodiversity Area - management only, no planting works

- Timber knee rail fencing
- 1000mm high sodproof fencing
- 1000mm high timber palisade fencing
- low level lighting bollard
- 2 way electric vehicle charge point
- Proposed levels

This drawing is the copyright of The Caravan Club Limited and may not be reproduced in whole or in part without its express permission. Whilst information contained in this drawing is provided in good faith, being based on available records and where applicable, electro detection techniques in location of underground electrical & telephonic services, The Caravan Club Limited will not be held responsible for errors in or omissions from the information shown. Contractors and other parties must satisfy themselves as to the accuracy and completeness of the information shown, to determine the existence of services which might cause danger, be damaged or need replacement in connection with their engagement.

Status

Revisions

Project/Site

Title

Drwg no.

Date

Drwn. by

Checked by

Scale

CAD Ref.

PLANNING

LADY MARGARETS PARK CAMC SITE

TOURING AND GLAMPING EXTENSION FIELD

LMP-2021-P-600

JUL 21

LMP-2021-P-600

SINCE 1907
CARAVAN CLUB
MOTORHOME CLUB
Estates Department, East Grinstead House,
East Grinstead, RH19 1UA
Tel: (01342) 336772