
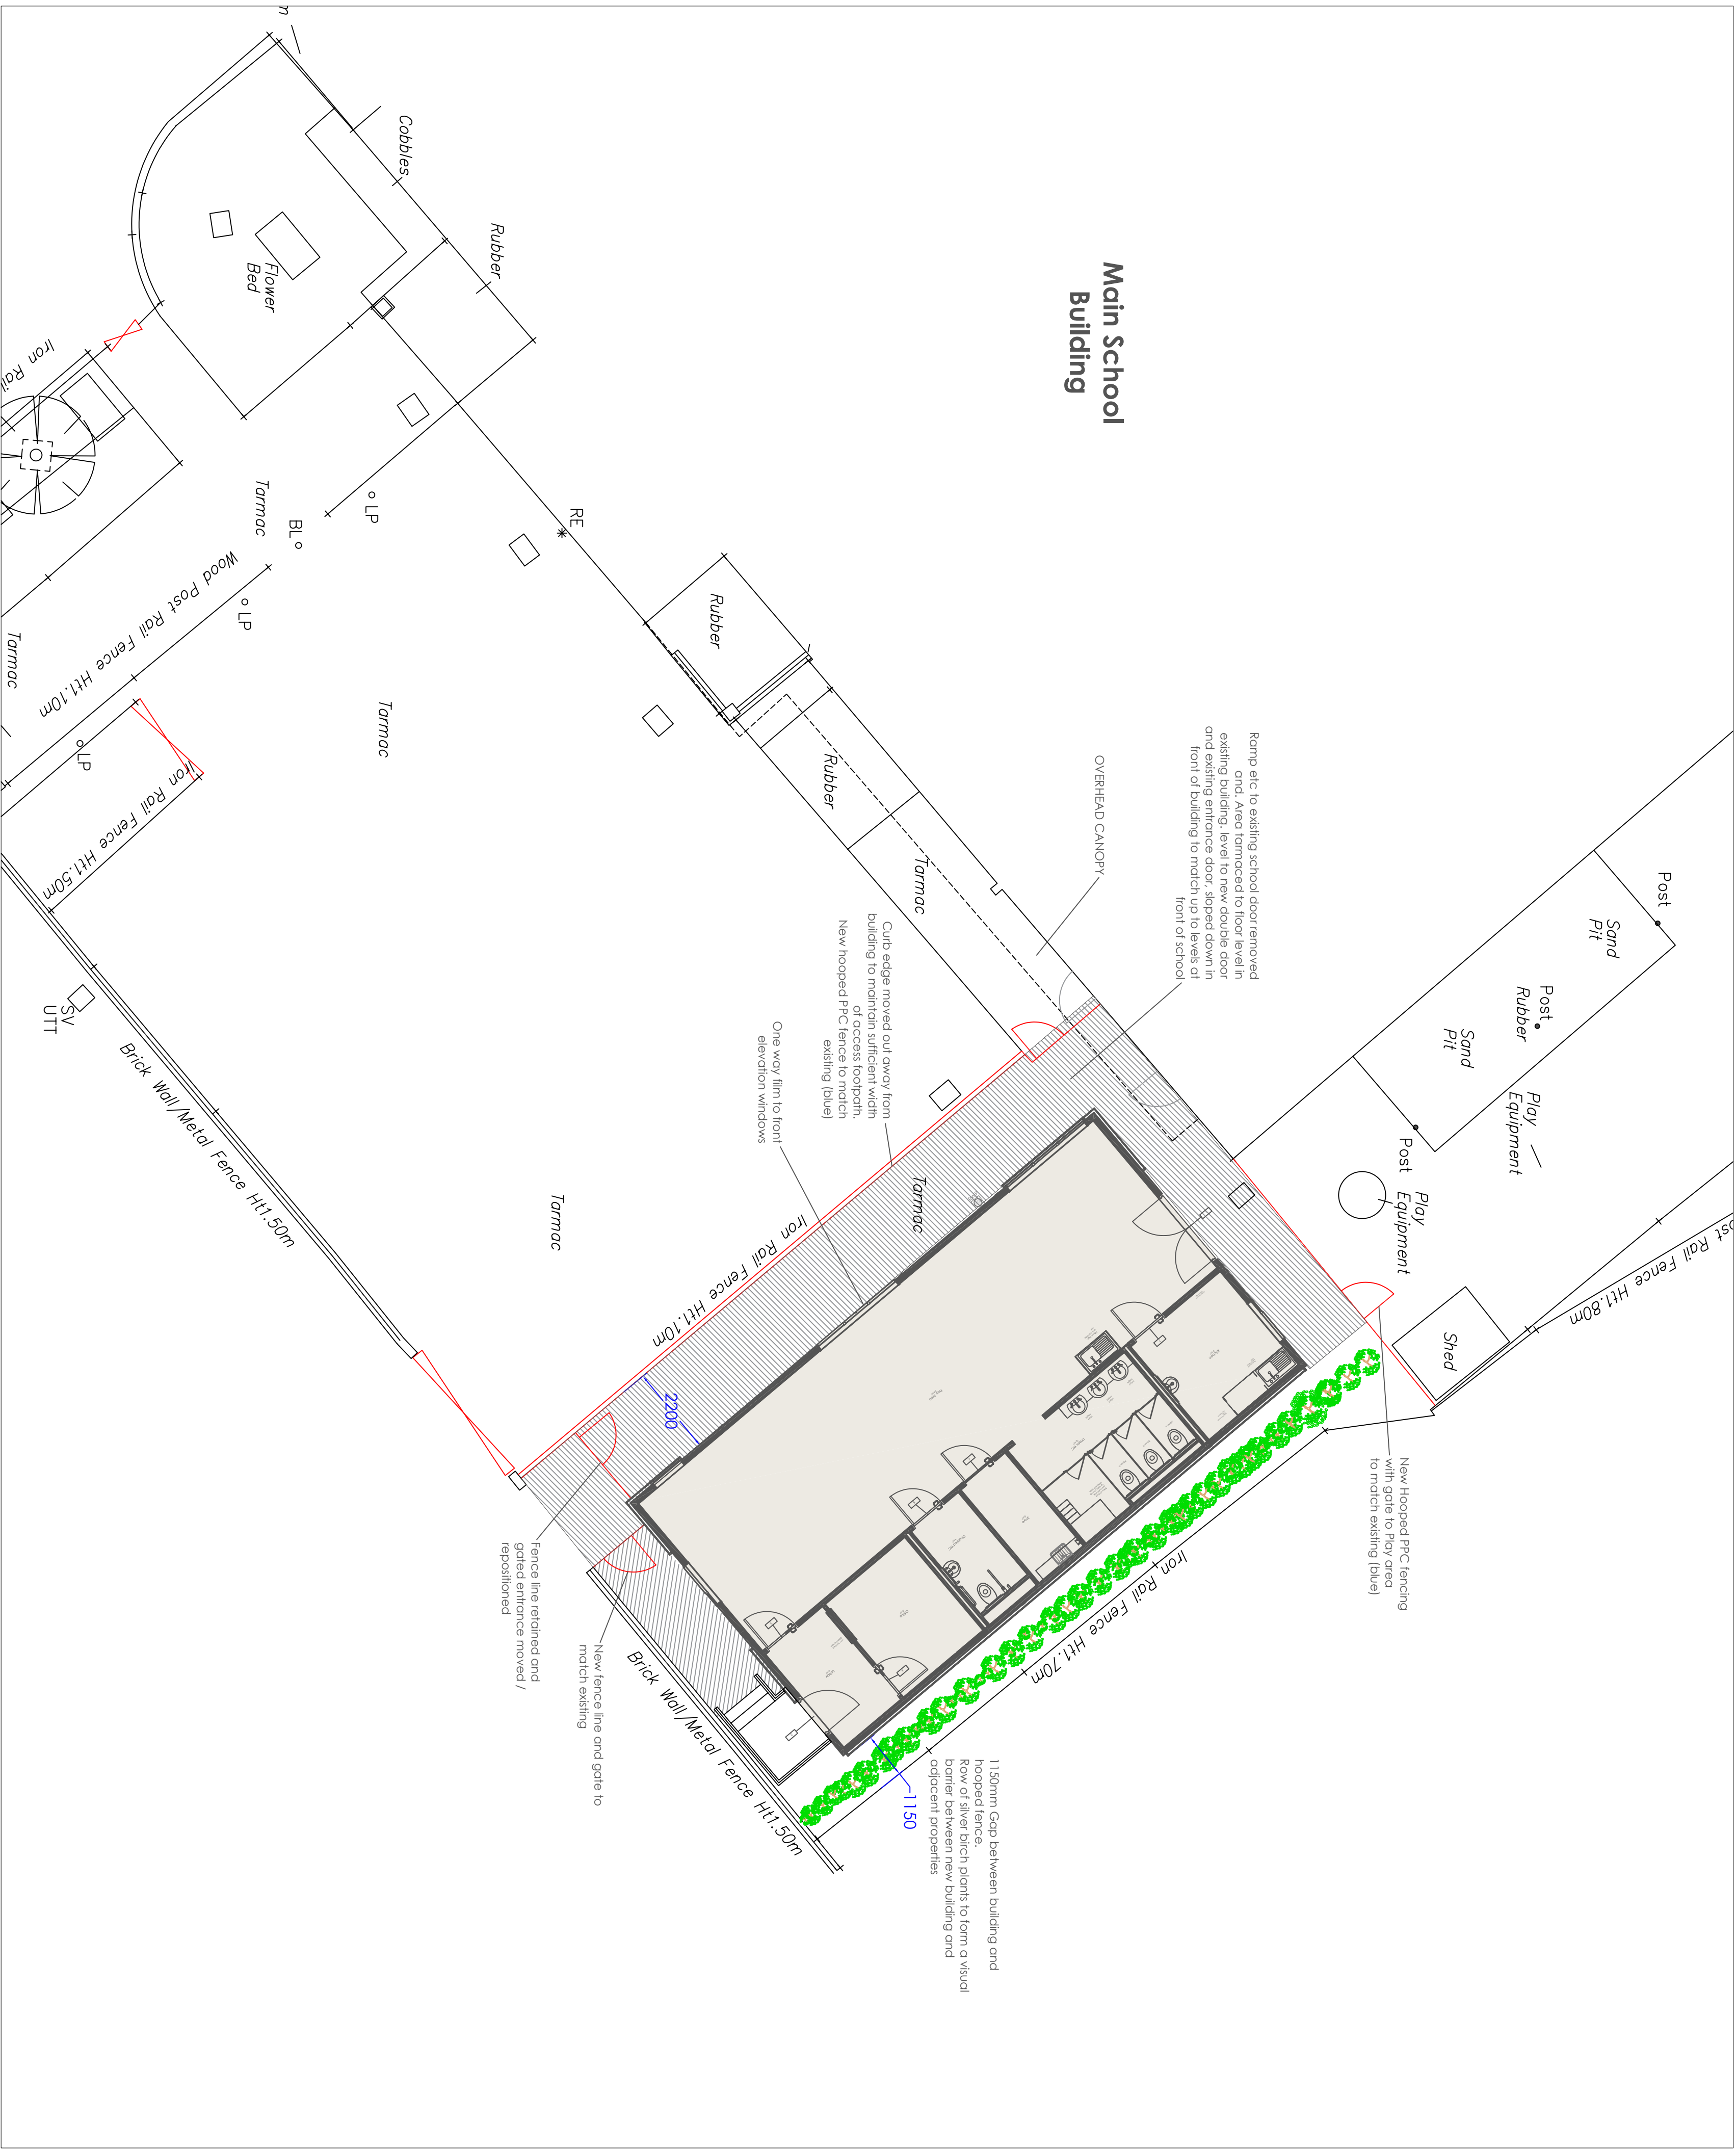


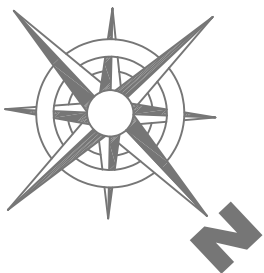

Rev	Description	Date

Building Specification:

PROJECT	Rhostyllen
TITLE	External Works
CLIENT	Wrexham BC
DRAWN BY	JG
CHECKED BY	
DATE	25/06/2021
SCALE (@ A1)	1:100
PROJECT NUMBER	200315
DRAWING NUMBER	200315-ELT-00-00-DR-1002
STATUS	T
A=Approval P=Production T=tender information	