



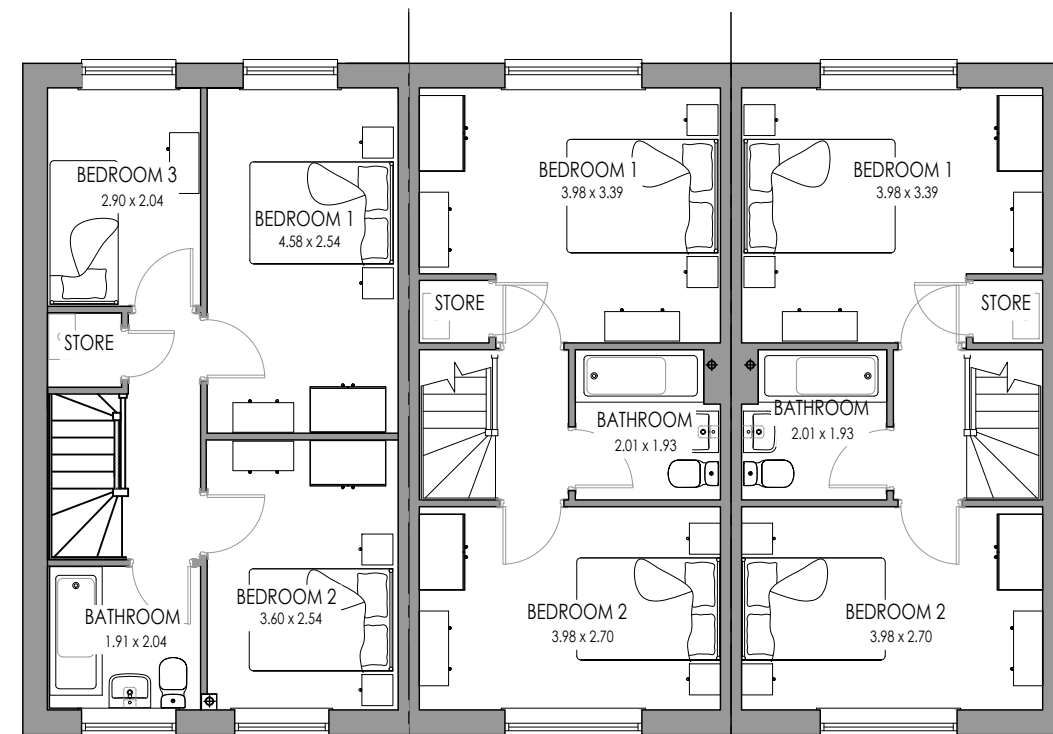

ELWY AS
FIRST FLOOR

CLWYD MID AS
FIRST FLOOR

CLWYD OPP
FIRST FLOOR

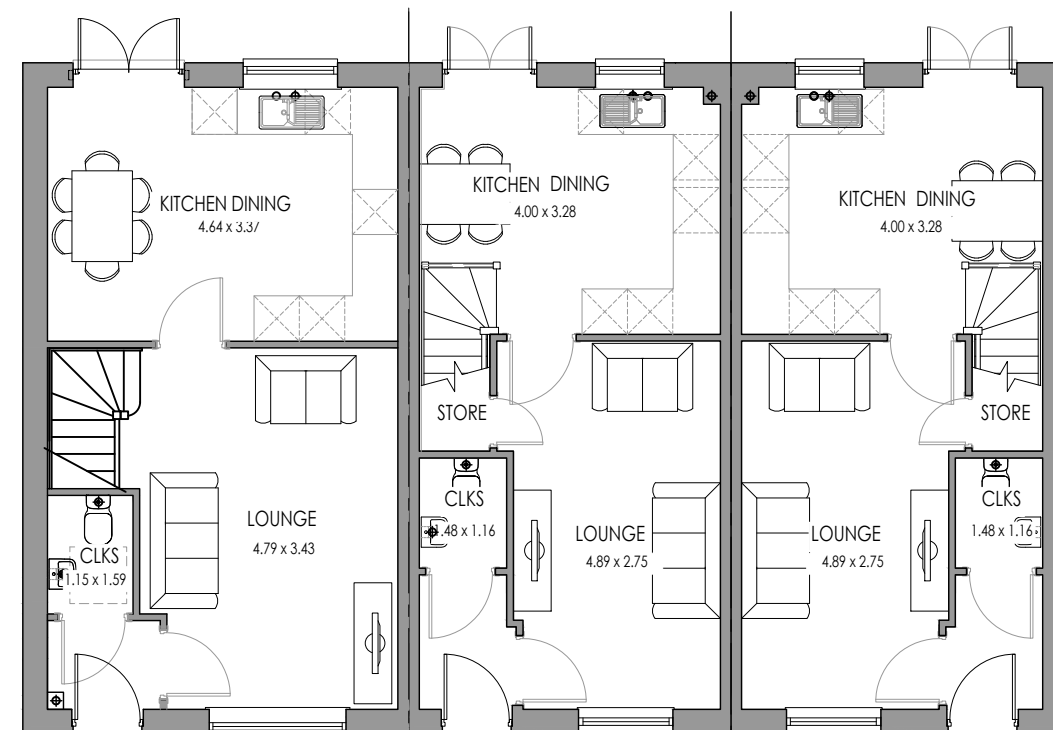

ELWY AS
GROUND FLOOR

CLWYD MID AS
GROUND FLOOR

CLWYD OPP
GROUND FLOOR


Rev:	Description:	Date:
 Castle Green Homes, Unit 20, St. Asaph Business Park, Ffordd Richard Davies, St Asaph, Denbighshire. LL17 0LJ. Tel. 01745 536677		
Site:	Main Road, Rhosrobin, Wrexham	
Title:	Elwy-Clwyd-Clwyd Floor Plans	
Scale:	1:100 @ A3	Date: 26.01.21
Ref:	MRRW - ELWYCLWY3. PL01	Rev: -



ELWY AS
FRONT ELEVATION

CLWYD MID AS
FRONT ELEVATION

CLWYD END OPP
FRONT ELEVATION

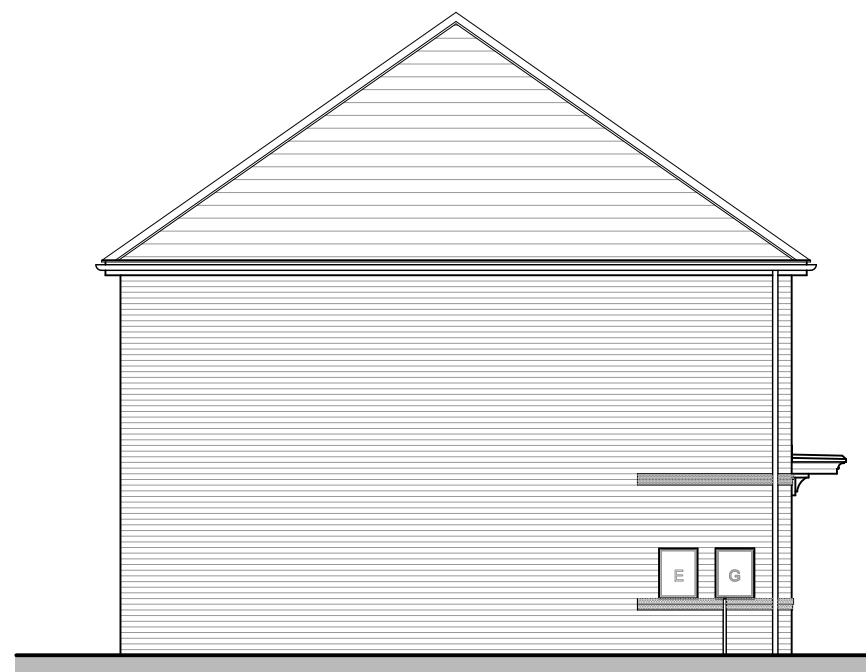


ELWY AS
SIDE ELEVATION



CLWYD END OPP
REAR ELEVATION

CLWYD MID AS
REAR ELEVATION

ELWY AS
REAR ELEVATION

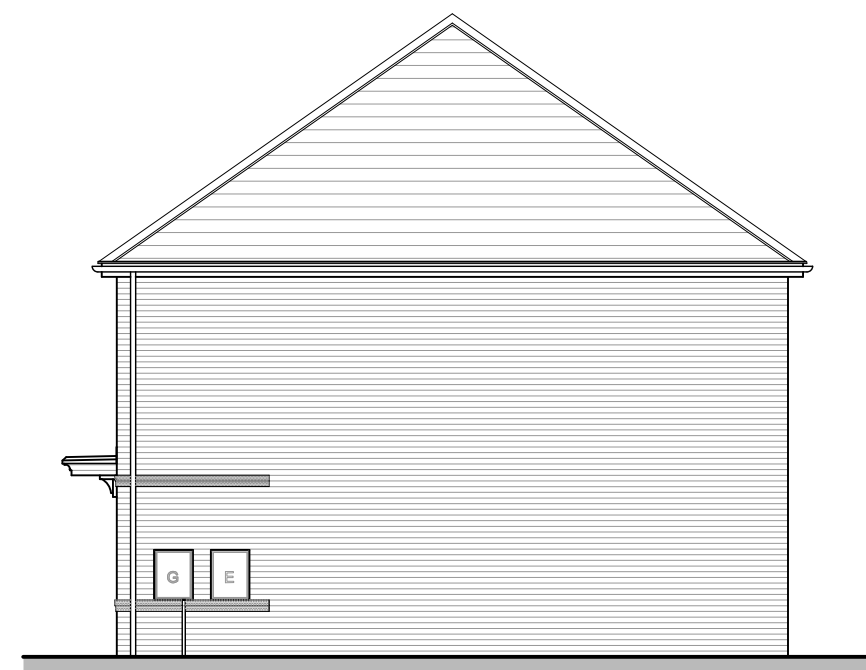

CLWYD END OPP
SIDE ELEVATION

Rev:	Description:	Date:



Castle Green Homes,
Unit 20,
St. Asaph Business Park,
Ffordd Richard Davies, St Asaph,
Denbighshire. LL17 0LJ.
Tel. 01745 536677

Site:	Main Road, Rhosrobin, Wrexham	
Title:	Elwy-Clwyd-Clwyd Elevations (Brick)	
Scale:	1:100 @ A3	Date: 26.01.21
Ref:	MRRW - ELWYCLWY3. PL02	Rev: -



ELWY GB1 AS
FRONT ELEVATION

CLWYD MID AS
FRONT ELEVATION

CLWYD END OPP
FRONT ELEVATION




ELWY GB1AS
SIDE ELEVATION



CLWYD END OPP
REAR ELEVATION

CLWYD MID AS
REAR ELEVATION

ELWY AS
REAR ELEVATION

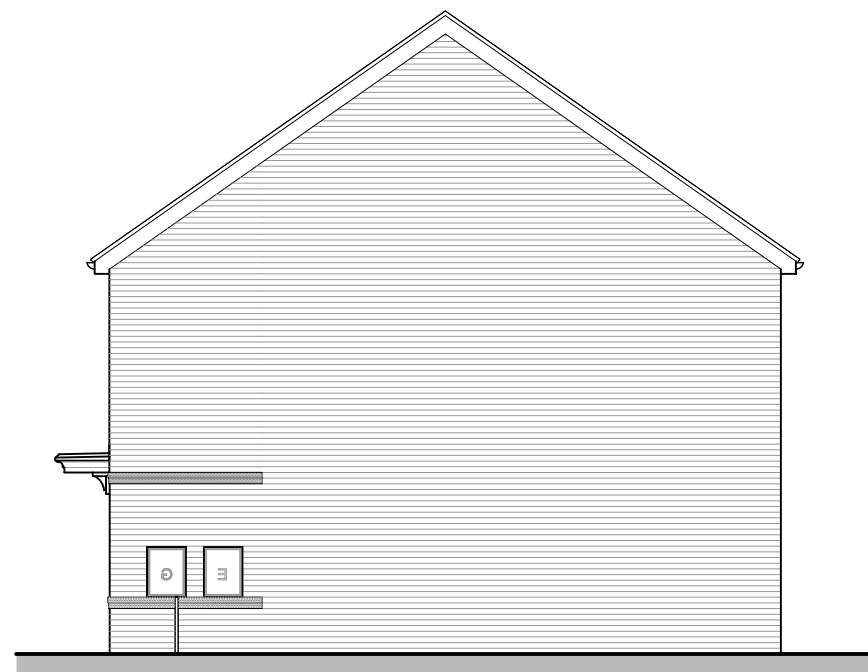

CLWYD END OPP
SIDE ELEVATION

Rev:	Description:	Date:



Castle Green Homes,
Unit 20,
St. Asaph Business Park,
Ffordd Richard Davies, St Asaph,
Denbighshire. LL17 0LJ.
Tel. 01745 536677


Site:	Main Road, Rhosrobin, Wrexham	
Title:	Elwy-Clwyd-Clwyd Elevations Gable (Brick)	
Scale:	1:100 @ A3	Date: 26.01.21
Ref:	MRRW - ELWYCLWY3. PL03	Rev: -



ELWY GR1 AS
FRONT ELEVATION

CLWYD MID AS
FRONT ELEVATION

CLWYD END OPP
FRONT ELEVATION

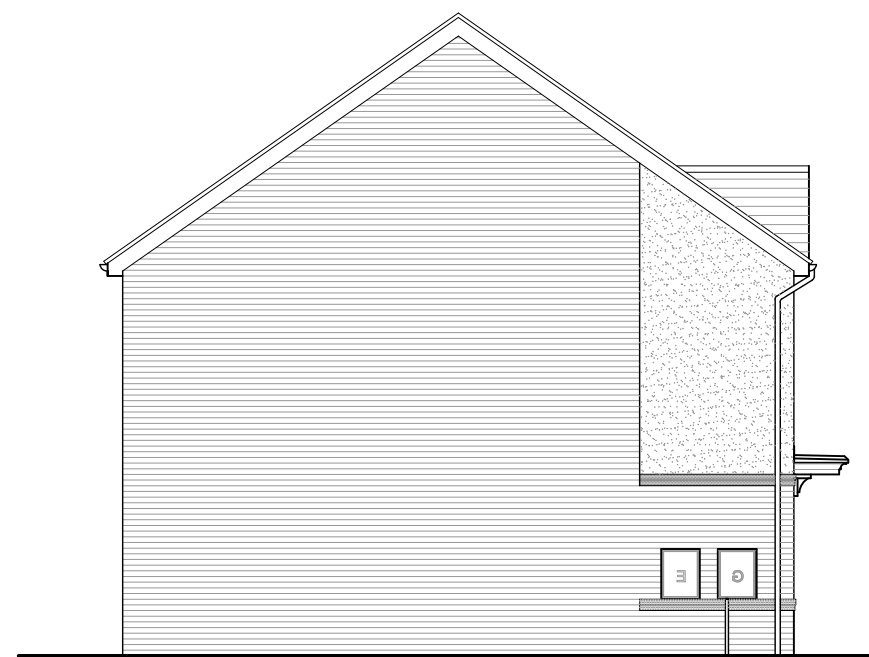


ELWY GR1 AS
SIDE ELEVATION



CLWYD END OPP
REAR ELEVATION

CLWYD MID AS
REAR ELEVATION

ELWY AS
REAR ELEVATION

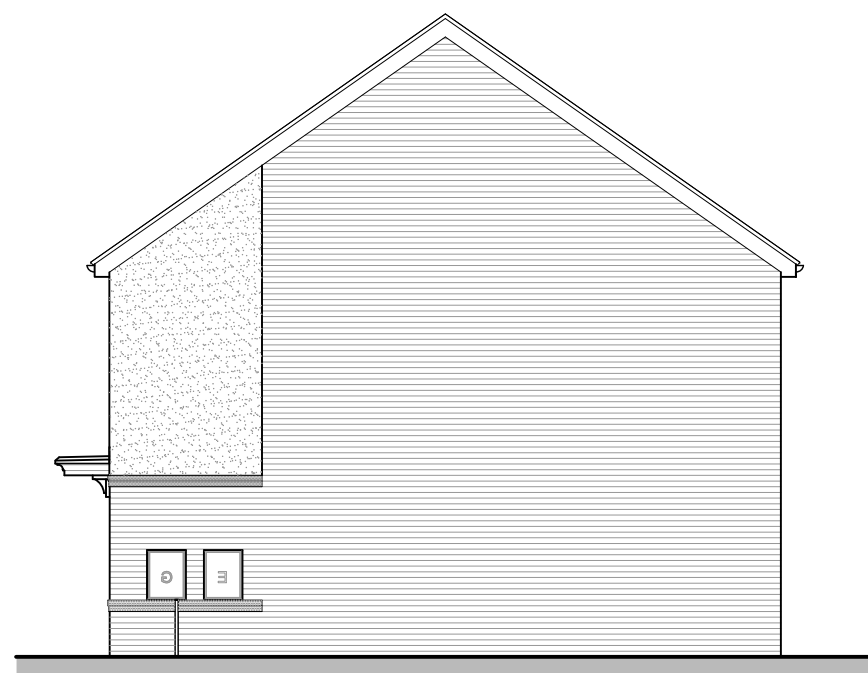



CLWYD END OPP
SIDE ELEVATION

Rev:	Description:	Date:



Castle Green Homes,
Unit 20,
St. Asaph Business Park,
Ffordd Richard Davies, St Asaph,
Denbighshire. LL17 0LJ.
Tel. 01745 536677

Site:	Main Road, Rhosrobin, Wrexham	
Title:	Elwy-Clwyd-Clwyd Elevations Gable (Render)	
Scale:	1:100 @ A3	Date: 26.01.21
Ref:	MRRW - ELWYCLWY3. PL03	Rev: -

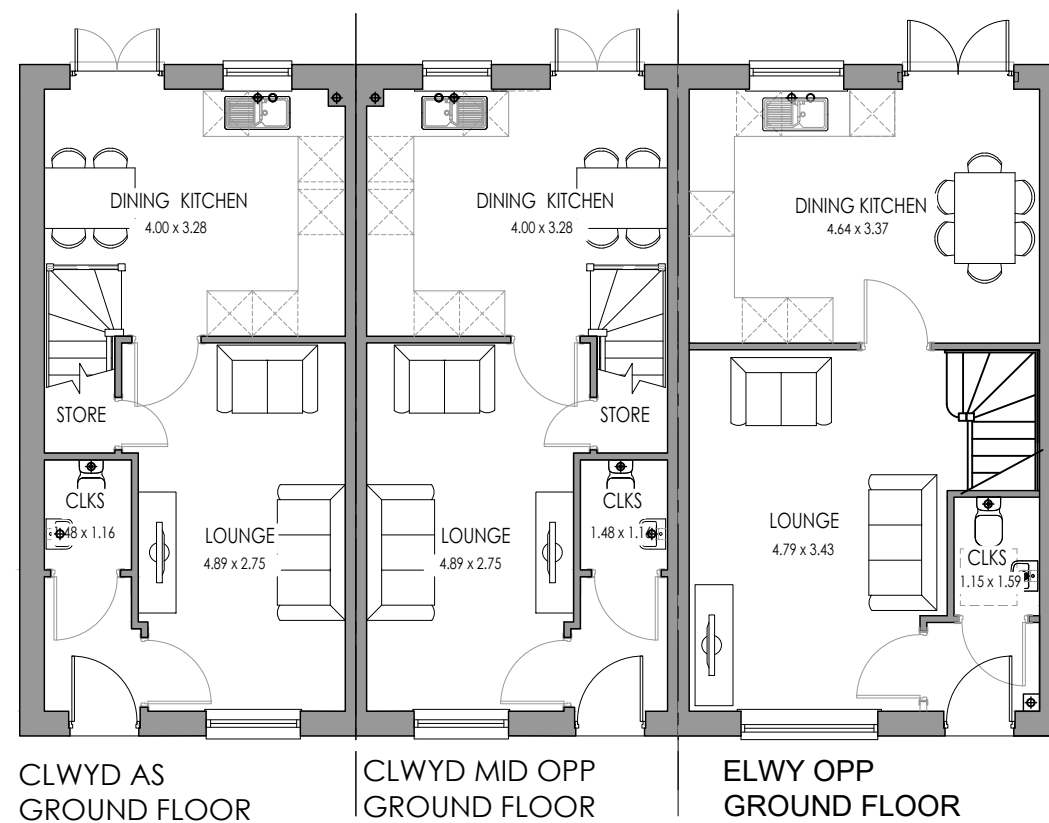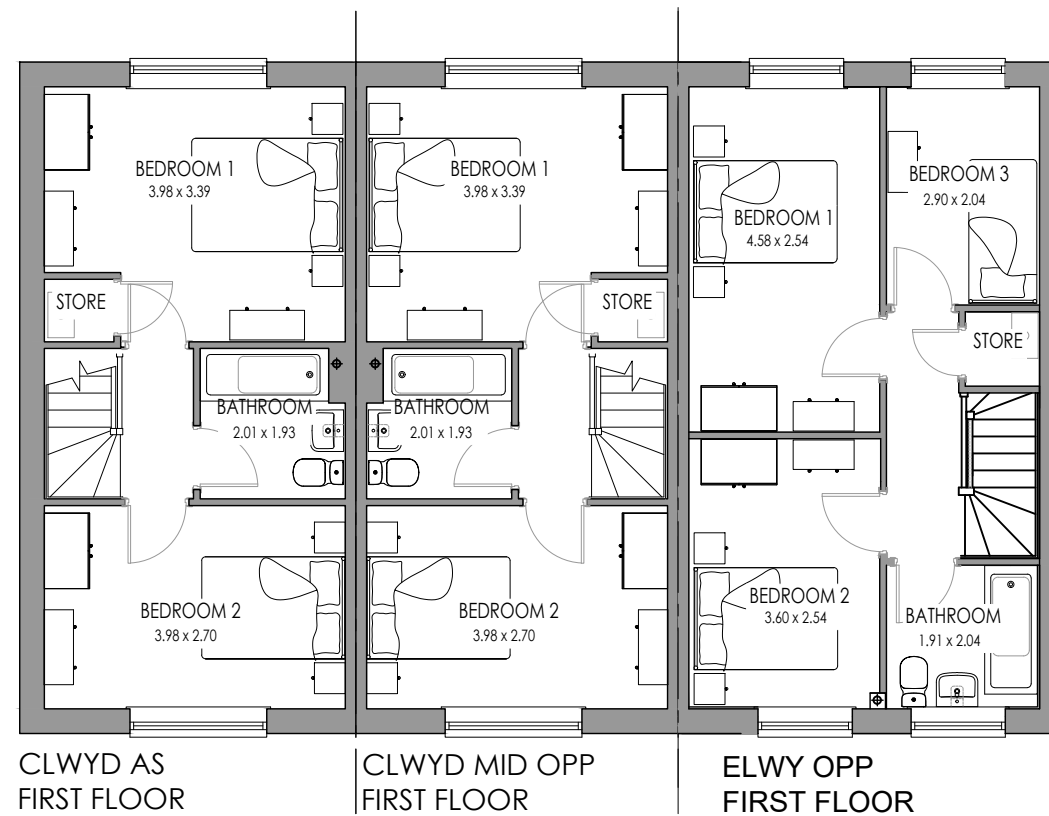


Rev:	Description:	Date:
 Castle Green Homes, Unit 20, St. Asaph Business Park, Ffordd Richard Davies, St Asaph, Denbighshire. LL17 0LJ. Tel. 01745 536677		
Site:	Main Road, Rhosrobin, Wrexham	
Title:	Clwyd-Clwyd-Elwy Floor Plans	
Scale:	1:100 @ A3	Date: 26.01.21
Ref:	MRRW - CLWYELWY3. PL01	Rev: -



CLWYD AS
FRONT ELEVATION

CLWYD MID OPP
FRONT ELEVATION

ELWY OPP
FRONT ELEVATION

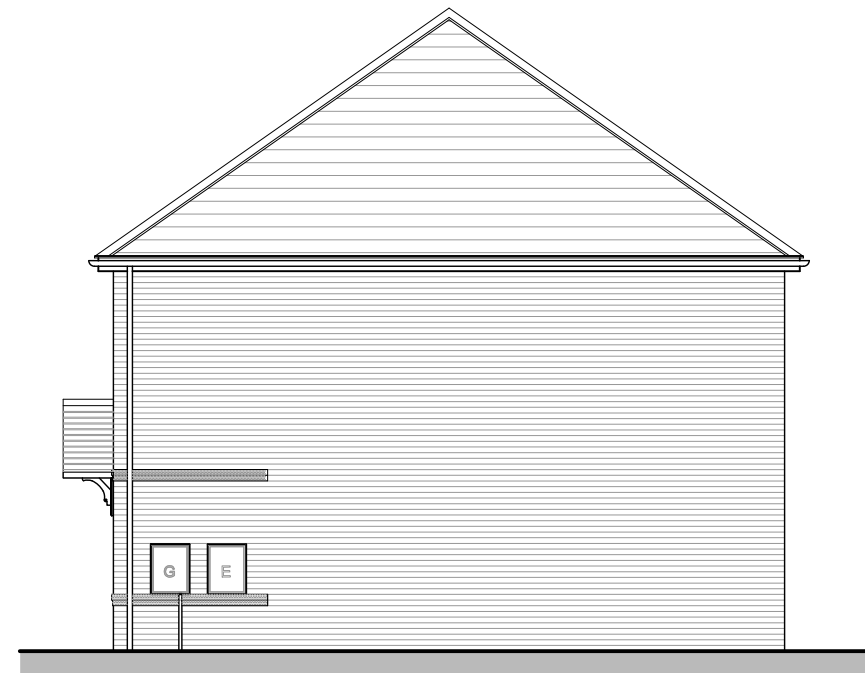

ELWY OPP
SIDE ELEVATION



ELWY OPP
REAR ELEVATION

CLWYD MID OPP
REAR ELEVATION

CLWYD AS
REAR ELEVATION





CLWYD AS
SIDE ELEVATION

Rev:	Description:	Date:



Castle Green Homes,
Unit 20,
St. Asaph Business Park,
Ffordd Richard Davies, St Asaph,
Denbighshire. LL17 0LJ.
Tel. 01745 536677

Site:	Main Road, Rhosrobin, Wrexham	
Title:	Clwyd-Clwyd-Elwy Elevations	
Scale:	1:100 @ A3	Date: 26.01.21
Ref:	MRRW - CLWYELWY3. PL02	Rev: -

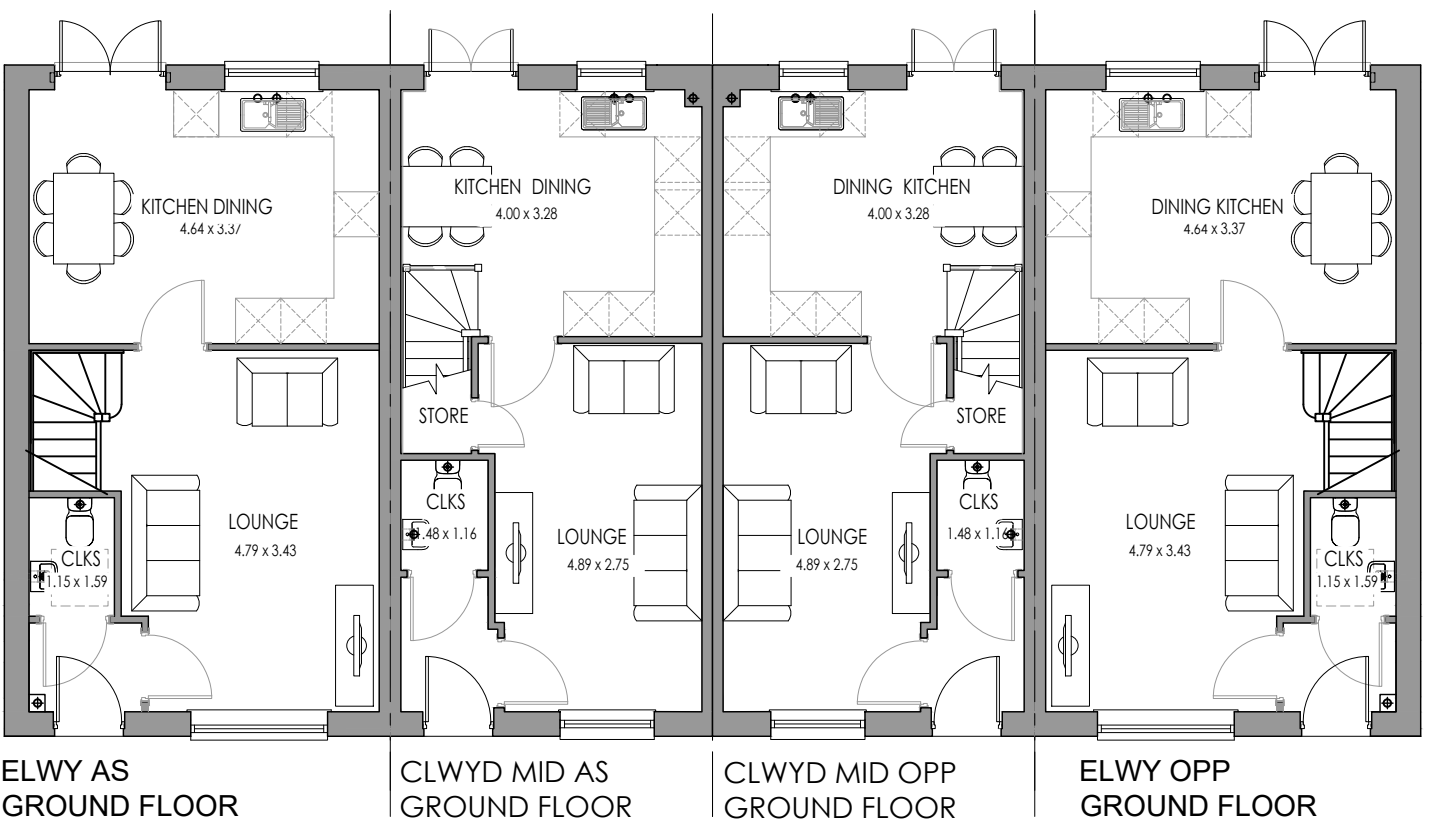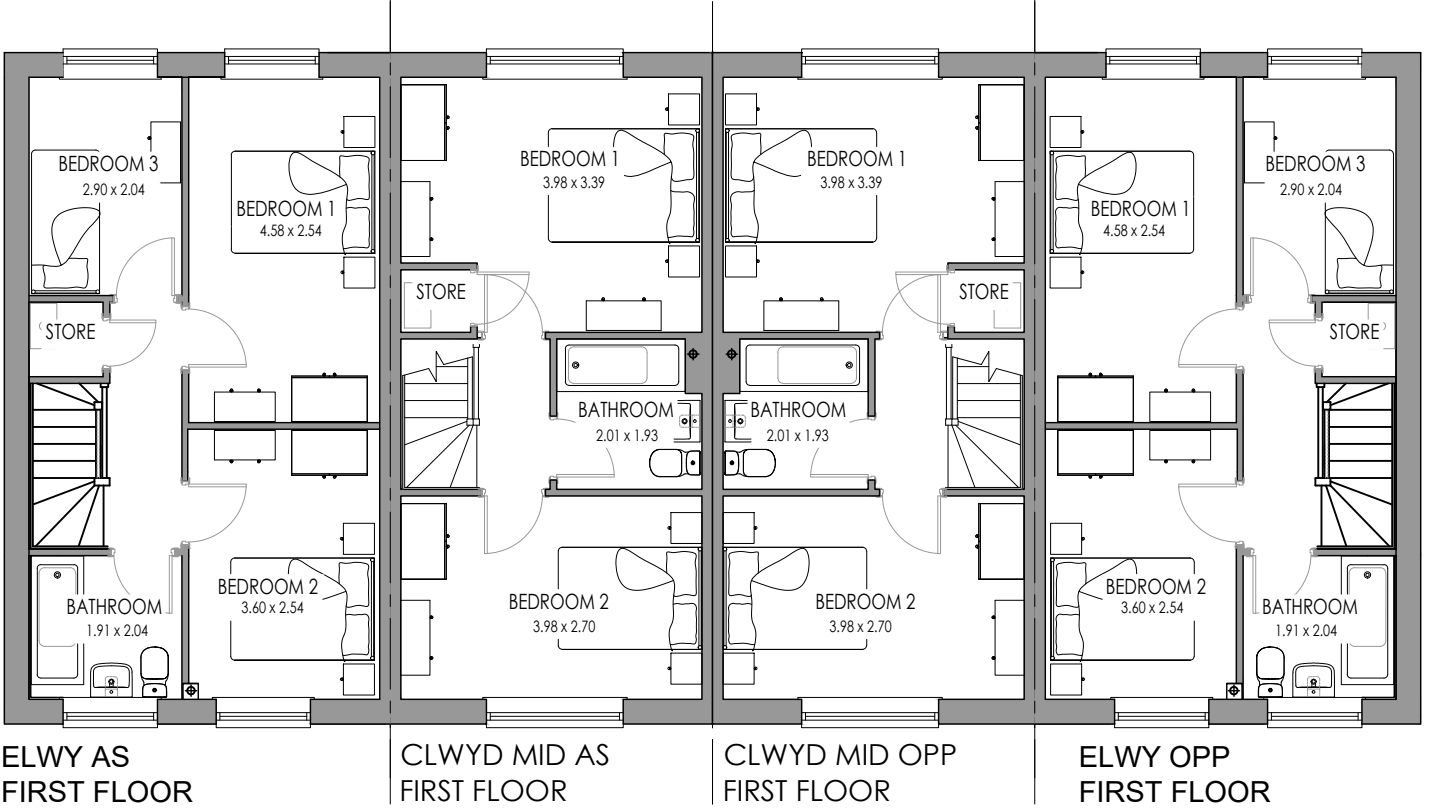

Rev:	Description:	Date:
Castle Green Castle Green Homes, Unit 20, St. Asaph Business Park, Ffordd Richard Davies, St Asaph, Denbighshire. LL17 0LJ. Tel. 01745 536677		
Site:	Main Road, Rhosrobin, Wrexham	
Title:	Elwy & Clwyd 4 Block Floor Plans	
Scale:	1:100 @ A3	Date: 26.01.21
Ref:	MRRW - CLWYELWY4. PL01	Rev: -




ELWY AS
FRONT ELEVATION

CLWYD MID AS
FRONT ELEVATION

CLWYD MID OPP
FRONT ELEVATION

ELWY OPP
FRONT ELEVATION

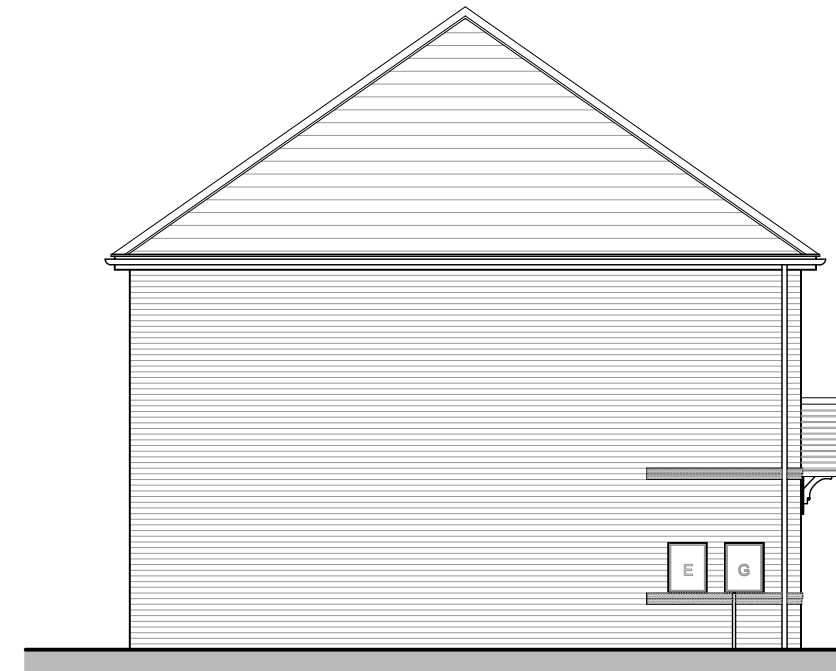

ELWY AS
SIDE ELEVATION



ELWY OPP
REAR ELEVATION

CLWYD MID OPP
REAR ELEVATION

CLWYD MID AS
REAR ELEVATION

ELWY AS
REAR ELEVATION



ELWY OPP
SIDE ELEVATION

Rev:	Description:	Date:



Castle Green Homes,
Unit 20,
St. Asaph Business Park,
Ffordd Richard Davies, St Asaph,
Denbighshire. LL17 0LJ.
Tel. 01745 536677

Site:	Main Road, Rhosrobin, Wrexham	
Title:	Elwy & Clwyd 4 Block Elevations (Brick)	
Scale:	1:100 @ A3	Date: 26.01.21
Ref:	MRRW - CLWYELWY4. PL02	Rev: -




ELWY AS
FRONT ELEVATION

CLWYD MID AS
FRONT ELEVATION

CLWYD MID OPP
FRONT ELEVATION

ELWY OPP
FRONT ELEVATION

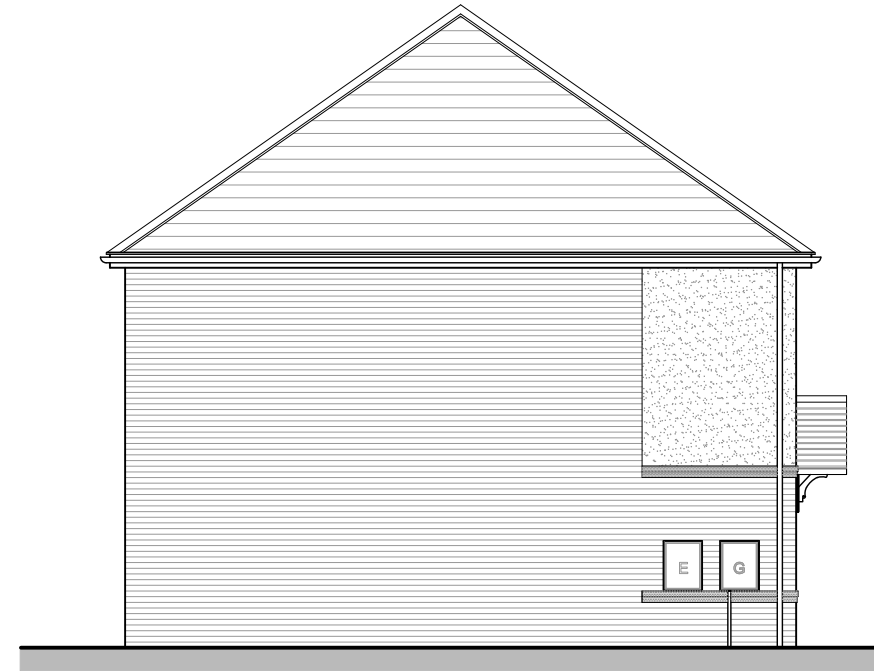

ELWY AS
SIDE ELEVATION




ELWY OPP
REAR ELEVATION

CLWYD MID OPP
REAR ELEVATION

CLWYD MID AS
REAR ELEVATION

ELWY AS
REAR ELEVATION

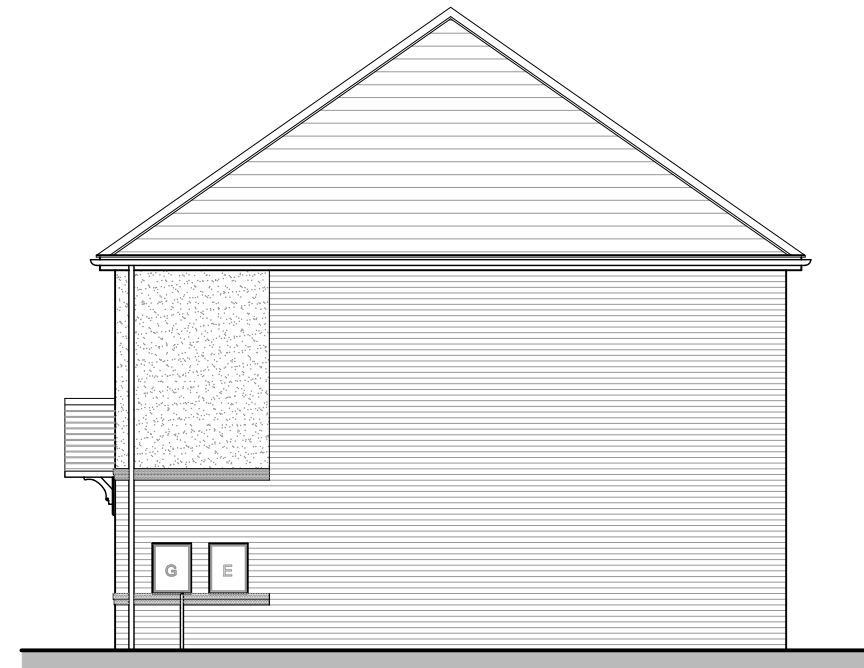

ELWY OPP
SIDE ELEVATION

Rev:	Description:	Date:



Castle Green Homes,
Unit 20,
St. Asaph Business Park,
Ffordd Richard Davies, St Asaph,
Denbighshire. LL17 0LJ.
Tel. 01745 536677

Site:	Main Road, Rhosrobin, Wrexham		
Title:	Elwy & Clwyd 4 Block Elevations (Render)		
Scale:	1:100 @ A3	Date:	26.01.21
Ref:	MRRW - CLWYELWY4. PL03	Rev:	-



ELWY GB1 AS
FRONT ELEVATION

CLWYD MID AS
FRONT ELEVATION

CLWYD MID OPP
FRONT ELEVATION

ELWY GB1 OPP
FRONT ELEVATION



ELWY GB1 AS
SIDE ELEVATION



ELWY GB1 OPP
REAR ELEVATION

CLWYD MID OPP
REAR ELEVATION

CLWYD MID AS
REAR ELEVATION

ELWY GB1 AS
REAR ELEVATION



ELWY GB1 OPP
SIDE ELEVATION

Rev:	Description:	Date:



Castle Green Homes,
Unit 20,
St. Asaph Business Park,
Ffordd Richard Davies, St Asaph,
Denbighshire. LL17 0LJ.
Tel. 01745 536677

Site:	Main Road, Rhosrobin, Wrexham	
Title:	Elwy & Clwyd 4 Block Elevations Gable (Brick)	
Scale:	1:100 @ A3	Date: 26.01.21
Ref:	MRRW - CLWYELWY4. PL04	Rev: -




ELWY GR1 AS
FRONT ELEVATION

CLWYD MID AS
FRONT ELEVATION

CLWYD MID OPP
FRONT ELEVATION

ELWY GR1 OPP
FRONT ELEVATION

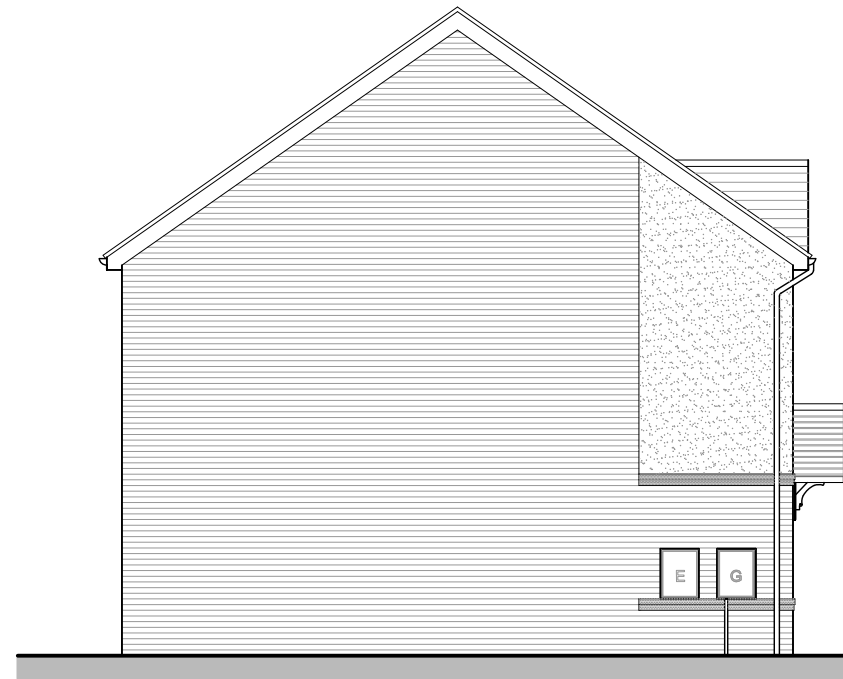

ELWY GR1 AS
SIDE ELEVATION



ELWY GR1 OPP
REAR ELEVATION

CLWYD MID OPP
REAR ELEVATION

CLWYD MID AS
REAR ELEVATION

ELWY GR1 AS
REAR ELEVATION





ELWY GR1 OPP
SIDE ELEVATION

Rev:	Description:	Date:



Castle Green Homes,
Unit 20,
St. Asaph Business Park,
Ffordd Richard Davies, St Asaph,
Denbighshire. LL17 0LJ.
Tel. 01745 536677

Site:	Main Road, Rhosrobin, Wrexham	
Title:	Elwy & Clwyd 4 Block Elevations Gable (Render)	
Scale:	1:100 @ A3	Date: 26.01.21
Ref:	MRRW - CLWYELWY4. PL03	Rev: -

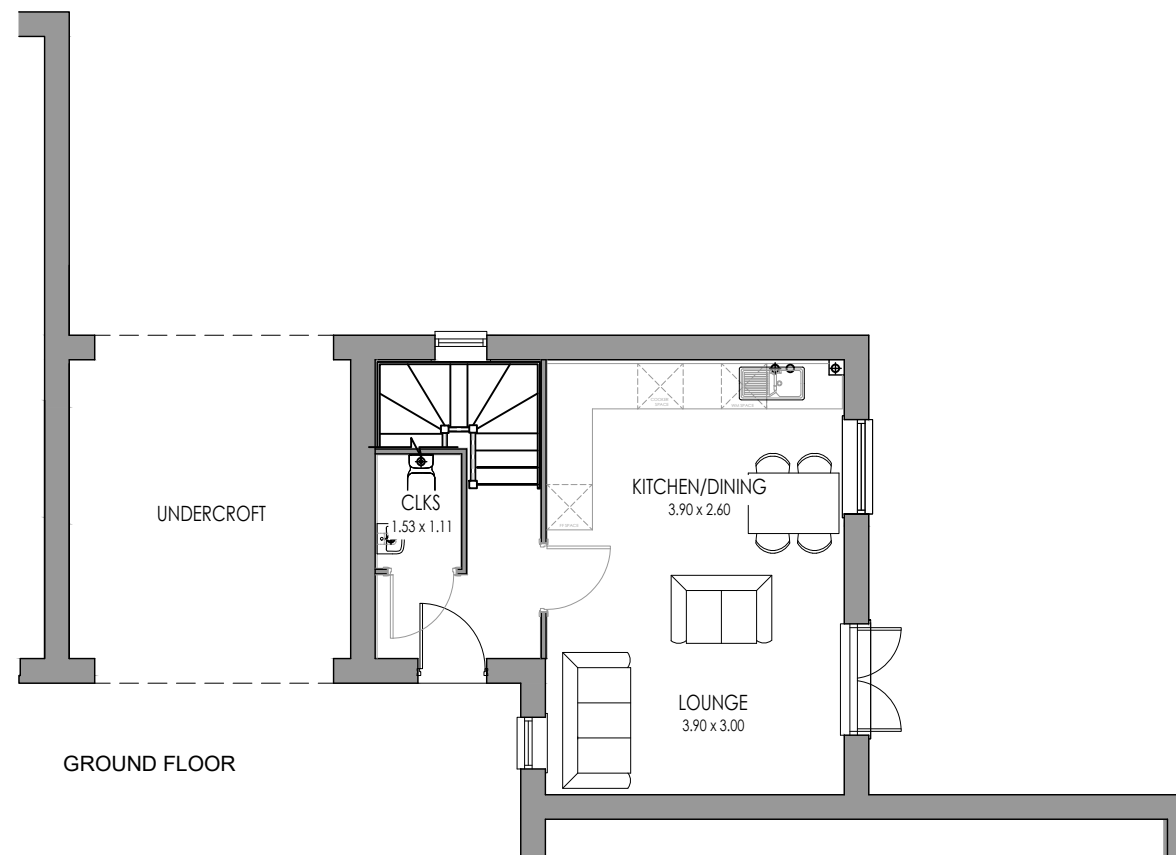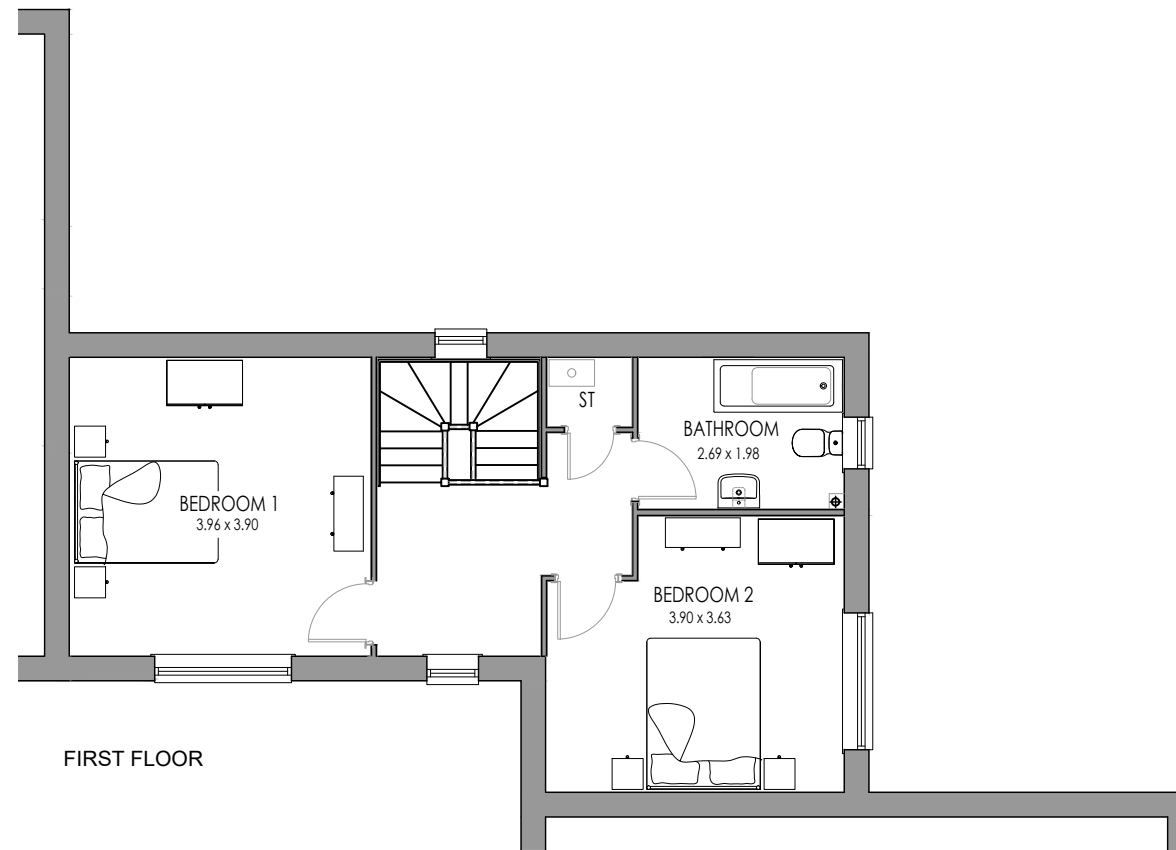


Rev:	Description:	Date:
 Castle Green Homes, Unit 20, St. Asaph Business Park, Ffordd Richard Davies, St Asaph, Denbighshire. LL17 0LJ. Tel. 01745 536677		
Site: Main Road, Rhosrobin, Wrexham		
Title: Bronte Floor Plans		
Scale: 1:100 @ A3	Date: 02.07.21	
Ref: MRRW - BRON. PL01	Rev: -	




BRONTE AS
FRONT ELEVATION



BRONTE AS
SIDE ELEVATION

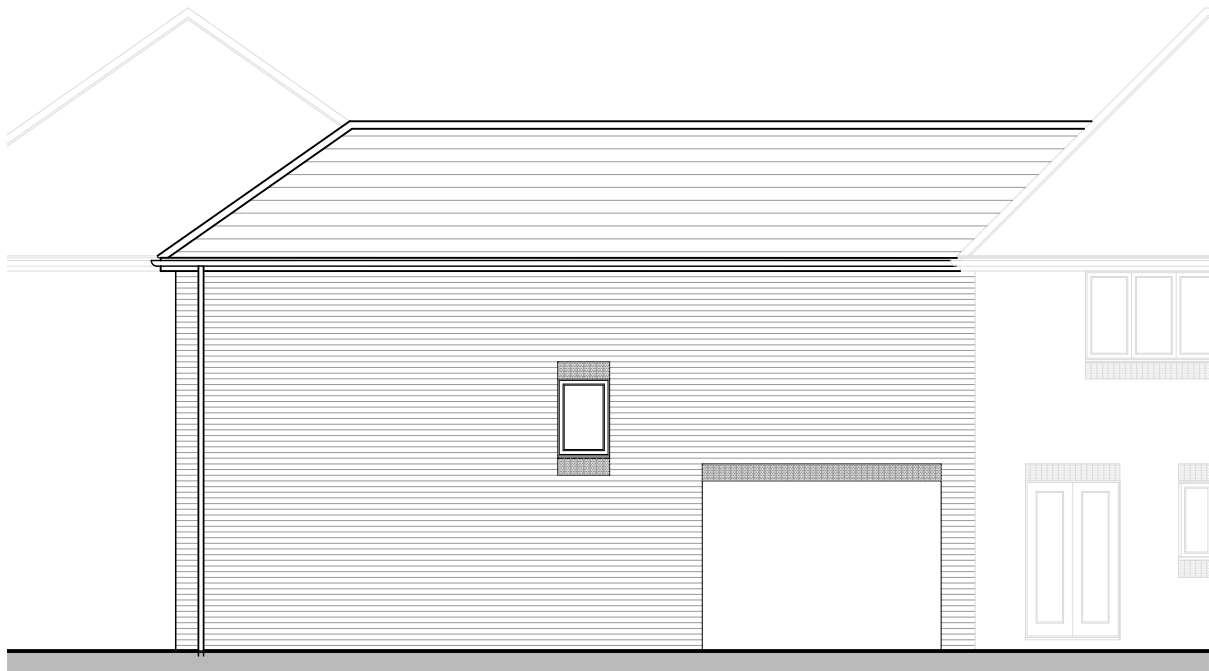

BRONTE AS
REAR ELEVATION

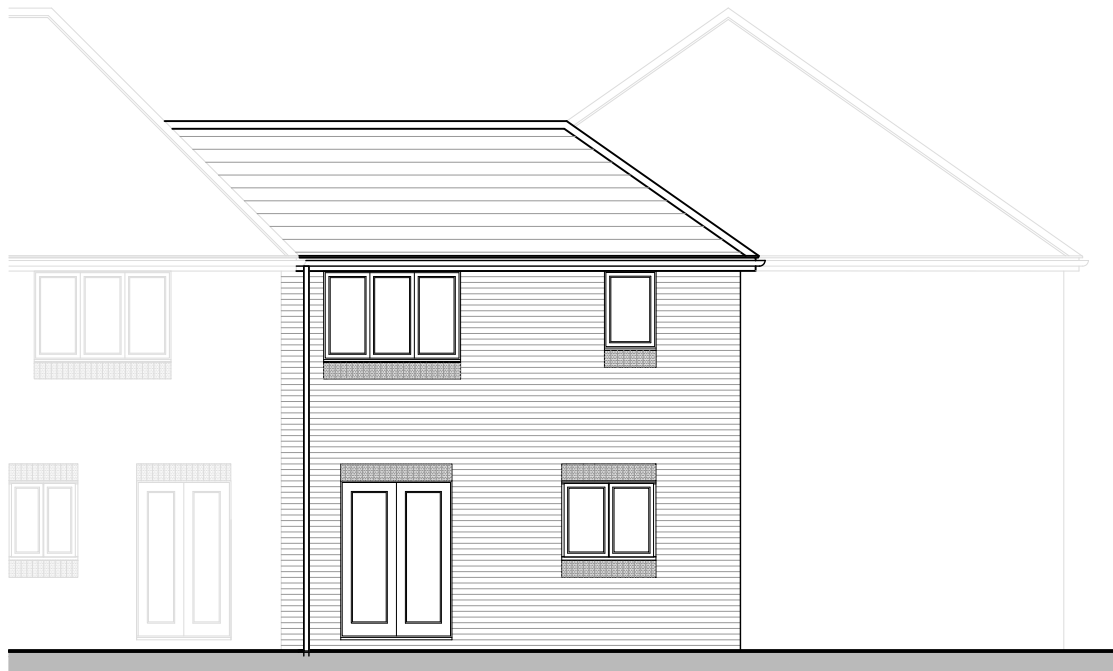

BRONTE AS
SIDE ELEVATION


Rev:	Description:	Date:
 Castle Green Homes, Unit 20, St. Asaph Business Park, Ffordd Richard Davies, St Asaph, Denbighshire. LL17 0LJ. Tel. 01745 536677		
Site:	Main Road, Rhosrobin, Wrexham	
Title:	Bronte Elevations (Brick)	
Scale:	1:100 @ A3	Date: 02.07.21
Ref:	MRRW - BRON. PL02	Rev: -




BRONTE AS
FRONT ELEVATION



BRONTE AS
SIDE ELEVATION

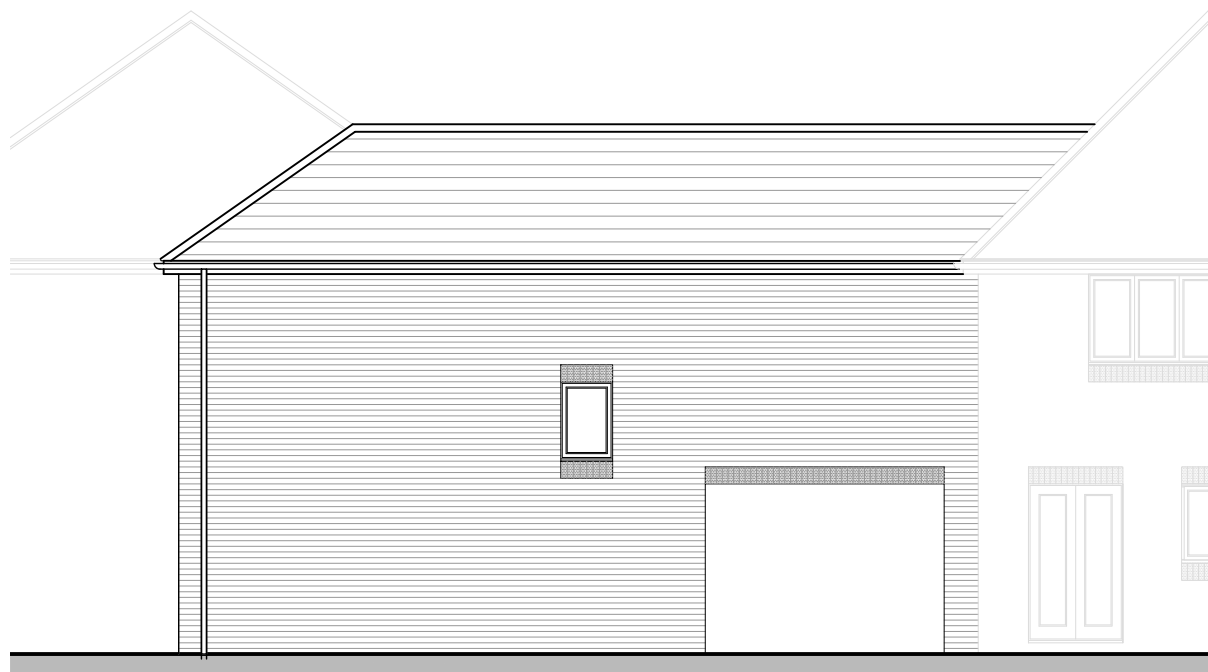

BRONTE AS
REAR ELEVATION

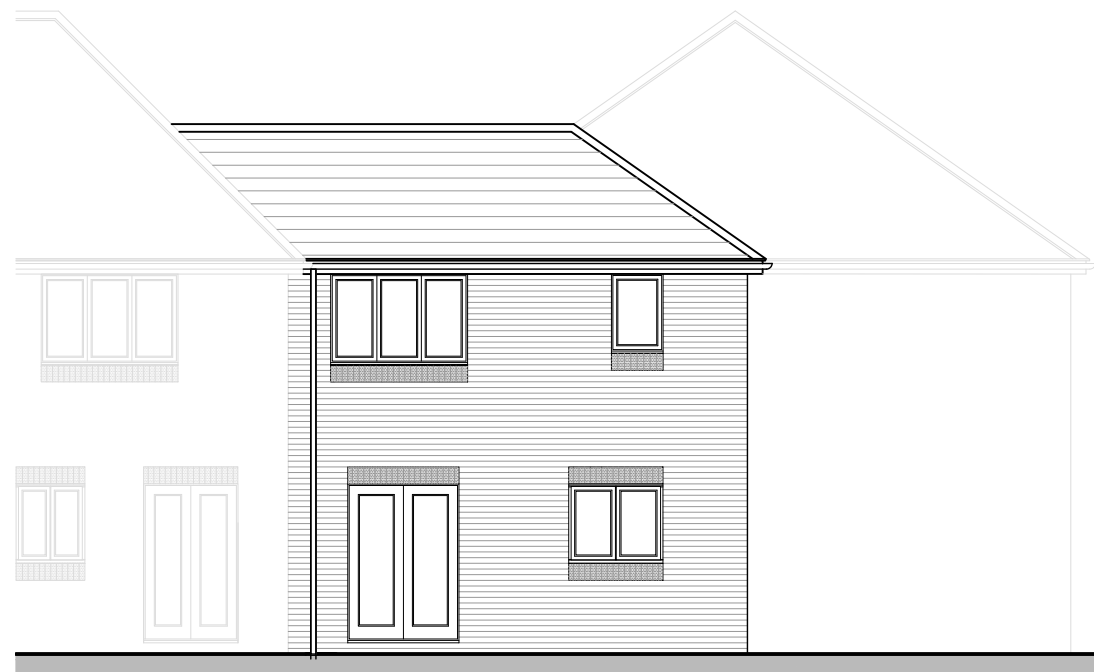


BRONTE AS
SIDE ELEVATION

Rev:	Description:	Date:




Castle Green Homes,
Unit 20,
St. Asaph Business Park,
Ffordd Richard Davies, St Asaph,
Denbighshire. LL17 0LJ.
Tel. 01745 536677

Site:	Main Road, Rhosrobin, Wrexham	
Title:	Bronte Elevations (Render)	
Scale:	1:100 @ A3	Date: 02.07.21
Ref:	MRRW - BRON. PL03	Rev: -

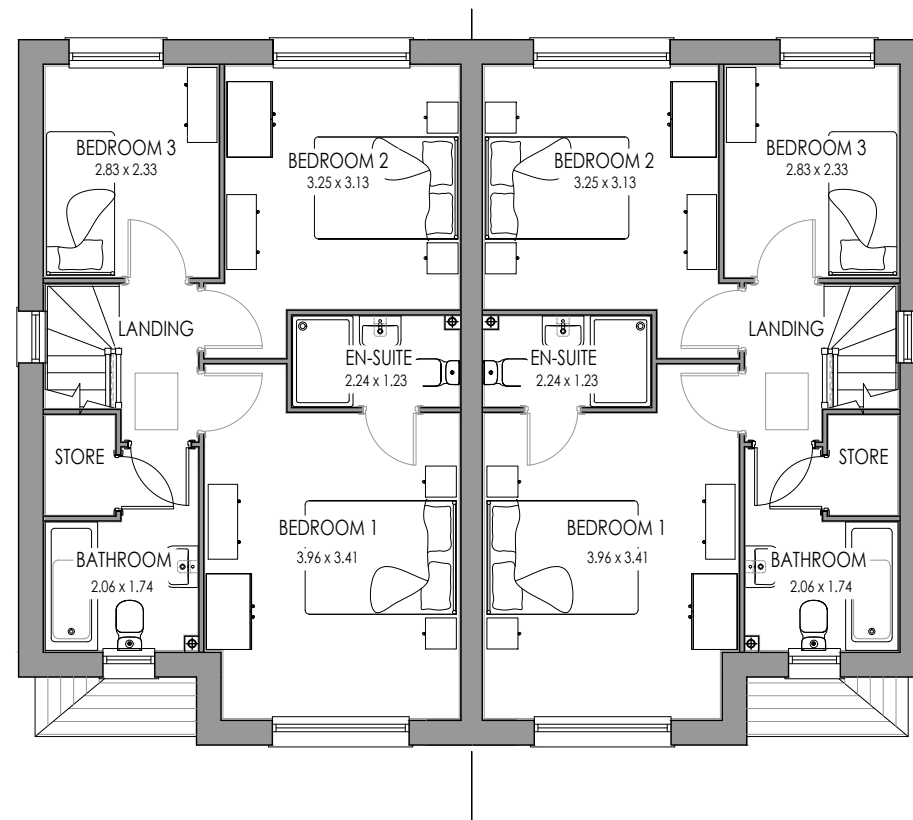

FIRST FLOOR

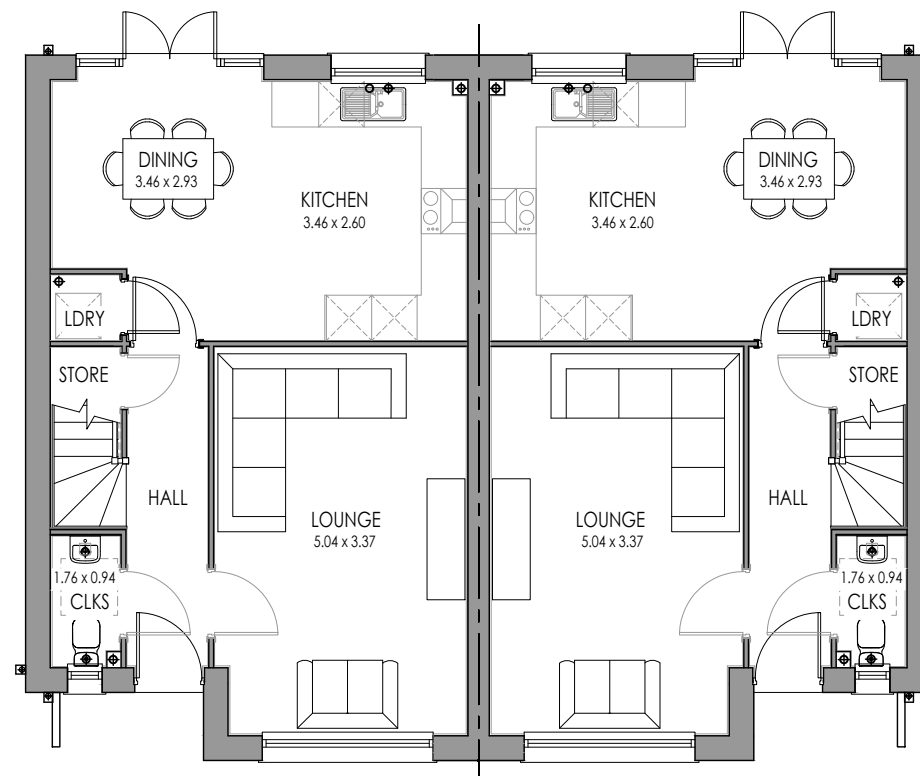

GROUND FLOOR

Rev:	Description:	Date:
Castle Green Castle Green Homes, Unit 20, St. Asaph Business Park, Ffordd Richard Davies, St Asaph, Denbighshire. LL17 0LJ. Tel. 01745 536677		
Site:	Main Road, Rhosrobin, Wrexham	
Title:	Marlow Semi Floor Plans	
Scale:	1:100 @ A3	Date: 26.01.21
Ref:	MRRW - MARLSEMI. PL01	Rev: -



FRONT ELEVATION



SIDE ELEVATION



REAR ELEVATION



SIDE ELEVATION

Rev:	Description:	Date:



Castle Green Homes,
Unit 20,
St. Asaph Business Park,
Ffordd Richard Davies, St Asaph,
Denbighshire. LL17 0LJ.
Tel. 01745 536677

Site:	Main Road, Rhosrobin, Wrexham	
Title:	Marlow Semi Elevations (Brick)	
Scale:	1:100 @ A3	Date: 26.01.21
Ref:	MRRW - MARLSEMI. PL02	Rev: -




FRONT ELEVATION



SIDE ELEVATION



REAR ELEVATION

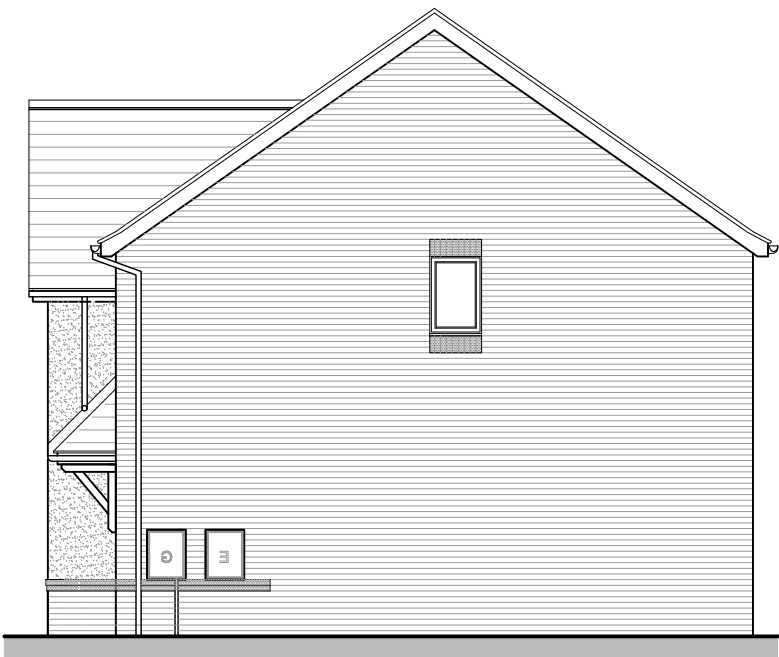


SIDE ELEVATION

Rev:	Description:	Date:




Castle Green Homes,
Unit 20,
St. Asaph Business Park,
Ffordd Richard Davies, St Asaph,
Denbighshire. LL17 0LJ.
Tel. 01745 536677

Site:	Main Road, Rhosrobin, Wrexham	
Title:	Marlow Semi Elevations (Render)	
Scale:	1:100 @ A3	Date: 26.01.21
Ref:	MRRW - MARLSEMI. PL03	Rev: -

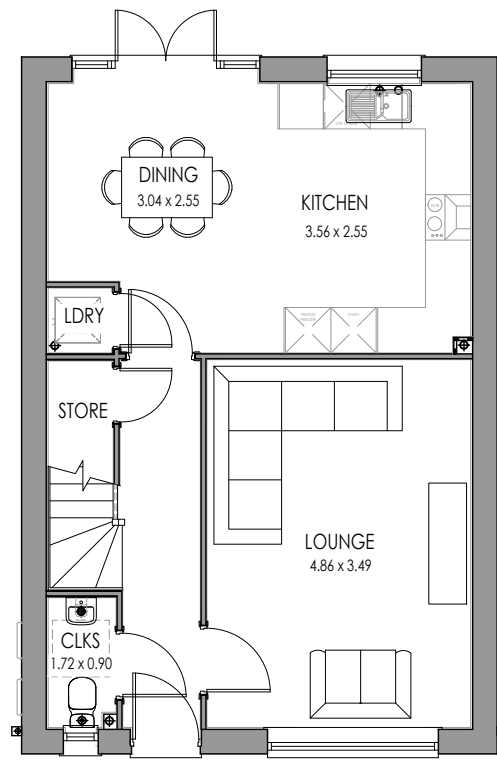

GROUND FLOOR

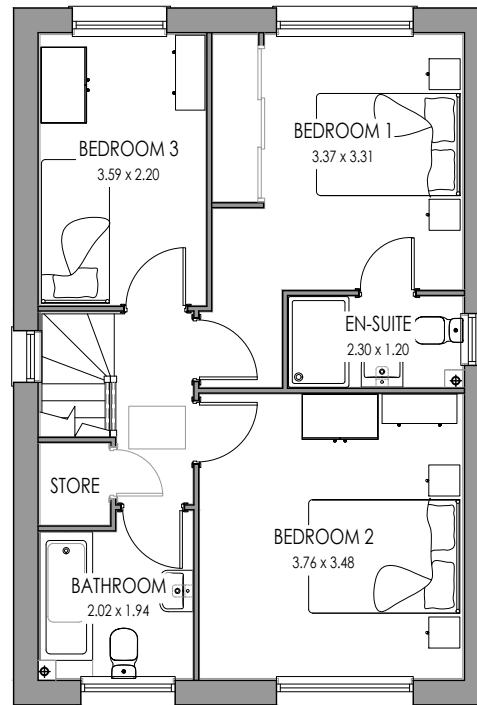


FIRST FLOOR

Rev:	Description:	Date:



Castle Green Homes,
Unit 20,
St. Asaph Business Park,
Ffordd Richard Davies, St Asaph,
Denbighshire. LL17 0LJ.
Tel. 01745 536677

Site:	Main Road, Rhosrobin, Wrexham		
Title:	Oxford Floor Plans		
Scale:	1:100 @ A3	Date:	23.06.21
Ref:	MRRW - OXF. PL01	Rev:	-

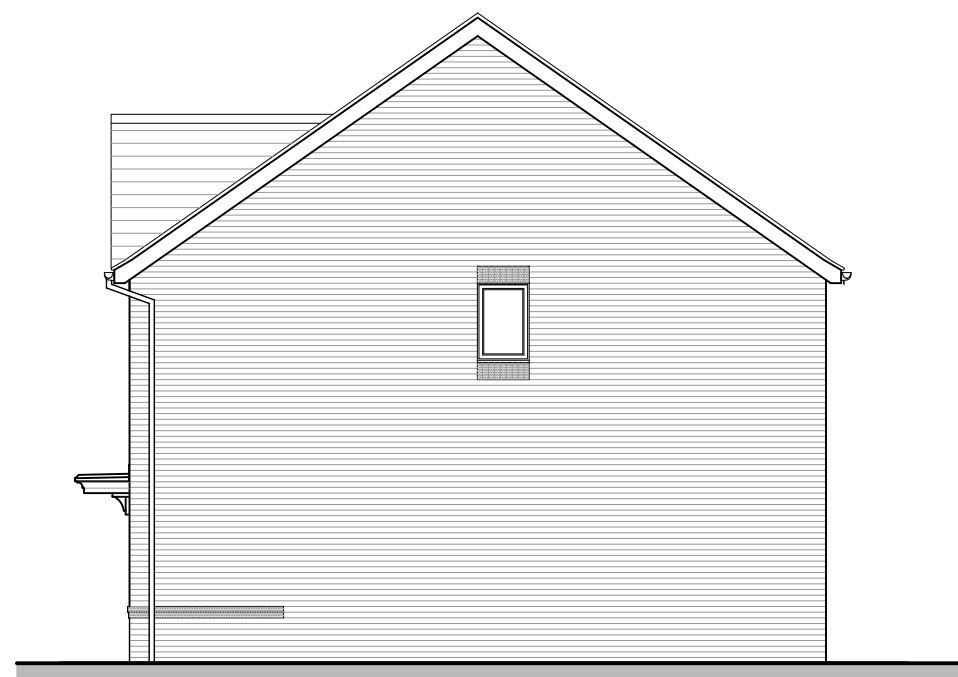

Rev:	Description:	Date:



Castle Green Homes,
Unit 20,
St. Asaph Business Park,
Ffordd Richard Davies, St Asaph,
Denbighshire. LL17 0LJ.
Tel. 01745 536677

Site:	
Main Road, Rhosrobin, Wrexham	
Title:	
Oxford Elevations (Brick)	
Scale:	Date:
1:100 @ A3	26.01.21
Ref:	Rev:
MRRW - OXF. PL02	-




FRONT ELEVATION



SIDE ELEVATION



REAR ELEVATION

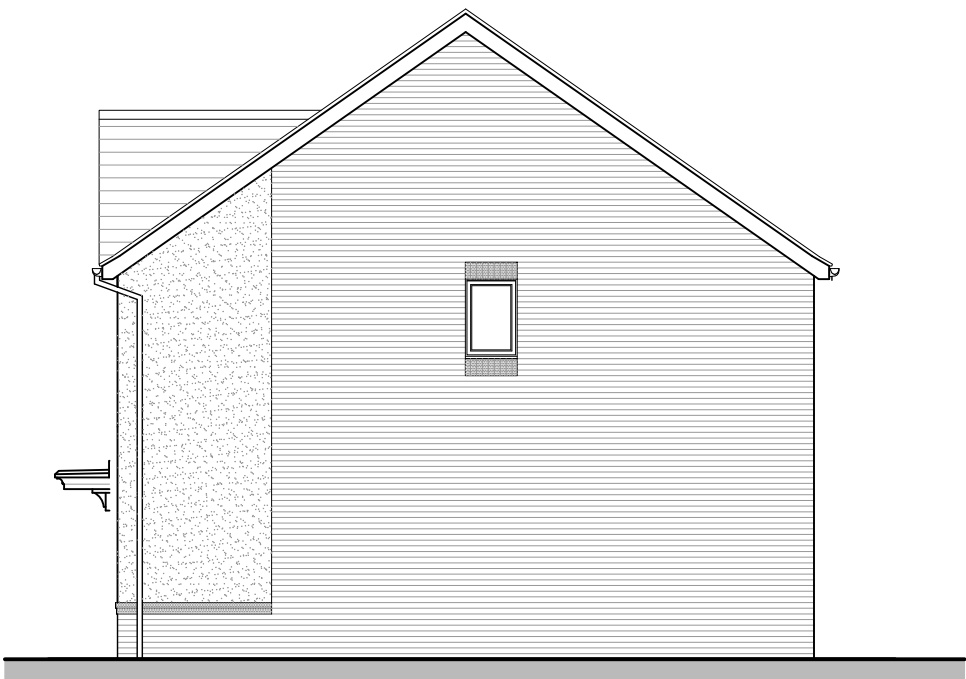



SIDE ELEVATION

Rev:	Description:	Date:



Castle Green Homes,
Unit 20,
St. Asaph Business Park,
Ffordd Richard Davies, St Asaph,
Denbighshire. LL17 0LJ.
Tel. 01745 536677

Site:	
Main Road, Rhosrobin, Wrexham	
Title:	
Oxford Elevations (Render)	
Scale:	Date:
1:100 @ A3	23.06.21
Ref:	Rev:
MRRW - OXF. PL03	-

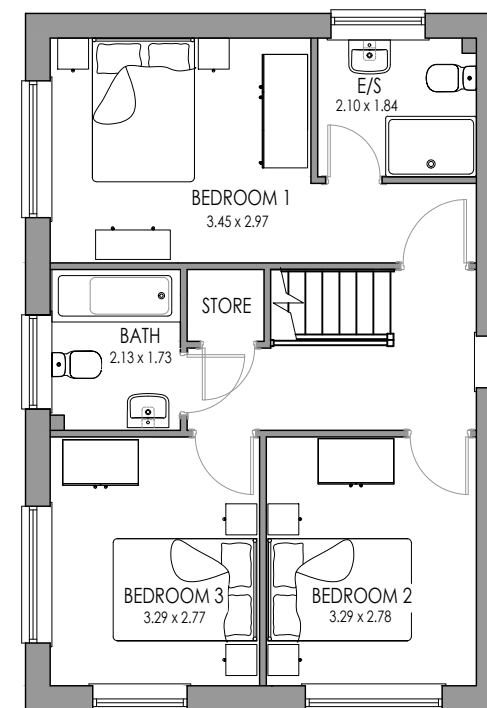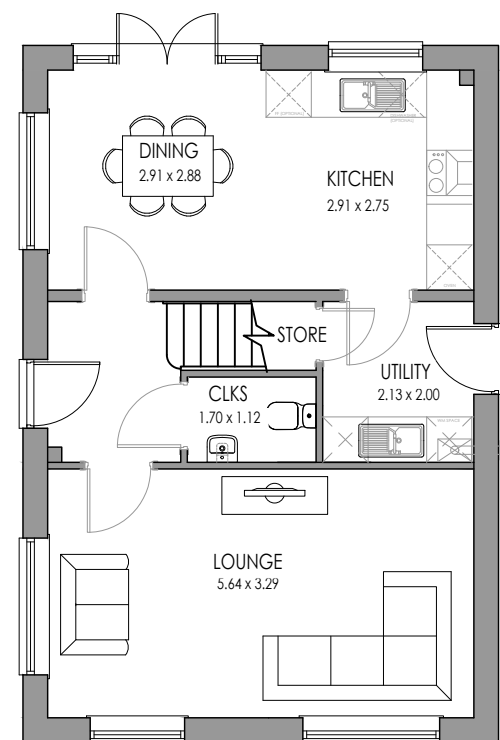

Rev:	Description:	Date:

 Castle Green Homes, Unit 20, St. Asaph Business Park, Ffordd Richard Davies, St Asaph, Denbighshire. LL17 0LJ. Tel. 01745 536677
--

Site:	Main Road, Rhosrobin, Wrexham
-------	-------------------------------

Title:	Henley Floor Plans
--------	--------------------

Scale:	1:100 @ A3	Date:	26.01.21
--------	------------	-------	----------

Ref:	MRRW - HENL. PL01	Rev:	-
------	-------------------	------	---



FRONT ELEVATION



SIDE ELEVATION



REAR ELEVATION



SIDE ELEVATION

Rev:	Description:	Date:



Castle Green Homes,
Unit 20,
St. Asaph Business Park,
Ffordd Richard Davies, St Asaph,
Denbighshire. LL17 0LJ.
Tel. 01745 536677

Site:	Main Road, Rhosrobin, Wrexham		
Title:	Henley Elevations (Brick)		
Scale:	1:100 @ A3	Date:	26.01.21
Ref:	MRRW - HENL. PL02	Rev:	A



FRONT ELEVATION



SIDE ELEVATION



REAR ELEVATION





SIDE ELEVATION

Rev:	Description:	Date:



Castle Green Homes,
Unit 20,
St. Asaph Business Park,
Ffordd Richard Davies, St Asaph,
Denbighshire. LL17 0LJ.
Tel. 01745 536677

Site:	Main Road, Rhosrobin, Wrexham		
Title:	Henley Floor Elevations (Render)		
Scale:	1:100 @ A3	Date:	26.01.21
Ref:	MRRW - HENL. PL03	Rev:	A

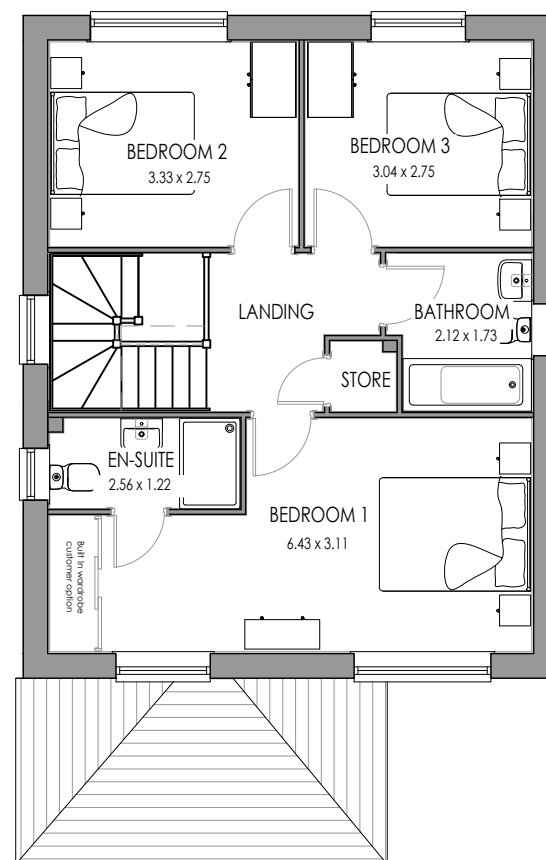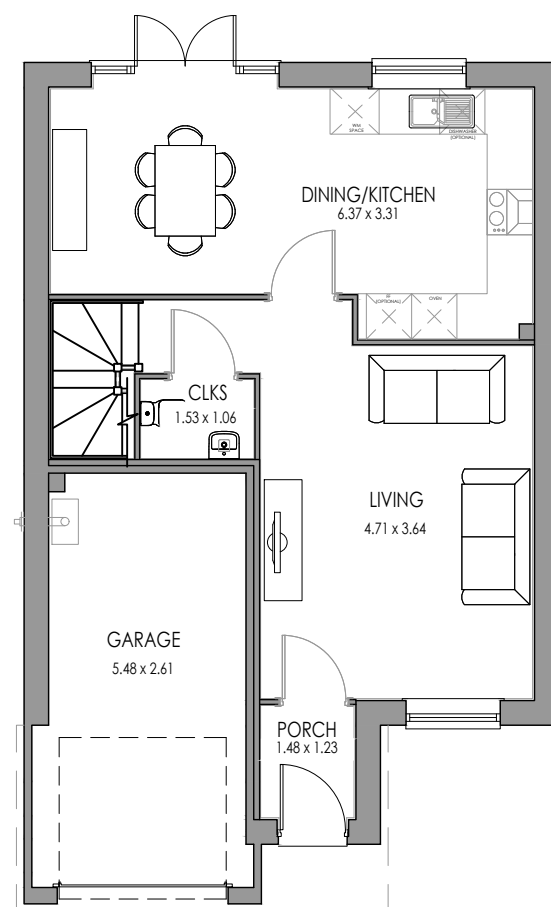

Rev:	Description:	Date:
 Castle Green Homes, Unit 20, St. Asaph Business Park, Ffordd Richard Davies, St Asaph, Denbighshire. LL17 0LJ. Tel. 01745 536677		
Site: Main Road, Rhosrobin, Wrexham		
Title: Stratford Floor Plans		
Scale: 1:100 @ A3	Date: 26.01.21	
Ref: MRRW - STRAT. PL01	Rev: -	




FRONT ELEVATION



SIDE ELEVATION



REAR ELEVATION

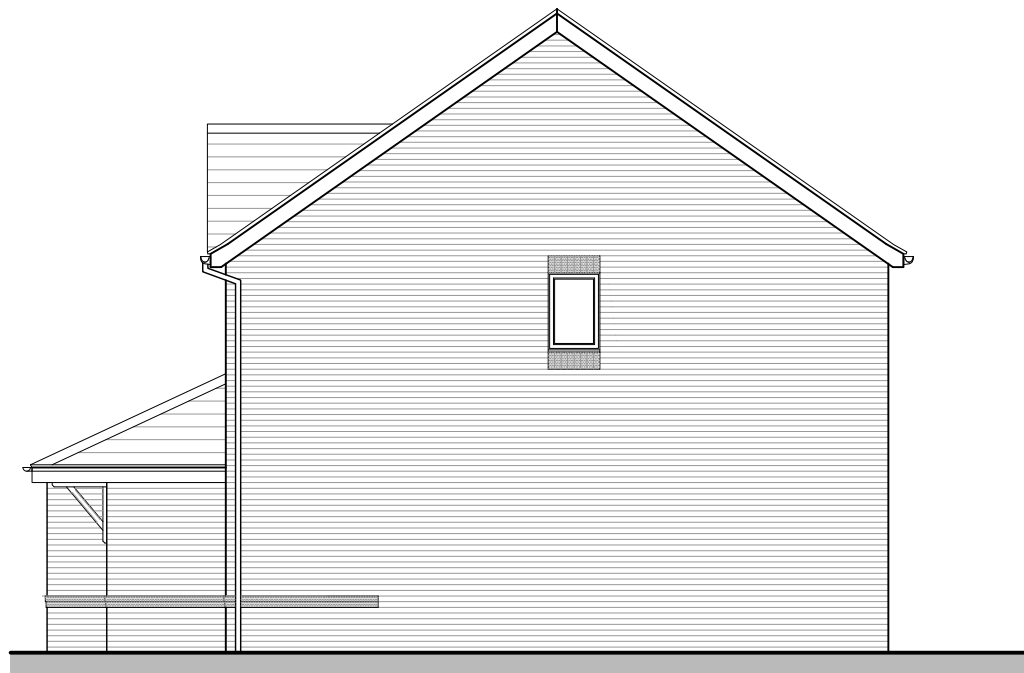

SIDE ELEVATION

Rev:	Description:	Date:



Castle Green Homes,
Unit 20,
St. Asaph Business Park,
Ffordd Richard Davies, St Asaph,
Denbighshire. LL17 0LJ.
Tel. 01745 536677

Site:	Main Road, Rhosrobin, Wrexham		
Title:	Stratford Elevations (Brick)		
Scale:	1:100 @ A3	Date:	26.01.21
Ref:	MRRW - STRAT. PL02	Rev:	-




FRONT ELEVATION



SIDE ELEVATION



REAR ELEVATION

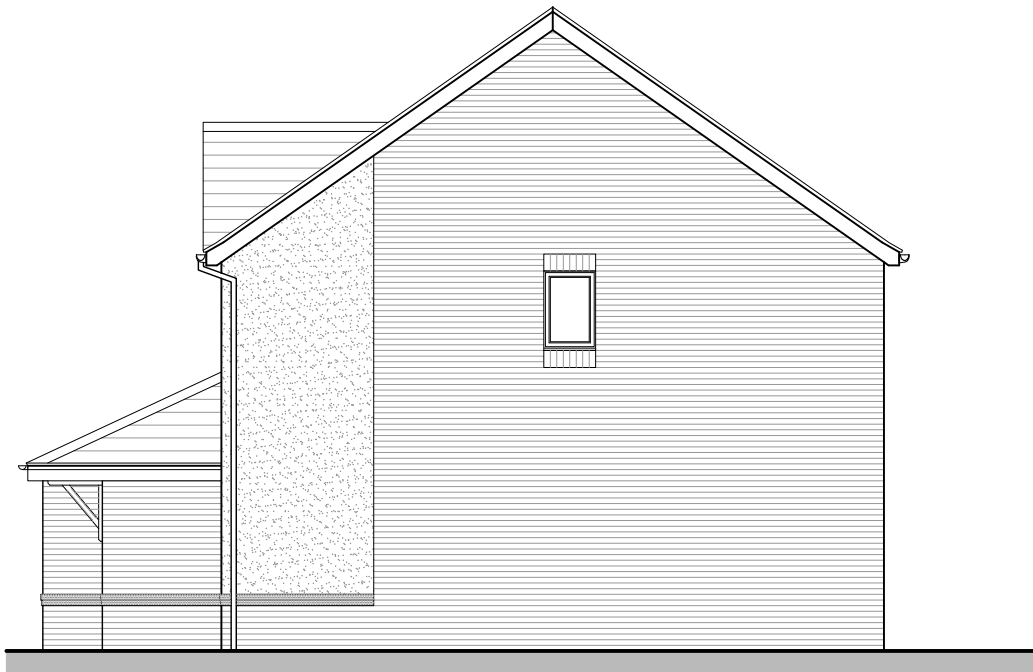


SIDE ELEVATION

Rev:	Description:	Date:




Castle Green Homes,
Unit 20,
St. Asaph Business Park,
Ffordd Richard Davies, St Asaph,
Denbighshire. LL17 0LJ.
Tel. 01745 536677

Site:	Main Road, Rhosrobin, Wrexham	
Title:	Stratford Elevations (Render)	
Scale:	1:100 @ A3	Date: 26.01.21
Ref:	MRRW - STRAT. PL03	Rev: -

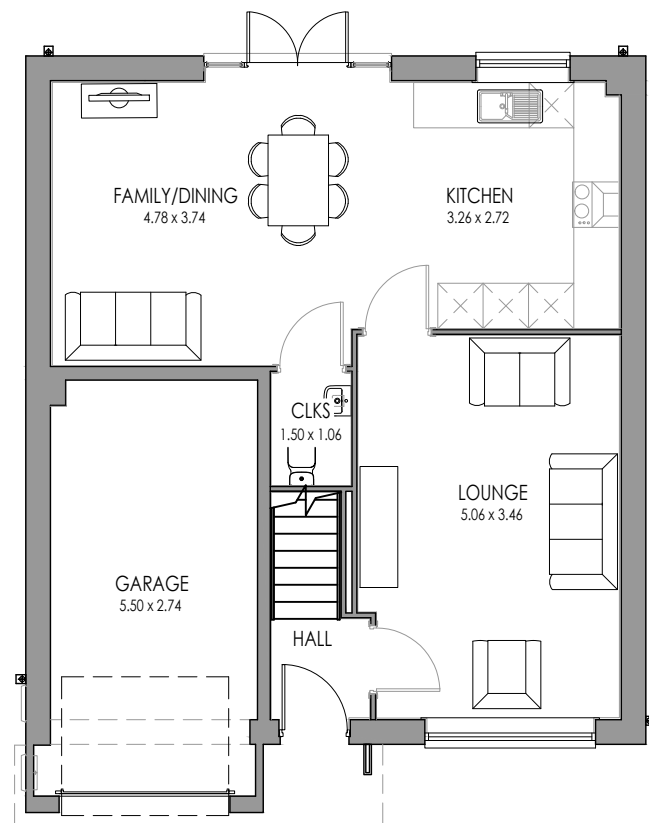

GROUND FLOOR

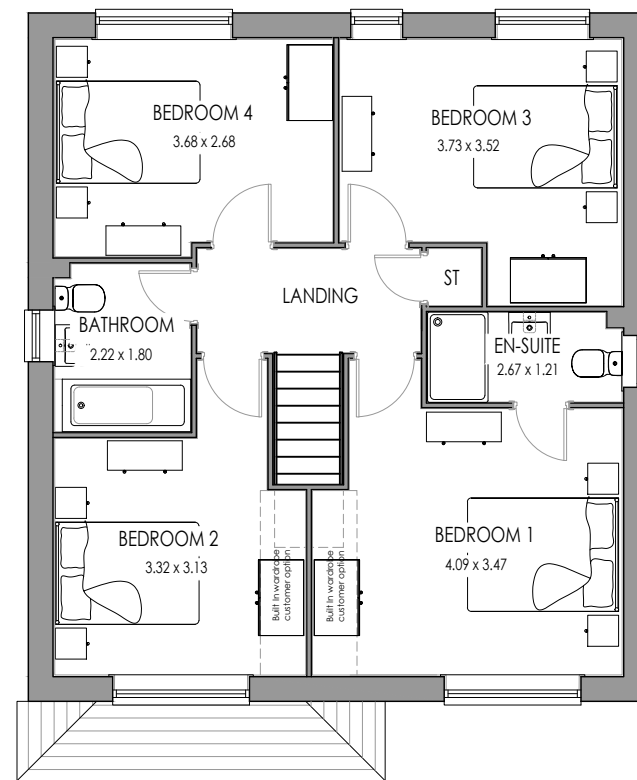


FIRST FLOOR

Rev:	Description:	Date:
 Castle Green Homes, Unit 20, St. Asaph Business Park, Ffordd Richard Davies, St Asaph, Denbighshire. LL17 0LJ. Tel. 01745 536677		
Site:	Main Road, Rhosrobin, Wrexham	
Title:	Beaumont Floor Plans	
Scale:	1:100 @ A3	Date: 18.02.22
Ref:	MRRW - BEA. PL01	Rev: -




FRONT ELEVATION

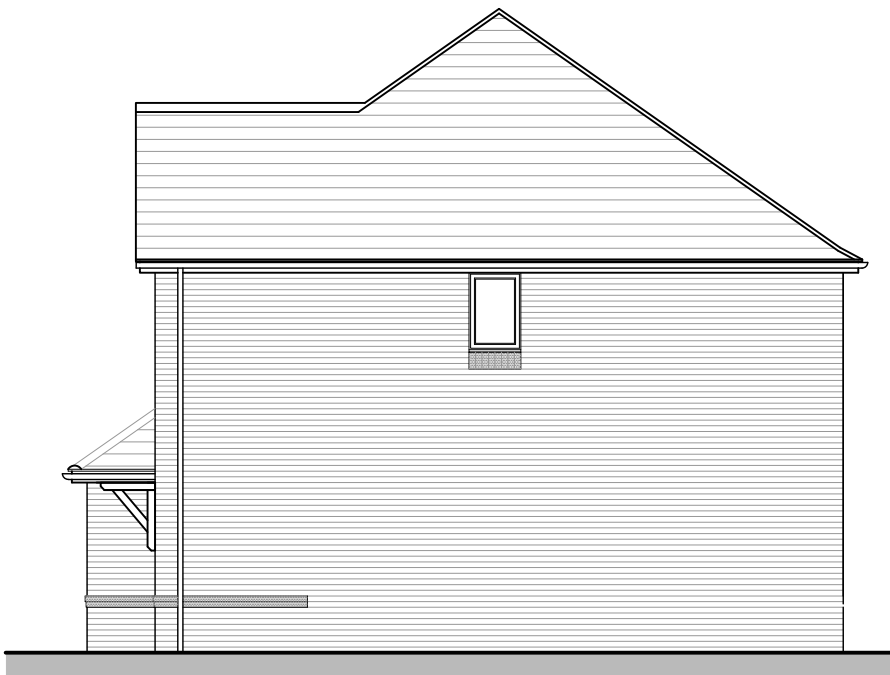

SIDE ELEVATION



REAR ELEVATION

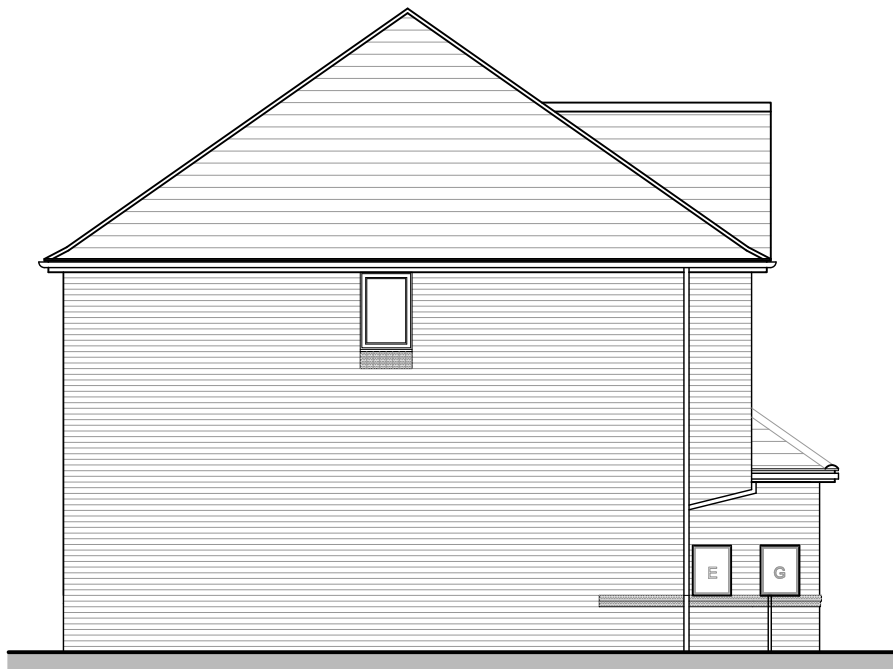

SIDE ELEVATION

Rev:	Description:	Date:




Castle Green Homes,
Unit 20,
St. Asaph Business Park,
Ffordd Richard Davies, St Asaph,
Denbighshire. LL17 0LJ.
Tel. 01745 536677

Site: Main Road, Rhosrobin, Wrexham	
Title: Beaumont Elevations (Brick)	
Scale: 1:100 @ A3	Date: 18.02.22
Ref: MRRW - BEA. PL02	Rev: -



FRONT ELEVATION

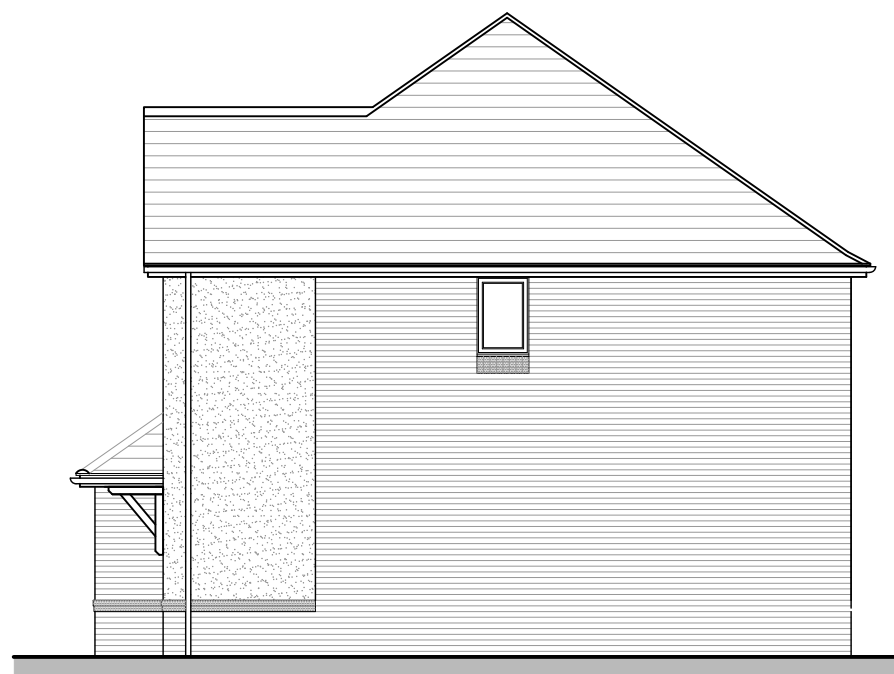

SIDE ELEVATION



REAR ELEVATION




SIDE ELEVATION

Rev:	Description:	Date:




Castle Green Homes,
Unit 20,
St. Asaph Business Park,
Ffordd Richard Davies, St Asaph,
Denbighshire. LL17 0LJ.
Tel. 01745 536677

Site:	Main Road, Rhosrobin, Wrexham		
Title:	Beaumont Elevations (Render)		
Scale:	1:100 @ A3	Date:	18.02.22
Ref:	MRRW - BEA. PL03	Rev:	-

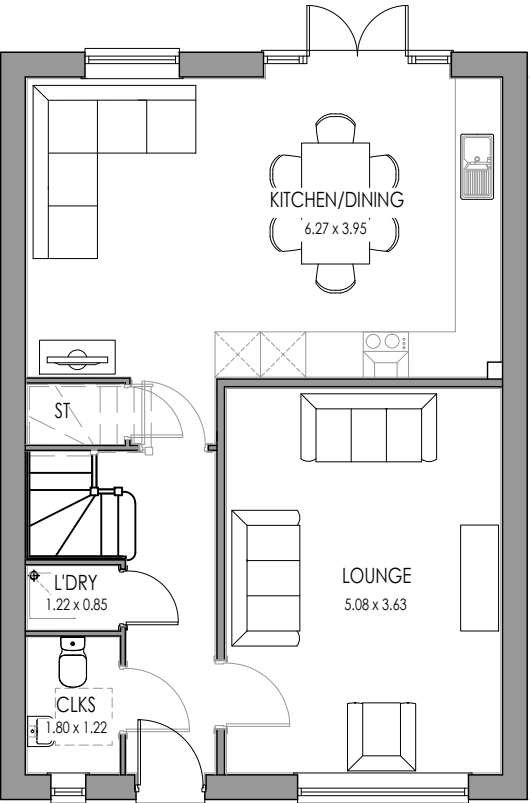

GROUND FLOOR

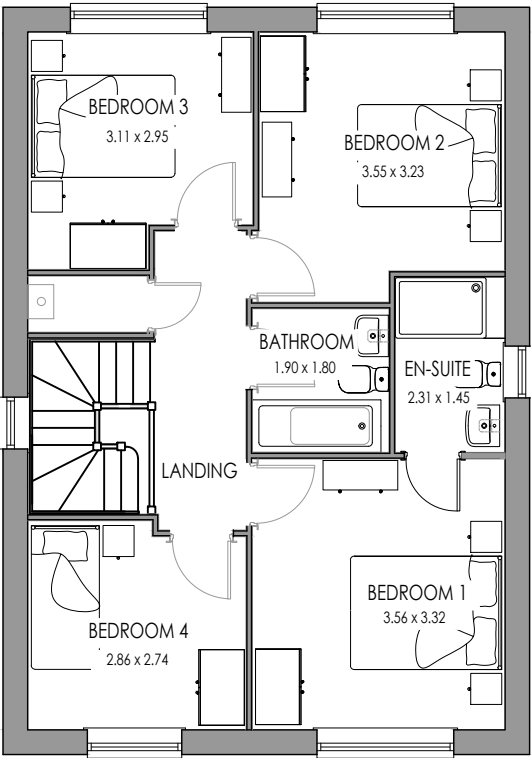


FIRST FLOOR

Rev:	Description:	Date:
 Castle Green Homes, Unit 20, St. Asaph Business Park, Ffordd Richard Davies, St Asaph, Denbighshire. LL17 0LJ. Tel. 01745 536677		
Site: Main Road, Rhosrobin, Wrexham		
Title: Burlington Floor Plans		
Scale: 1:100 @ A3	Date: 23.06.21	
Ref: MRRW - BURL. PL01	Rev: -	




FRONT ELEVATION

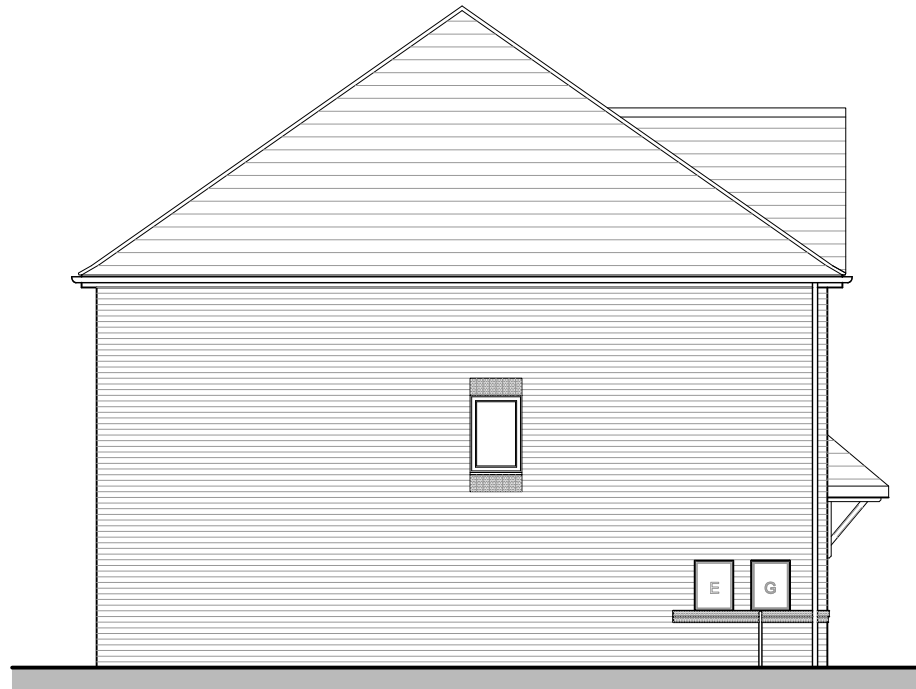

SIDE ELEVATION



REAR ELEVATION

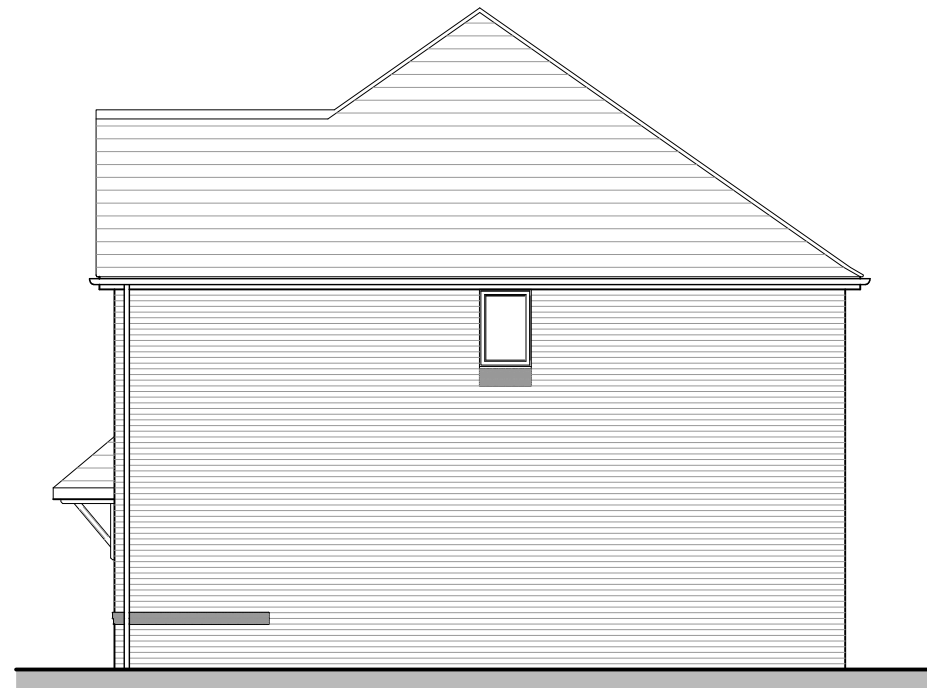

SIDE ELEVATION

Rev:	Description:	Date:




Castle Green Homes,
Unit 20,
St. Asaph Business Park,
Ffordd Richard Davies, St Asaph,
Denbighshire. LL17 0LJ.
Tel. 01745 536677

Site:	Main Road, Rhosrobin, Wrexham		
Title:	Burlington Elevations (Brick)		
Scale:	1:100 @ A3	Date:	23.06.21
Ref:	MRRW - BURL. PL02	Rev:	-




FRONT ELEVATION

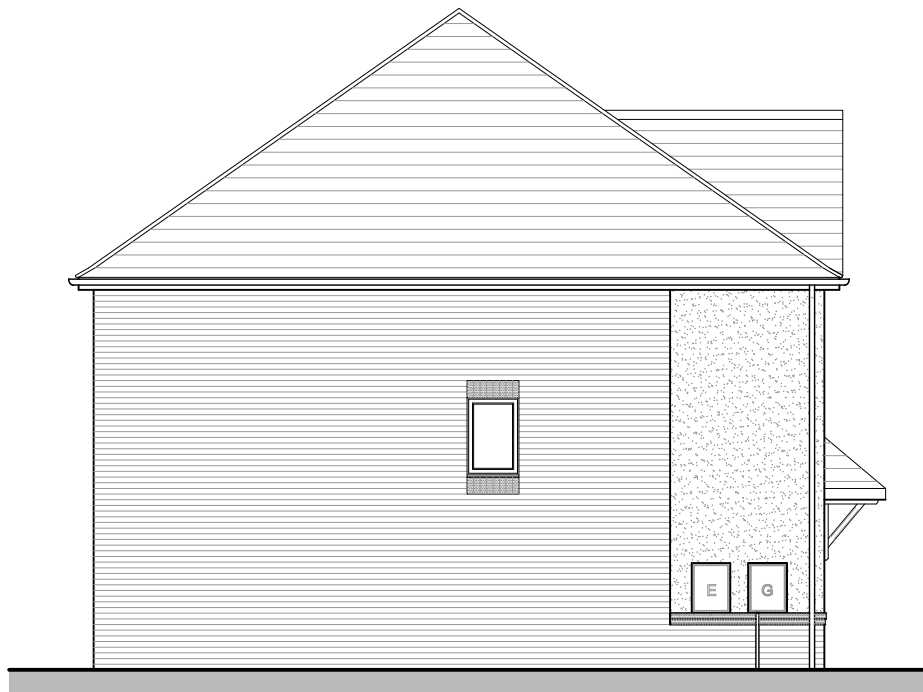

SIDE ELEVATION



REAR ELEVATION

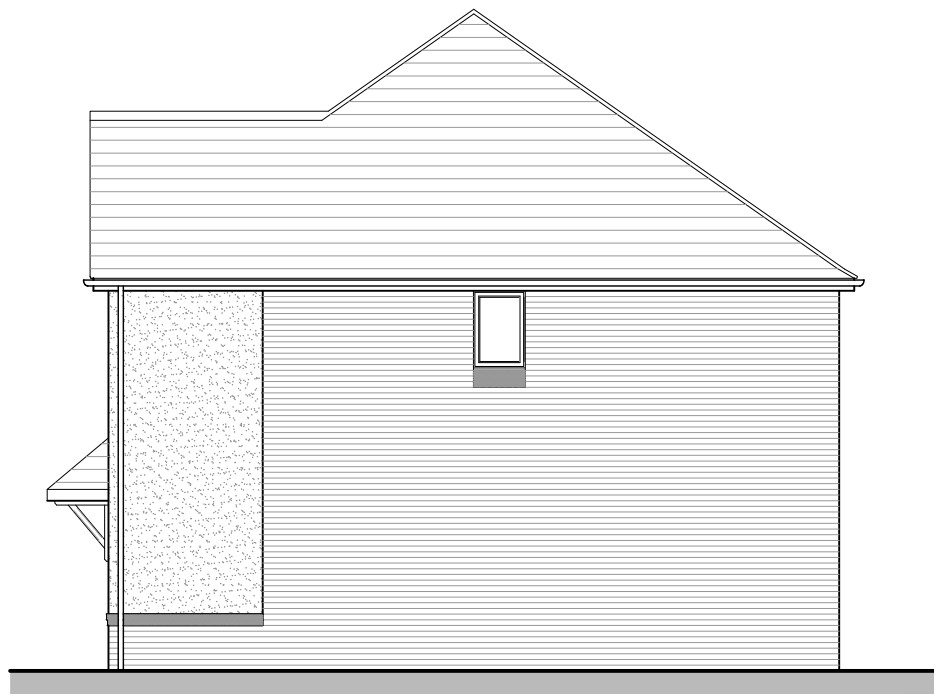


SIDE ELEVATION

Rev:	Description:	Date:




Castle Green Homes,
Unit 20,
St. Asaph Business Park,
Ffordd Richard Davies, St Asaph,
Denbighshire. LL17 0LJ.
Tel. 01745 536677

Site:	Main Road, Rhosrobin, Wrexham		
Title:	Burlington Elevations (Render)		
Scale:	1:100 @ A3	Date:	23.06.21
Ref:	MRRW - BURL. PL03	Rev:	-

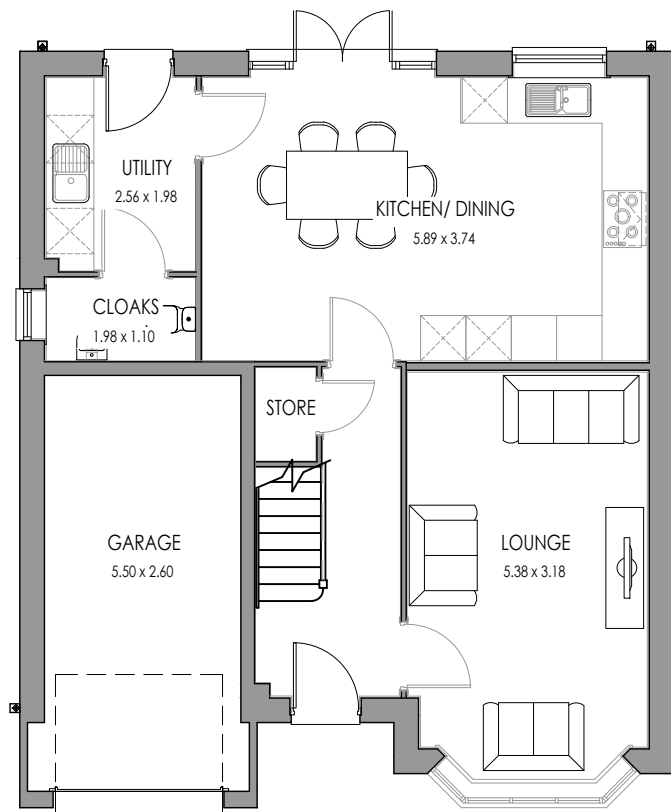

GROUND FLOOR PLAN

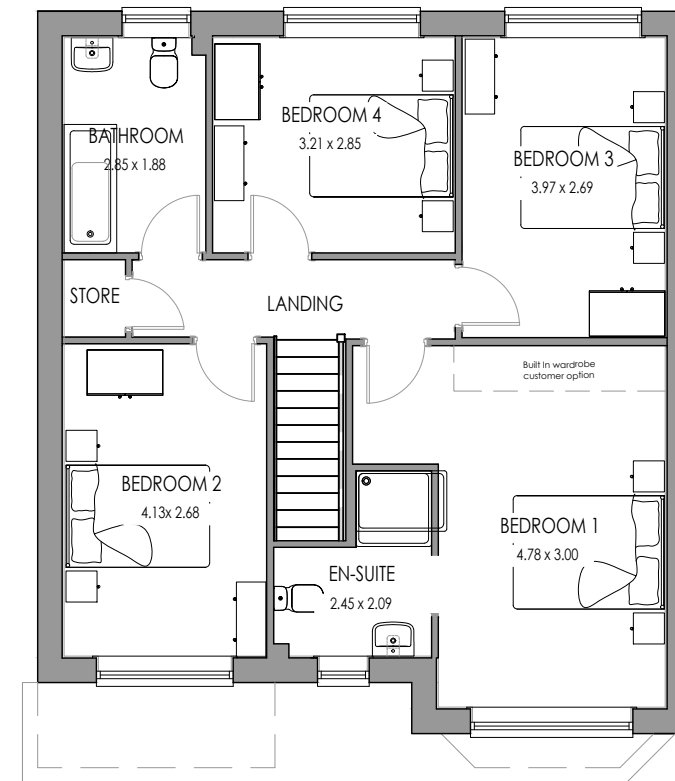

FIRST FLOOR PLAN

Rev:	Description:	Date:



Castle Green Homes,
Unit 20,
St. Asaph Business Park,
Ffordd Richard Davies, St Asaph,
Denbighshire. LL17 0LJ.
Tel. 01745 536677

Site:	Main Road, Rhosrobin, Wrexham	
Title:	Wentworth Floor Plans	
Scale:	1:100 @ A3	Date: 18.02.22
Ref:	MRRW - WEN. PL01	Rev: -



FRONT ELEVATION

SIDE ELEVATION



REAR ELEVATION

SIDE ELEVATION

Rev:	Description:	Date:



Castle Green Homes,
Unit 20,
St. Asaph Business Park,
Ffordd Richard Davies, St Asaph,
Denbighshire. LL17 0LJ.
Tel. 01745 536677

Site:	Main Road, Rhosrobin, Wrexham		
Title:	Wentworth Elevations (Brick)		
Scale:	1:100 @ A3	Date:	18.02.22
Ref:	MRRW - WEN. PL02	Rev:	-



FRONT ELEVATION

SIDE ELEVATION



REAR ELEVATION



SIDE ELEVATION

Rev:	Description:	Date:



Castle Green Homes,
Unit 20,
St. Asaph Business Park,
Ffordd Richard Davies, St Asaph,
Denbighshire. LL17 0LJ.
Tel. 01745 536677

Site:	Main Road, Rhosrobin, Wrexham		
Title:	Wentworth Elevations (Render)		
Scale:	1:100 @ A3	Date:	18.02.22
Ref:	MRRW- WEN. PL03	Rev:	-

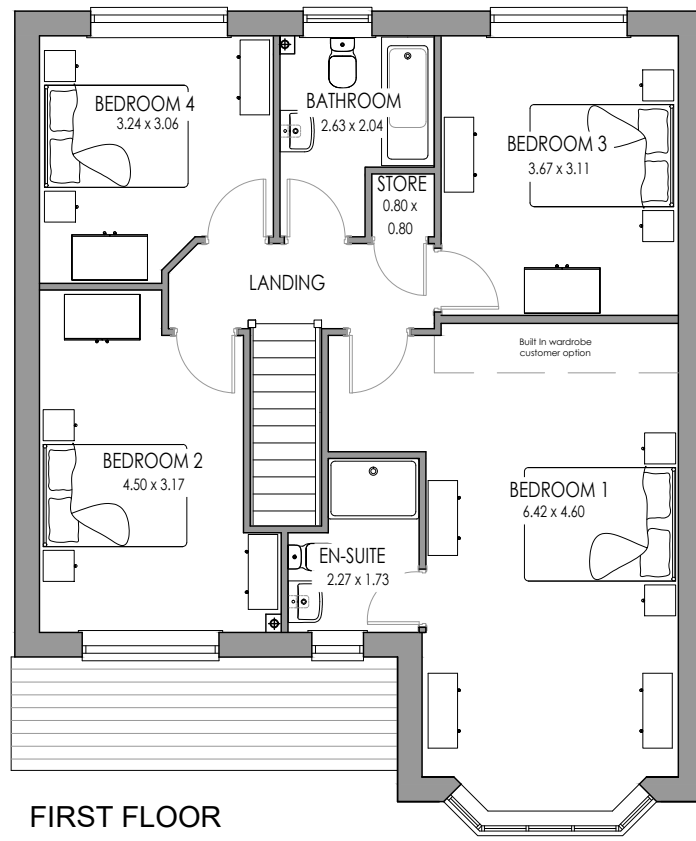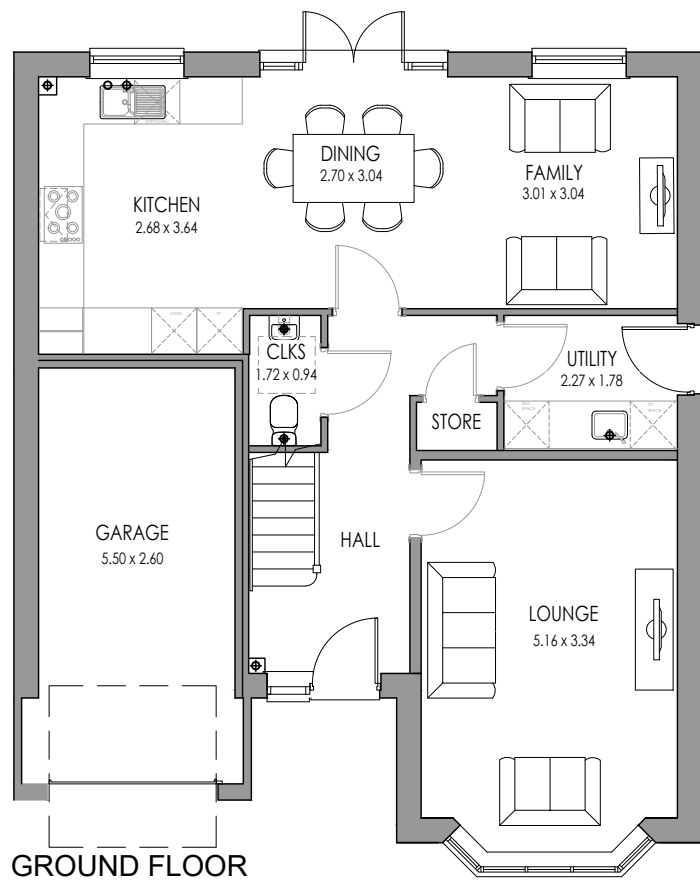

Rev:	Description:	Date:
 Castle Green Homes, Unit 20, St. Asaph Business Park, Ffordd Richard Davies, St Asaph, Denbighshire. LL17 0LJ. Tel. 01745 536677		
Site:	Main Road, Rhosrobin, Wrexham	
Title:	Alderton Floor Plans	
Scale:	1:100 @ A3	Date: 26.01.21
Ref:	MRRW - ALD. PL01	Rev: -




FRONT ELEVATION



SIDE ELEVATION



REAR ELEVATION

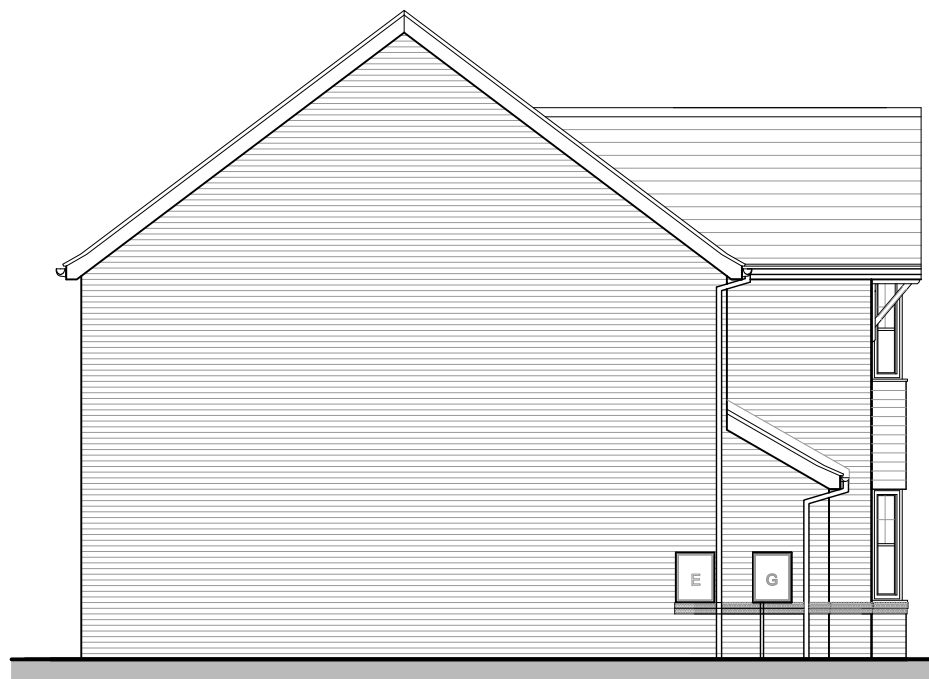

SIDE ELEVATION

Rev:	Description:	Date:



Castle Green Homes,
Unit 20,
St. Asaph Business Park,
Ffordd Richard Davies, St Asaph,
Denbighshire. LL17 0LJ.
Tel. 01745 536677

Site:	Main Road, Rhosrobin, Wrexham		
Title:	Alderton Elevations (Brick)		
Scale:	1:100 @ A3	Date:	26.01.21
Ref:	MRRW - ALD. PL02	Rev:	-



FRONT ELEVATION



SIDE ELEVATION



REAR ELEVATION




SIDE ELEVATION

Rev:	Description:	Date:




Castle Green Homes,
Unit 20,
St. Asaph Business Park,
Ffordd Richard Davies, St Asaph,
Denbighshire. LL17 0LJ.
Tel. 01745 536677

Site:	Main Road, Rhosrobin, Wrexham	
Title:	Alderton Elevations (Render)	
Scale:	1:100 @ A3	Date: 26.01.21
Ref:	MRRW - ALD. PL03	Rev: -

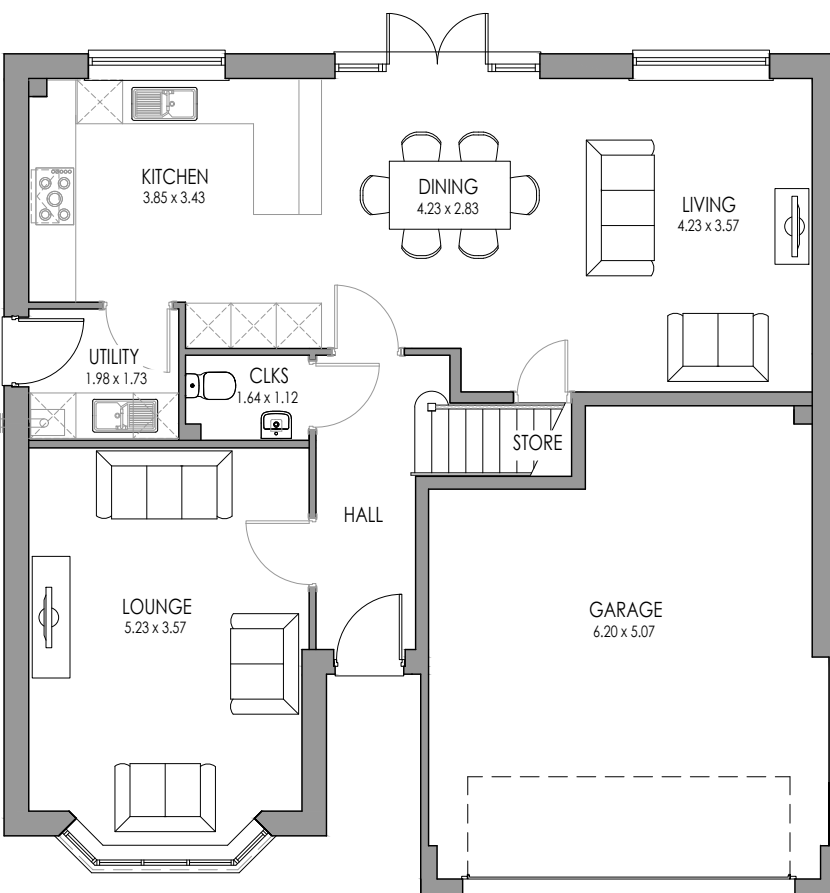

GROUND FLOOR

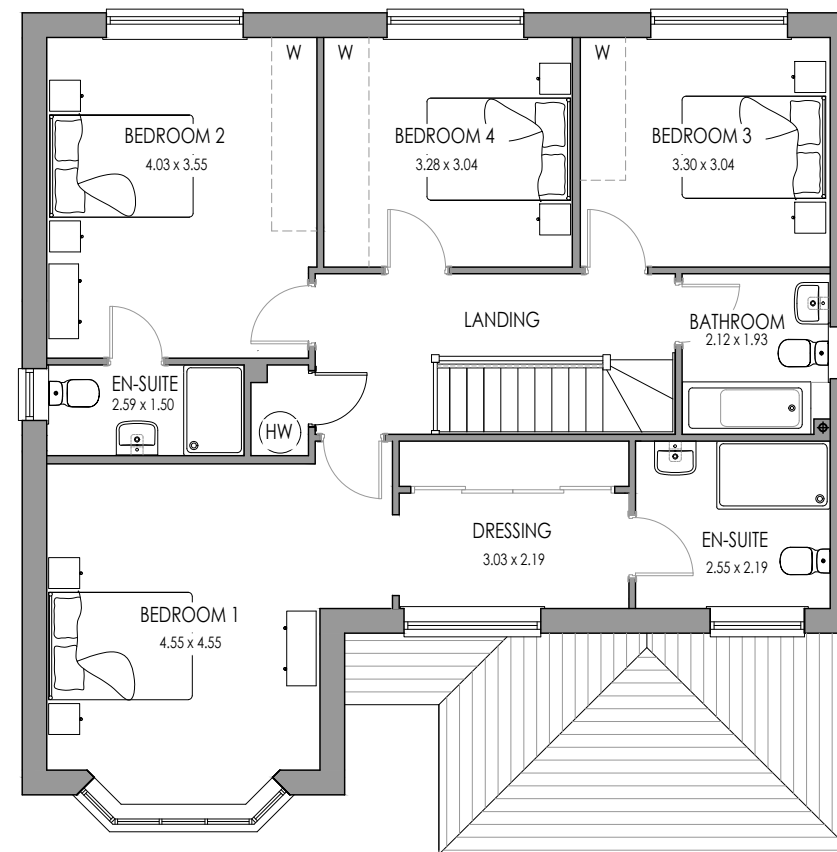

FIRST FLOOR

Rev:	Description:	Date:
 Castle Green Homes, Unit 20, St. Asaph Business Park, Ffordd Richard Davies, St Asaph, Denbighshire. LL17 0LJ. Tel. 01745 536677		
Site:	Main Road, Rhosrobin, Wrexham	
Title:	Wiltshire Floor Plans	
Scale:	1:100 @ A3	Date: 26.01.21
Ref:	MRRW - WILT. PL01	Rev: -



FRONT ELEVATION



SIDE ELEVATION



REAR ELEVATION



SIDE ELEVATION

Rev:	Description:	Date:




Castle Green Homes,
Unit 20,
St. Asaph Business Park,
Ffordd Richard Davies, St Asaph,
Denbighshire. LL17 0LJ.
Tel. 01745 536677

Site:	Main Road, Rhosrobin, Wrexham		
Title:	Wiltshire Elevations (Brick)		
Scale:	1:100 @ A3	Date:	26.01.21
Ref:	MRRW - WILT. PL02	Rev:	-




FRONT ELEVATION

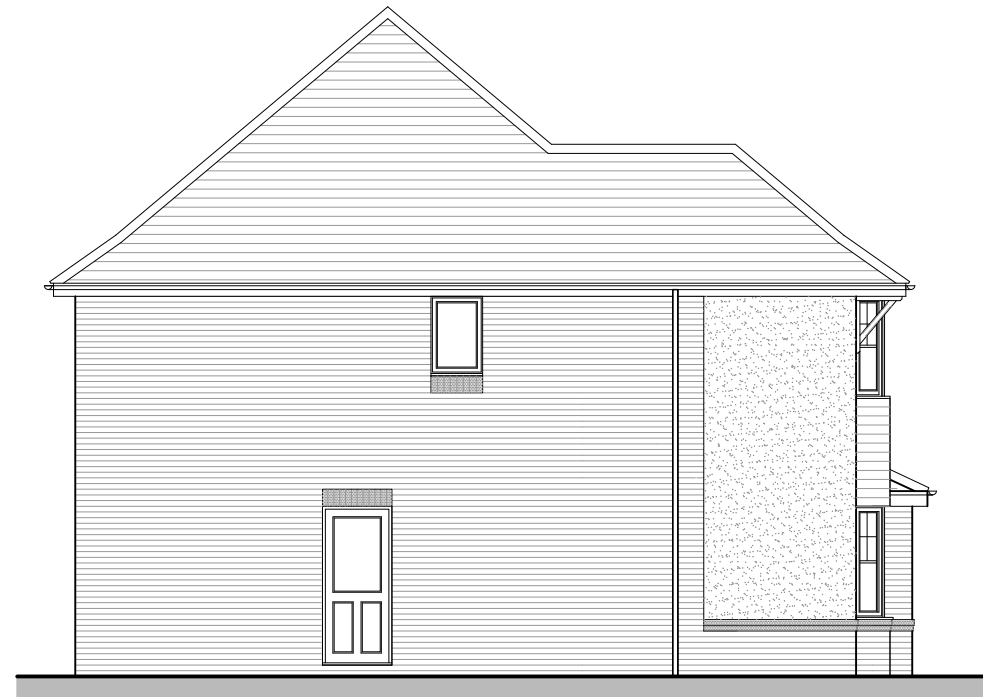

SIDE ELEVATION



REAR ELEVATION

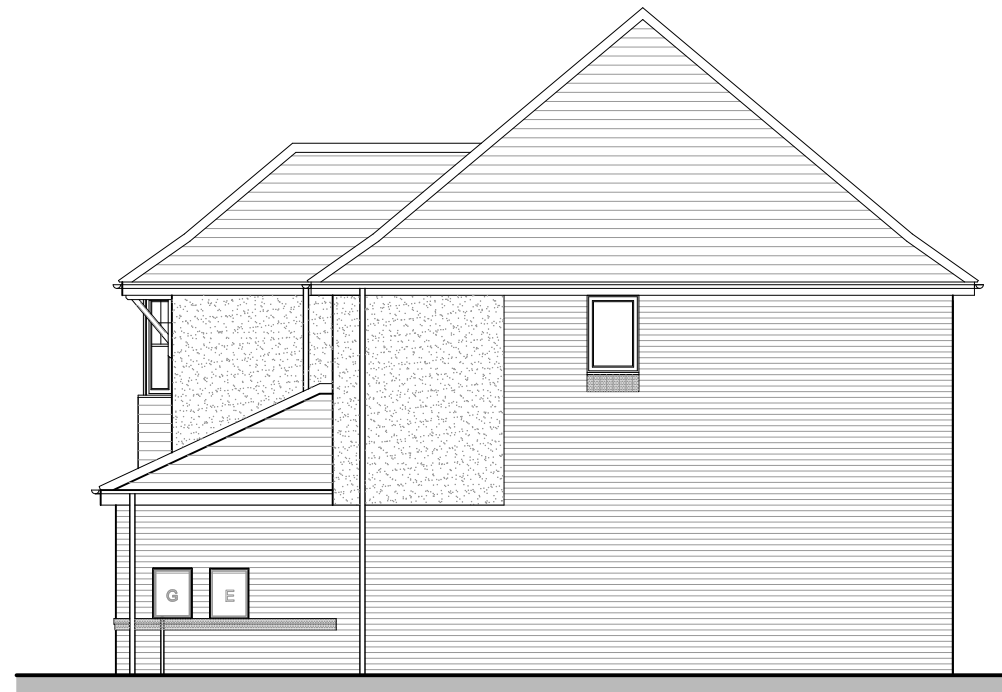

SIDE ELEVATION

Rev:	Description:	Date:



Castle Green Homes,
Unit 20,
St. Asaph Business Park,
Ffordd Richard Davies, St Asaph,
Denbighshire. LL17 0LJ.
Tel. 01745 536677

Site:	Main Road, Rhosrobin, Wrexham		
Title:	Wiltshire Elevations (Render)		
Scale:	1:100 @ A3	Date:	26.01.21
Ref:	MRRW - WILT. PL03	Rev:	-