


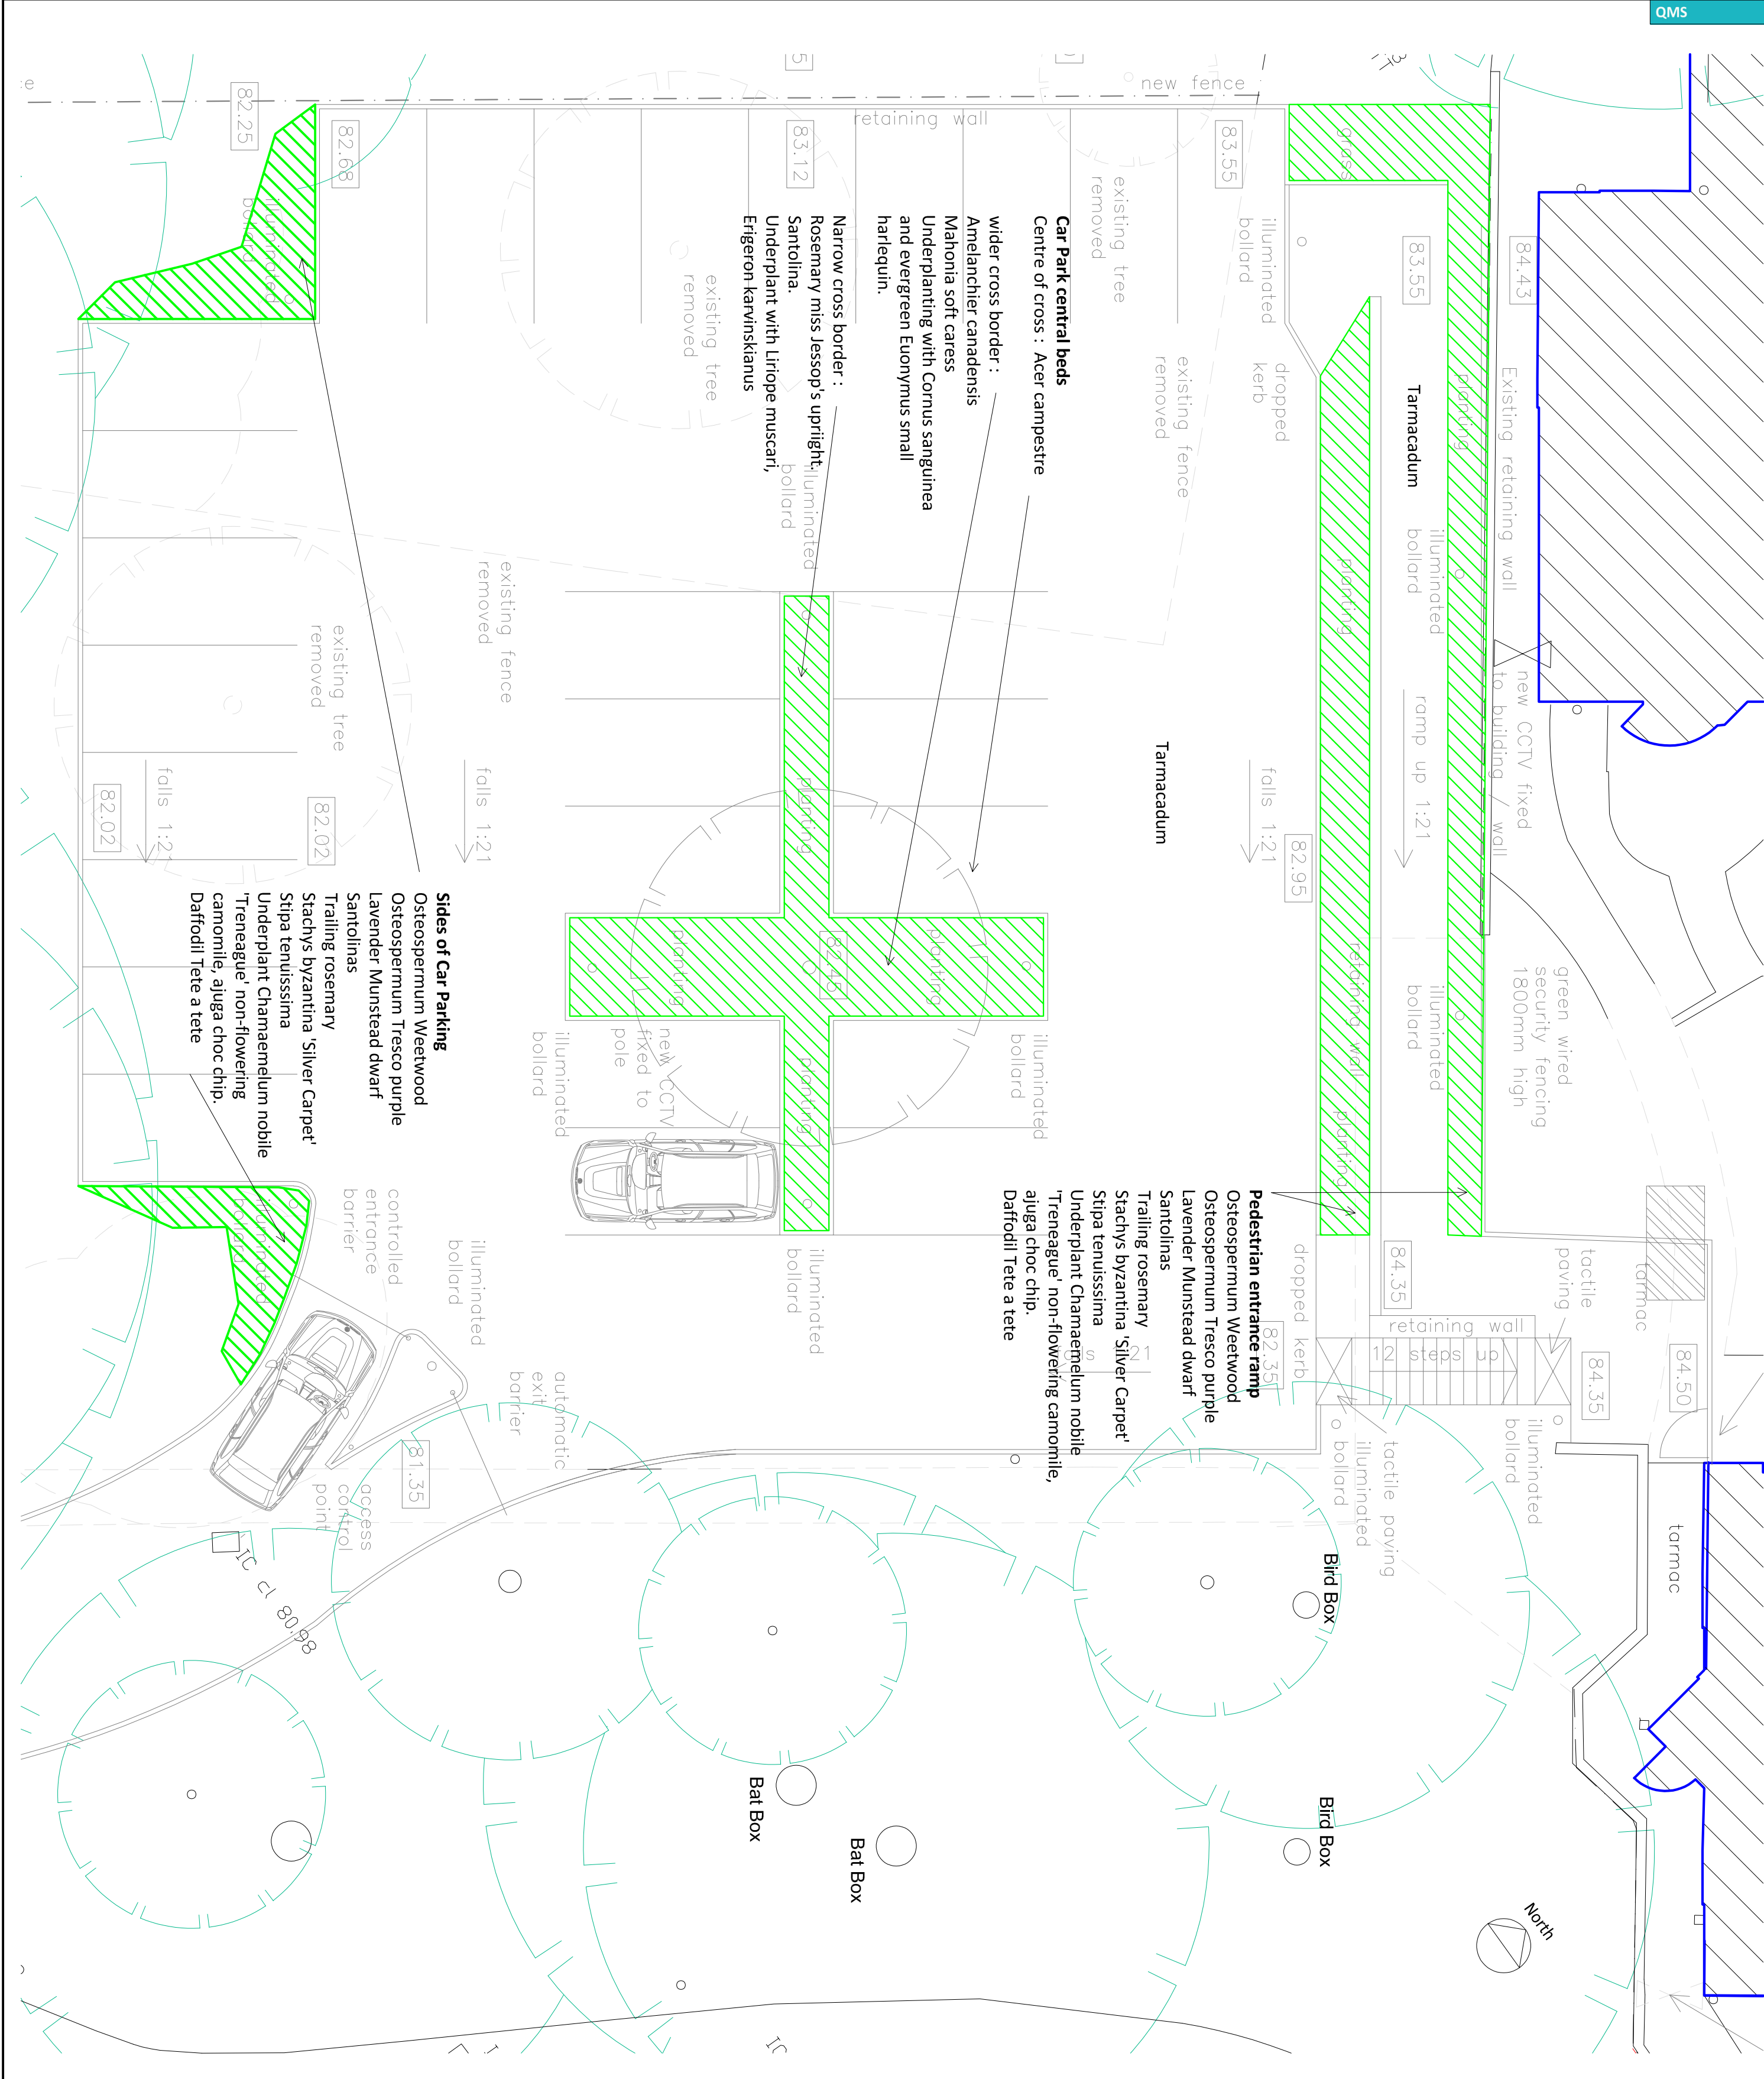

1. Contractor to verify all dimensions and check level datums on site
2. All of the designs are the sole property of TACP Architects Ltd and may not be used without their written agreement
3. All prints, specifications and their copyright are the property of TACP Architects Ltd
4. Do not scale off drawings
5. All dimensions shall be checked on site before commencement of construction drawings, manufacture and all discrepancies must be reported to TACP Architects Ltd

1. Contractor to verify all dimensions and check level datums on site
2. All of the designs are the sole property of TACP Architects Ltd and may not be used without their written agreement
3. All prints, specifications and their copyright are the property of TACP Architects Ltd
4. Do not scale off drawings
5. All dimensions shall be checked on site before commencement of construction drawings, manufacture and all discrepancies must be reported to TACP Architects Ltd

Hatch denotes planting zone.

Bird Box All boxes positioned over 3m high on northerly elevations

Bat Box All boxes positioned over 3m high on southerly elevations

[illegible]

Consultants

Nightingale House Hospice

Project Title
Nightingale House Car Park Works

Proposed Landscape Areas

Scale	Date	Drawn By	Checked By	Office
1:100@A2	01/17/20	AJC	DM	Wrexham
Job Number	Drawing Number		Revision	
19071	506		A	

TACP Architects Ltd

Pembroke House

Wrexham, LL1

01978 291161

admin@tacparchitects.co.uk

www.tacparchitects.co.uk

