


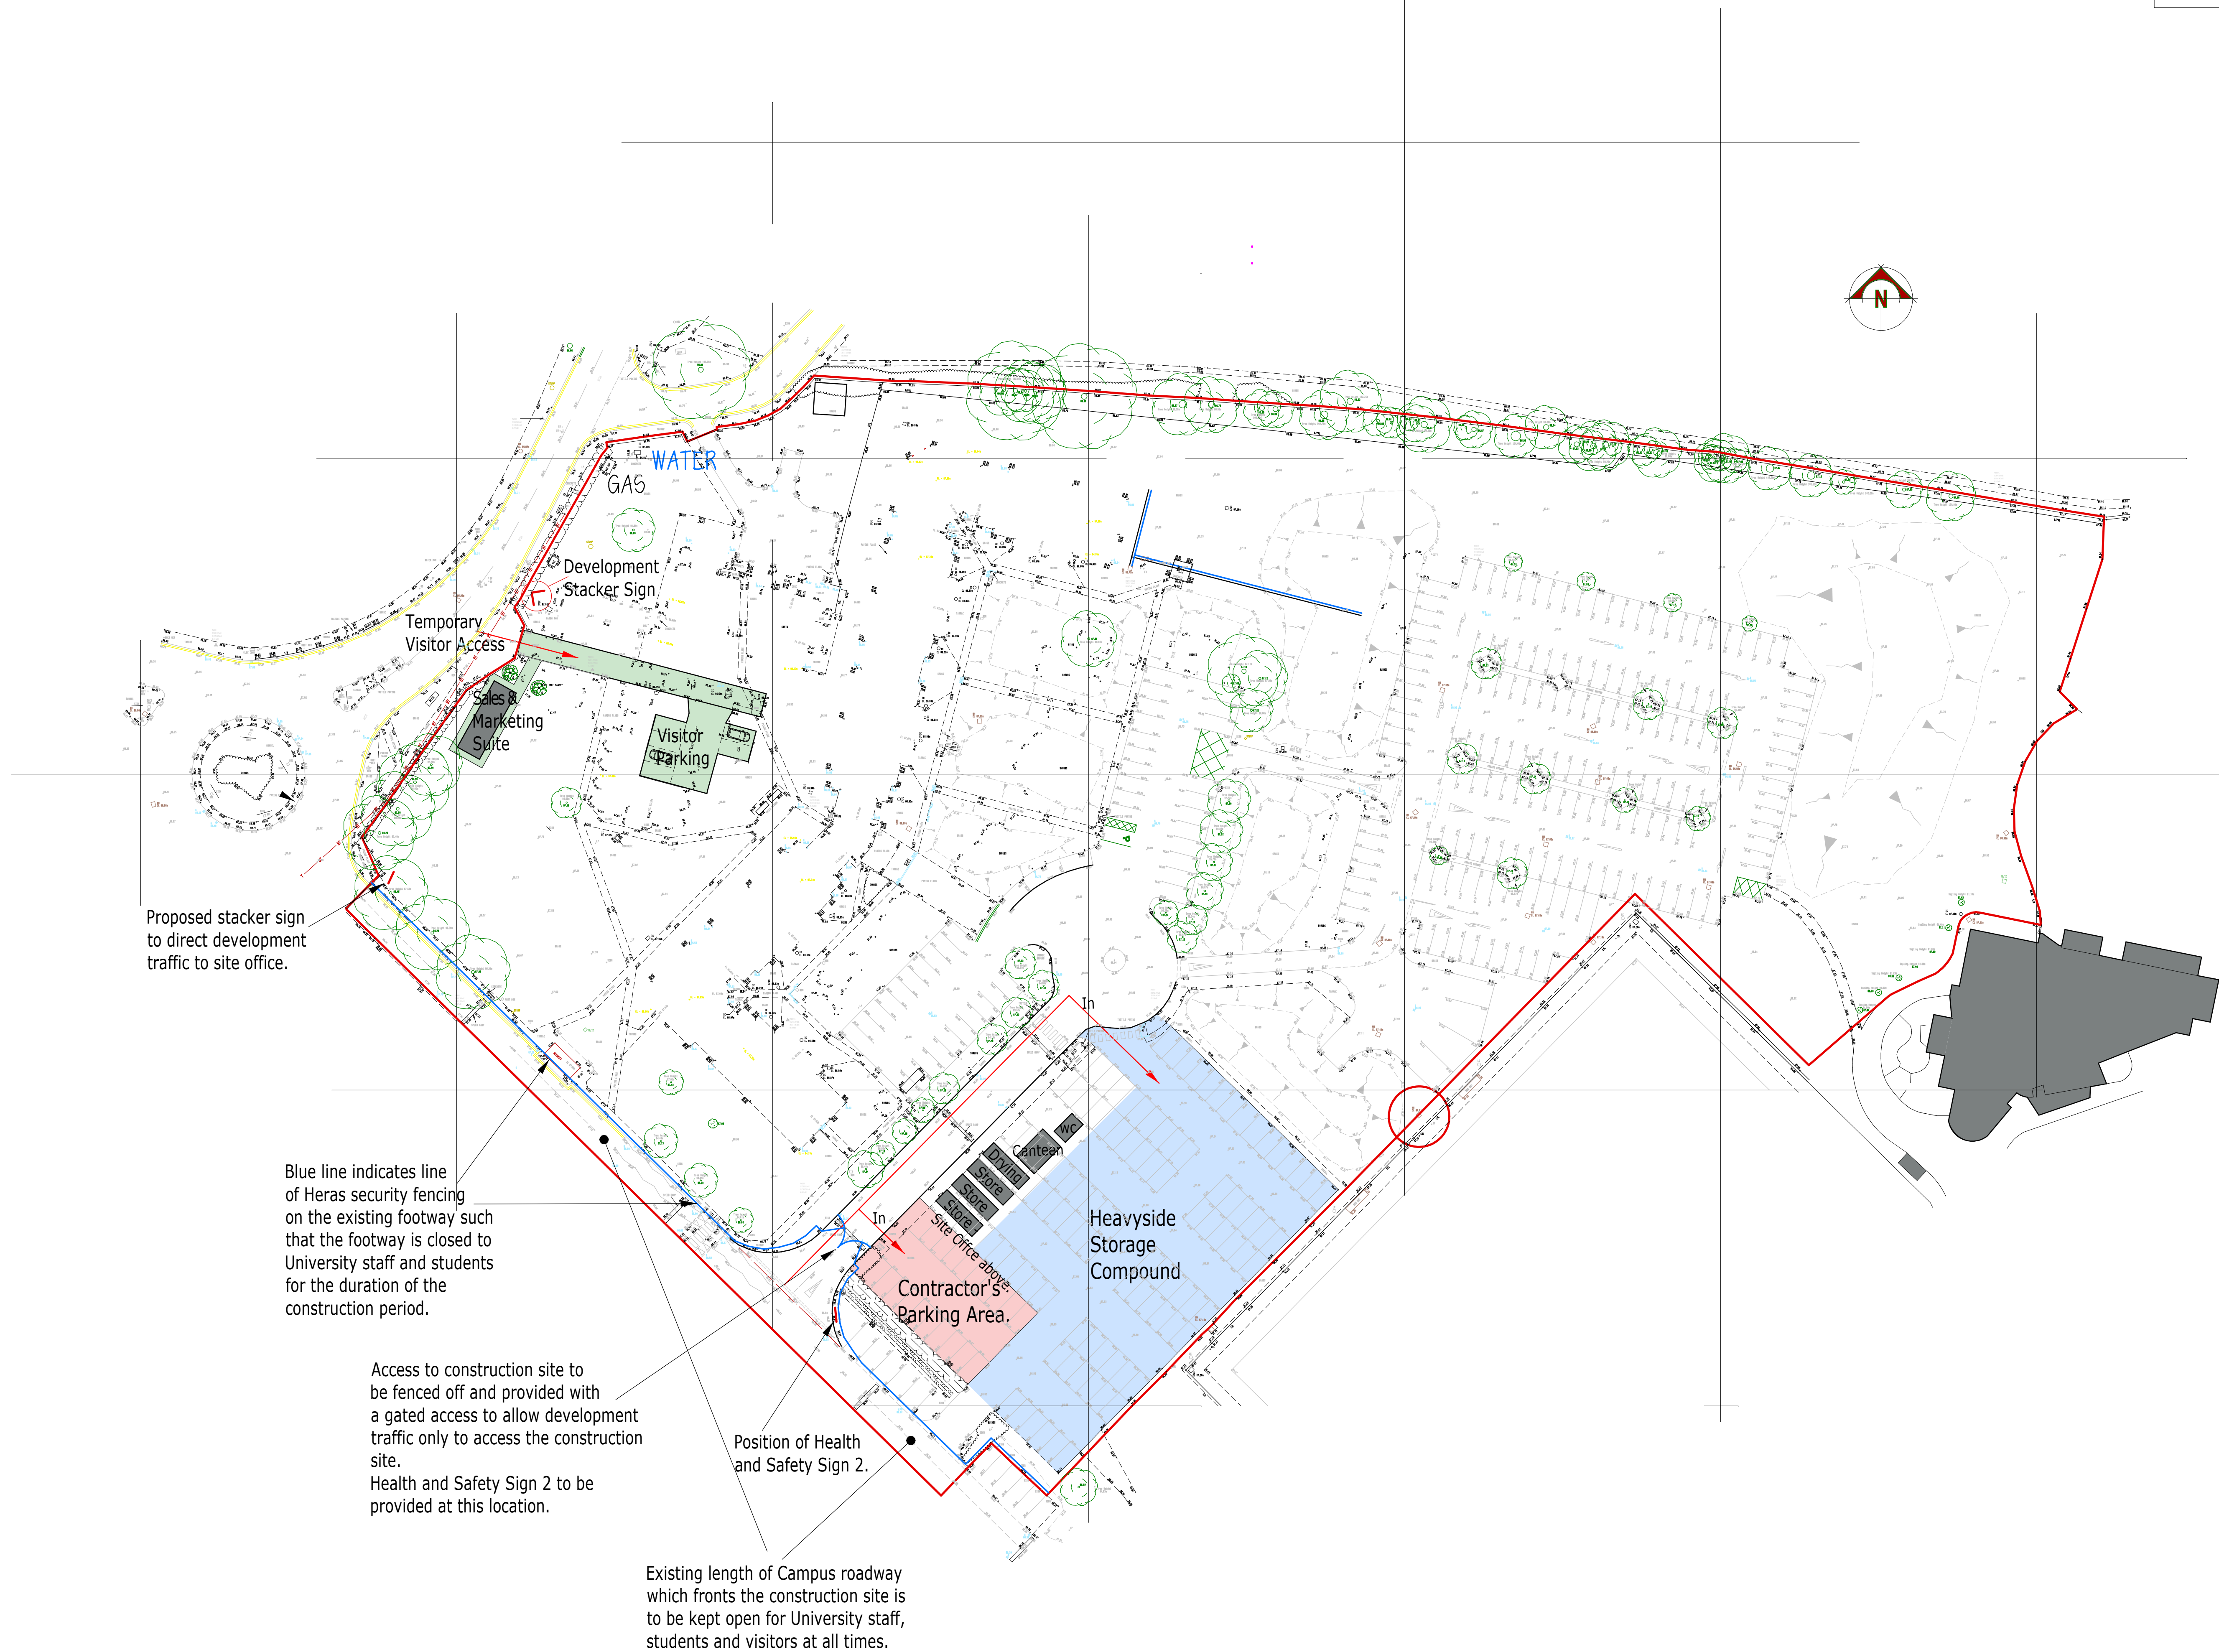

REVISION A. 09/2021. Construction signage and segregation of Site and University Traffic indicated.



Project.
PROPOSED RESIDENTIAL DEVELOPMENT on land at THE NORTHERN QUARTER, GLYNDWR UNIVERSITY, PLAS COCH ROAD, WREXHAM, LL11 2BZ.

Title. CONSTRUCTION TRAFFIC MANAGEMENT PLAN.

Drawing No. 10408.15A.dsj

Date. May 2021. Scale. 1:500@A1.

D.S. Jones & Co.
Architectural & Planning Consultants.
The Studio,
26, Prospect Drive,
Coedpoeth, Wrexham, LL11 3PE.
Tel : 01978 750195 / 07880 874522.
E : dsjonesandco@live.co.uk