


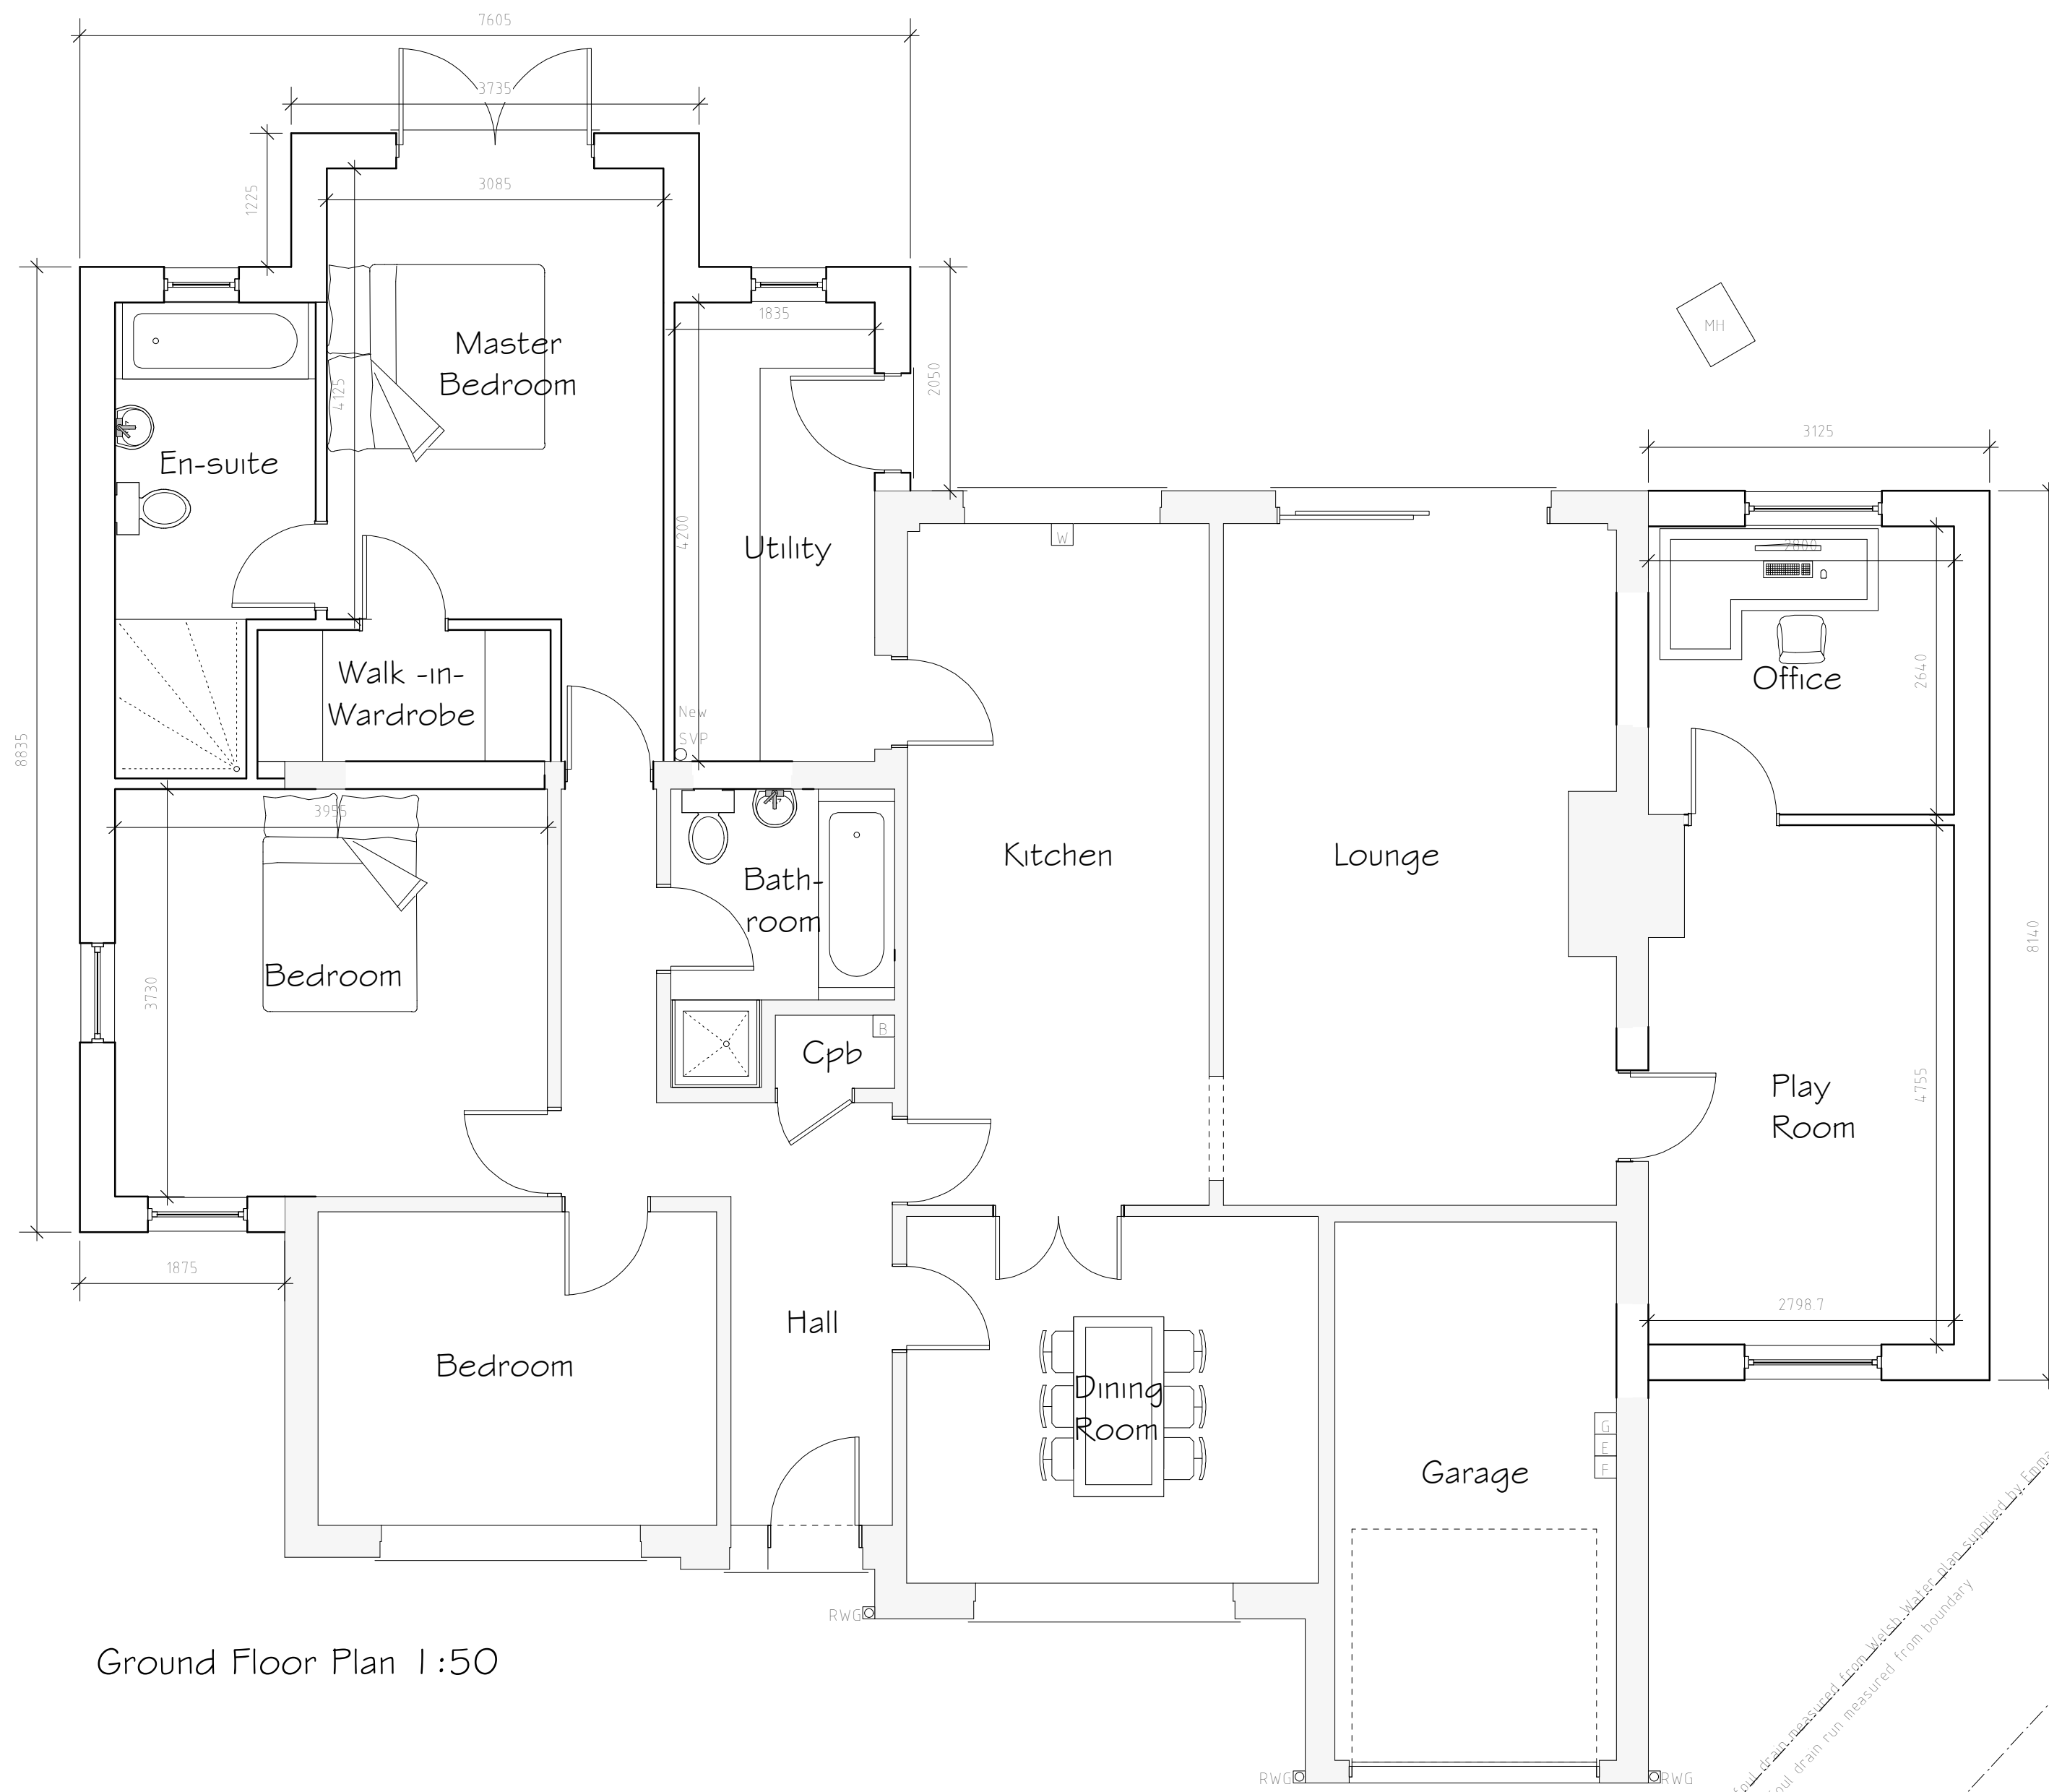

A	02/22	Brickwork to render	AV
Rev	Date	Detail	Initial

Project: Proposed Alterations to, 14 Laurels Avenue, Bangor-On-Dee, Wrexham, LL13 0BQ.	
Title: Planning	Scale: (A2) 1:50

Drawn By: S Hatherall	Date: May 2021
Drawing No: M121/003	Sheet: 1 of 2

blueprint
architectural services

LABC partner

Office 3K4,
Redwither Business Tower,
Wrexham. LL13 9XT
Tel: 01978 356500
www.blueprintarchitectural.com

© copyright all rights reserved