

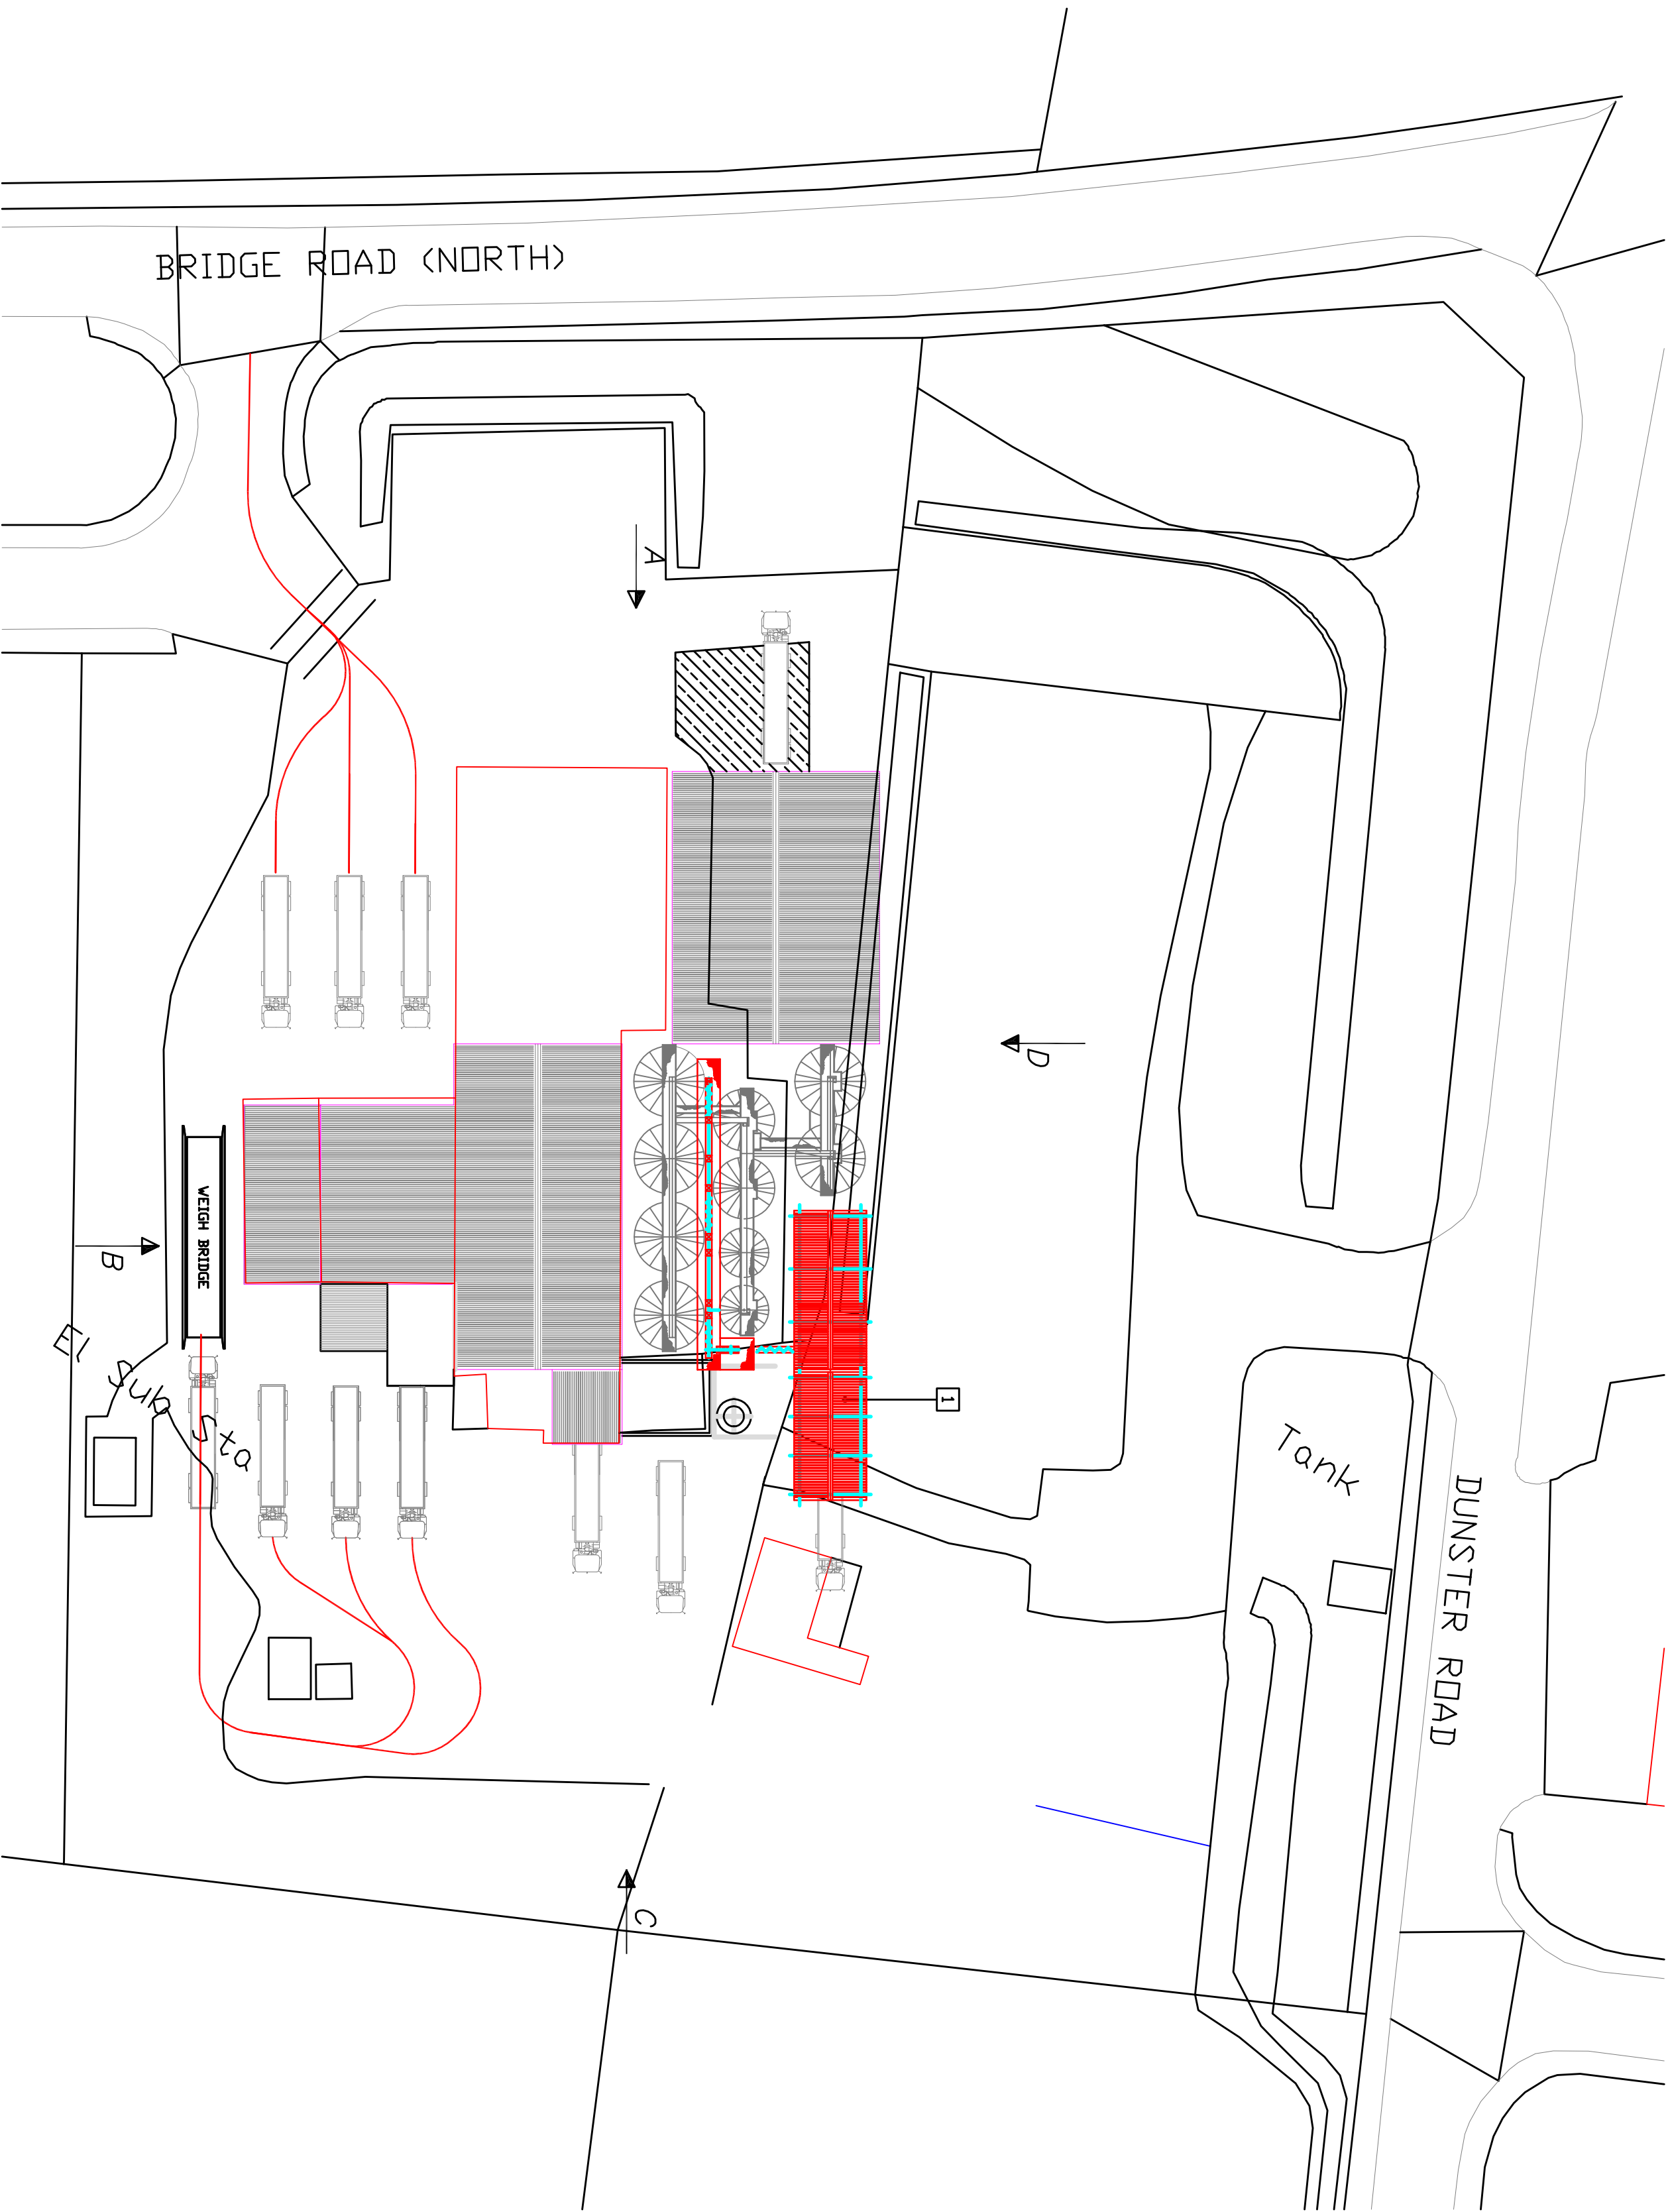
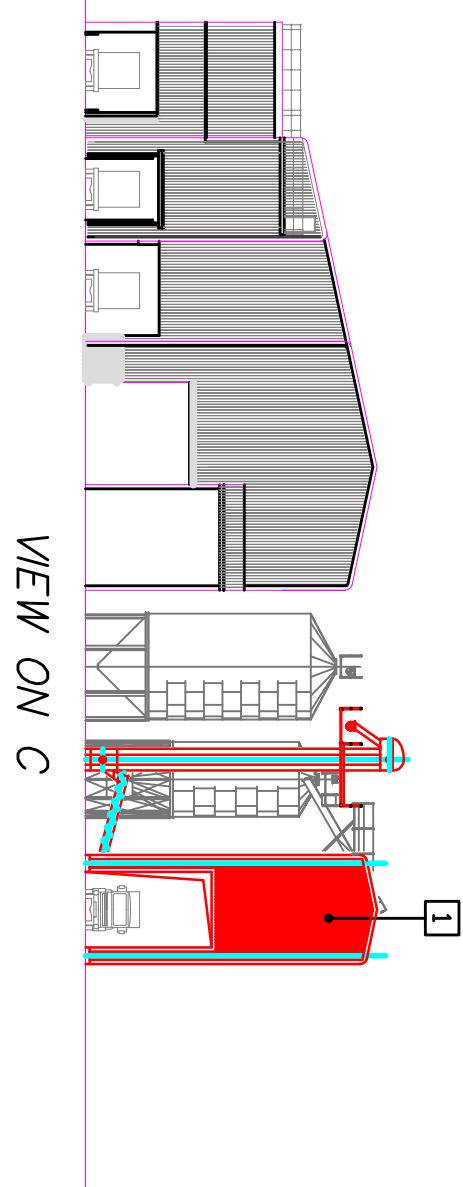
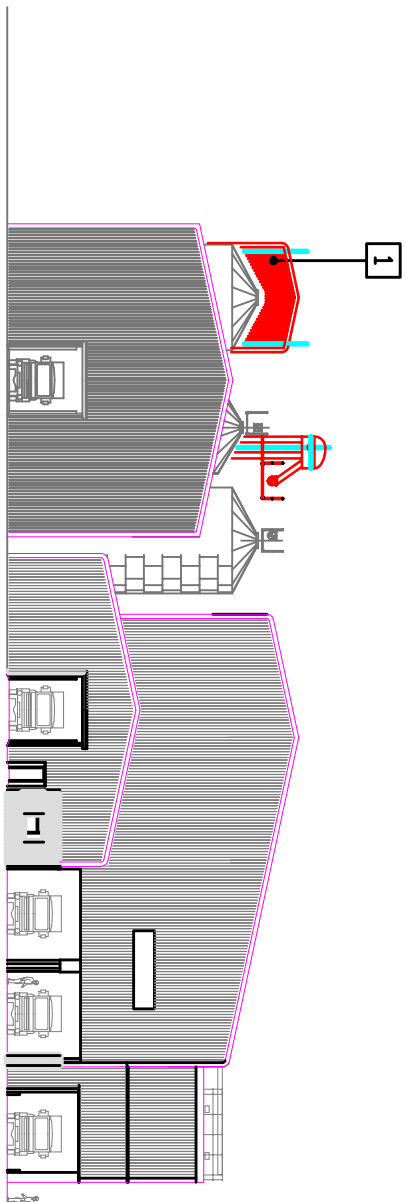


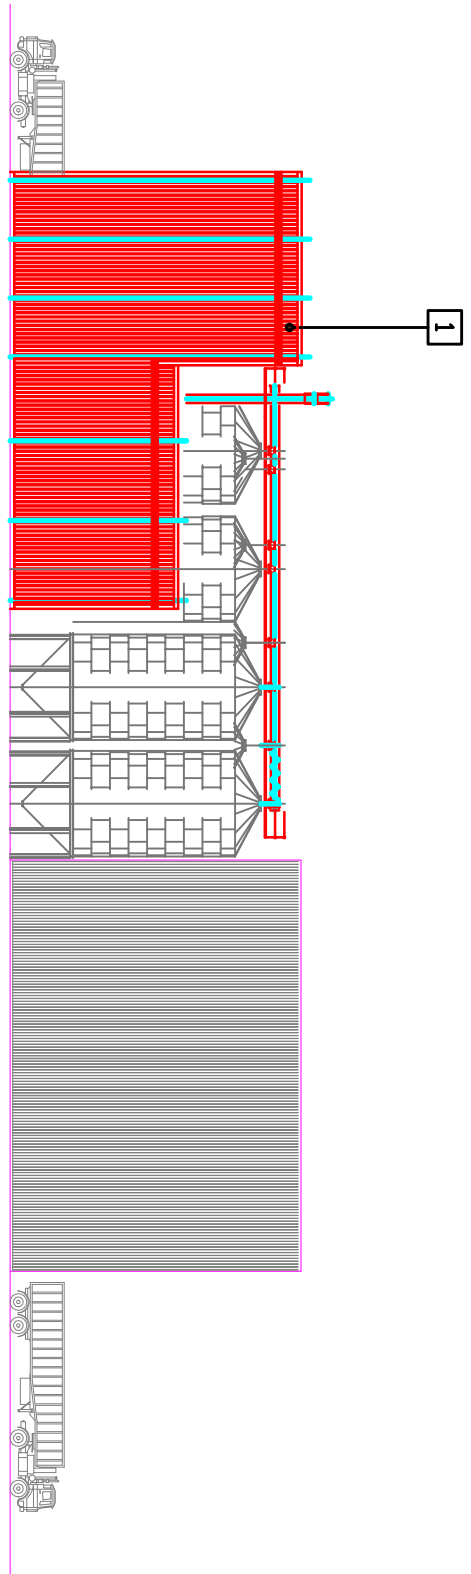

- 1 EXTENSION TO EXISTING WAREHOUSE
- FIRST PHASE SHOWN IN RED
- 2 NEW CEREALS / RAW MATERIALS INTAKE
- FIRST PHASE SHOWN IN RED

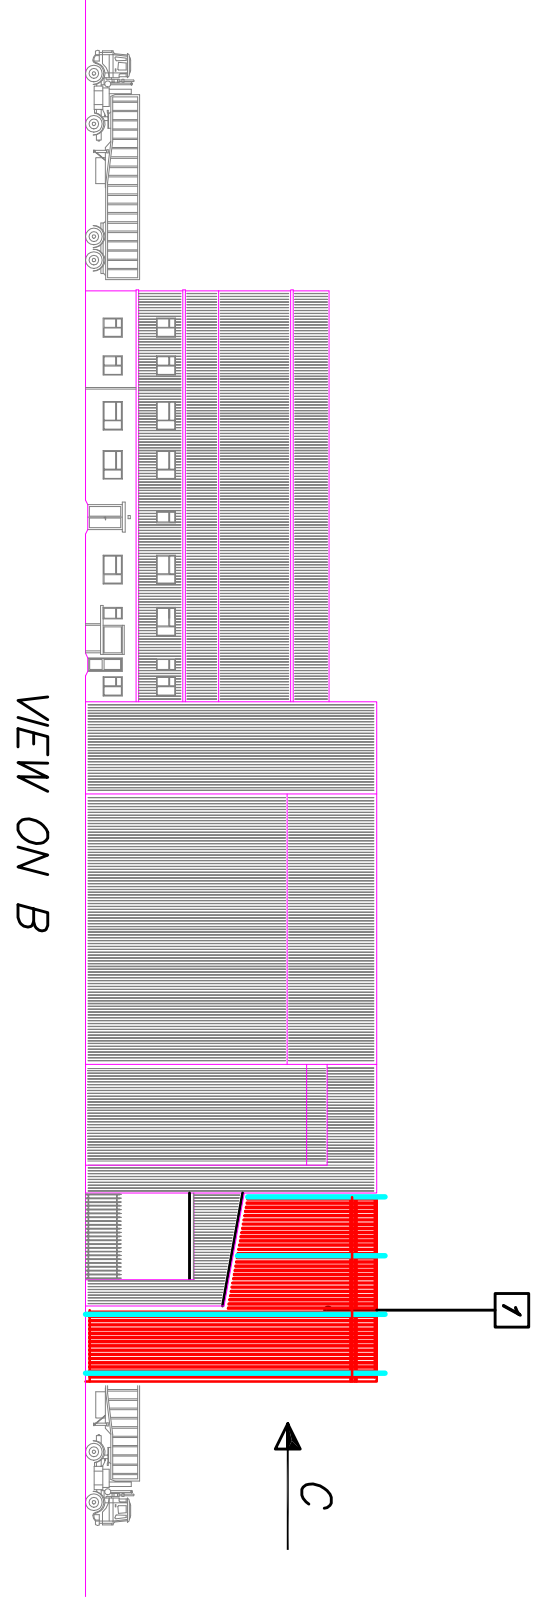

ISSUE	DATE	DESCRIPTION	NAME
A	02/08/18	ORIGINAL ISSUE	SDP

Lloyds Animal Feeds,
Western Division,
Wrexham Mill.

Preliminary Arrangement
For Proposed New
RM Intake/Cleaning & Weighing House

THIS DRAWING IS THE PROPERTY
OF ALTRICH LTD. AND MUST NOT BE
COPIED OR SUBMITTED TO A
THIRD PARTY WITHOUT THE WRITTEN
CONSENT OF THE COMPANY.

DRAWN	DATE	SCALE	ISSUE
PJS	17/09/2020	N.T.S.	A

ALTRICH
LIMITED
CARLISLE ENTERPRISE CENTRE
JAMES STREET, CARLISLE
CUMBRIA, CA2 6BB
TEL. 01 228 819200
FAX. 01 228 511247