


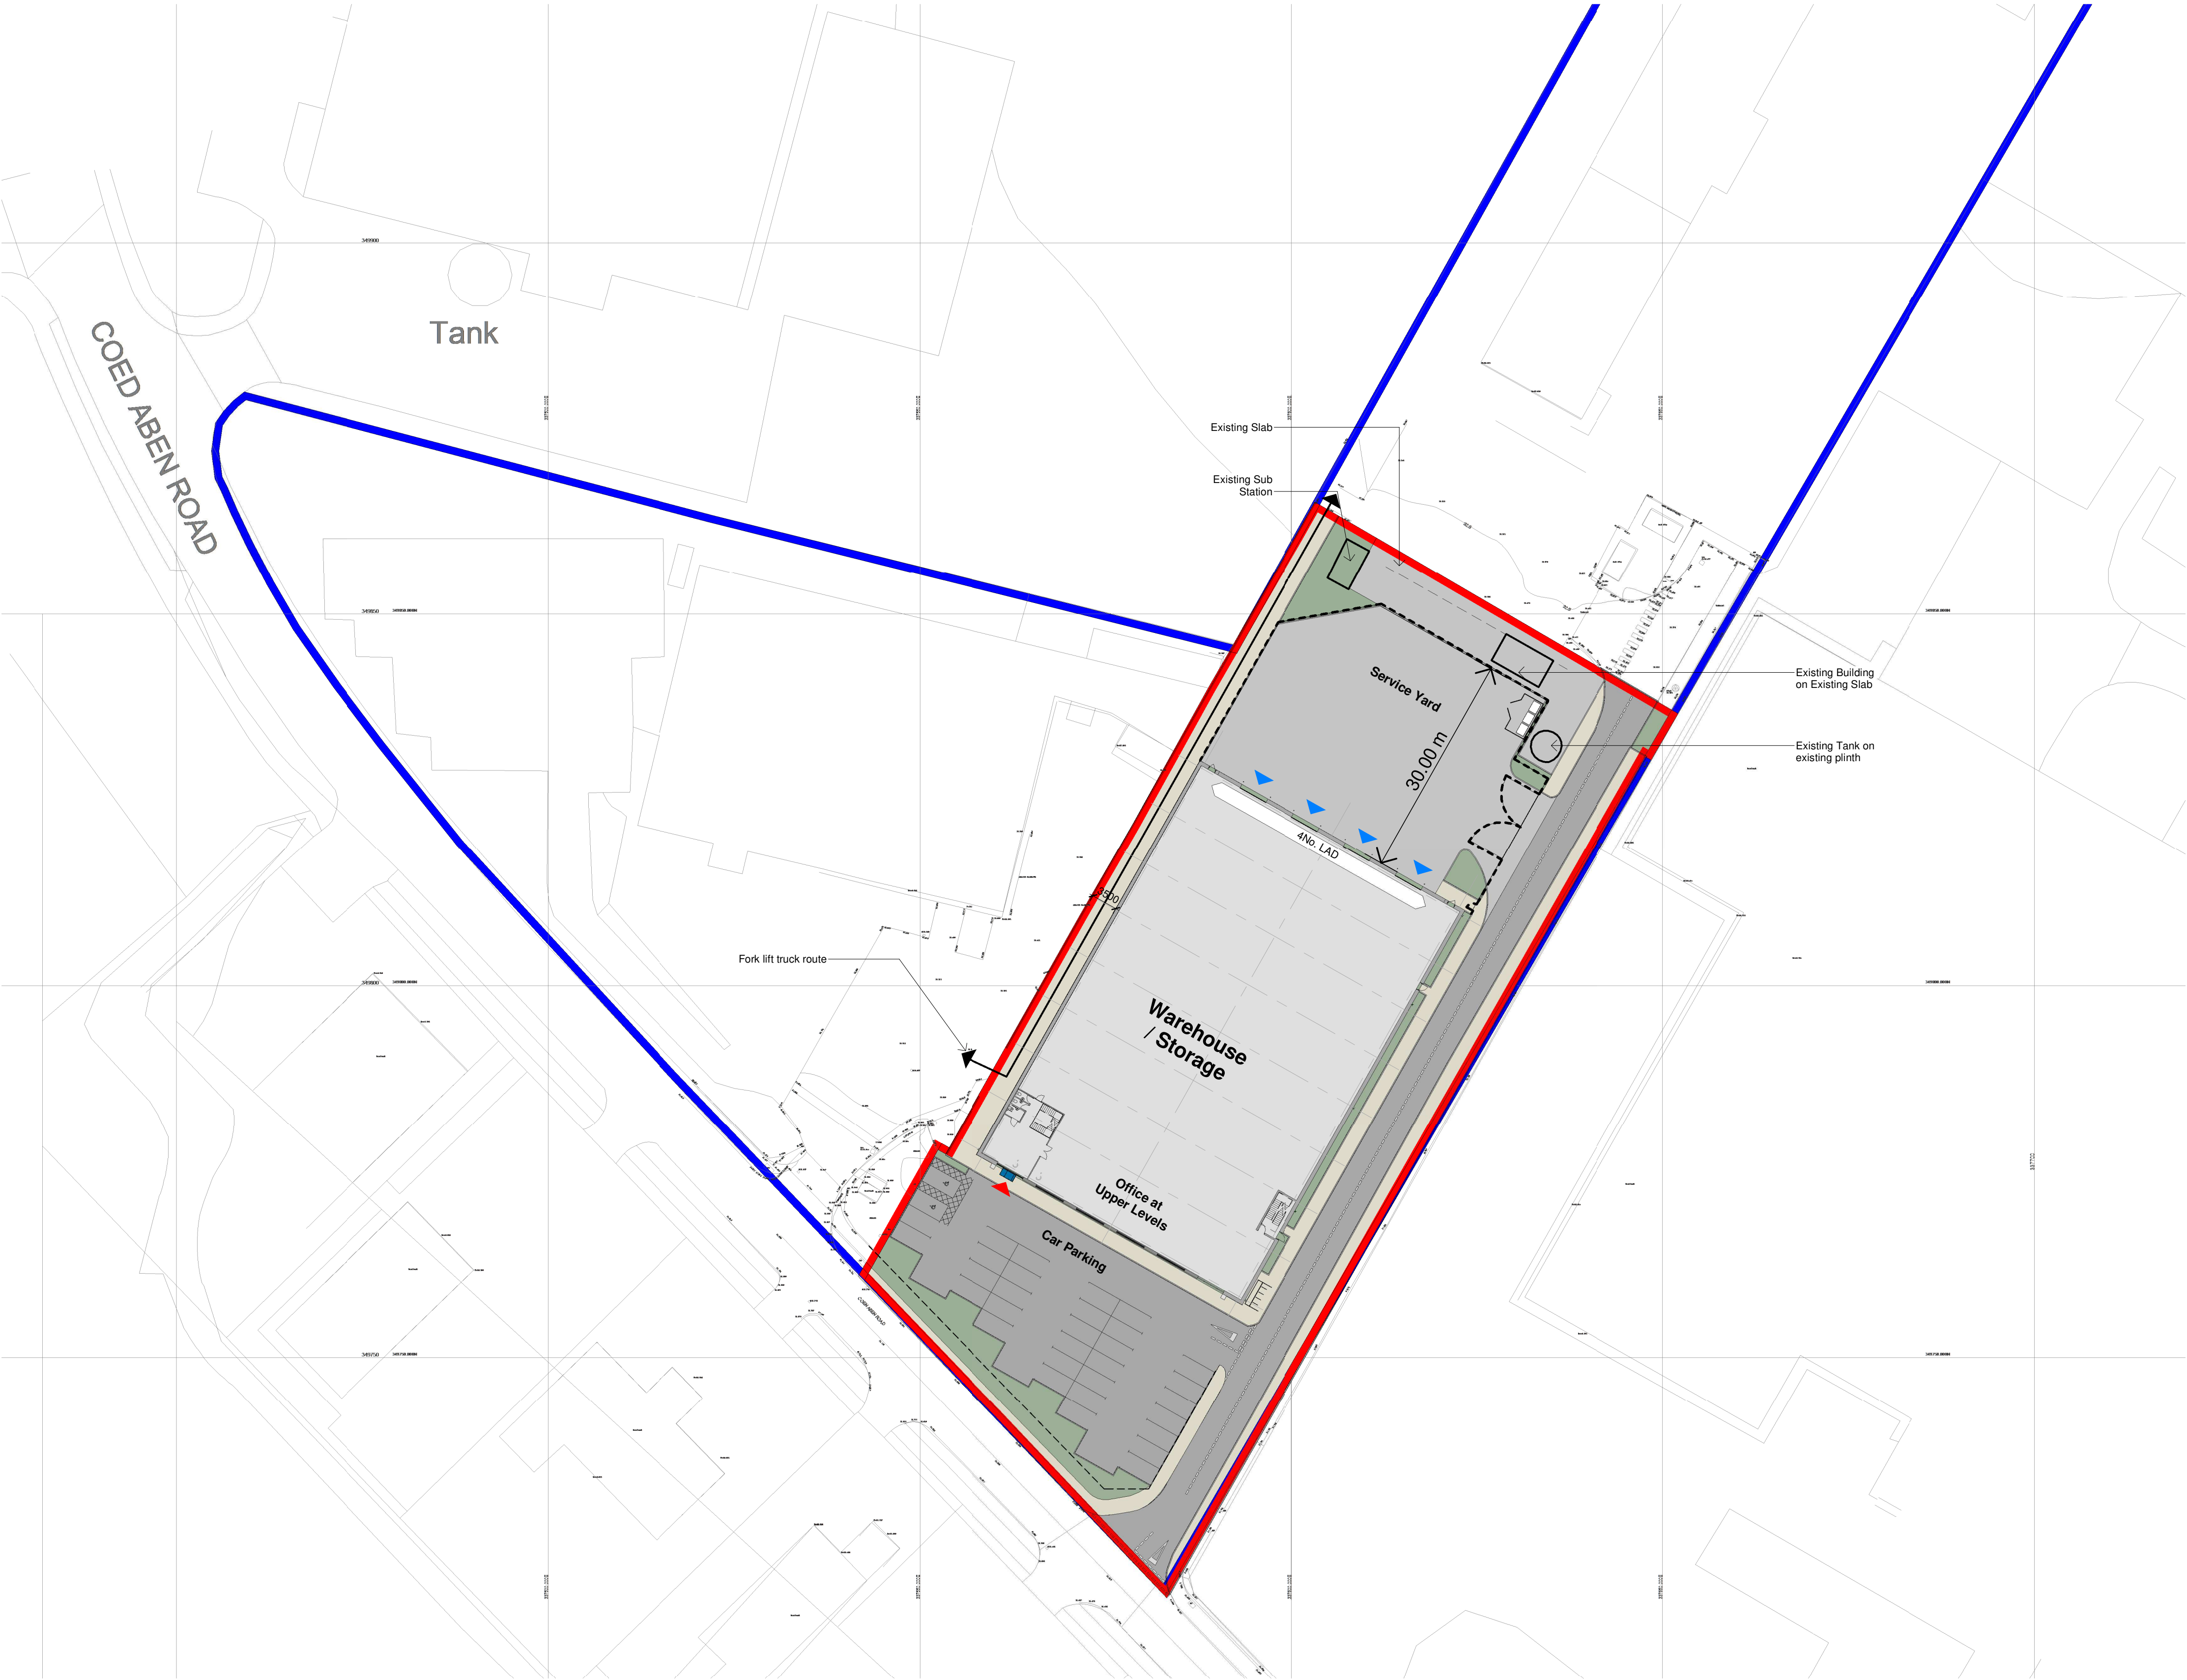

Hazard Identification		
ref	hazard	date

SURFACE MATERIALS KEY

- Application Boundary
- Ownership Boundary
- Soft Landscaping
- Paving
- Concrete Service Yard
- Tarmac Road
- First Floor Office Provision

BOUNDARY TREATMENT KEY

- 2.4m Black Paladin Fence/Gate



P2	Planning Issue (Full App)	BE	06.12.21	DC
P1	Planning Issue (Consultation)	AH	25.08.21	DC
Rev	Revision Details	Drawn	Date	Checked

C4 Projects

Quayside,
Widnespool Business Park,
Stockton Heath,
W44 6HL,
t: 01925 751 852
e: info@c4projects.co.uk
www.c4projects.co.uk

Project Management • Architecture • Building Surveying • Cost Consultancy

Client
Village Bakery

Project
Village Bakery
Wrexham Industrial Estate

Drawing Title
Hard/Soft Landscaping & Boundary Treatments

Status Purpose of Issue				
S2 SUITABLE FOR INFORMATION				
Drawn by	BE	Created	23.08.21	
C4 Job no.	21077	Scale	As indicated	@ A1
Drg no.	21077-C4P-AV-XX-DR-A-0502	Rev	P2	