
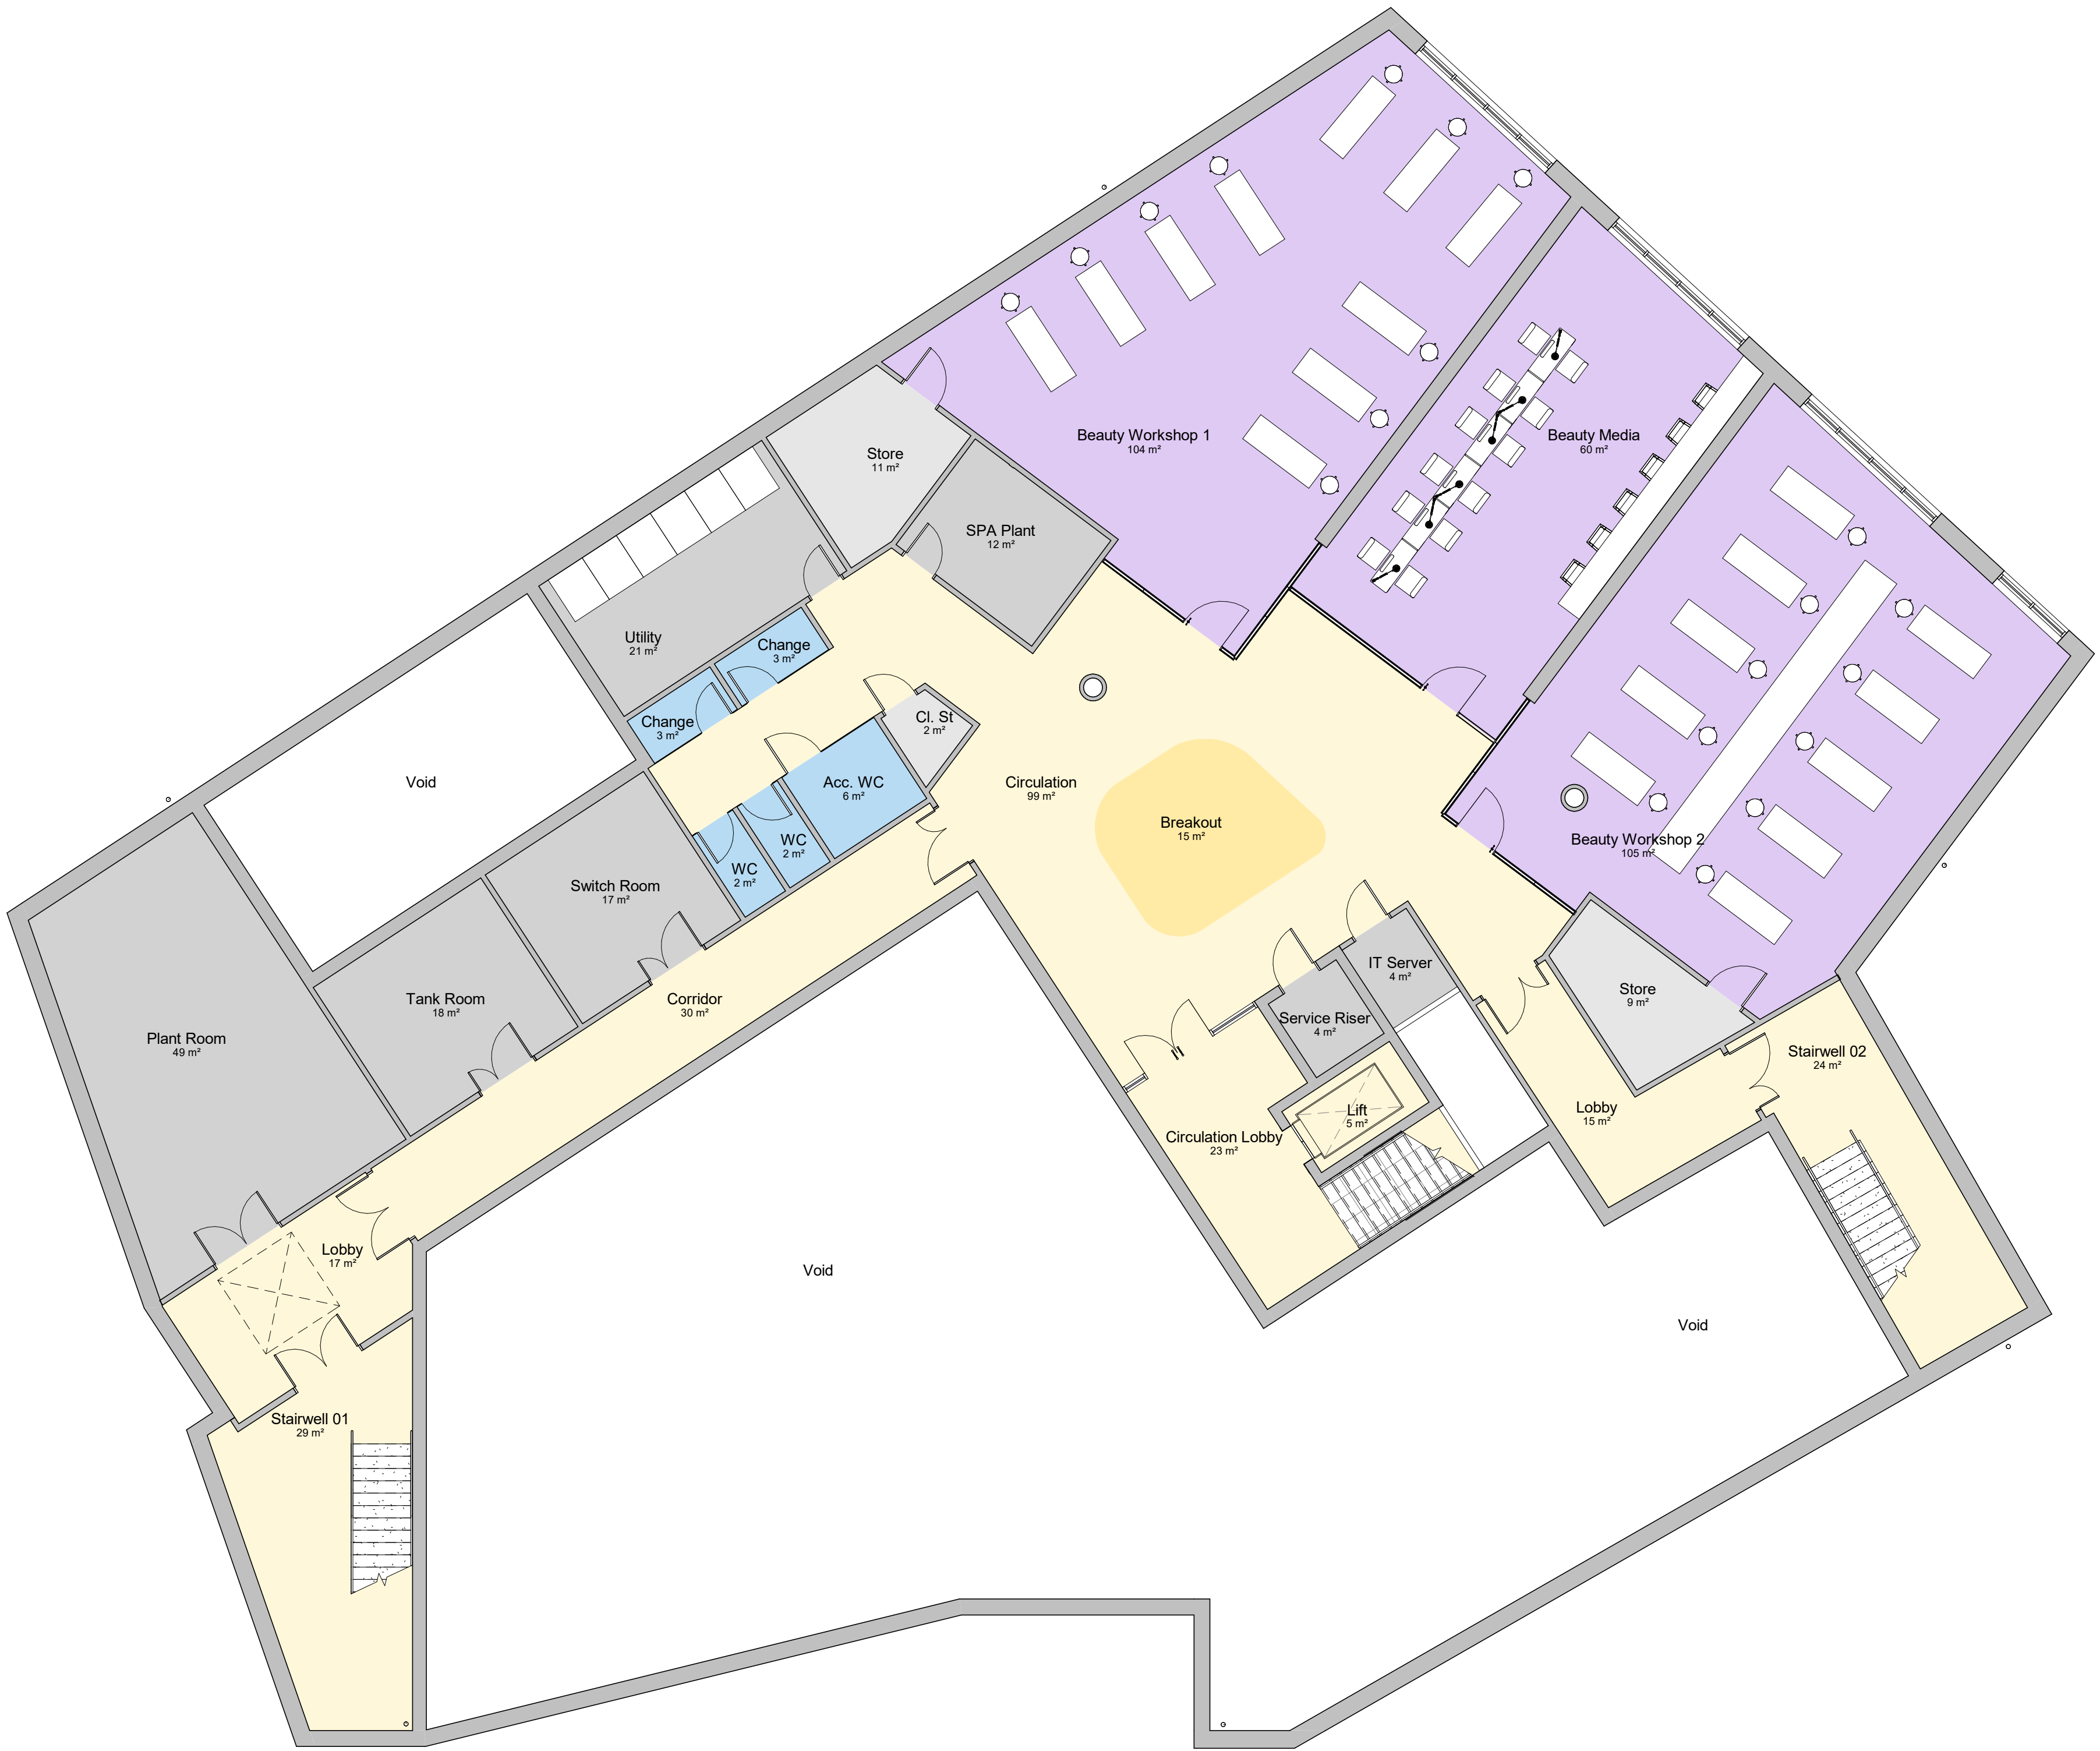


-01-Lower Ground Floor - GA
1 : 100

General Notes

1. Contractor to verify all dimensions and check level datums on site
2. All of the designs are the sole property of TACP Architects Ltd and may not be used without their written agreement
3. All prints, specifications and their copyright are the property of TACP Architects Ltd
4. Do not scale off drawings
5. All dimensions shall be checked on site before commencement of shop drawings, manufacture and all discrepancies must be reported to TACP Architects Ltd

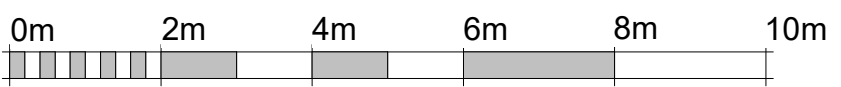

VISUAL SCALE 1:100 @ A1

Revisions

Rev	Date	Description	By	Check
P01	10/12/21	Drawing issued following drawing approval from client	DW	DM
P02	27/10/22	Drawing issued to design team following update	DW	DM
P03	07/02/22	Building reduced to retain existing trees on the site. Issued for Planning	ACR	AJC



Client

Coleg Cambria

Project Title

Yale Phase 2

Drawing Title

GA Plan - Lower Ground Floor

Scale	Date	Drawn By	Checked By	Office
1 : 100@A1	04/07/21	DW	DM	Wrexham

Job Number	Project*Originator*Zone*Level*Type*Role*Number	Revision
20068	YP2 -TACP- XX- B1-DR- A-100	P03

TACP Architects Ltd
Pembroke House
Ellice Way, Wrexham Technology Park,
Wrexham, LL13 7YT
01978 291161

admin@tacparchitects.co.uk
www.tacparchitects.co.uk



Architecture • Interior Design • Healthcare Planning • Conservation • Masterplanning • Sustainable Design