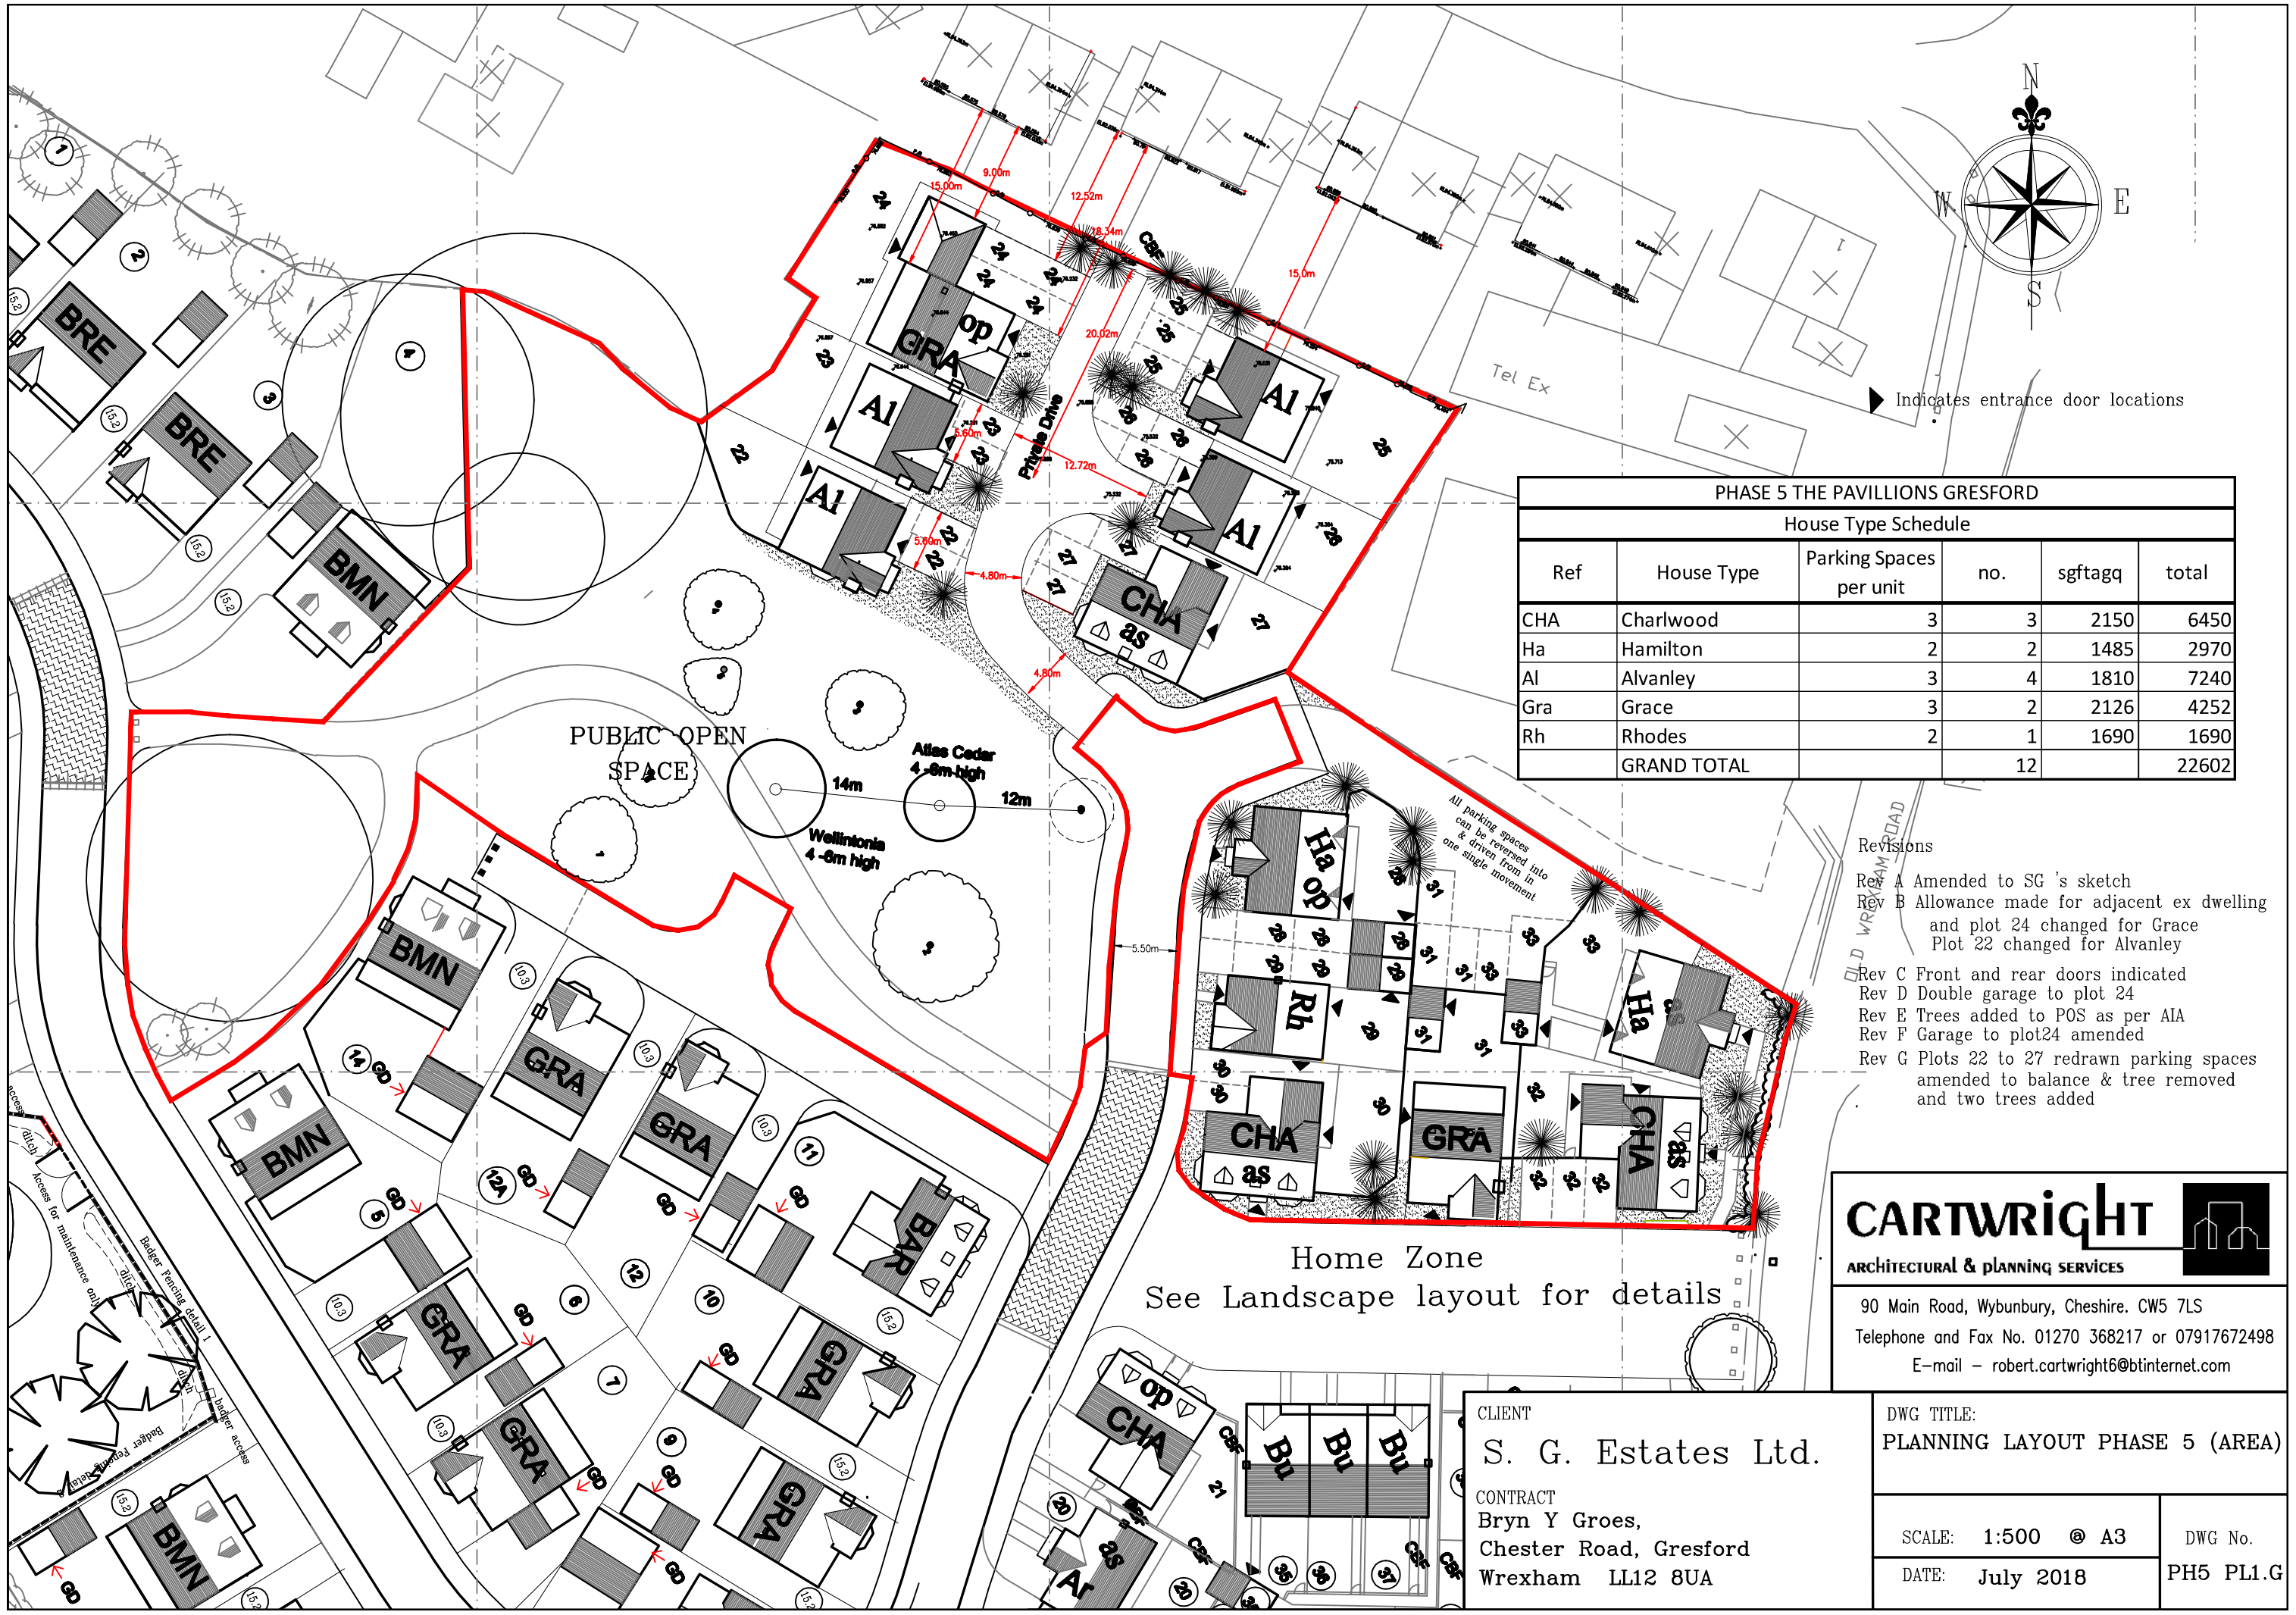


PHASE 5 THE PAVILLIONS GRESFORD					
House Type Schedule					
Ref	House Type	Parking Spaces per unit	no.	sgftagq	total
CHA	Charlwood	3	3	2150	6450
Ha	Hamilton	2	2	1485	2970
Al	Alvanley	3	4	1810	7240
Gra	Grace	3	2	2126	4252
Rh	Rhodes	2	1	1690	1690
	GRAND TOTAL		12		22602

Revisions

Rev A Amended to SG 's sketch
Rev B Allowance made for adjacent ex dwelling and plot 24 changed for Grace Plot 22 changed for Alvanley
Rev C Front and rear doors indicated
Rev D Double garage to plot 24
Rev E Trees added to POS as per AIA
Rev F Garage to plot24 amended
Rev G Plots 22 to 27 redrawn parking spaces amended to balance & tree removed and two trees added

CARTWRIGHT
ARCHITECTURAL & PLANNING SERVICES
90 Main Road, Wybunbury, Cheshire. CW5 7LS
Telephone and Fax No. 01270 368217 or 07917672498
E-mail – robert.cartwright6@btinternet.com

CLIENT
S. G. Estates Ltd.

CONTRACT
Bryn Y Groes,
Chester Road, Gresford
Wrexham LL12 8UA

DWG TITLE:
PLANNING LAYOUT PHASE 5 (AREA)

SCALE: 1:500 @ A3

DATE: July 2018

DWG No.
PH5 PL1.G