



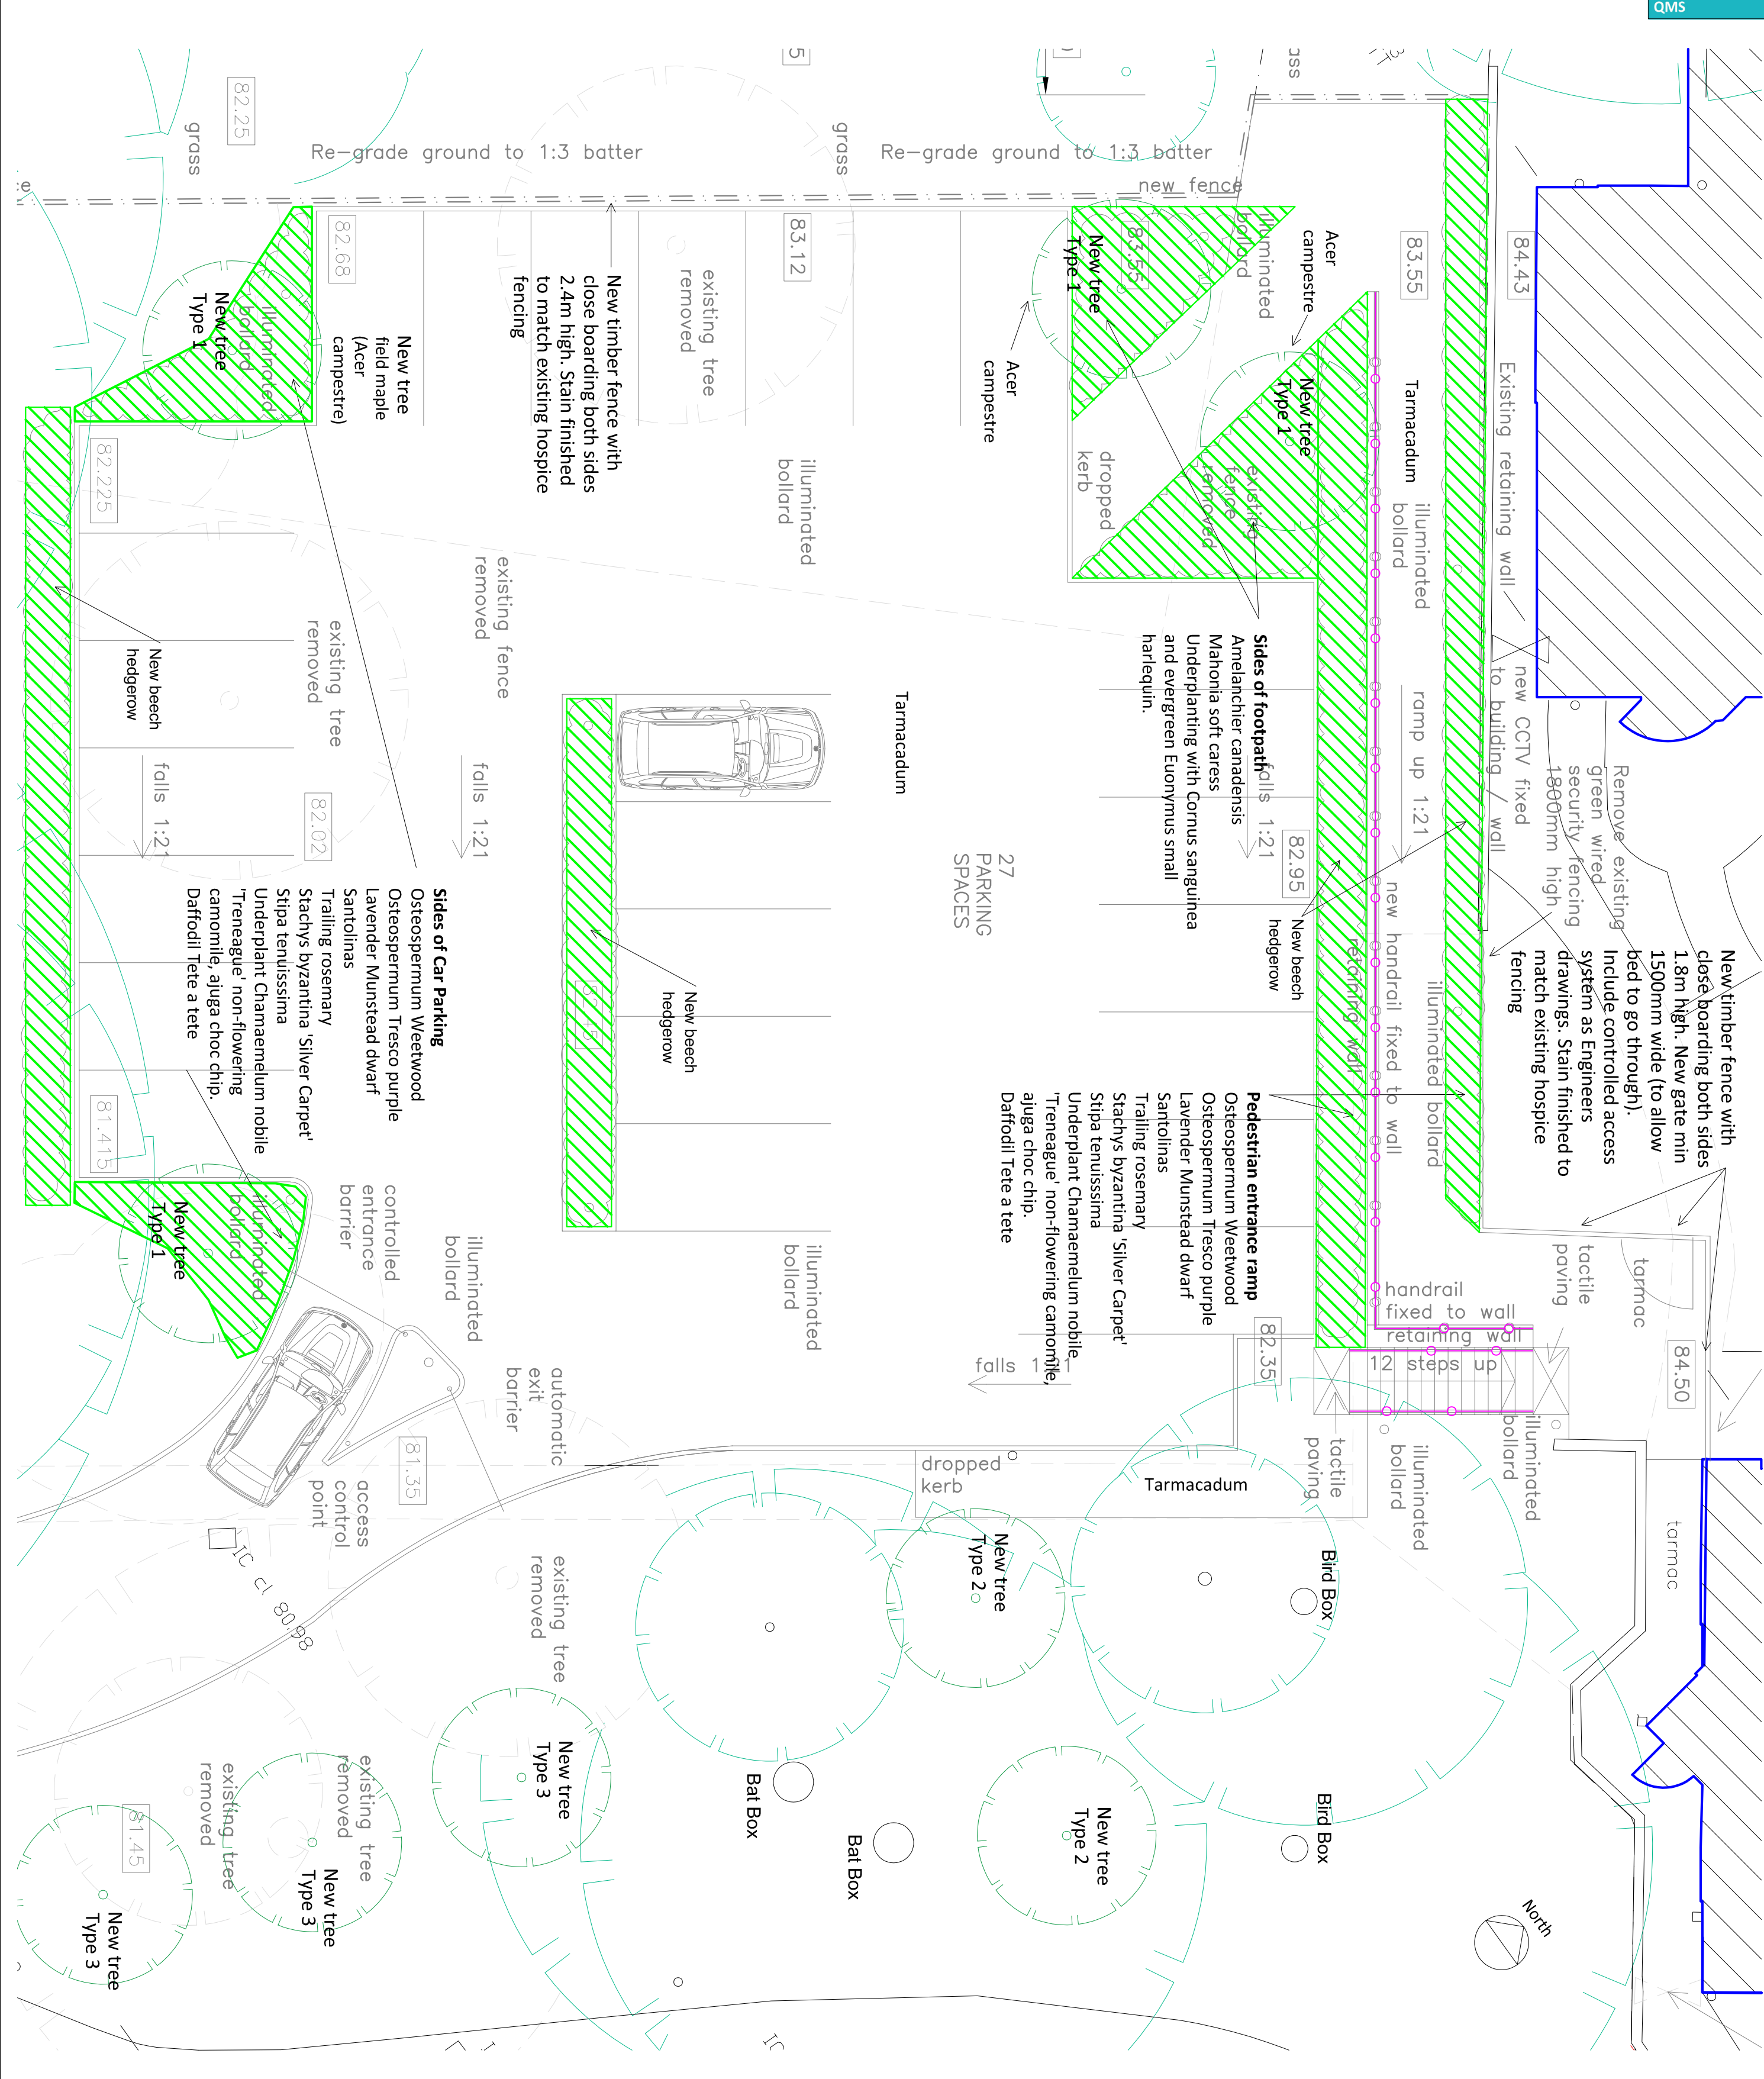

General Notes

1. Contractor to verify all dimensions and check level datums on site
2. All of the designs are the sole property of TACP Architects Ltd and may not be used without their written agreement
3. All prints, specifications and their copyright are the property of TACP Architects Ltd
4. Do not scale off drawings
5. All dimensions shall be checked on site before commencement of shop drawings, manufacture and all discrepancies must be reported to TACP Architects Ltd

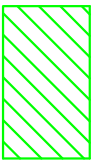

Hatch denotes planting zone.

Bird Box All boxes positioned over 3m high on northerly elevations

Bat Box All boxes positioned over 3m high on southerly elevations

New tarmac paths to have concrete edging pin kerbs

New handrail not to be cold to the touch

- Tree Types
- 1 - Field Maple Elrij or similar cultivar (Acer campestre Elrijik)
 - 2 - Silver birch (Betula pendula). 3m standard. Root balled
 - 3 - Sweet chestnut (Castanea sativa), 3-4m heavy standard, root balled

Revisions			
Rev	Date	Description	By / Check
A	16/08/21	Bird, bat boxes added. Planting added to sides of parking bays	A/C DM
B	02/08/21	Layout revised, parking area reduced and planting omitted, New footpath and planting areas	A/C DM
C	17/09/21	CONSTRUCTION ISSUE	A/C DM
D	19/09/21	Entrance Road moved to avoid tree roots	A/C DM
E	27/09/21	Tree / Hedgerow species updated to match Ecology report	A/C DM
F	15/10/21	Tree / Hedgerow species updated as recommended by Ecologist	A/C DM

Consultants

Client

Nightingale House Hospice

Project Title

Nightingale House Car Park Works

Drawing Title

Proposed Landscape Works

Scale	Date	Drawn By	Checked By	Office
1:100@A2	01/17/20	A/C	DM	Wrexham
Job Number	Drawing Number		Revision	
19071	S06		F	

TACP Architects Ltd
Pembroke House
Ellice Way, Wrexham Technology Park,
Wrexham, LL13 7YT
01978 291161

admin@tacparchitects.co.uk
www.tacparchitects.co.uk

