



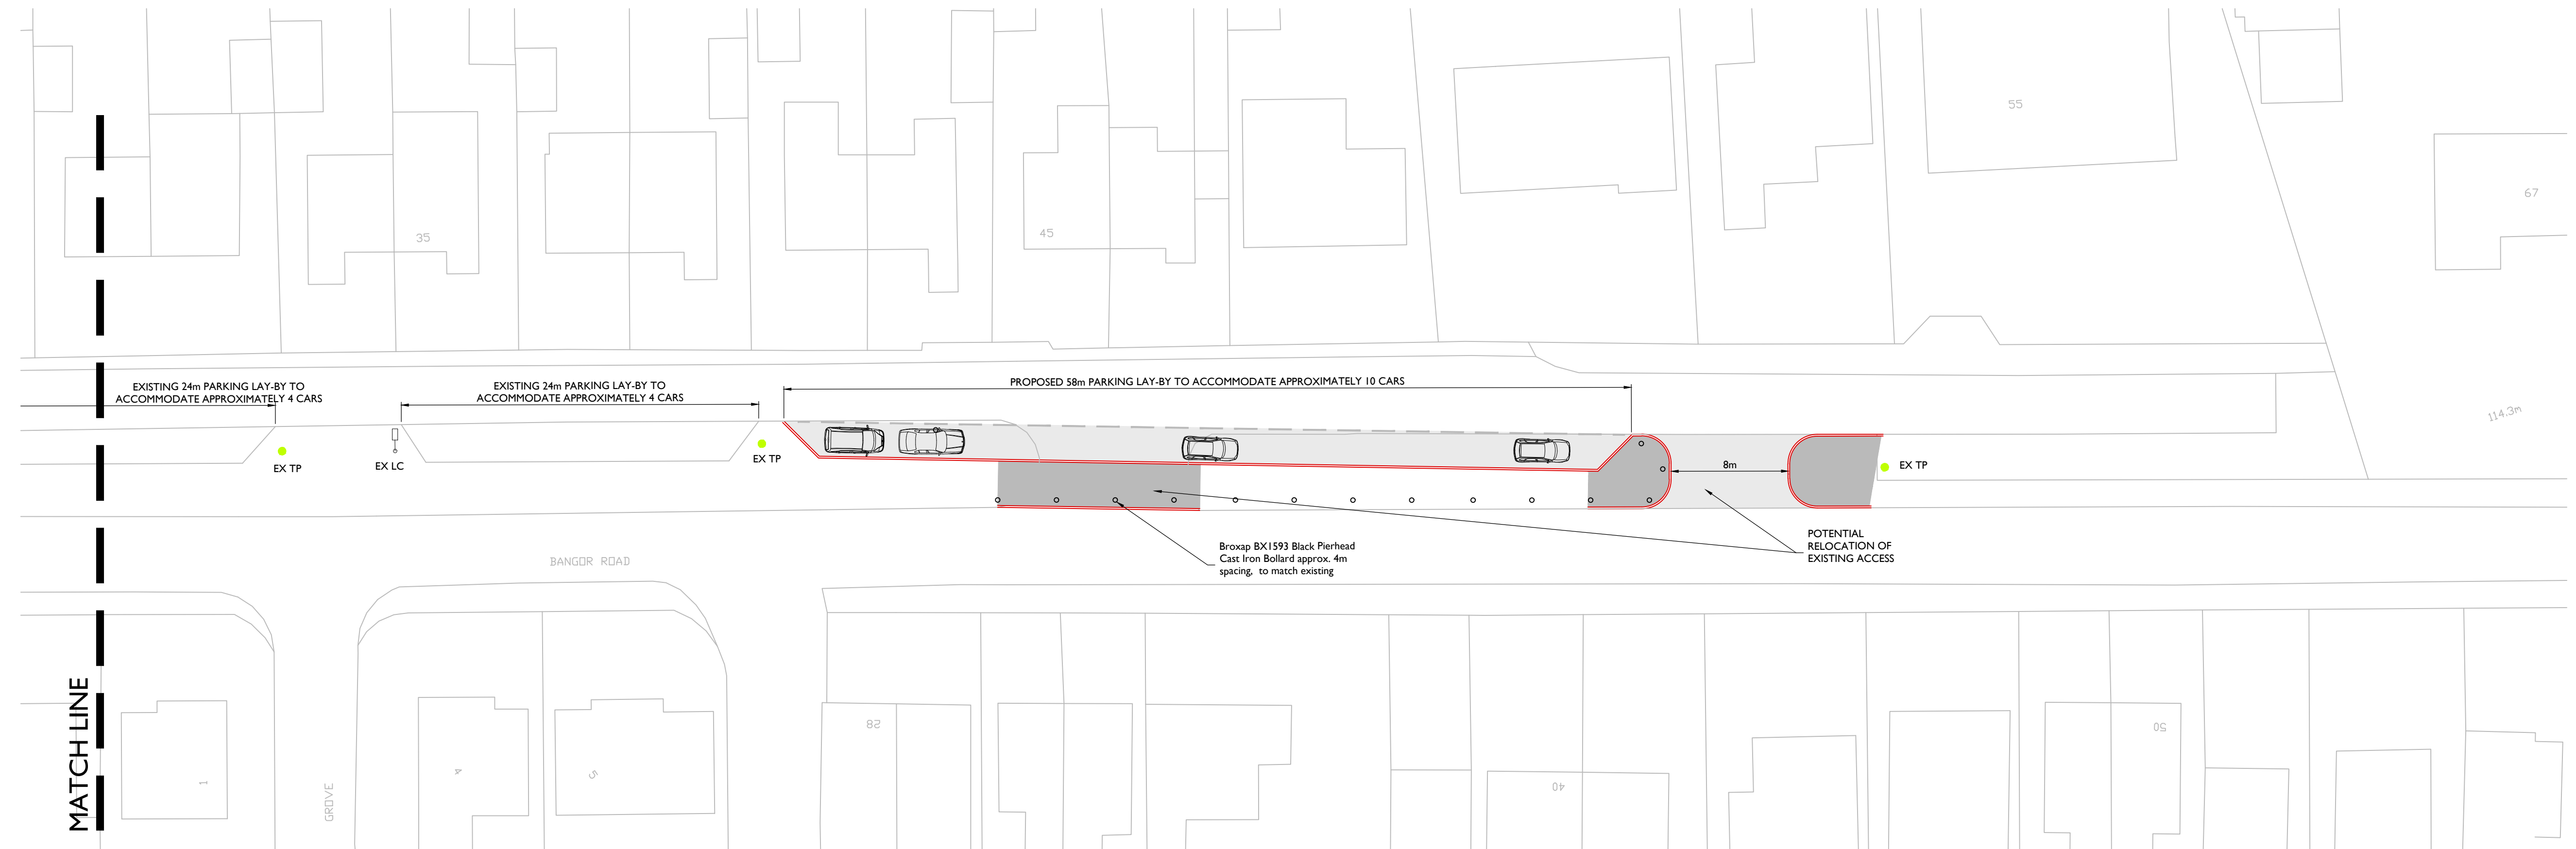

REV	DESCRIPTION	BY	CHK	APR	DATE
-	-	-	-	-	-

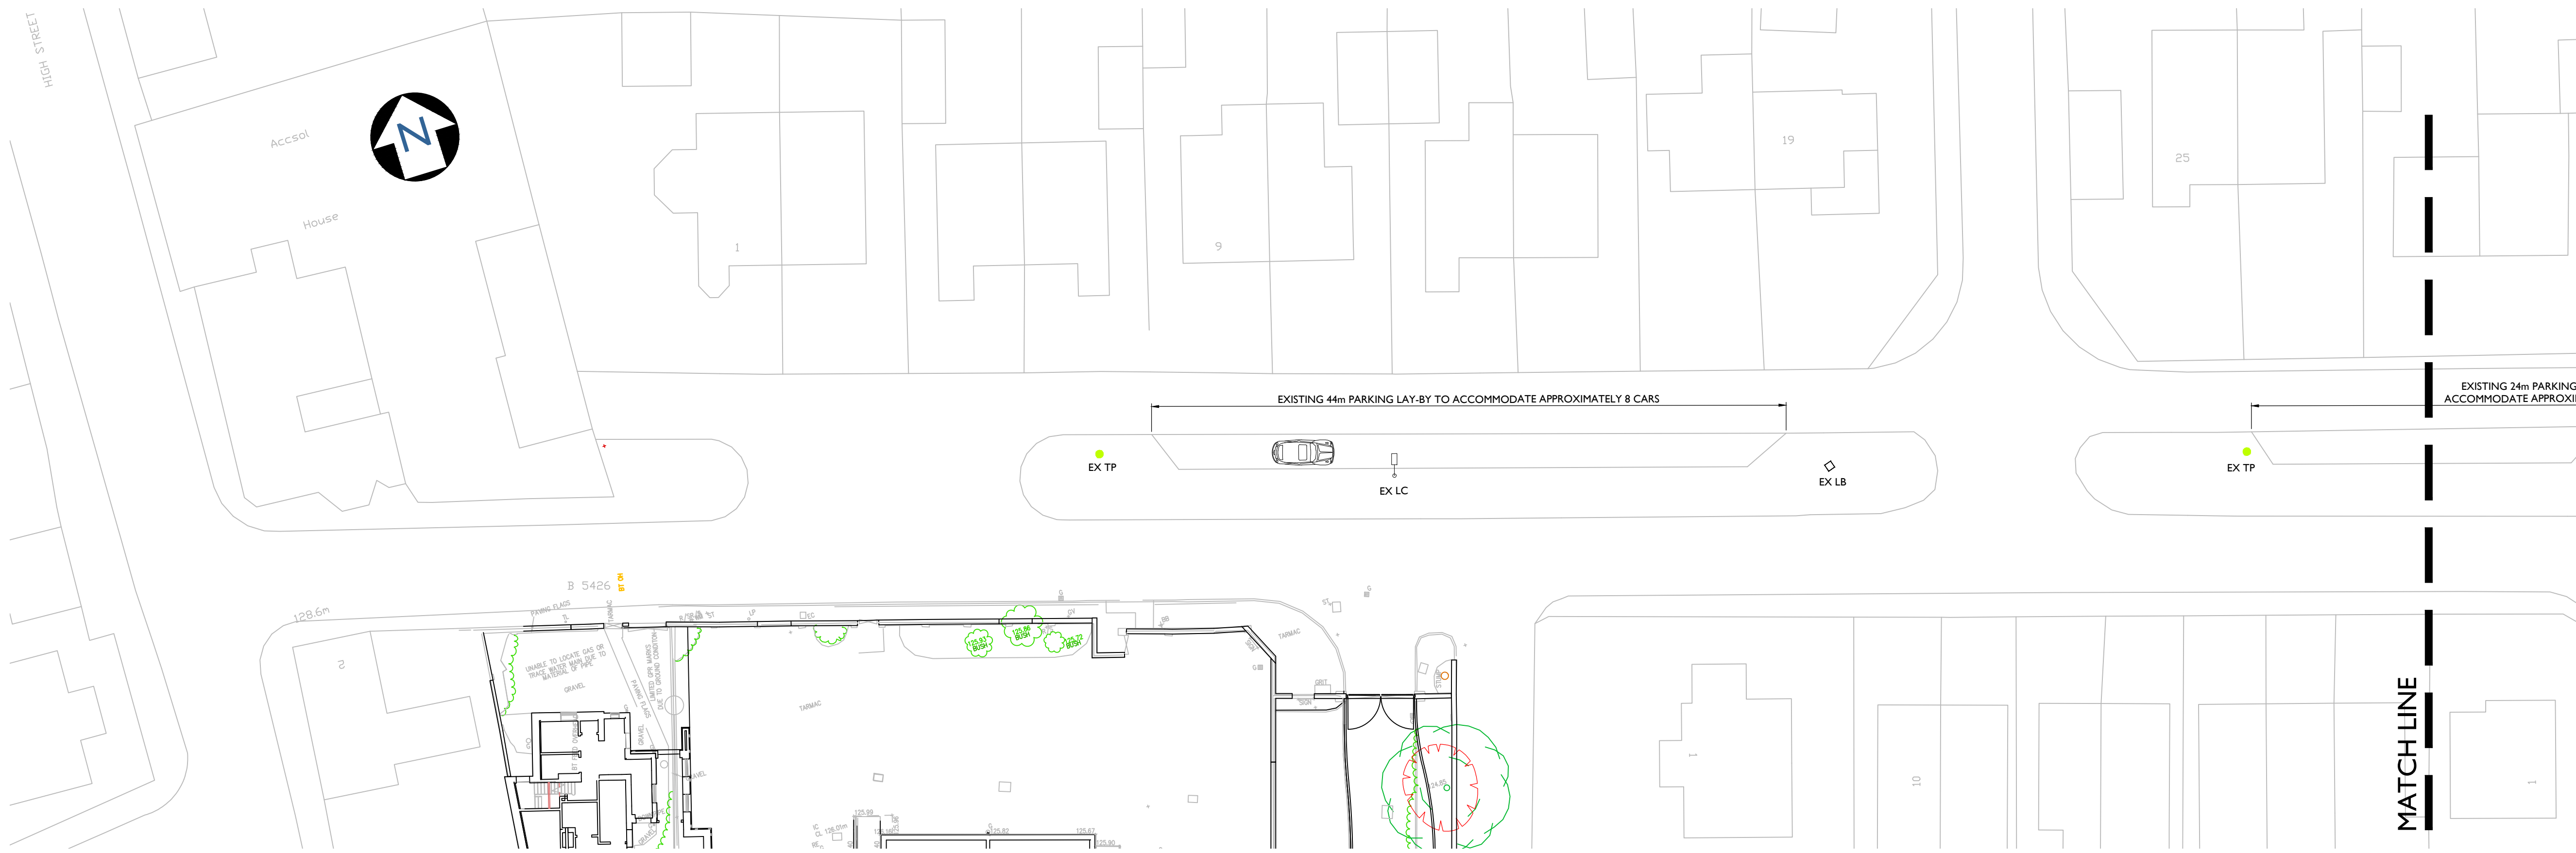

CIVIL +
STRUCTURAL
ENGINEERS

+44 (0)1244 893430 | www.jpstructural.co.uk | info@jpstructural.co.uk

PURPOSE OF ISSUE	PRELIMINARY				STATUS	S1
PROJECT	YSGOL YR HAFOD JOHNSTOWN					
TITLE	PARKING IMPROVEMENTS TO BANGOR ROAD GENERAL ARRANGEMENT					
CLIENT						
DRAWN BY	RH	CHECKED BY	MM	APPROVED BY	JP	
DATE	24.08.2021	SCALE (@ A1)	1:200	PROJECT NUMBER	94001	
DRAWING NUMBER	HAF-JPS-XX-XX-DR-C-1101				REV	P01