


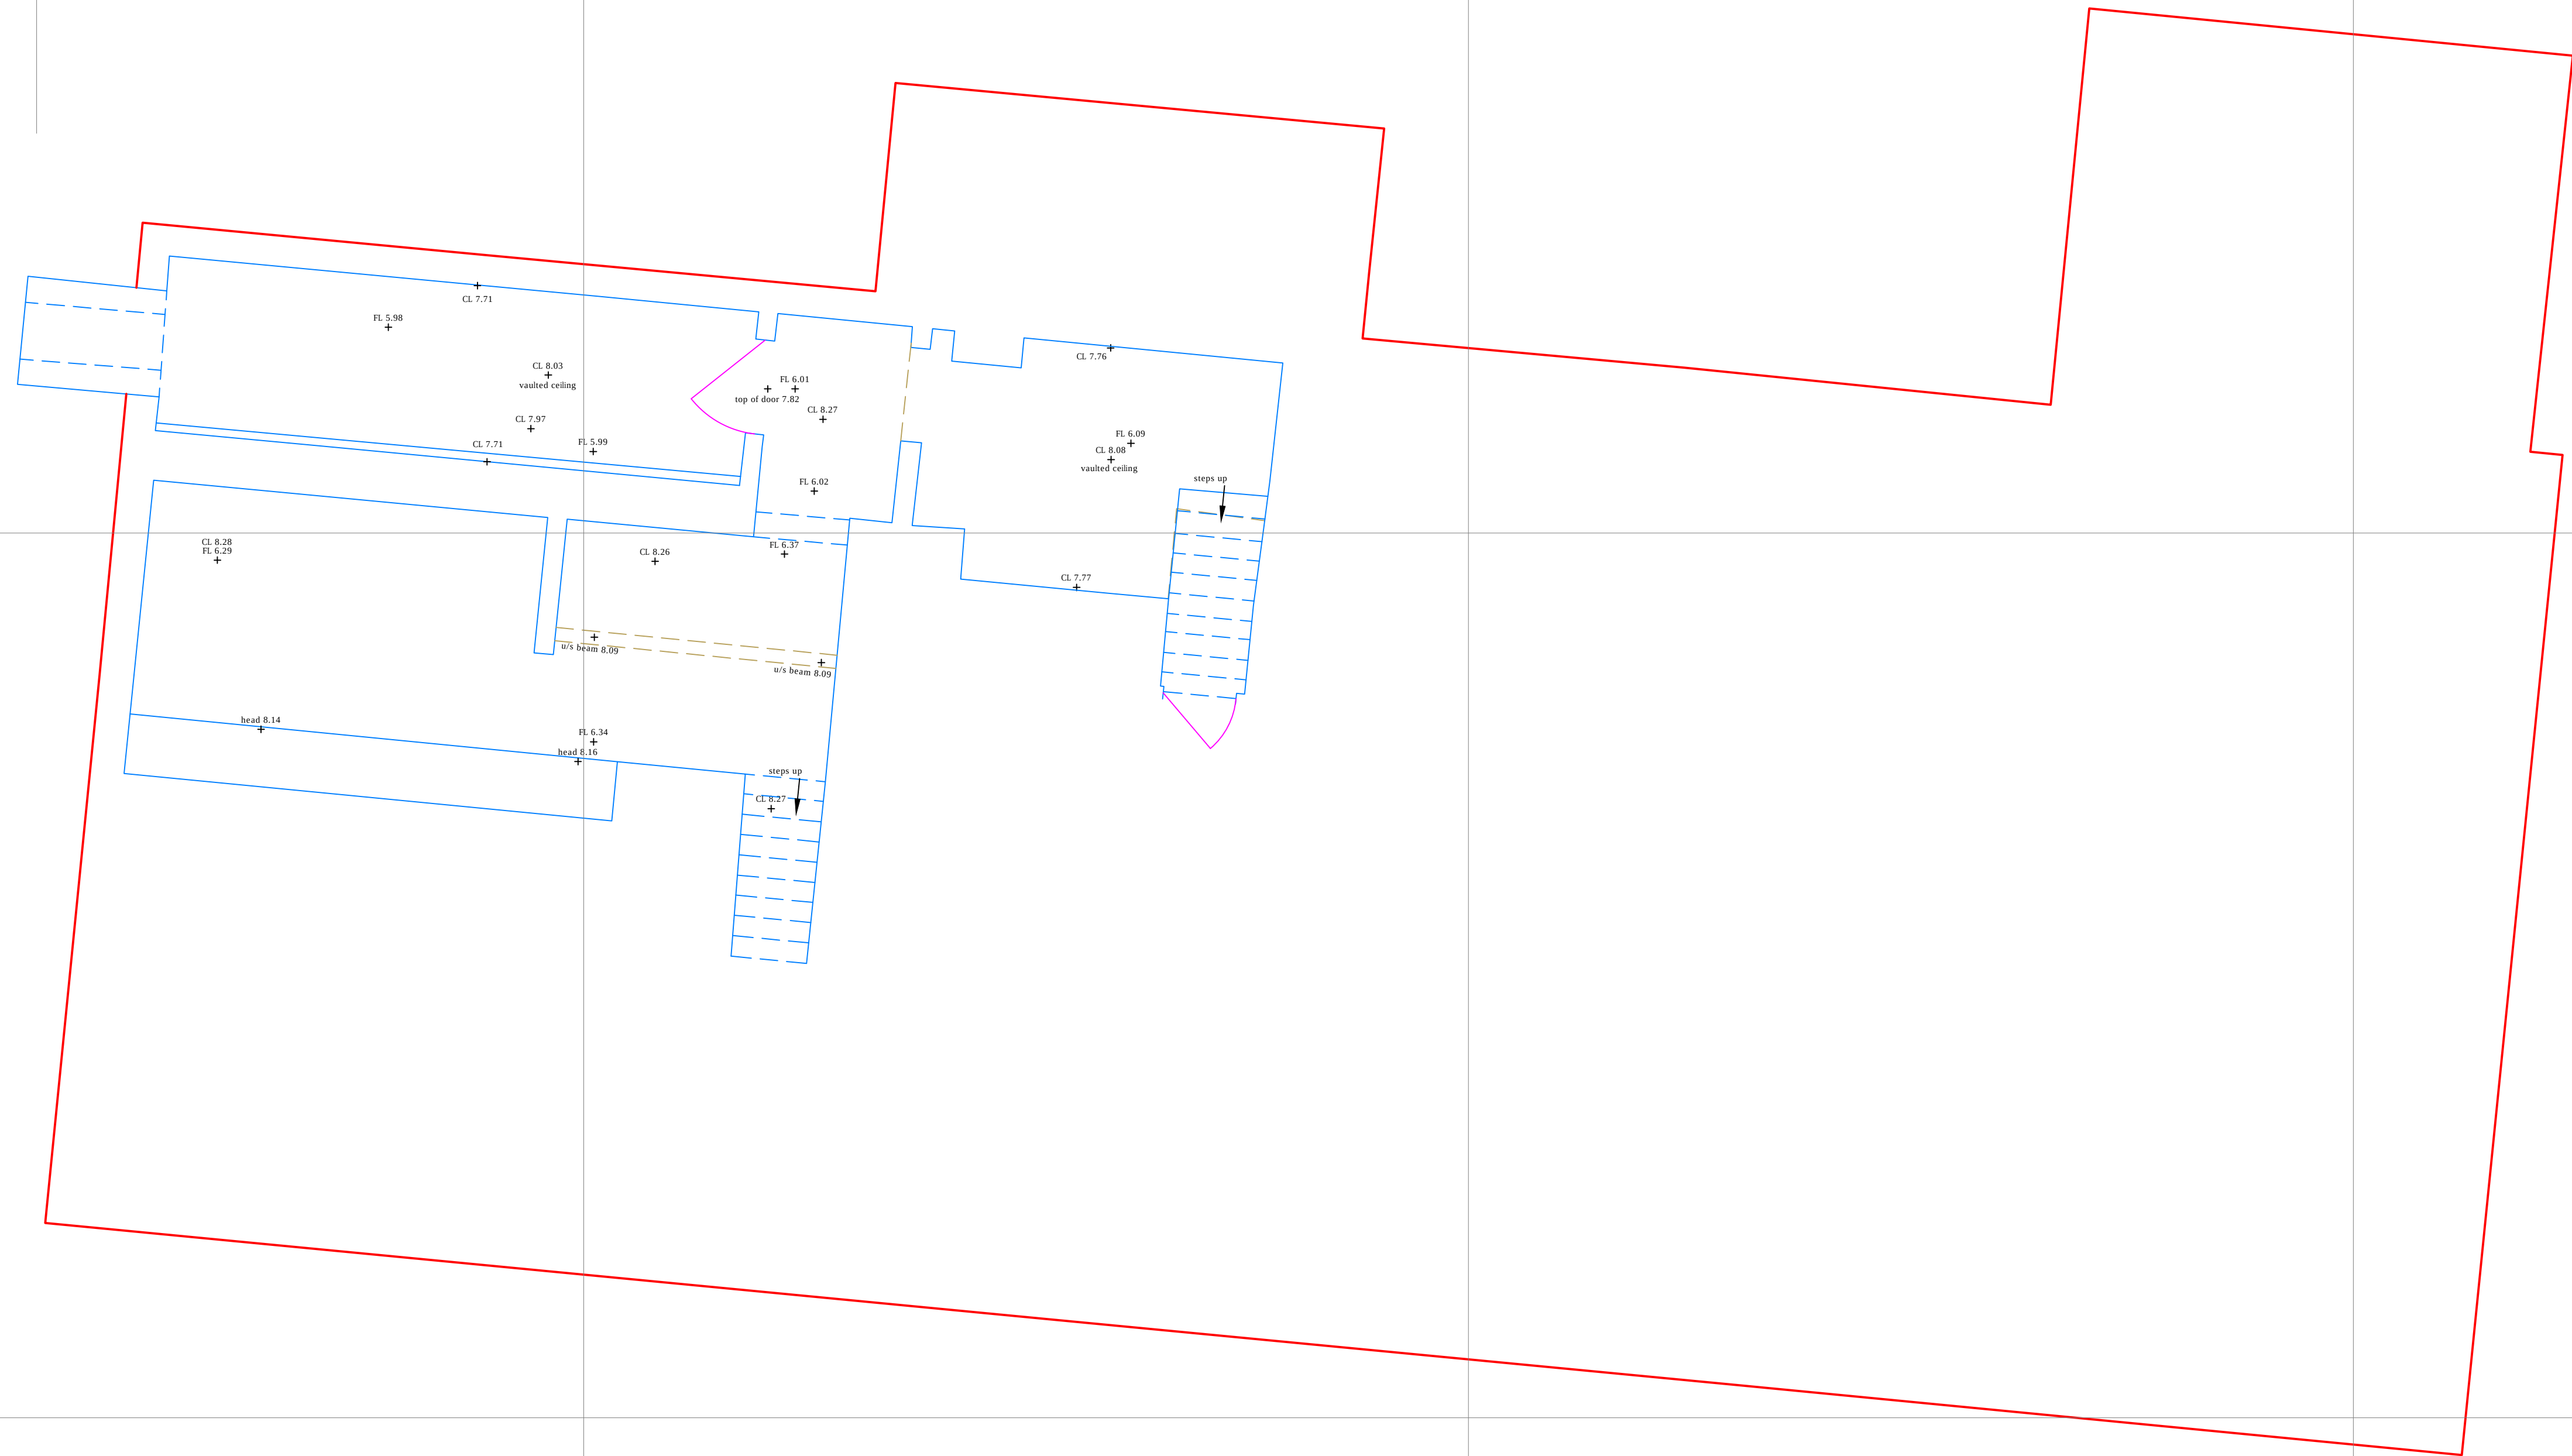

MOSS. CO.
LLP.

BROOKSIDE • PLEALEY • SHREWSBURY • SY5 0UY
TEL 01743 792985
E-mail - graham@mosscompany.co.uk

DO NOT SCALE FROM THIS DRAWING.
ALL DIMENSIONS ARE TO BE CHECKED ON SITE.