



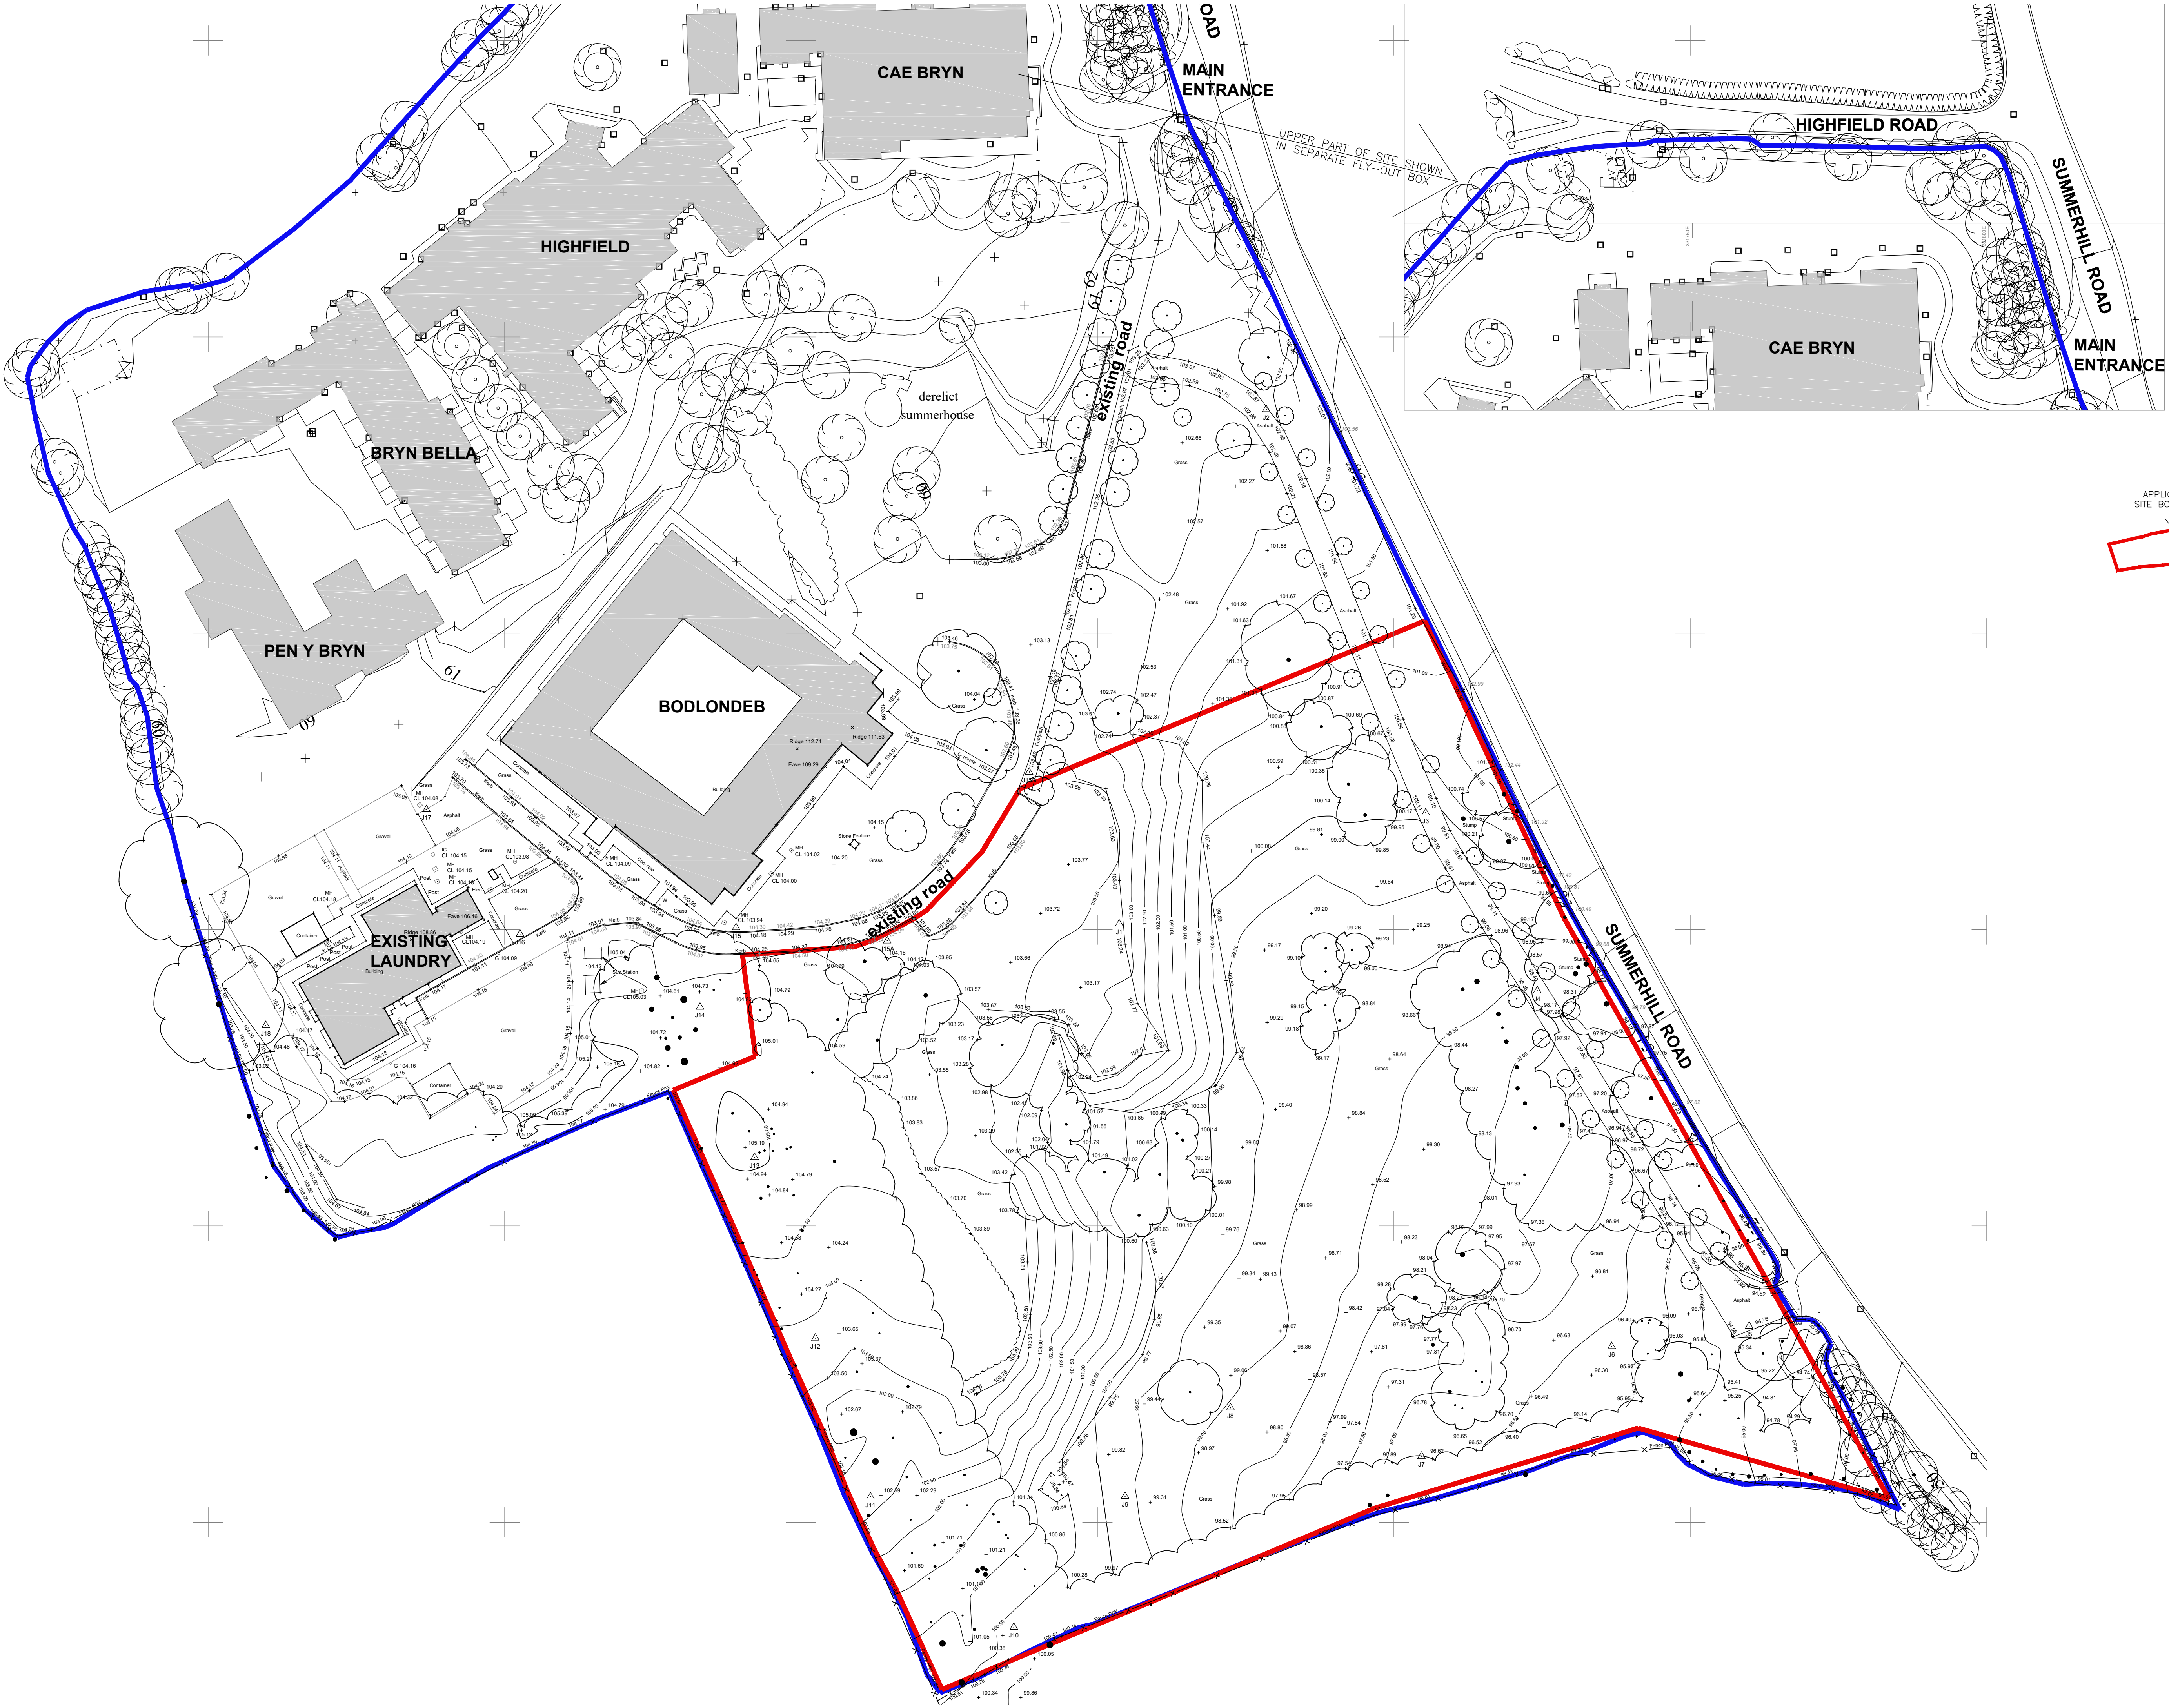

NOTES:

THIS DRAWING IS THE PROPERTY OF MCCORMICK ARCHITECTURE LTD AND COPYRIGHT IS RESERVED BY THEM. THE DRAWING IS NOT TO BE COPIED OR DISCLOSED BY OR TO ANY UNAUTHORISED PERSONS WITHOUT THE WRITTEN CONSENT OF MCCORMICK ARCHITECTURE LTD. DO NOT SCALE FROM THIS DRAWING. CONTRACTORS TO CHECK ALL DIMENSIONS ON SITE AND TO REPORT ANY DISCREPANCIES. ELECTRONIC ISSUE VERSIONS OF THIS DRAWING ARE NOT TO BE CHANGED BY RECIPIENTS OR 3RD PARTIES.

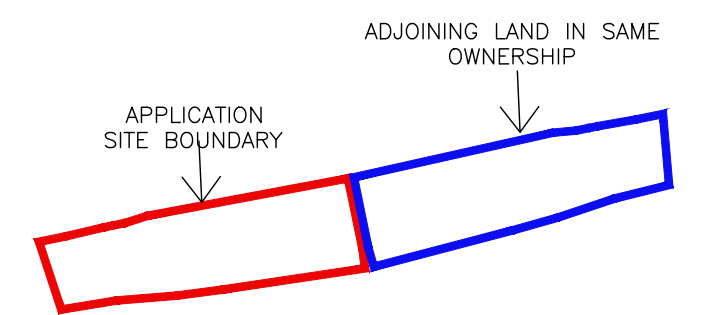

Revision: B	By: MR	Date: 23/10/20	Checkd: GMR
UPDATE PLAN USING POWERS & TILTMAN TOPO SURVEY RECEIVED 20.10.2020			
Revision: A	By: MR	Date: 20/11/18	Checkd: GMR
ADD EXISTING BUILDING NAMES, UPDATE APPLICATION BOUNDARY LINES RED AND BLUE, ANNOTATE FLY-OUT BOX			

MCCORMICK
ARCHITECTURE

THE MOORINGS, ROWTON BRIDGE ROAD,
CHRISTLETON, CHESTER, CH3 7AE
TEL: 01244 332020
email: info@mccormick-architecture.co.uk
web: www.mccormick-architecture.co.uk

Client:
PENDINE PARK CARE ORGANISATION (SUMMERHILL) Ltd

Project:
DEVELOPMENT AT SUMMERHILL

Detail:
SURVEY
TOPO SITE SURVEY

Status:			
FOR INFORMATION			
Drawn By:	Date:	Scale:	
OTHERS	29.1.18	1:500@ A1	
Checked By:	Date:	Signature:	
PM	29.1.18	PM	
Job No:	Dwg No:	Revision:	
4135/01	A(050)03	B	