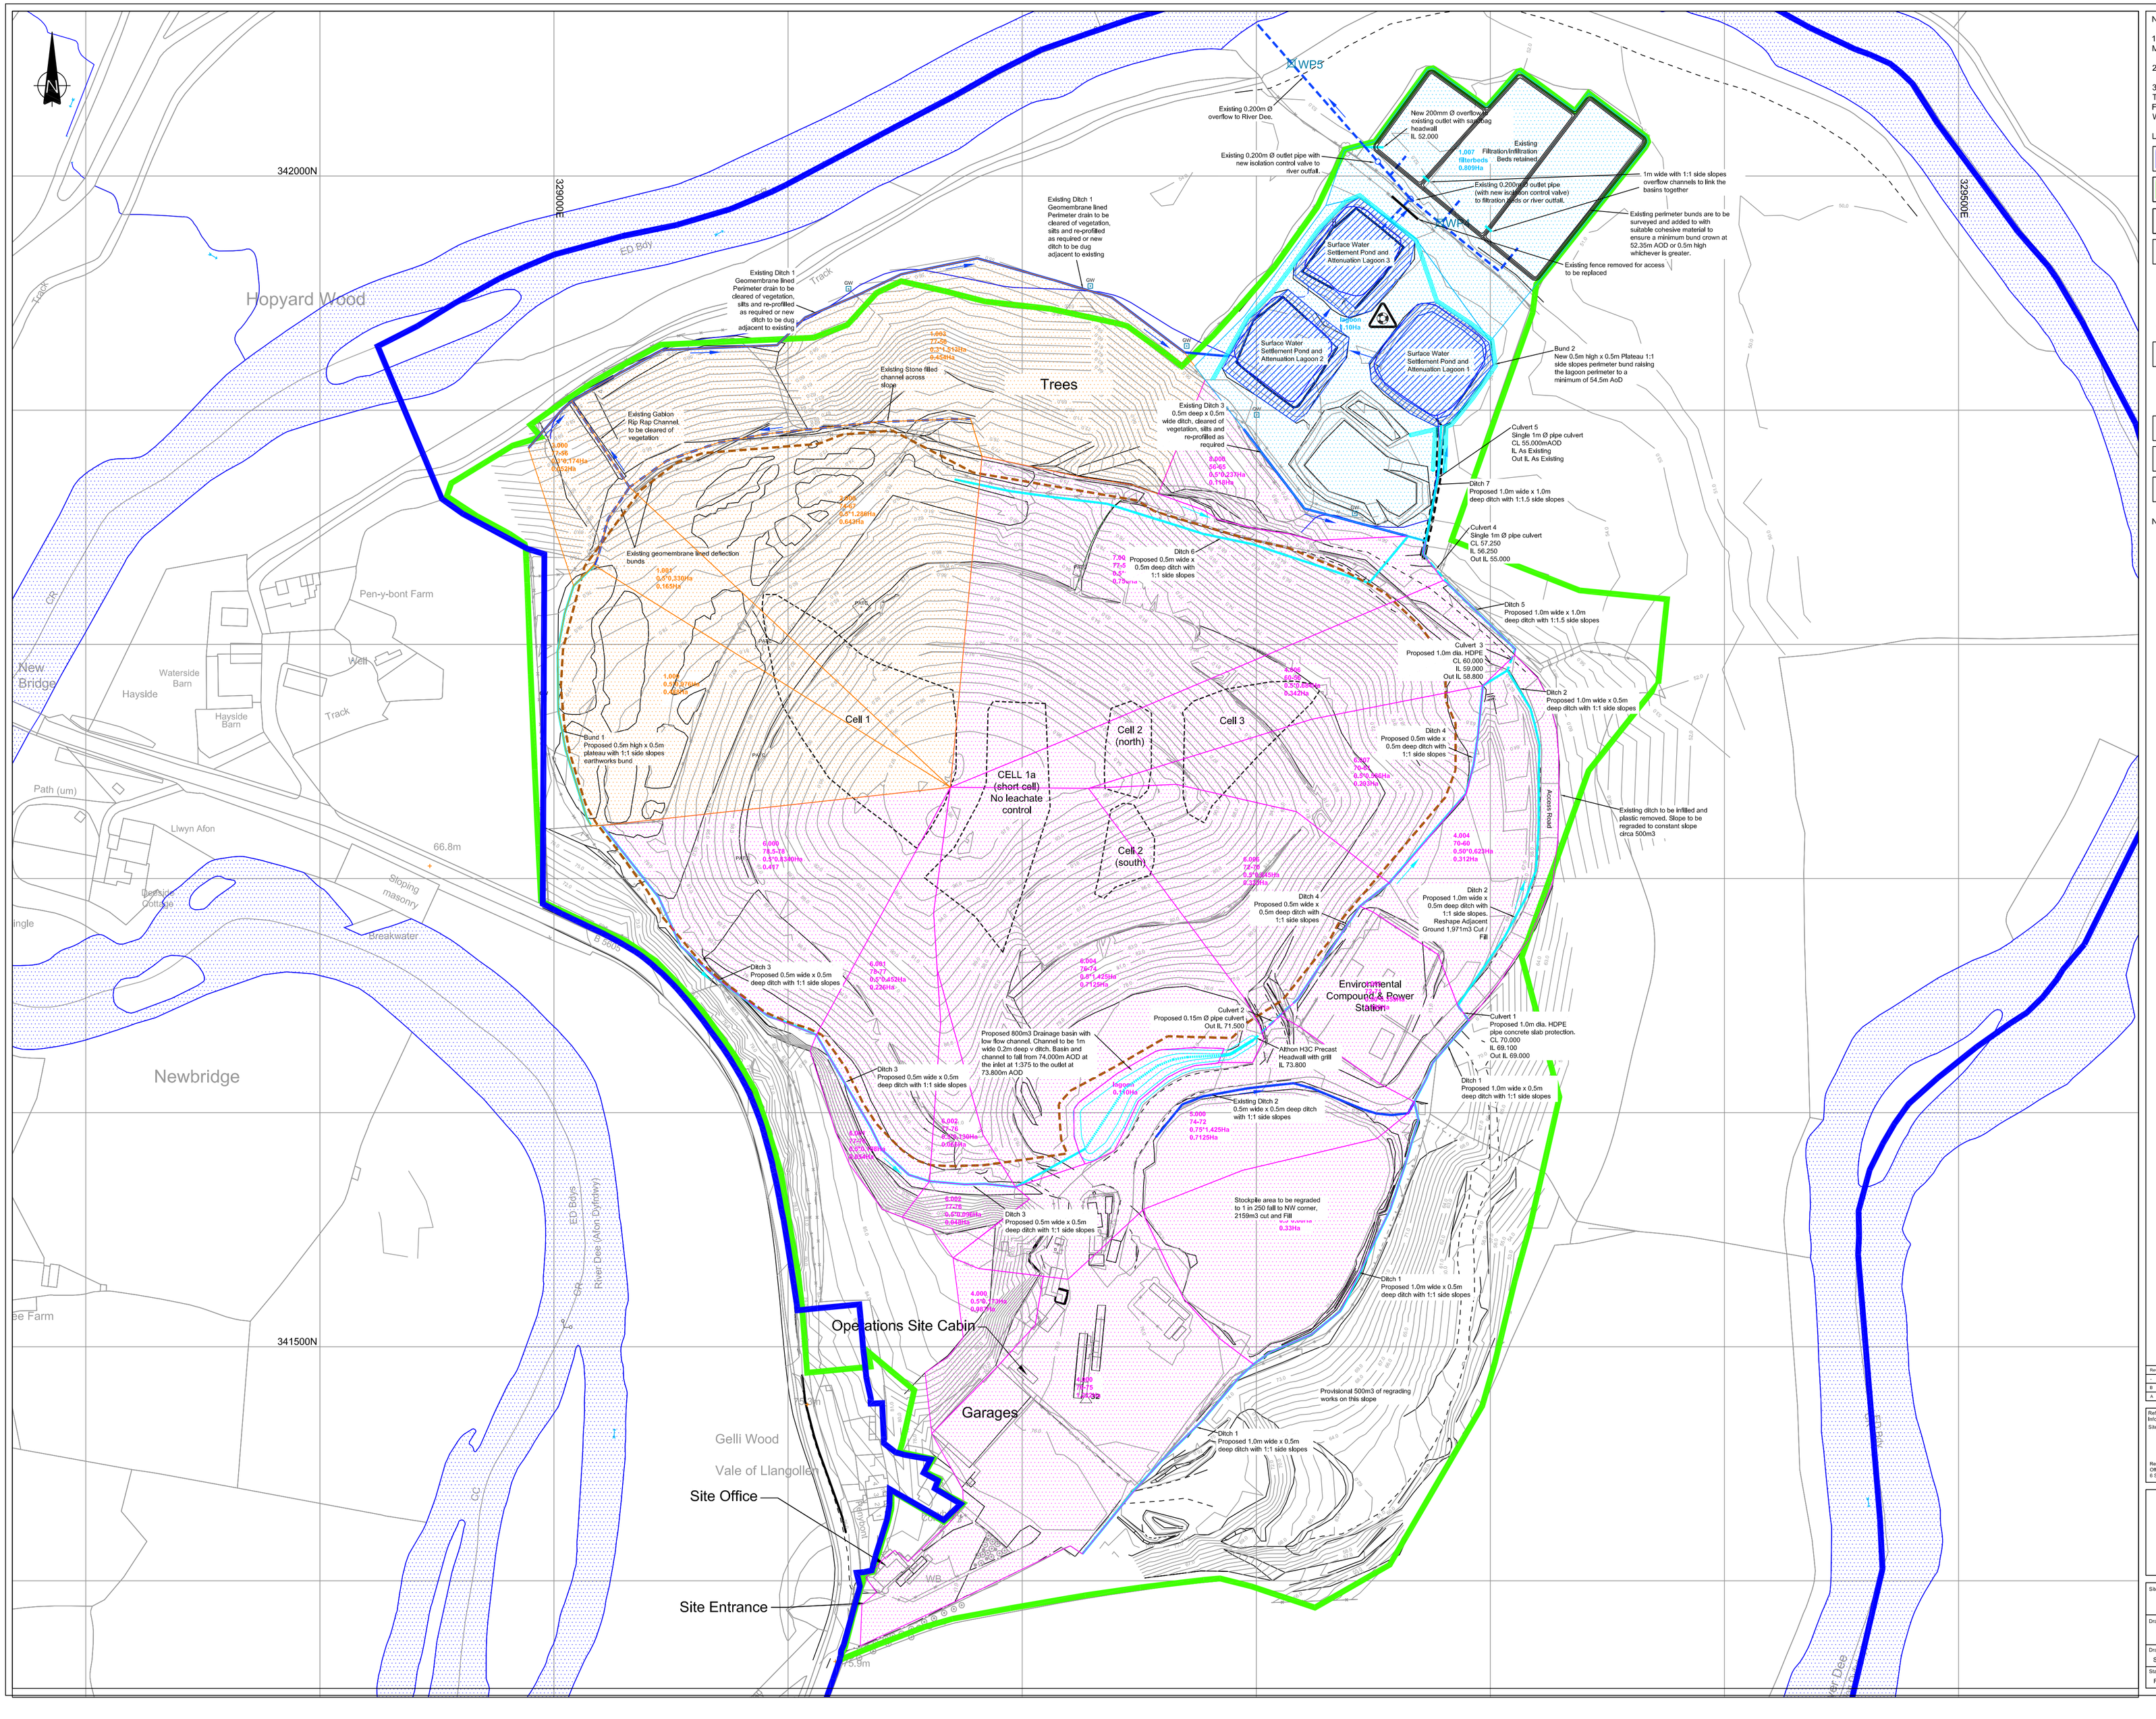


NOTES:

1. ALL DIMENSIONS IN MILLIMETRES AND ALL LEVELS IN METRES ABOVE ORDNANCE DATUM.

2. DO NOT SCALE FROM THIS DRAWING.

3. ANY ANOMALIES IDENTIFIED WITH THE DETAILS SHOWN ON THIS DRAWING ARE TO BE BROUGHT TO THE ATTENTION OF FCC ENVIRONMENT (UK) LIMITED PRIOR TO CONSTRUCTION WORKS COMMENCING.

LEGEND:

- Ownership Boundary
- PPC Boundary
- Latest Available Ground Contours
- Landfill Extent
- Existing Drainage Network
- Proposed drainage network
- Culverted drains
- River Dee
- Lifebuoy with 30m encapsulated line
- North East Catchment
- South West Catchment
- Combined Catchment

NOTES:

1. All Ditches are to be Hydroseeded once completed
2. all culverts are to have concrete sandbag headwalls on inlets and outlets, unless stated otherwise

Revision	Date	Description	By	Chk
-	-	-	-	-
B	20.06.17	ISSUED WITH CQA PLAN	SMC	AK
A	23.05.17	Preliminary Issue	SMC	AK

Reference files:
Information taken from plans:
Site Survey: 466W1425

Reproduced from Ordnance Survey Digital maps with the permission of the Controller of Her Majesty's Stationery Office, © Crown copyright, FCC Environment (UK) Limited, 6 Sidings Court, White Rose Way, DONCASTER DN4 5NU, Licence No 0100031673

FCC Environment (UK) Limited
3 Sidings Court, White Rose Way, Doncaster, DN4 5NU

Site:
CHIRK LANDFILL SITE

Drawing Title:
Proposed Surface Water Management Plan Catchment areas

Drawn By:	Checked By:	Date:	Scale:	Paper Size:
SMC	AK	23.05.17	1:1250	A1

Status:	Revision:	Drawing No:	Plan Number:
Final	B	466-NW-2017-SW	PLAN 2