


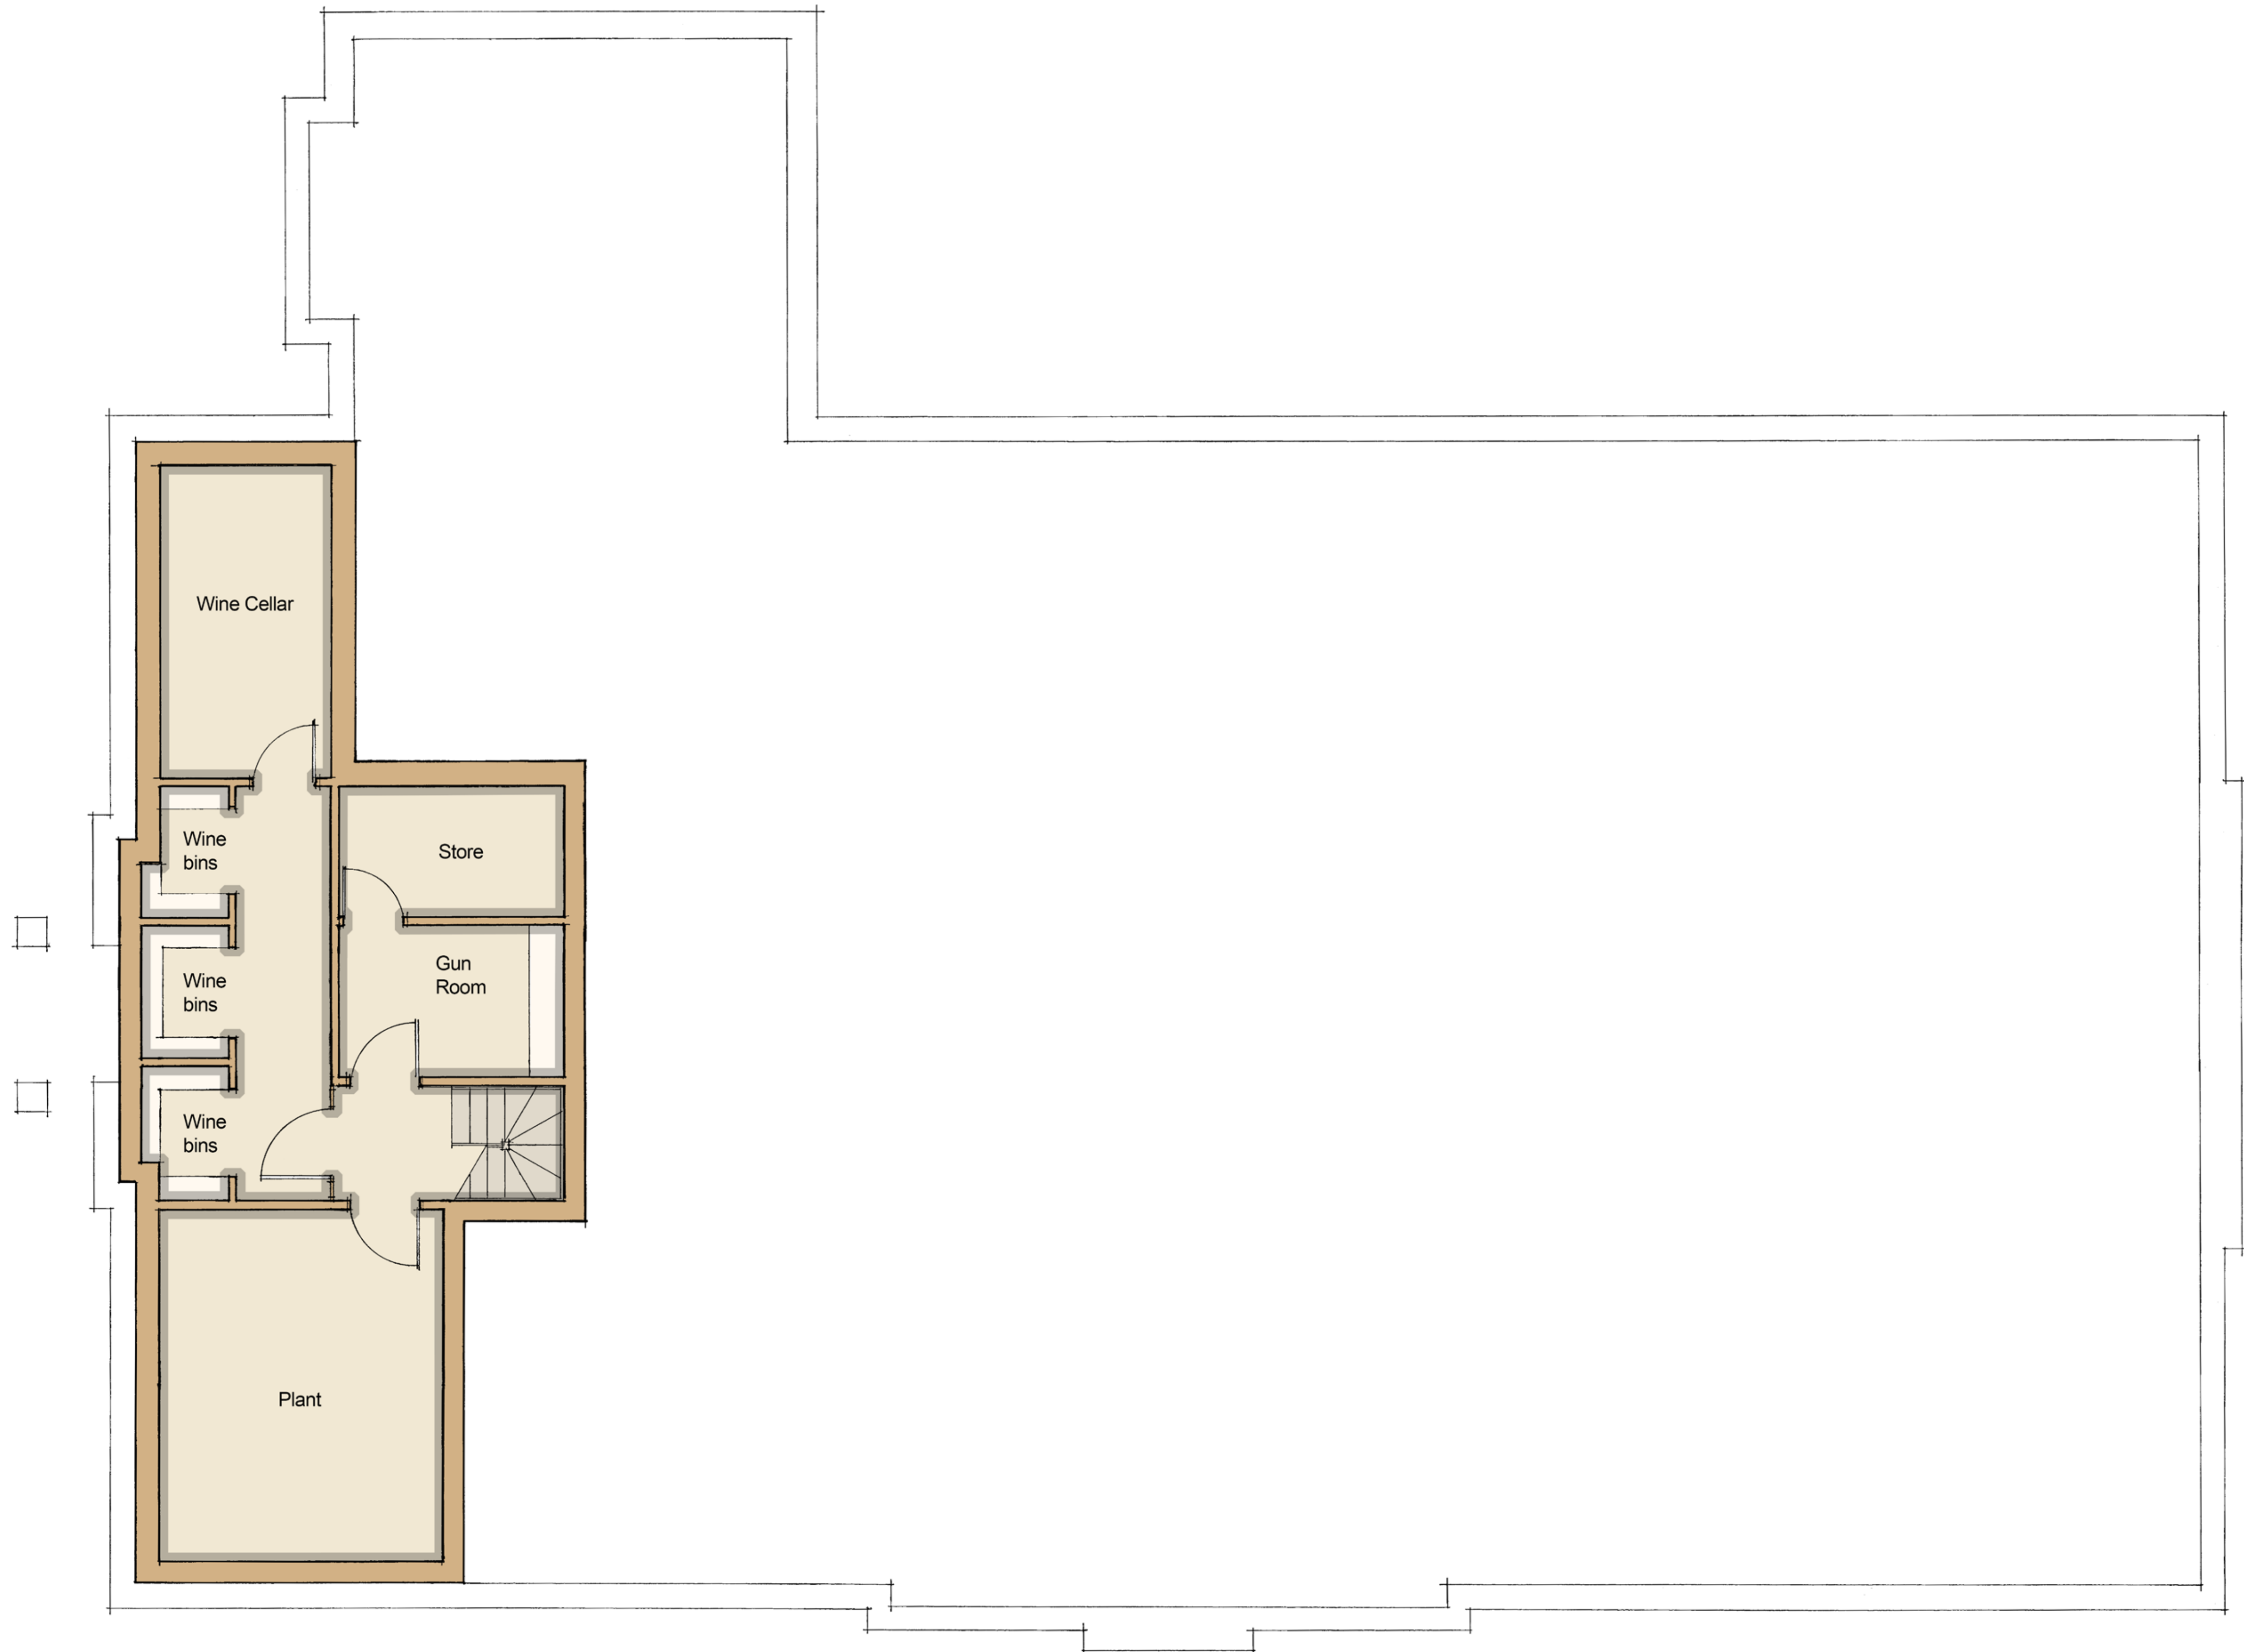

NOTES
Drawing for planning only
All measurements to be checked on site

Revision	Description	Date
A	Amendments to layout	11.10.21
B	Amendments to layout	22.12.21

project
ALTHREY WOODHOUSE

project no.
1239

client
MR AND MRS MINSHAW


drawing
PROPOSED BASEMENT PLAN

drawing no.	revision
21	B

status
PLANNING

scale	date
1:50@A1	19.08.21

drawn by
GM/AB

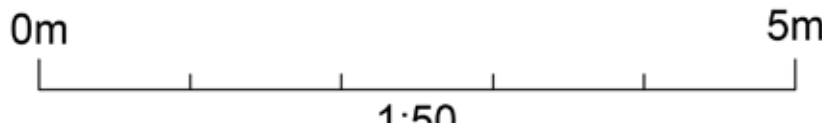

MOSS. CO.
LLP.

BROOKGATE HALL - PLEALEY - SHREWSBURY - SY5 0UY
Tel: 01743 588230
E-mail: info@mosscompany.co.uk