


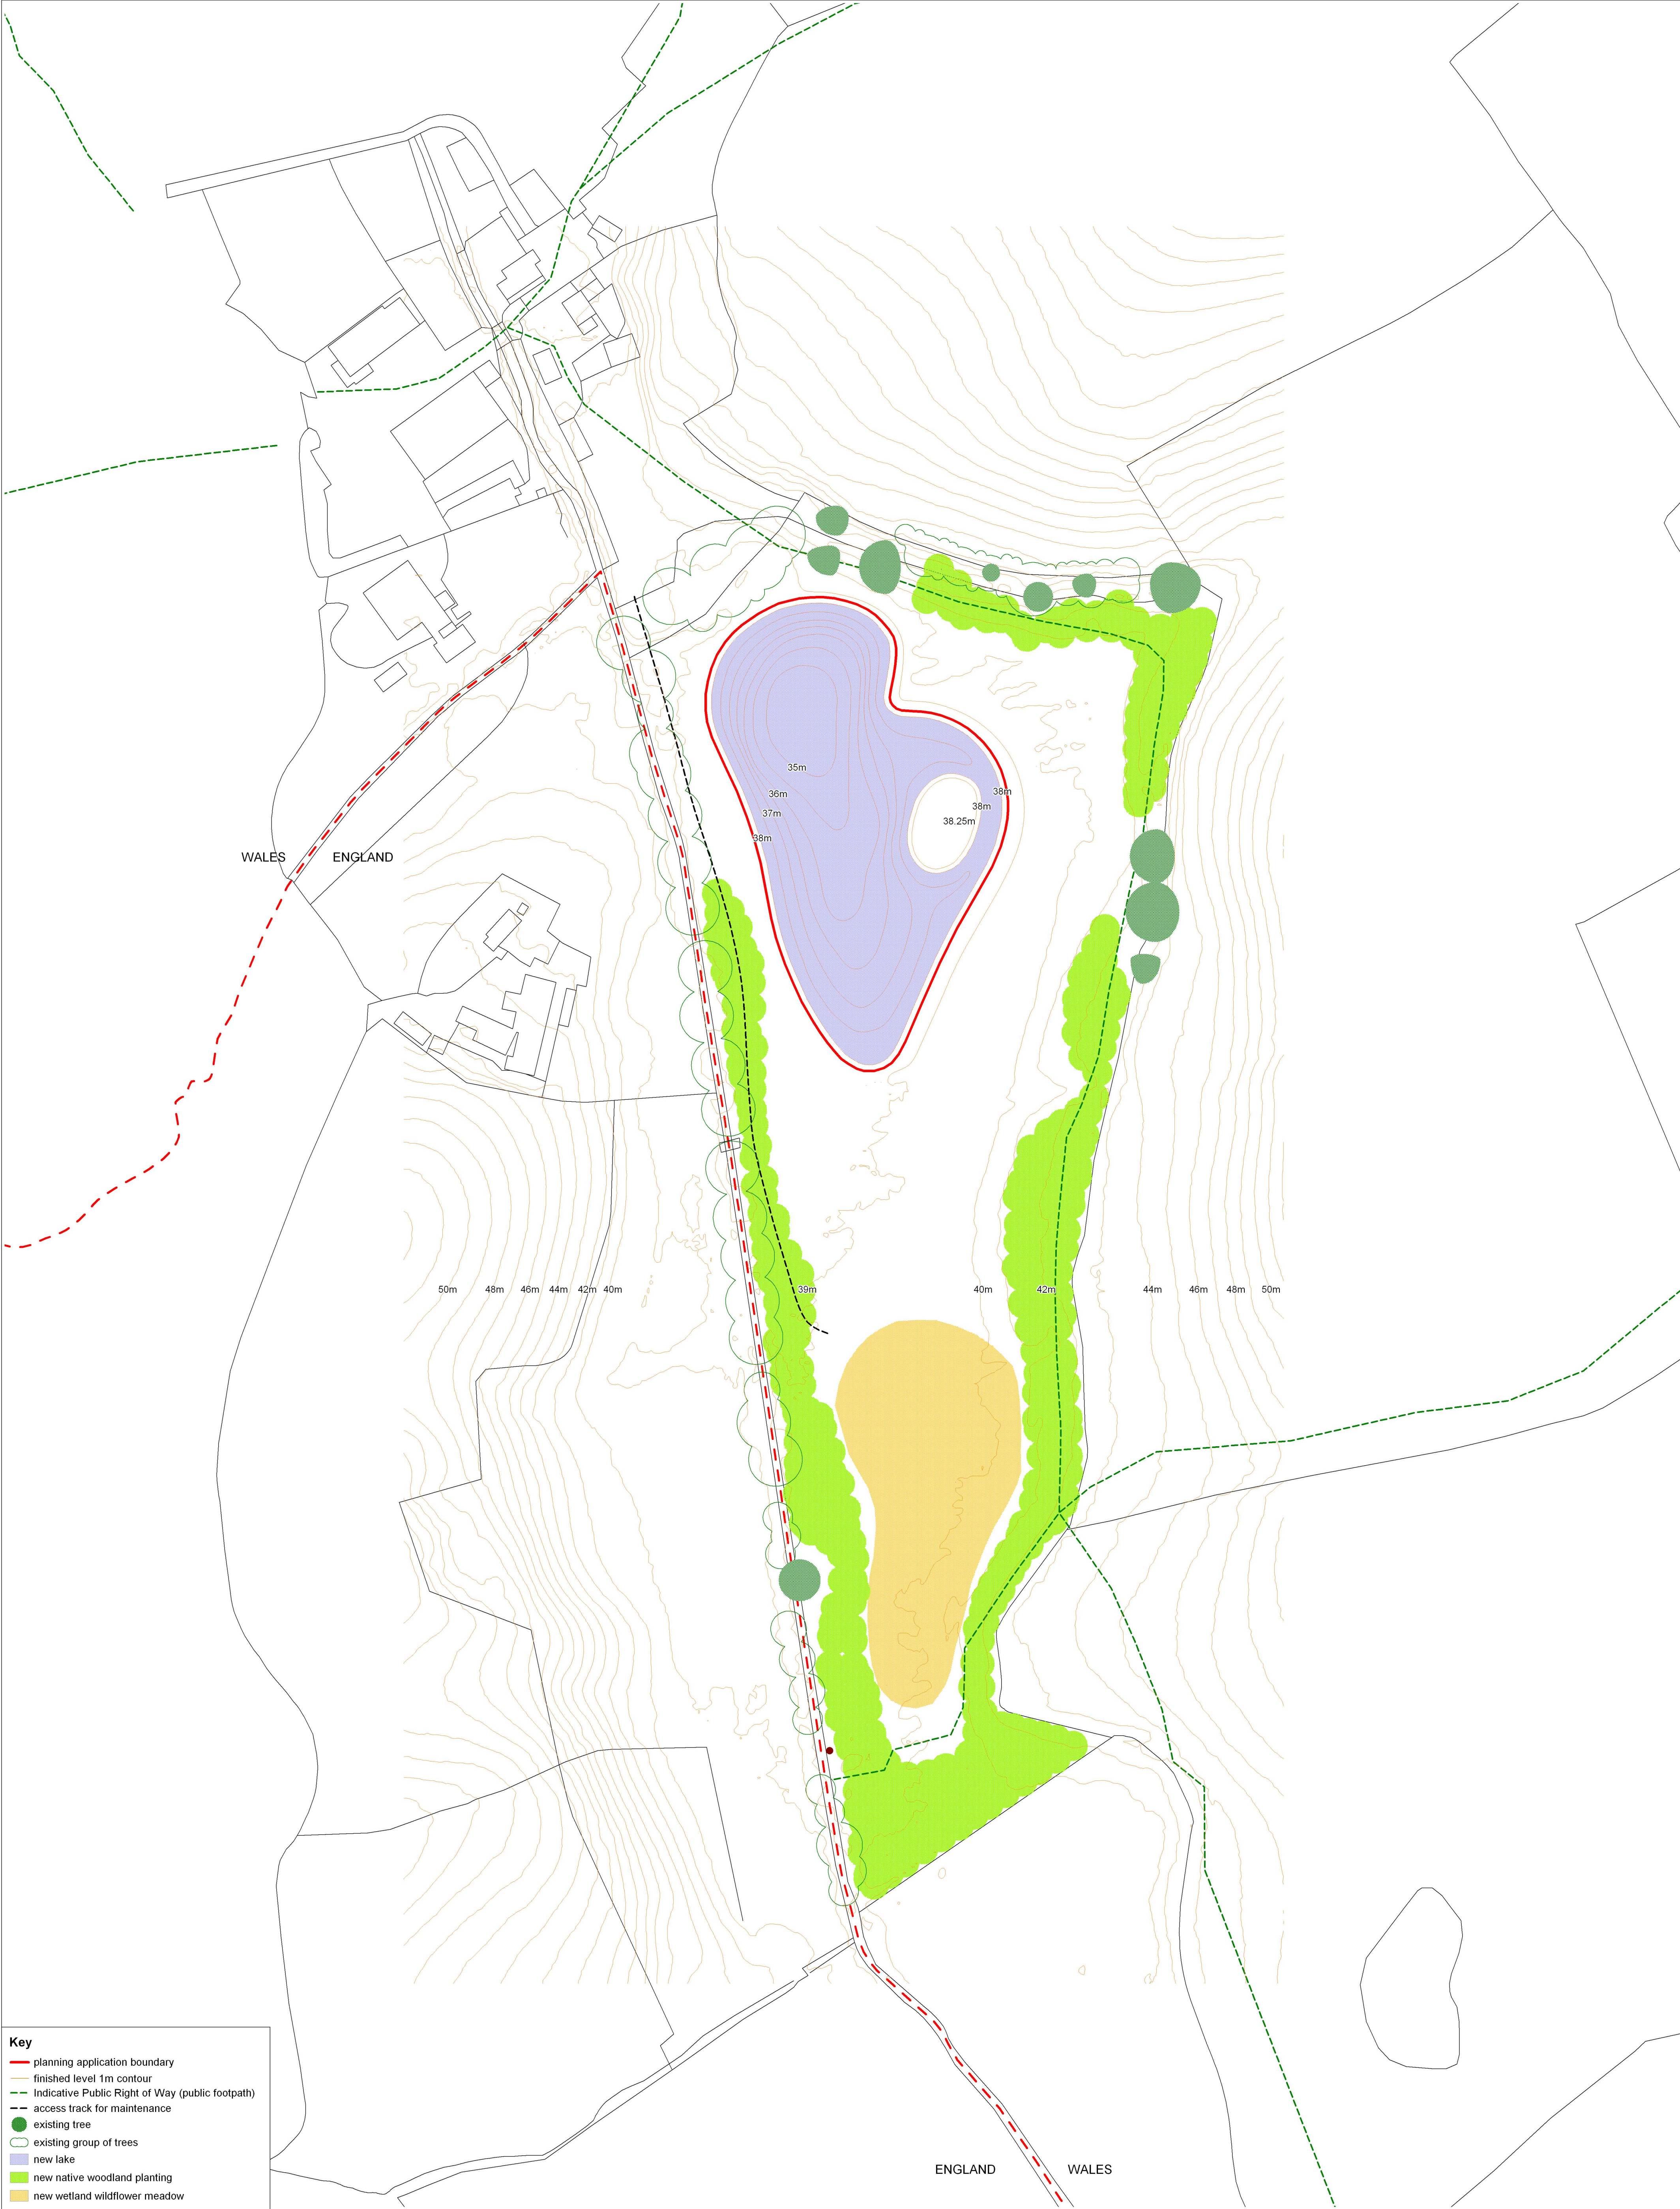

Key

- planning application boundary
- finished level 1m contour
- Indicative Public Right of Way (public footpath)
- access track for maintenance
- existing tree
- existing group of trees
- new lake
- new native woodland planting
- new wetland wildflower meadow

Date	Details	Revision
18/12/20	Revised lake area & planning application boundary.	-01
05/03/21	Revised lake area & planning application boundary.	-02
08/06/21	Revised lake contours.	-03

© Chris Burnett Associates 2021. This plan should not be reproduced in whole or in part without prior written permission. This product includes mapping data licensed from Ordnance Survey ®. © Crown copyright and/or database right 2021. Licence No. 0100031673.

Landscaping Proposals



Landscape Architects
White House Farm
Shotton, Wrexham
Cheshire SY14 7BN
Tel: 01829 250646
Fax: 01829 250627
Mob: 07889 628810
chris@chrisburnettassociates.co.uk
www.chrisburnettassociates.co.uk

Client Andrew Aird			
Project Penley Mill Lake, Wrexham			
Scale 1:1,000@ A1			
Date 08/06/21	Drawn JHD	Checked CB	
Dwg No. PMLW20.07	Revision -03		