


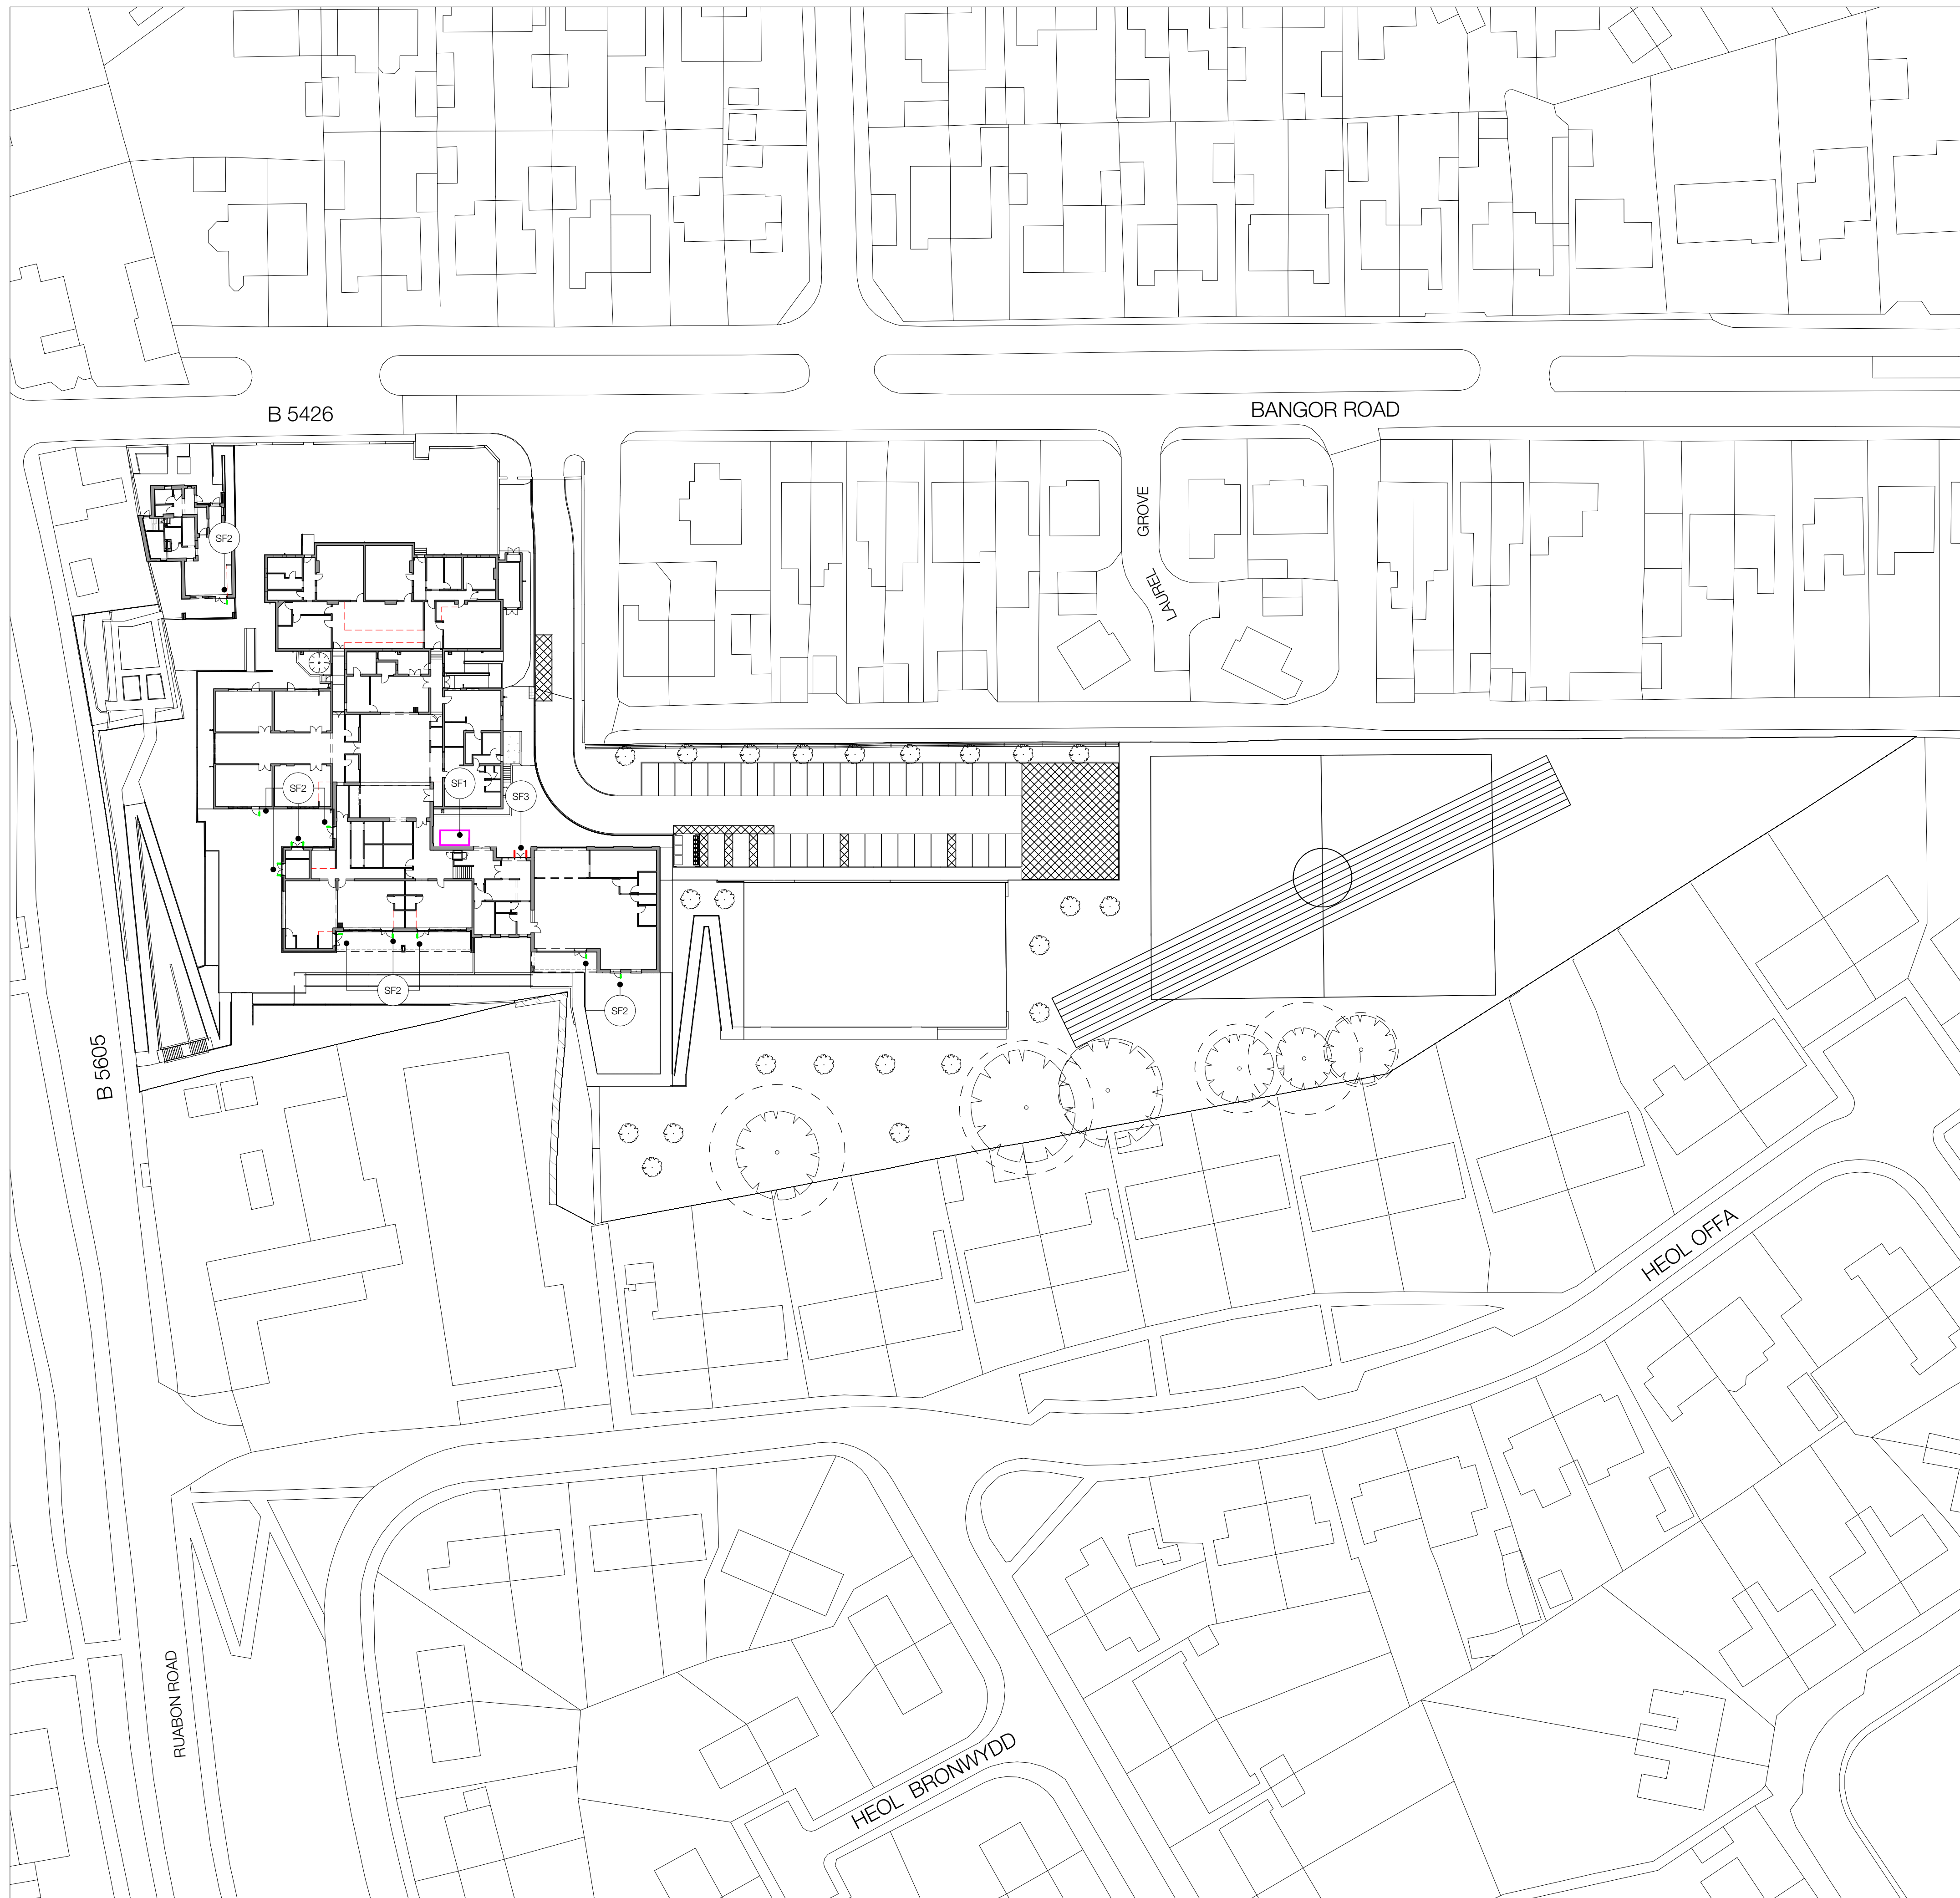

Schedule - Sheet furniture design						
Item	Supplier	Description	Size	Model no.	Features	No. Specification clause
SF1	Legacy item	Extinguisher (each to allow 10 (bais)	-	-	To be T (see M&E design)	N/A
SF2	Biowep	External door barrier burned stainless steel with rubber buffer and upper and lower flat plate crossbars in accordance with BS 6180 and BS...	450 x 1020mm	EXK4108	Root fixing, install as manufactures instructions	12 TBC
SF3	Biowep door barrier with glass infill	External door barrier (RA1000) with 6.4mm laminated glass infill in accordance with BS7000, BS EN140 and BS EN10505	900 x 900mm	BDK1120	Freestanding option, Root fixing, install as manufactures instructions	2 TBC


YSGOL YR HAFOD

Bangor road, Johnstown, Wrexham LL14 2SW

Stiwdio Owens
Eyrarth Bach
Llanfair Dyffryn Clwyd
Ruthin
Denbighshire
LL15 2EG
hello@stiwdioowens.co.uk
+44 (0)1824 544000

DRAWING NOTES

1. Drawing copyright of Stiwold Owens Landscape Architecture.
2. All information to be read in conjunction with relevant landscape drawings and specification. This includes:
3. All dimensions in millimetres unless otherwise noted.
4. The Landscape Architect is to be notified of any discrepancies before proceeding.
5. No liability accepted for errors or omissions.
6. Utilities: A safe system of work to HSE HSG247, identifying danger from underground services to be followed by contractor to plant, detect, avoid, mark services and empty safe excavation.
7. All work to be carried out in accordance with the relevant British Standards.
8. Proposed planting locations to be reviewed following detail design of infrastructure requirements including assessments for retention or above ground services, overhead cables, overhead safety lighting, overhead power lines, other infrastructure provisions, such as substations, refuse stores, lighting, signage and CCTV requirements.
9. All work to be carried out in accordance with the Health and Safety (Safety Signs and Signals) Regulations 1996.
10. All parapets, barriers, balustrades and other elements of structure intended to retain, stop or guide traffic to be constructed in accordance with the appropriate loading requirements of BS EN 1991-1-1, BS D6886-1 and BS EN 6180.
11. Drawing for the purpose of planning and not for construction.
12. Foundations to be designed by a structural engineer.
13. Street furniture functions to manufacture specification and installation instructions.

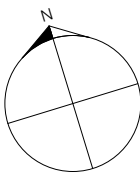

P01	269821	PLANNING ISSUE	GLO
REV. NO.	DDMMYY	DESCRIPTION OF REVISION	INITIALS



Stiwdio Owens Landscape Architecture

STATUS

P ISSUED FOR PLANNING APPROVAL

TITLE

STREET FURNITURE DESIGN

DAG. NO

HAF-STO-00-00-DR-L-0010

SCALE

1:500@A1

DRAWN

GLO

DATE _____

230821