

DO NOT SCALE - IF IN DOUBT ASK

NOTES

GENERAL :

- DO NOT SCALE FROM THIS DRAWING.
- ALL DIMENSIONS ARE IN MILLIMETRES (mm) & ALL LEVELS ARE IN METRES (m) AOD, UNLESS STATED OTHERWISE.
- ALL DIMENSIONS & LEVELS TO BE CHECKED ON SITE AND ANY DISCREPANCIES SHOULD BE REPORTED TO THE DESIGNER.

FOR APPROVAL

Rev	Date	Description	By	CHK	APP
A	23.07.2018	FOR APPROVAL	AH	PB	NB



The Studio, 51 Brookfield Road,
T 44 (0)161 461 4600
E Ukrm@ghd.com W www.ghd.com


SCALE
1 : 200

PROJECT
SUGN - Y - PWLL RESERVOIR
REPLACEMENT.

TITLE
SITE ACCESS ROAD
VISIBILITY SPLAYS


SUBCONTRACTOR REF	DRAWING SIZE
12801145	A1
CLIENT DRAWING NO	STATUS
A6W/B4610-CV-22-010	FOR APPROVAL

DRAWING No. DVC/04304-CV-22-010 REV/ A

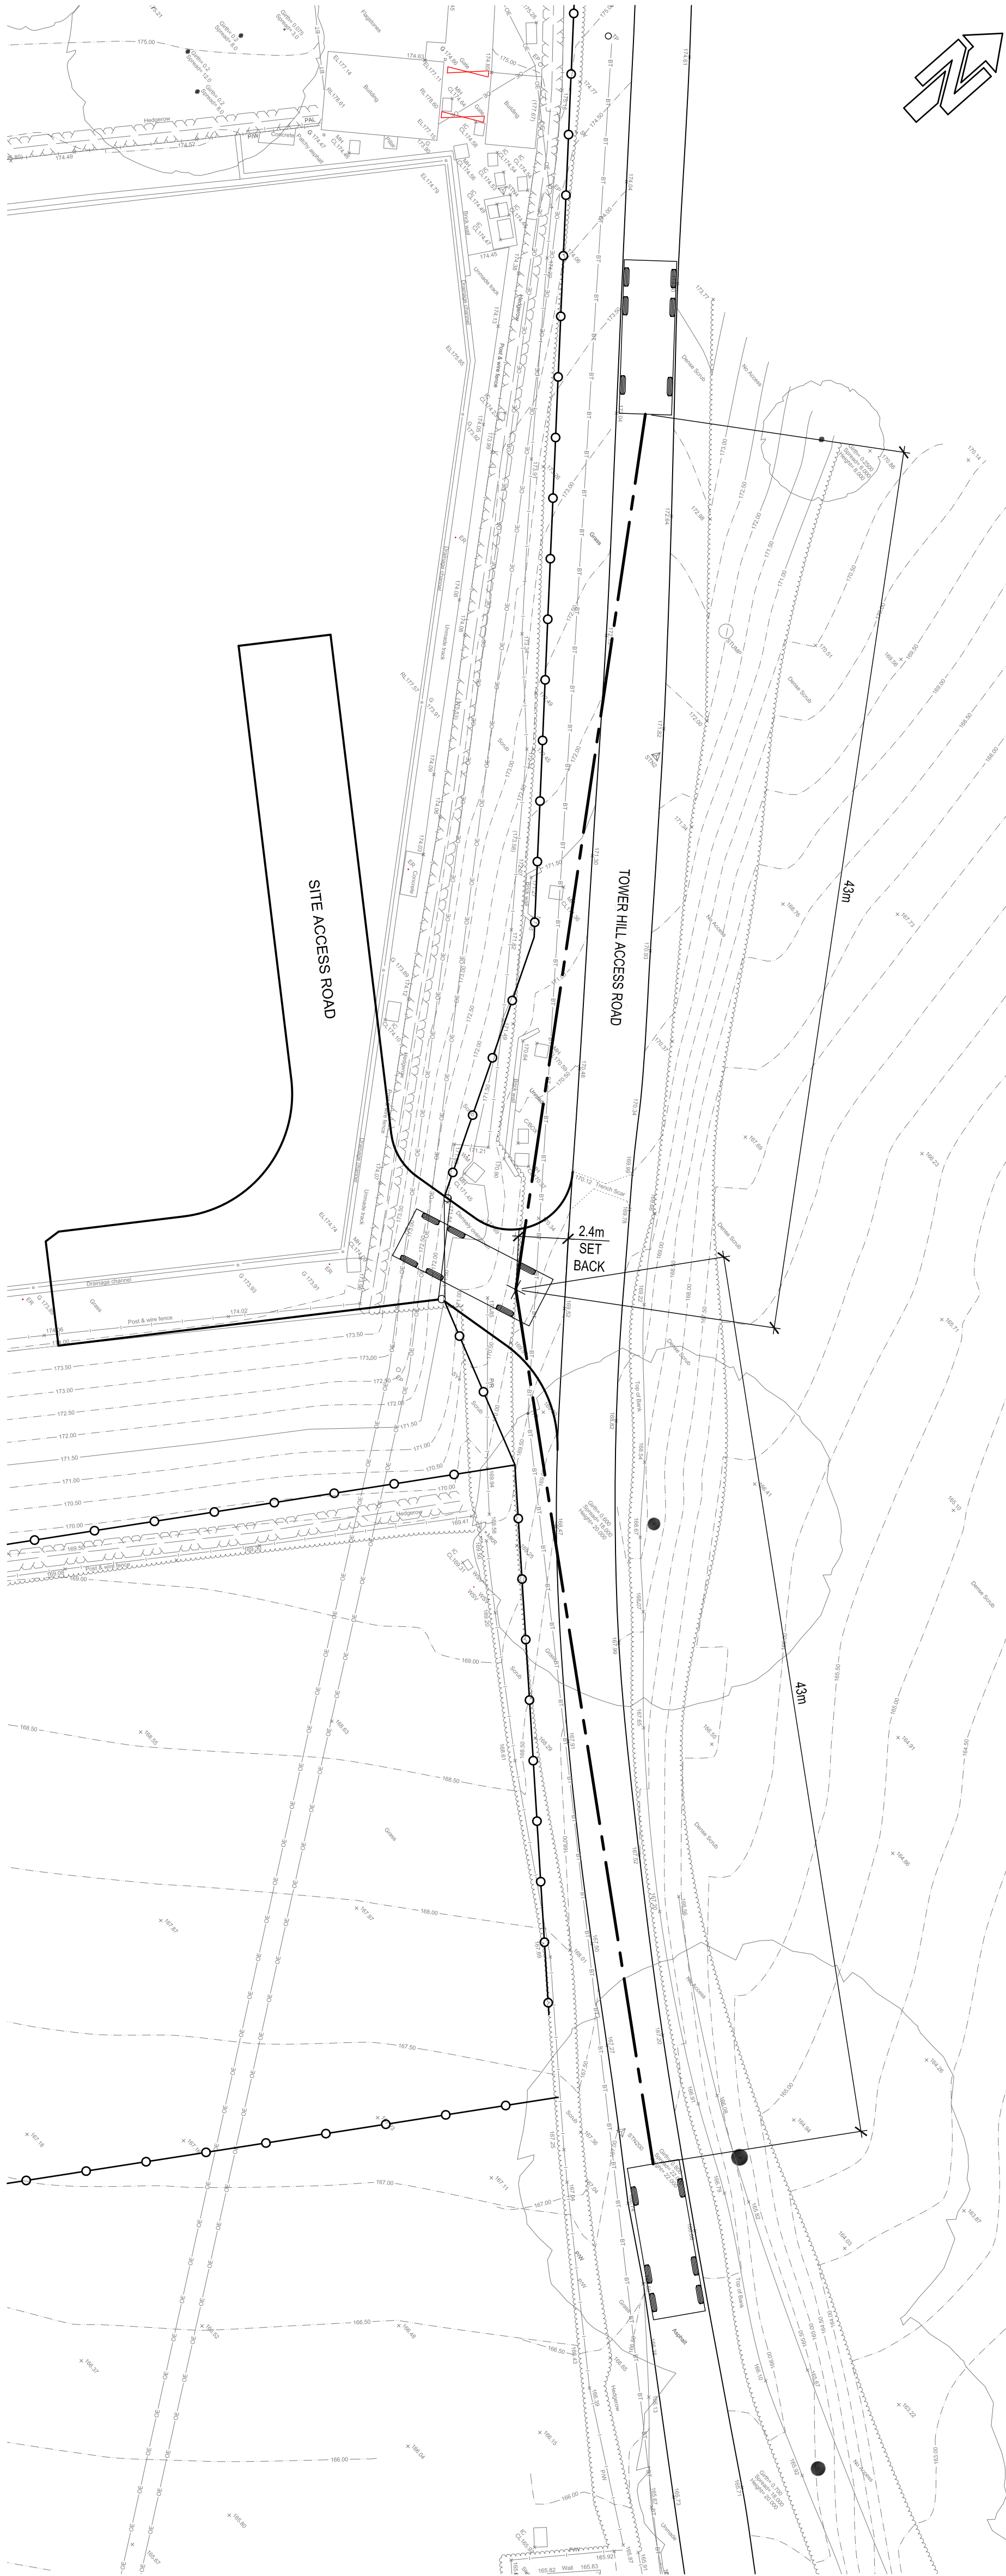

PLAN ON VISIBILITY SPLAYS

Scale 1:200

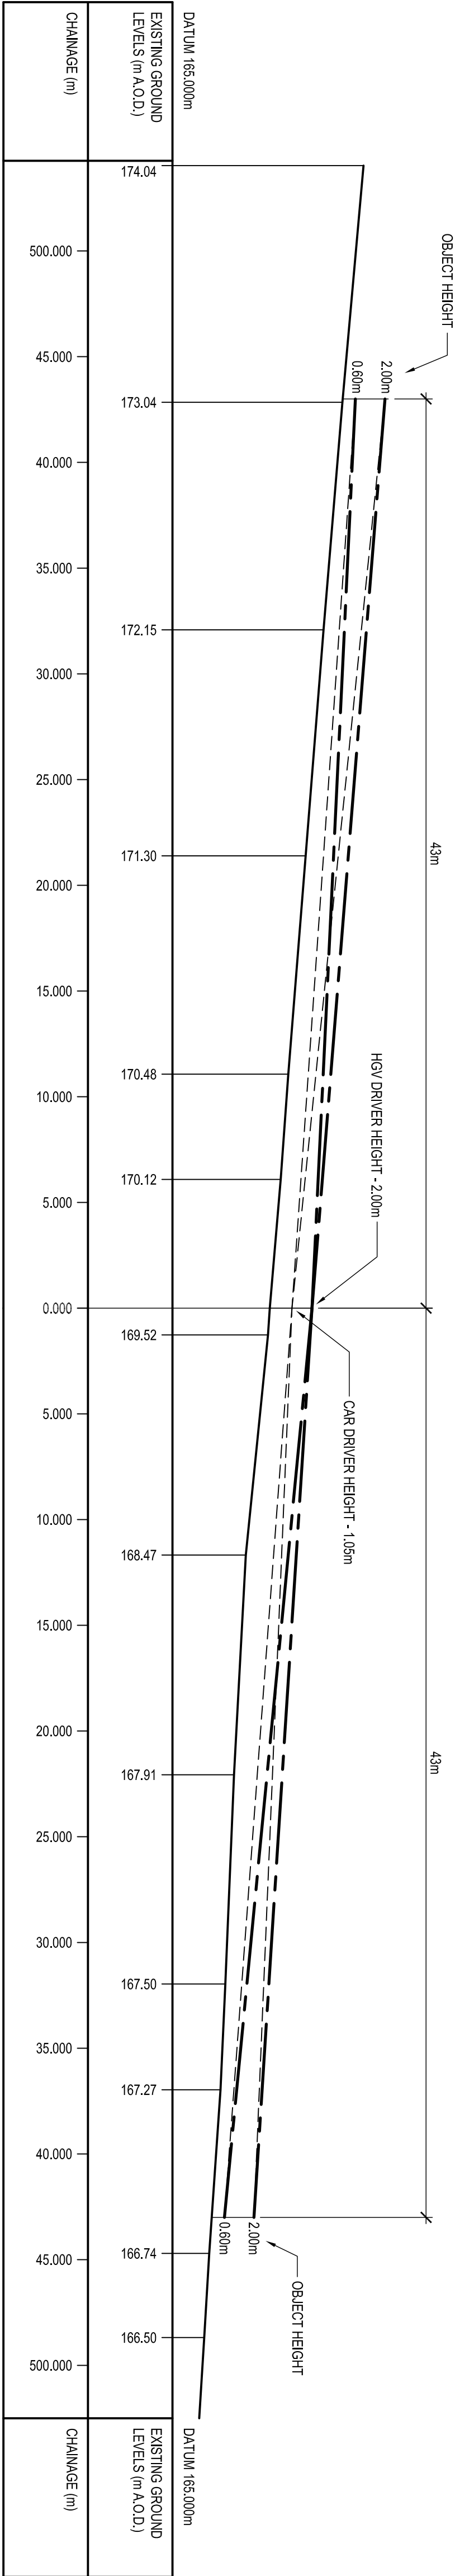

VISIBILITY IN VERTICAL PLANE

Scale 1:200