


Micalmo

Mawgan

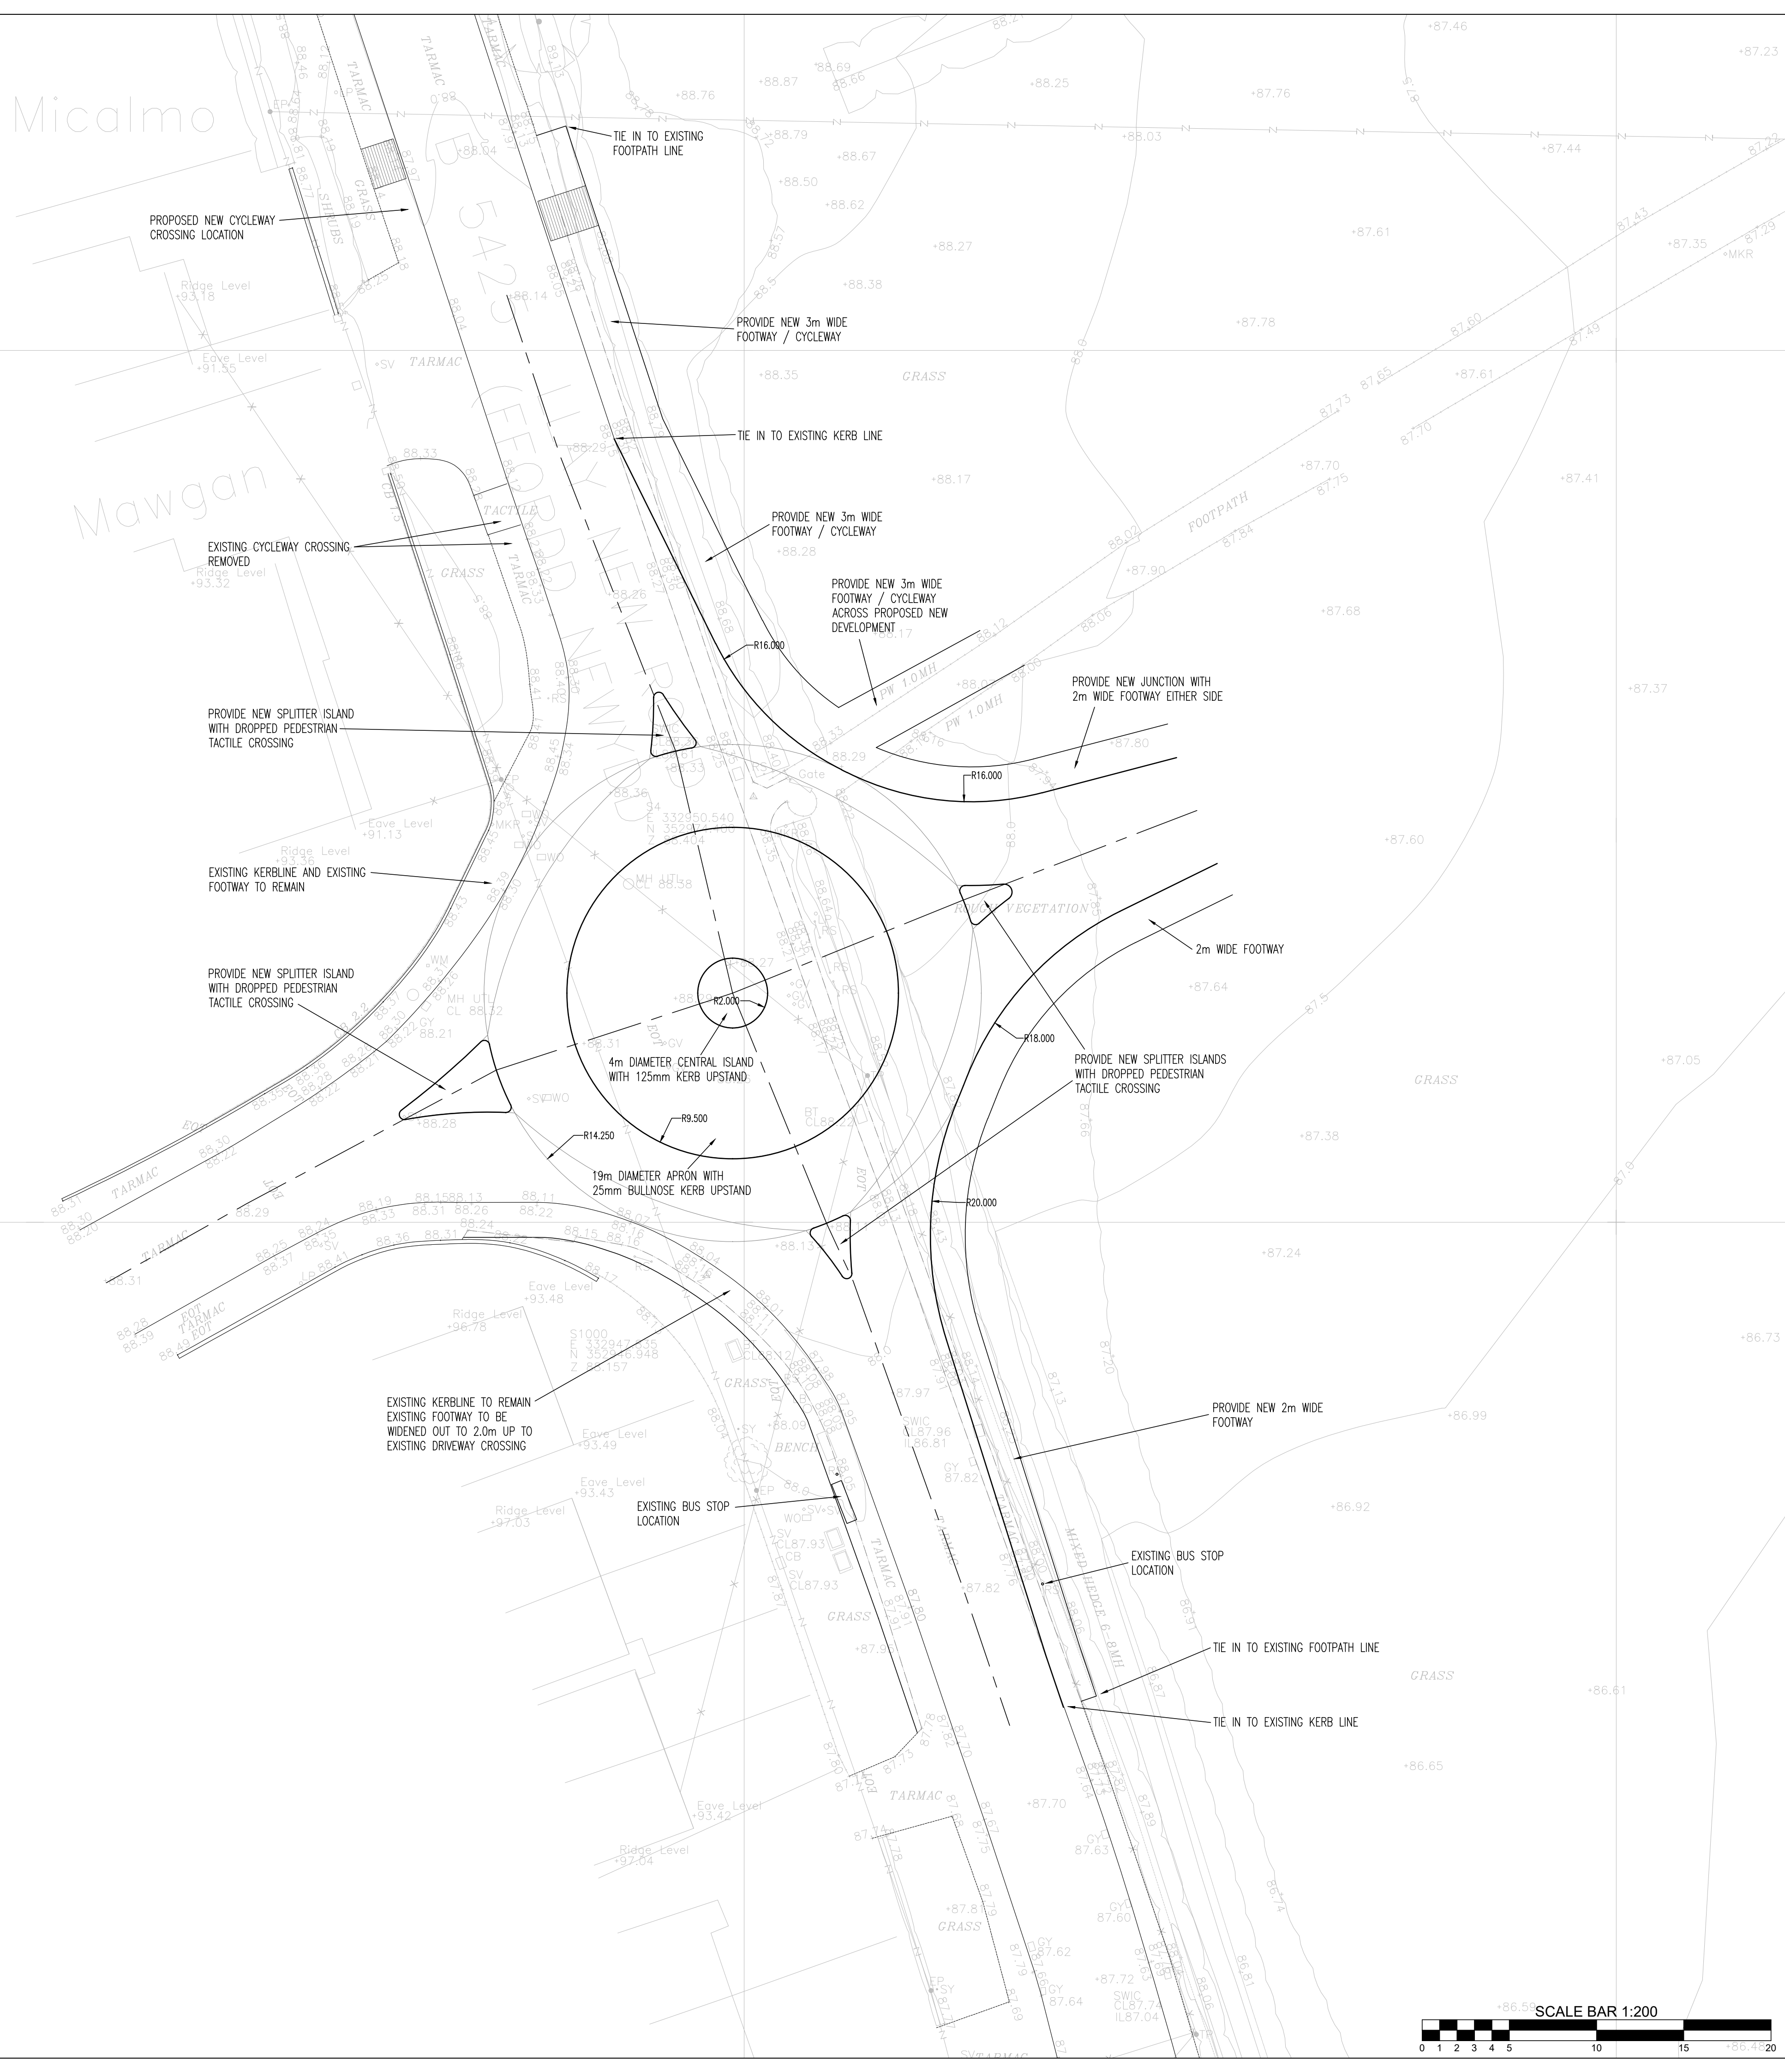

General Notes

DO NOT SCALE OFF THIS DRAWING

THIS DRAWING TO READ IN CONJUNCTION WITH ALL RELEVANT STRUCTURAL AND ARCHITECTURAL DRAWINGS AND SPECIFICATIONS.

ALL DIMENSIONS TO BE CHECKED ON SITE BY THE CONTRACTOR / FABRICATOR PRIOR TO COMMENCEMENT OF WORKS.

ALL DIMENSIONS ARE IN MILLIMETRES UNLESS STATED OTHERWISE.

ALL WORKS TO BE CARRIED OUT IN STRICT ACCORDANCE WITH THE ENGINEER'S SPECIFICATIONS, RELEVANT BRITISH STANDARDS, STATUTORY HEALTH AND SAFETY/C.D.M. REGULATIONS, RELEVANT CODES OF PRACTICE AND THE CURRENT EDITION OF THE BUILDING REGULATIONS.

FOR FINAL SETTING OUT INFORMATION RELATING TO GRID LINES AND WALL POSITIONS REFER TO THE ARCHITECT'S DRAWINGS.

P03	UPDATED TO DEVELOPER COMMENTS	28.10.21	AJB	AD
P02	UPDATED TO HIGHWAYS COMMENTS	27.10.21	AJB	AD
P01	PRELIMINARY ISSUE	20.09.21	AJB	AD
Rev	Description	Date	By	Chkd

Drawing Status
PRELIMINARY DRAWING

Sutcliffe Structural & Civil Engineering
Geotechnical & Environmental Investigations
Building Surveying
Preliminary Services

Unopod Road Office: 0151 227 2115
Manchester Office: 0161 817 5180
North Wales Office: 01753 644 011
London Office: 020 816 4200

www.sutcliffe.co.uk

Client
SG ESTATES

Project
**NEW ROUNDABOUT,
LLAY NEW ROAD,
RHOSROBIN, WREXHAM**

Drawing Title
PROPOSED ROAD LAYOUT

Date SEPT. 2021	Drawn By AJB	Checked By AD
---------------------------	------------------------	-------------------------

Scale at A1 1:200	Project Number 31976
-----------------------------	--------------------------------

Sheet Number 31976-SUT-ZZ-XX-DR-C-615-0001	Revision P03
--	------------------------

