


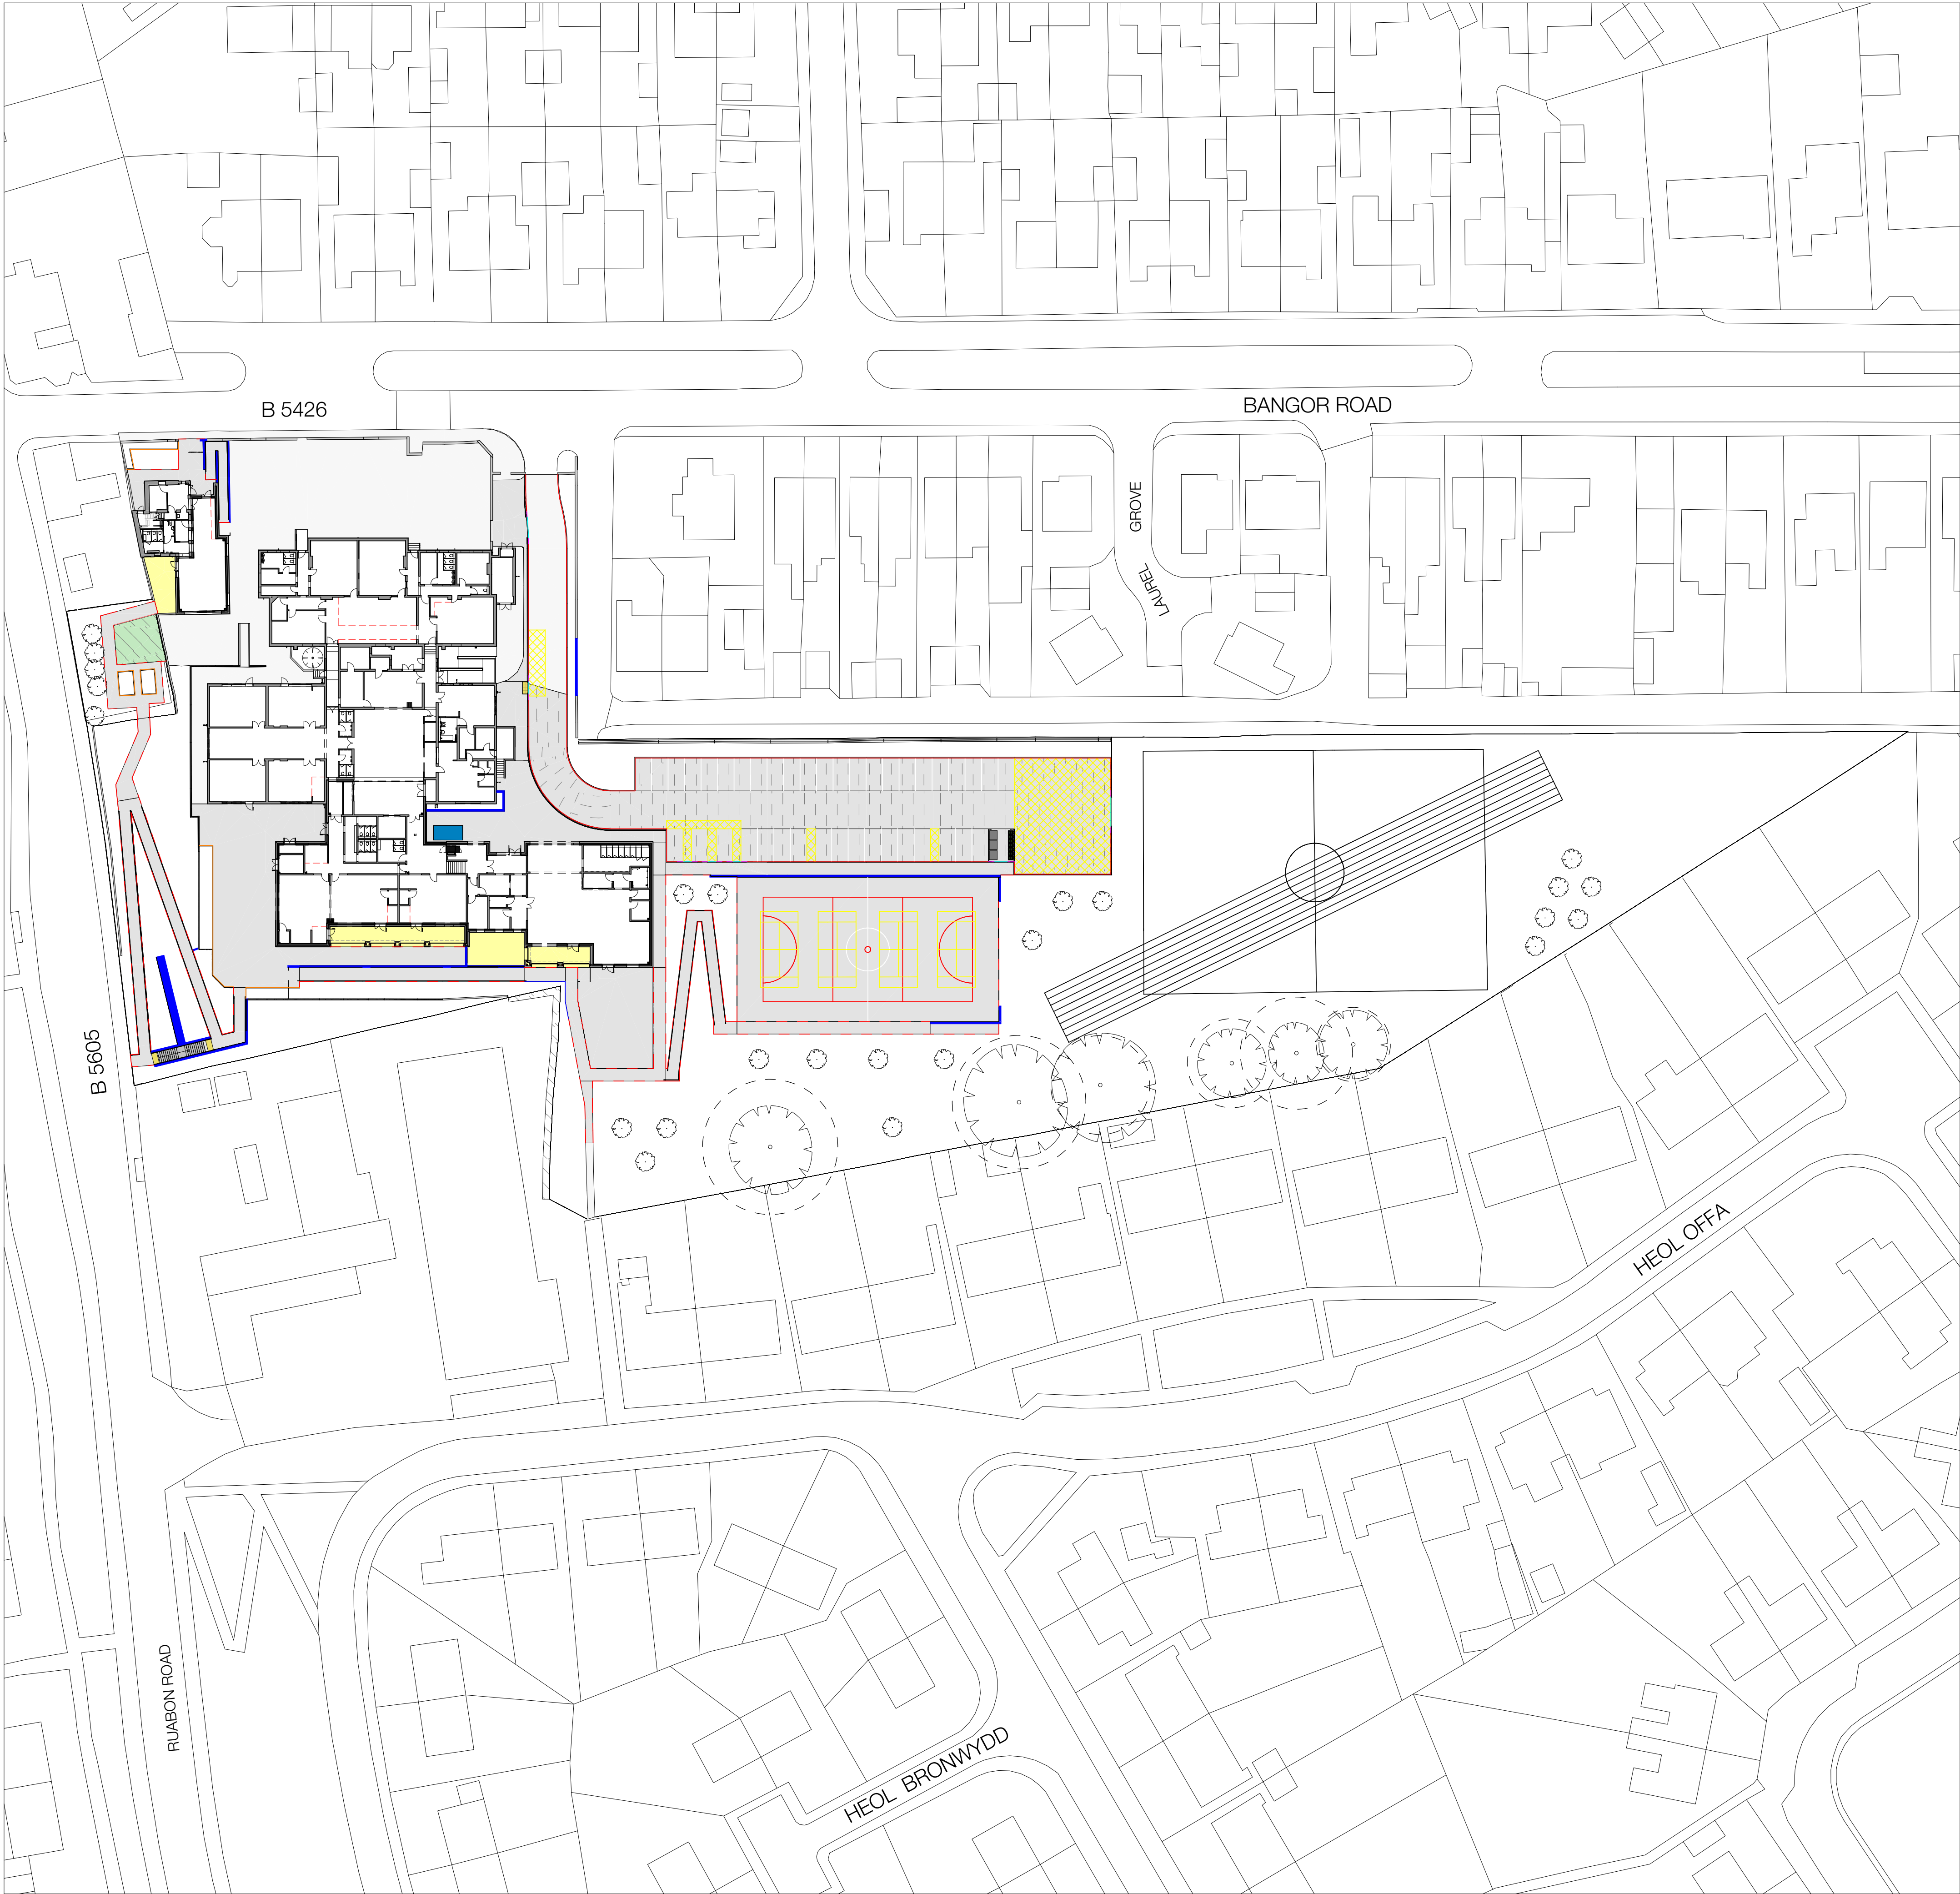

Schedule - Hard landscape design

Type	Area	Specification system
Artificial grass	43 m ²	Ss_30_14_02_41
Rubber crumb yellow	157 m ²	Ss_30_14_02_41
Tactile blister paving	1 m ²	Ss_30_14_00_30
Tactile corduroy hazard warning paving	3 m ²	Ss_30_14_00_30
Tarmacadam pedestrian	2369 m ²	Ss_30_14_05_06
Tarmacadam vehicular	1194 m ²	To engineers specification

DRAWING NOTES

- Drawing copyright of Stiwdio Owens Landscape Limited.
- All information to be read in conjunction with relevant landscape drawings and specification.
- Only figured dimensions are to be used.
- All dimensions in millimetres unless otherwise noted.
- The Landscape Architect is to be notified of any discrepancies before proceeding.
- No liability accepted for amendments by others.
- Utilities - A safe system of work to HSE H527 Avoiding danger from underground services to be followed by contractor to plan, detect, identify, mark services and employ safe excavation/ safe digging practices prior to works commencing.
- Proposed planting locations to be reviewed following detail design of infrastructure requirements including assessments for underground or above ground services, overhead power lines, highway safety and visibility splays and other infrastructure provisions, such as substations, refuse stores, lighting, signage and CCTV requirements.
- Signage - to be provided by others as specified in the Health and Safety (Safety Signs and Signals) Regulations 1996.
- All parapets, barriers, balustrades and other elements of structure intended to retain, stop or guide people to specialist detail design and to meet the appropriate loading requirements of BS EN 1991-1-1, PD 6988-1-1 and BS 6180.
- Drawing for the purpose of tender and not for construction.
- Surface build up and kerb details to engineers detail design and specification.

KEY

	Existing tarmacadam		Proposed tarmacadam (pedestrian)
	Rubber crumb surface		Proposed tarmacadam (vehicular)
	Precast pin kerb (see engineering detail)		Precast H&B kerb (see engineering detail)
	Drop kerb (see engineering detail)		Hardwood timber sleeper edge (200x100mm)
	Flush kerb (see engineering detail)		Proposed retaining wall. Brick faced to match building (to engineers detail)
	Tactile paving, bull corduroy hazard warning		Proposed flag on edge retaining wall (to engineers detail and approval)
	Tactile paving, bull corduroy blister warning		Proposed artificial grass

REV. NO.

170122

NON MATERIAL AMENDMENT APPLICATION

GLO

REV. NO.

191221

TENDER ISSUE

GLO

REV. NO.

041021

AMENDED BIN STORE LOCATION

GLO

REV. NO.

200821

PLANNING ISSUE

GLO

REV. NO.

DDMMYY

DESCRIPTION OF REVISION

INITIALS

Stiwdio Owens Landscape Architecture

STATUS

P ISSUED FOR PLANNING APPROVAL

TITLE

HARD LANDSCAPE DESIGN

DRG. NO.

HAF-STO-00-00-DR-L-0008

REVISION

P04

SCALE

1:500@A1

DRAWN

GLO

APPROVED

GLO

DATE

230821

YSGOL YR HAFOD

Bangor road, Johnstown, Wrexham LL14 2SW

Stiwdio Owens Limited

21 Hill Street

Haverfordwest

Pembrokeshire

SA61 1QQ

hello@stiwdioowens.co.uk

+44 (0)1824 544000 (North Wales)

+44 (0)1437 224008 (Pembrokeshire)

DRAWING NOTES

- Drawing copyright of Stiwdio Owens Landscape Limited.
- All information to be read in conjunction with relevant landscape drawings and specification.
- Only figured dimensions are to be used.
- All dimensions in millimetres unless otherwise noted.
- The Landscape Architect is to be notified of any discrepancies before proceeding.
- No liability accepted for amendments by others.
- Utilities - A safe system of work to HSE H527 Avoiding danger from underground services to be followed by contractor to plan, detect, identify, mark services and employ safe excavation/ safe digging practices prior to works commencing.
- Proposed planting locations to be reviewed following detail design of infrastructure requirements including assessments for underground or above ground services, overhead power lines, highway safety and visibility splays and other infrastructure provisions, such as substations, refuse stores, lighting, signage and CCTV requirements.
- Signage - to be provided by others as specified in the Health and Safety (Safety Signs and Signals) Regulations 1996.
- All parapets, barriers, balustrades and other elements of structure intended to retain, stop or guide people to specialist detail design and to meet the appropriate loading requirements of BS EN 1991-1-1, PD 6988-1-1 and BS 6180.
- Drawing for the purpose of tender and not for construction.
- Surface build up and kerb details to engineers detail design and specification.

KEY

	Existing tarmacadam		Proposed tarmacadam (pedestrian)
	Rubber crumb surface		Proposed tarmacadam (vehicular)
	Precast pin kerb (see engineering detail)		Precast H&B kerb (see engineering detail)
	Drop kerb (see engineering detail)		Hardwood timber sleeper edge (200x100mm)
	Flush kerb (see engineering detail)		Proposed retaining wall. Brick faced to match building (to engineers detail)
	Tactile paving, bull corduroy hazard warning		Proposed flag on edge retaining wall (to engineers detail and approval)
	Tactile paving, bull corduroy blister warning		Proposed artificial grass

REV. NO.

170122

NON MATERIAL AMENDMENT APPLICATION

GLO

REV. NO.

191221

TENDER ISSUE

GLO

REV. NO.

041021

AMENDED BIN STORE LOCATION

GLO

REV. NO.

200821

PLANNING ISSUE

GLO

REV. NO.

DDMMYY

DESCRIPTION OF REVISION

INITIALS

Stiwdio Owens Landscape Architecture

STATUS

P ISSUED FOR PLANNING APPROVAL

TITLE

HARD LANDSCAPE DESIGN

DRG. NO.

HAF-STO-00-00-DR-L-0008

REVISION

P04

SCALE

1:500@A1

DRAWN

GLO

APPROVED

GLO

DATE

230821