


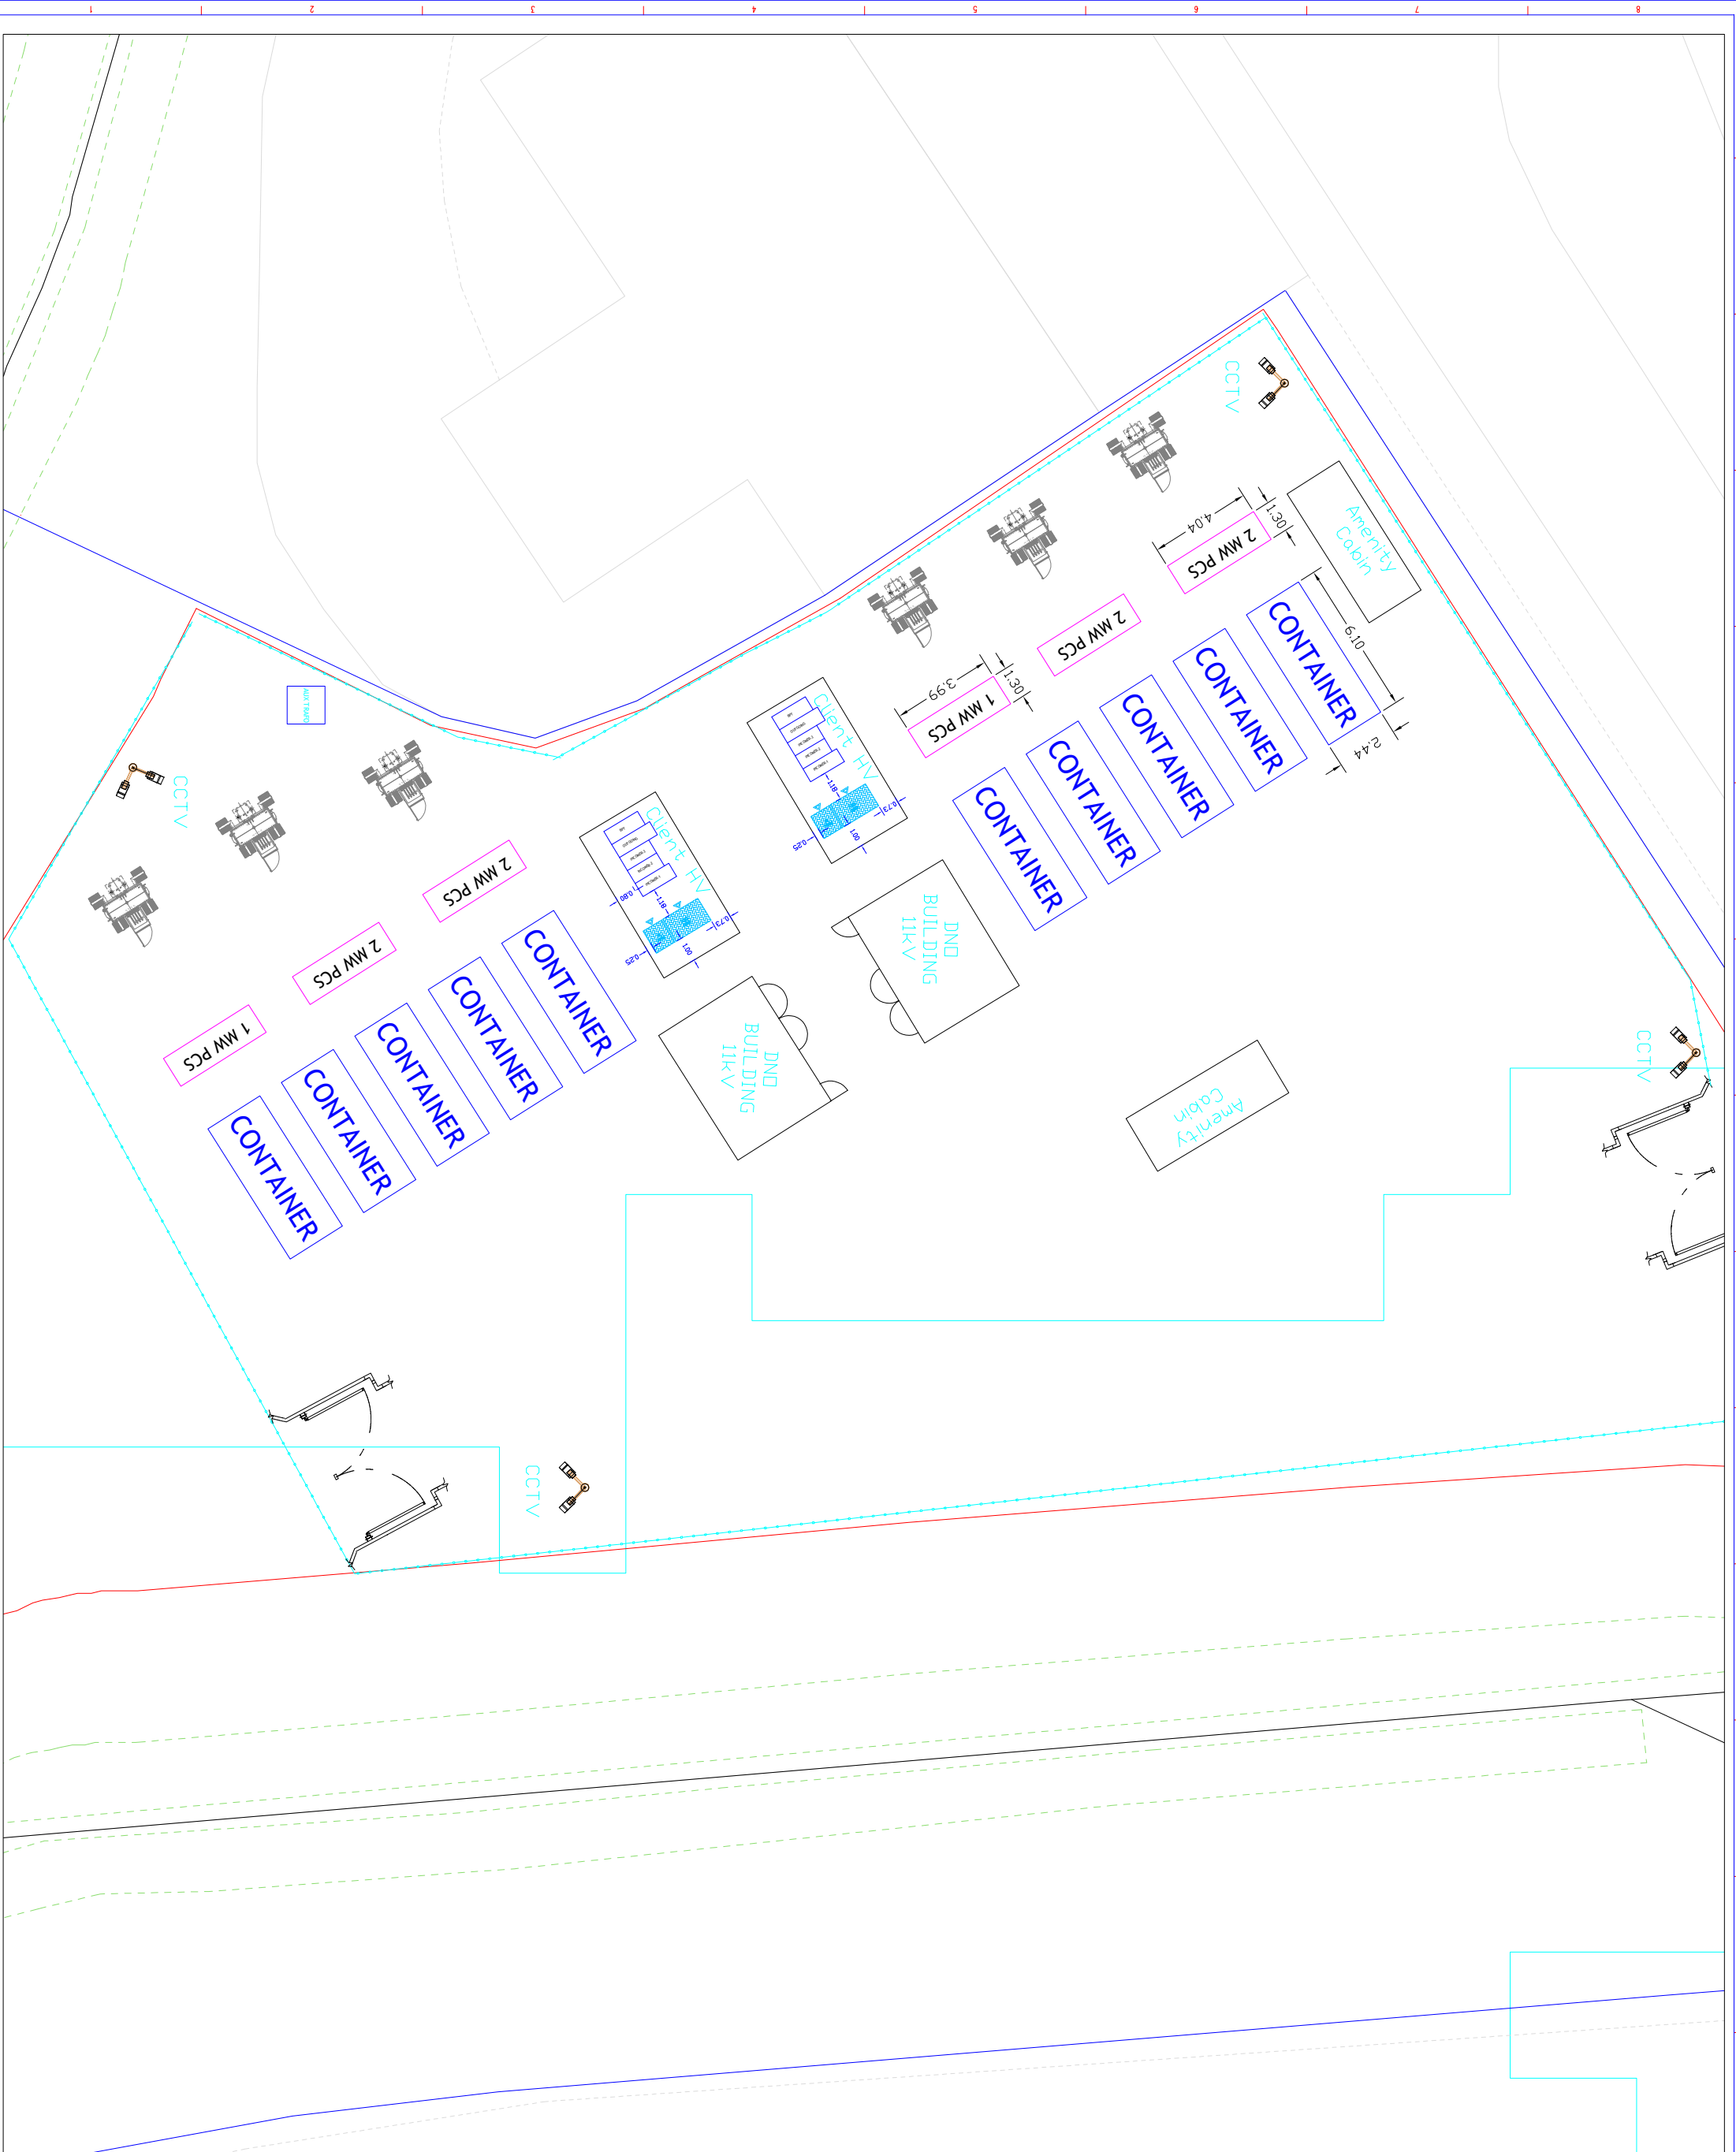

RO	26.10.2022	ANK	AM	RT	PRELIMINARY
REV	DATE OF ISSUE	PREPARED BY	CHECKED BY	VALIDATED BY	SUBMISSION PURPOSE

DEVELOPER:-
HERO SOLAR ENERGY PVT. LTD.

PROJECT:- 10 MW BESS STORAGE GRID APPLICATION

TITLE:-	
NAME	DATE
DRWN	26.10.2021
CHGD	26.10.2021
APPD	26.10.2021

DRG. NO.:-
LAYOUT -01

SCALE:-	NTS	SHEET	01	OF	01
---------	-----	-------	----	----	----

RELEASED FOR:-- ☒ PRELIMINARY ☐ TENDER ☐ INFORMATION

☐ APPROVAL ☐ CONSTRUCTION ☐ AS BUILT

☐ APPROVAL ☐ CONSTRUCTION ☐ AS BUILT

ALL INFORMATION CONTAINED IN THIS DOCUMENT ARE CONFIDENTIAL AND COPYRIGHT THERE OF IS RESERVED BY HERO FUTURE ENERGIES PVT. LTD. THEY SHALL NOT BE USED FOR ANY PURPOSE OTHER THEN FOR WHICH THEY ARE SUPPLIED AND SHALL NOT BE