
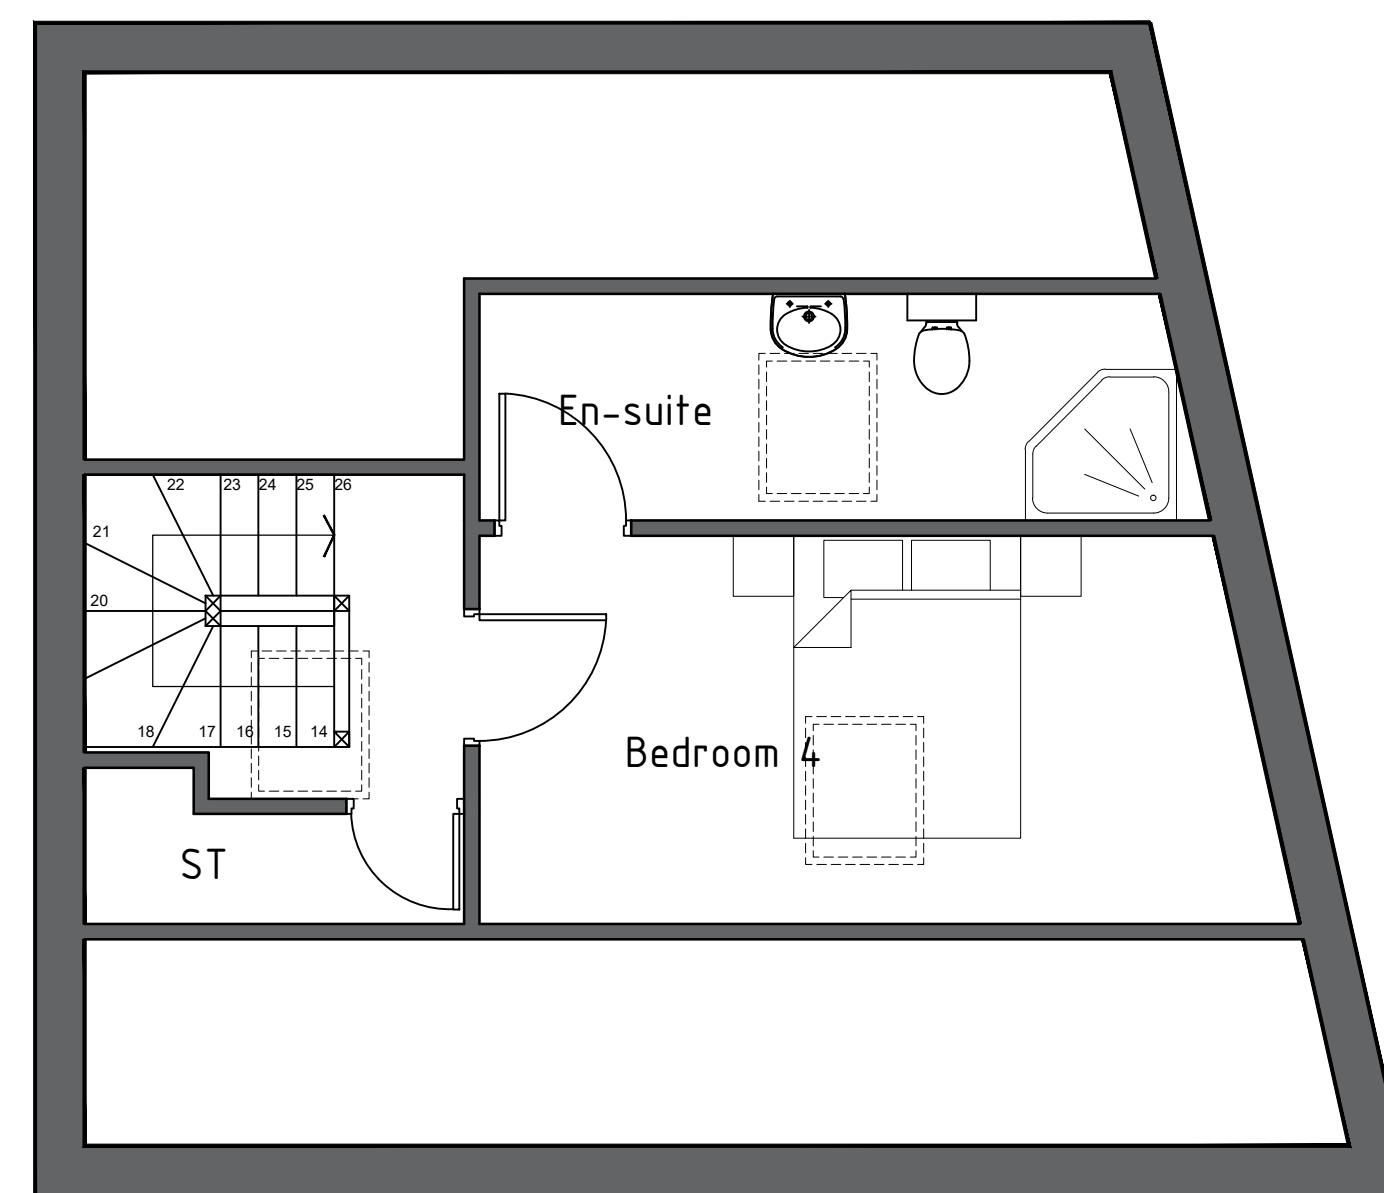
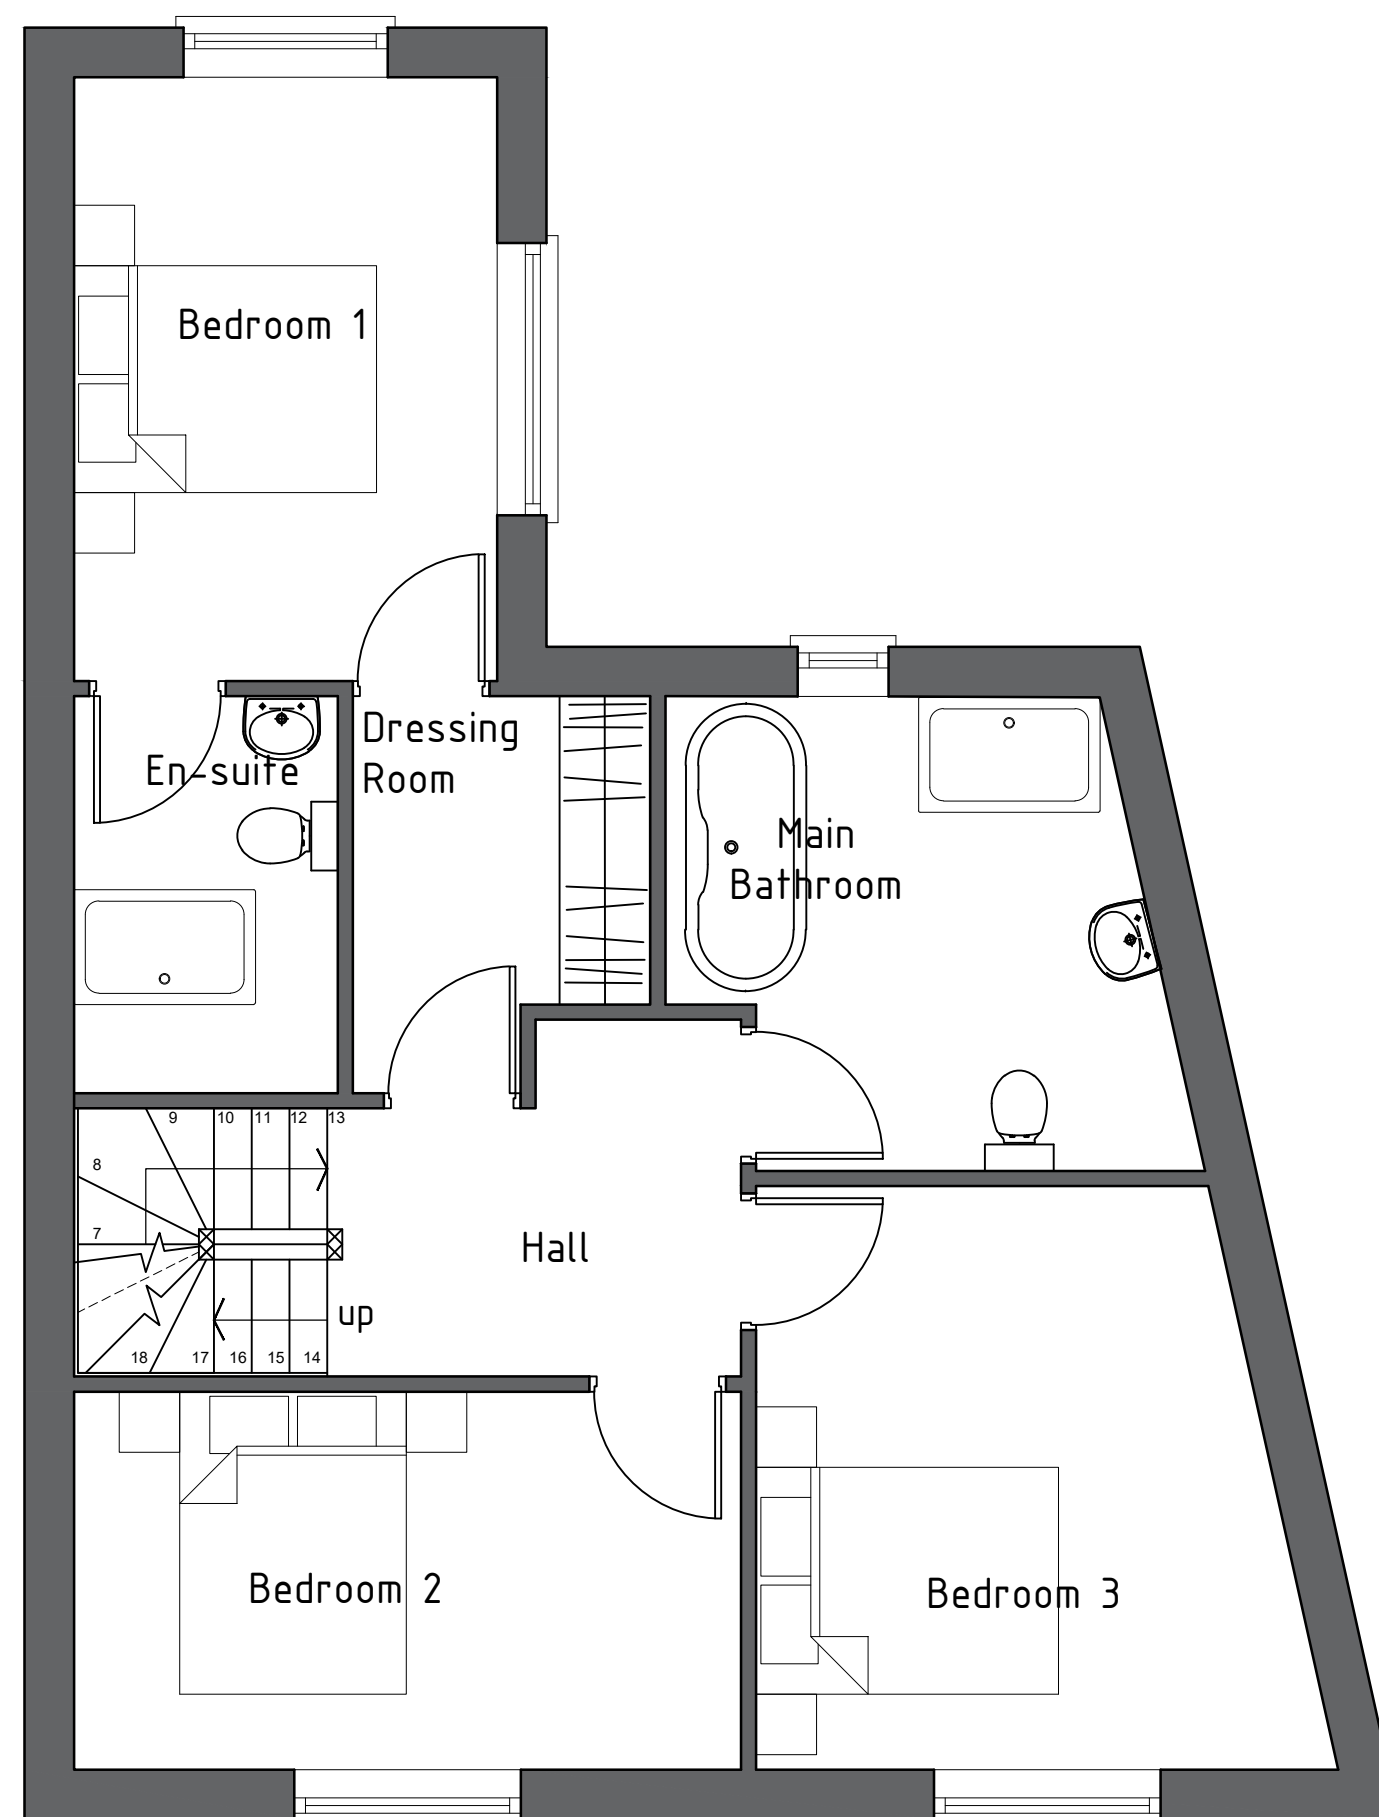


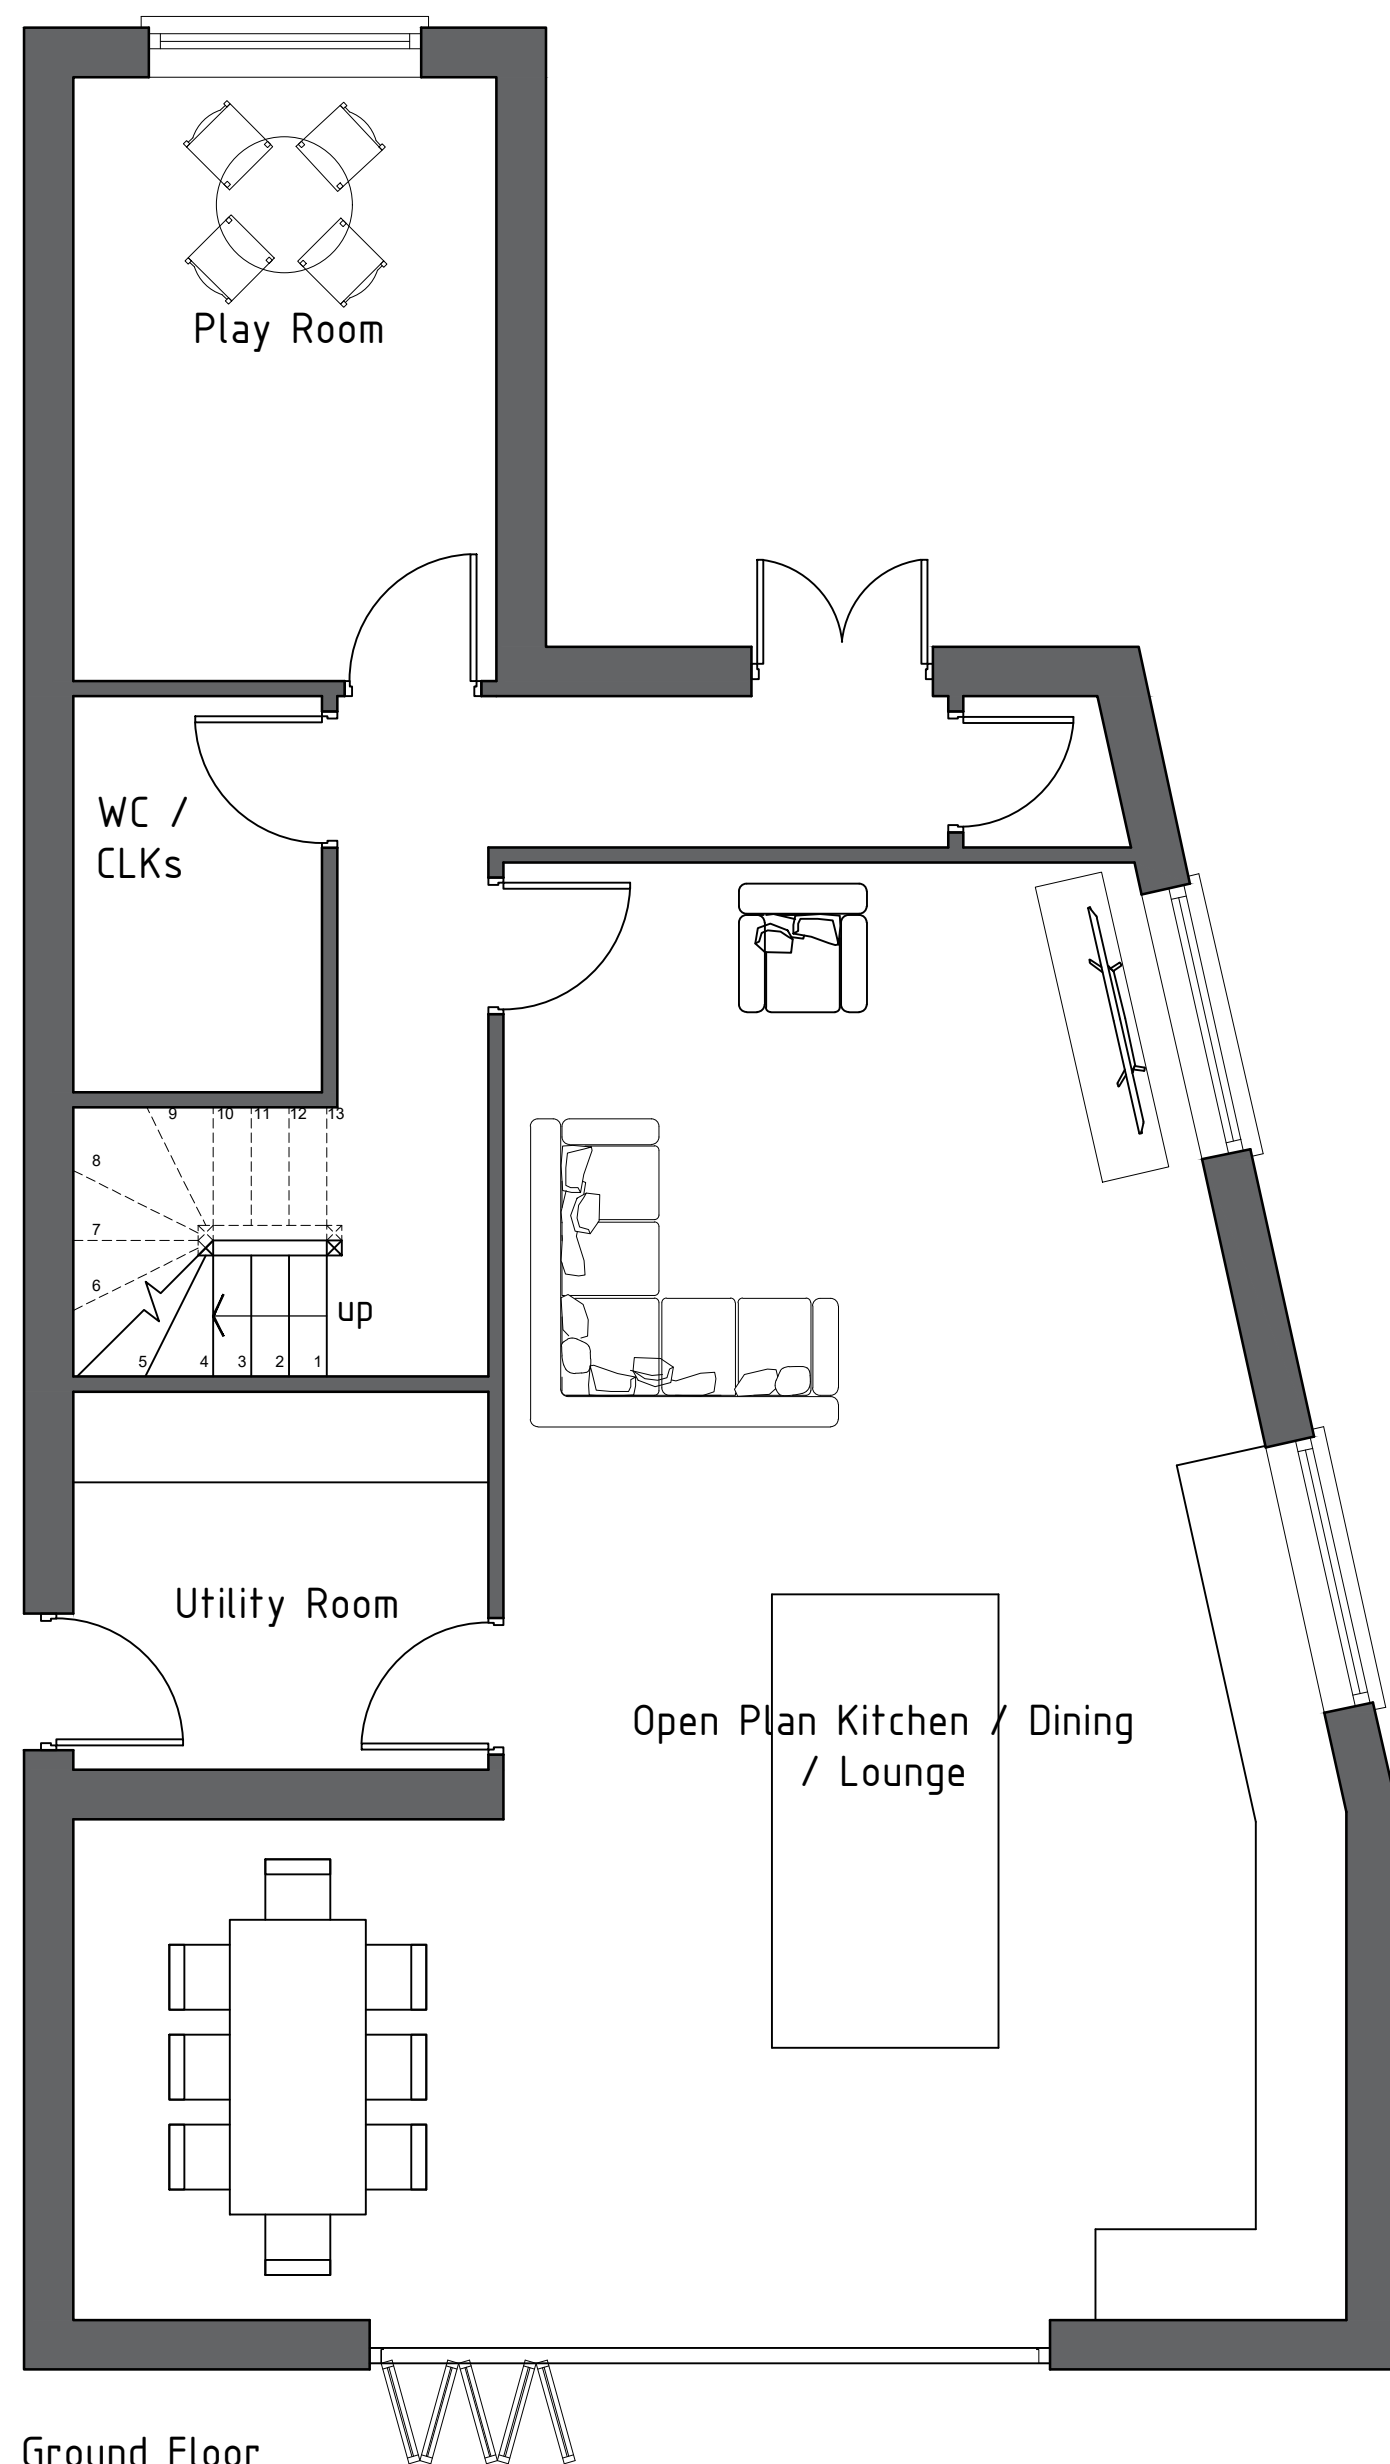

First Floor

Attic Floor