



362 Brighton Road, South Croydon CR2 6AL
Mobile Tel: +44 (0)20 445 4880
Email: info@namarstudio.co.uk
Website: https://www.namarstudio.co.uk

PLANNING APPLICATION


Rev	Revision Description	Date
A	Updated Vehicular access and visibility	27/09/21
B	Updated Vehicular access and visibility/ Landscape areas	15/11/21
C	Visibility Splay update	18/11/21

NOT FOR CONSTRUCTION

DRAWING LEGEND:

1. Architectural drawings shall be read in conjunction with other consultant drawings and specifications. Any discrepancies shall be referred to NAMAR Studio before proceeding with work.
2. All dimensions and levels are in millimeters unless noted otherwise. No dimension shall be obtained by scaling the drawing.
3. All dimensions to be checked on site with any discrepancies referred to NAMAR Studio before proceeding with work.
4. All work to be carried out in accordance with the requirements of the principal certifying authority.

NORTH:

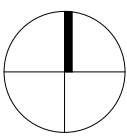

PROJECT NAME:

WYFLA BUNGALOWS

PROJECT ADDRESS:

Wyfla, Bowers Road,
Acrefair, Wrexham, LL14 3TF

CLIENT:

MR JAMES TAYLOR

DRAWING TITLE:

VISIBILITY SPLAYS PLAN

DRAWN BY:

NR

DATE:

19/11/2021 13:42:04


SCALE: 1:200@A1

1 : 200

PROJECT NO.

003

PA09

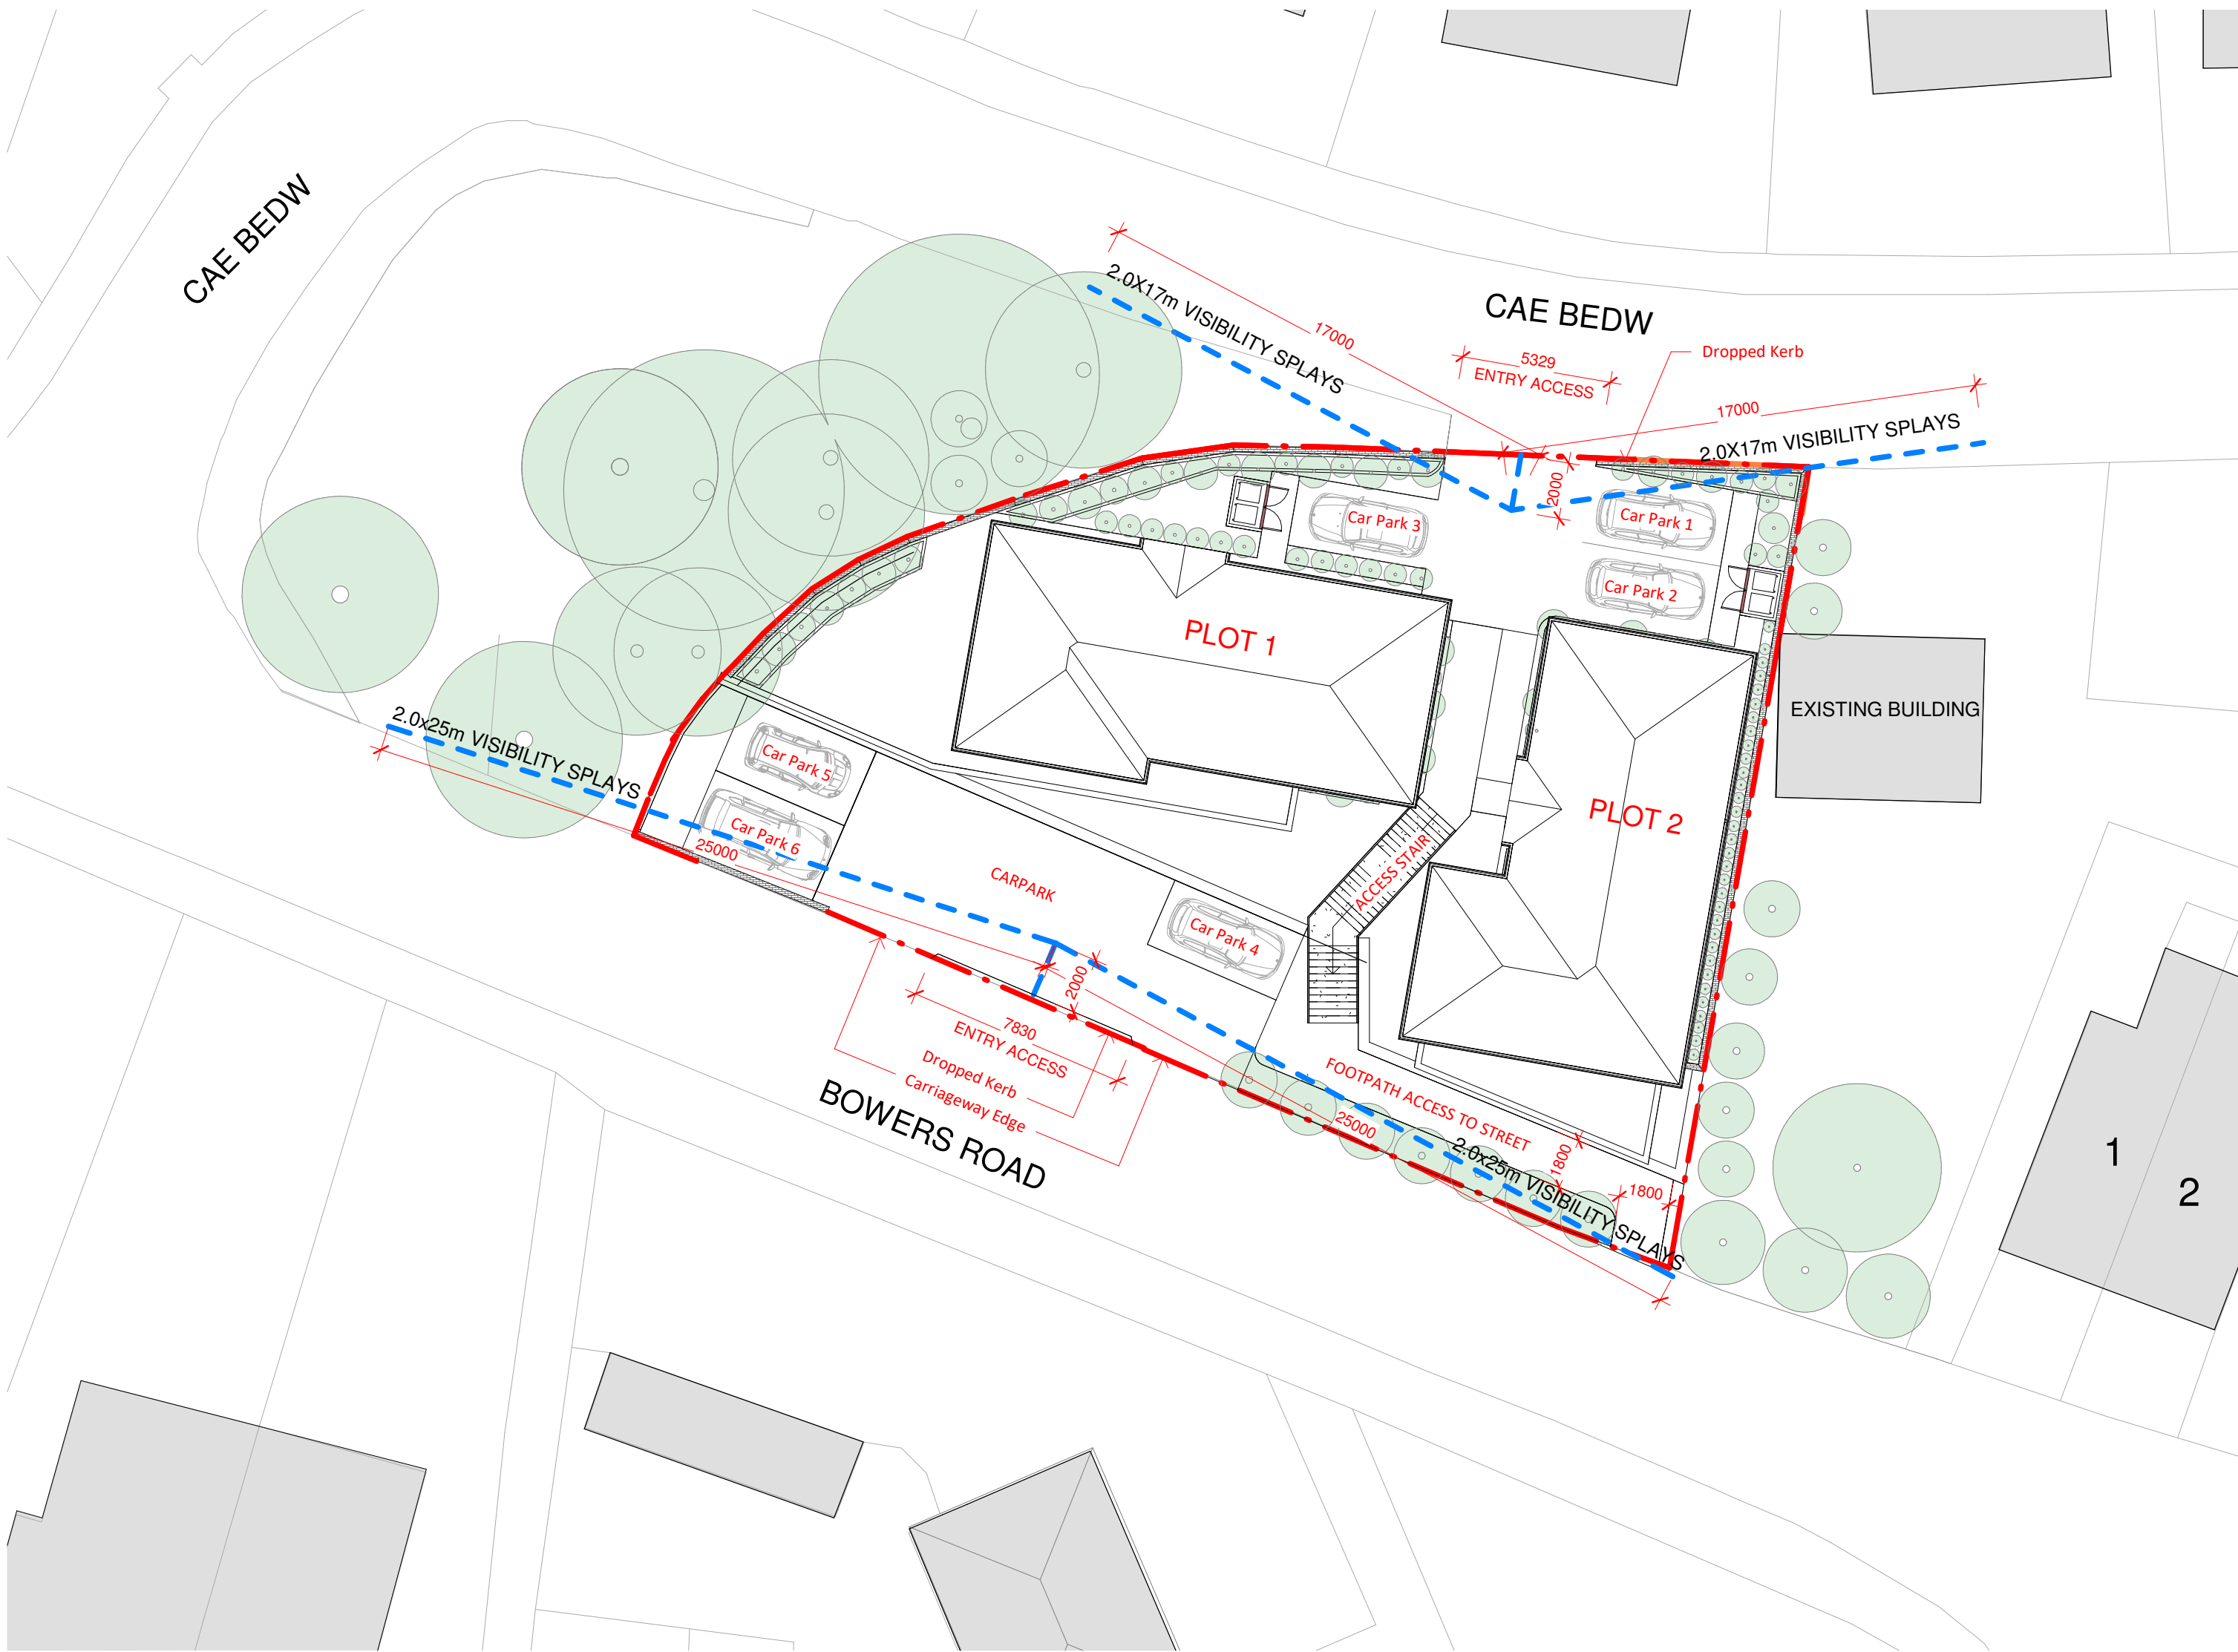

1 Visibility Splays Plan
1 : 200