



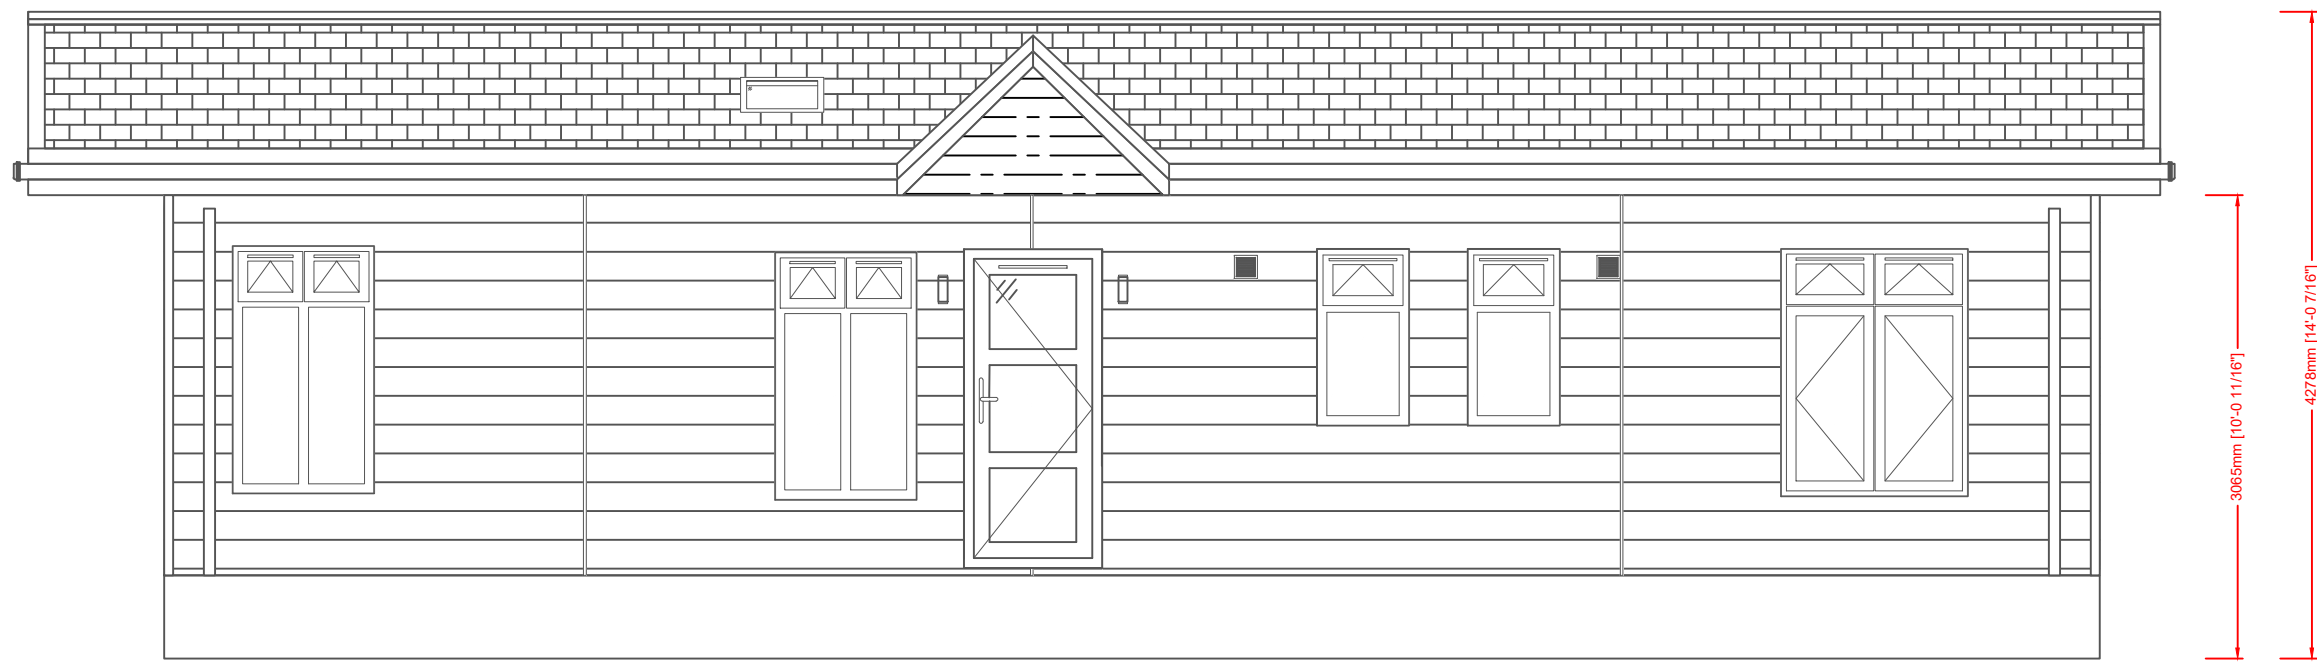


Elevation A

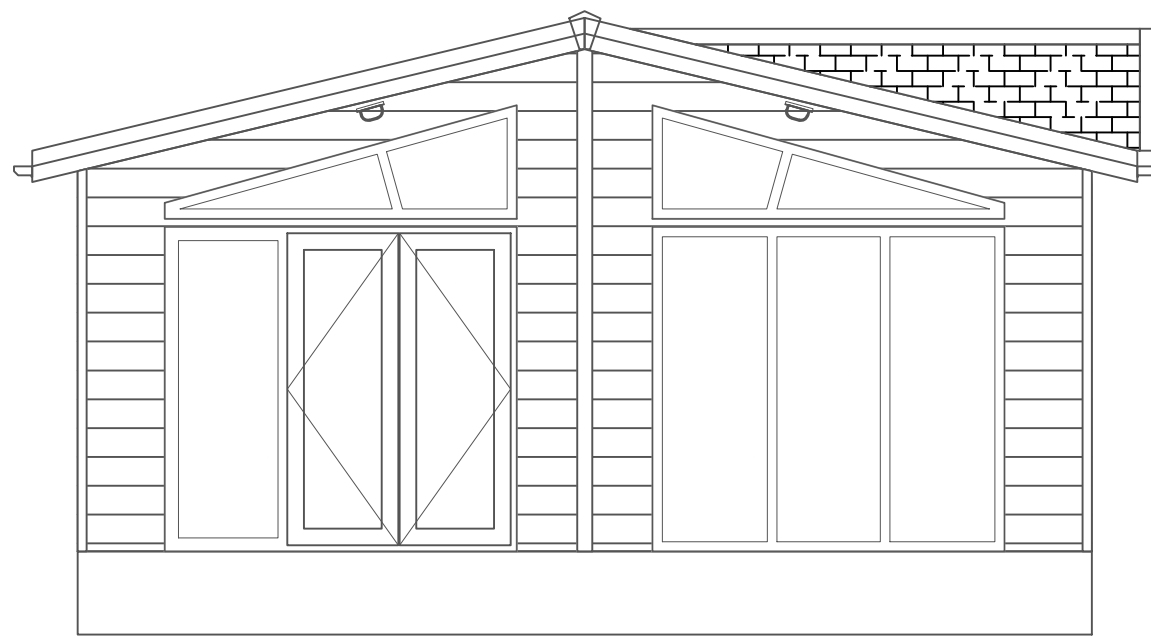

Elevation C


Elevation D

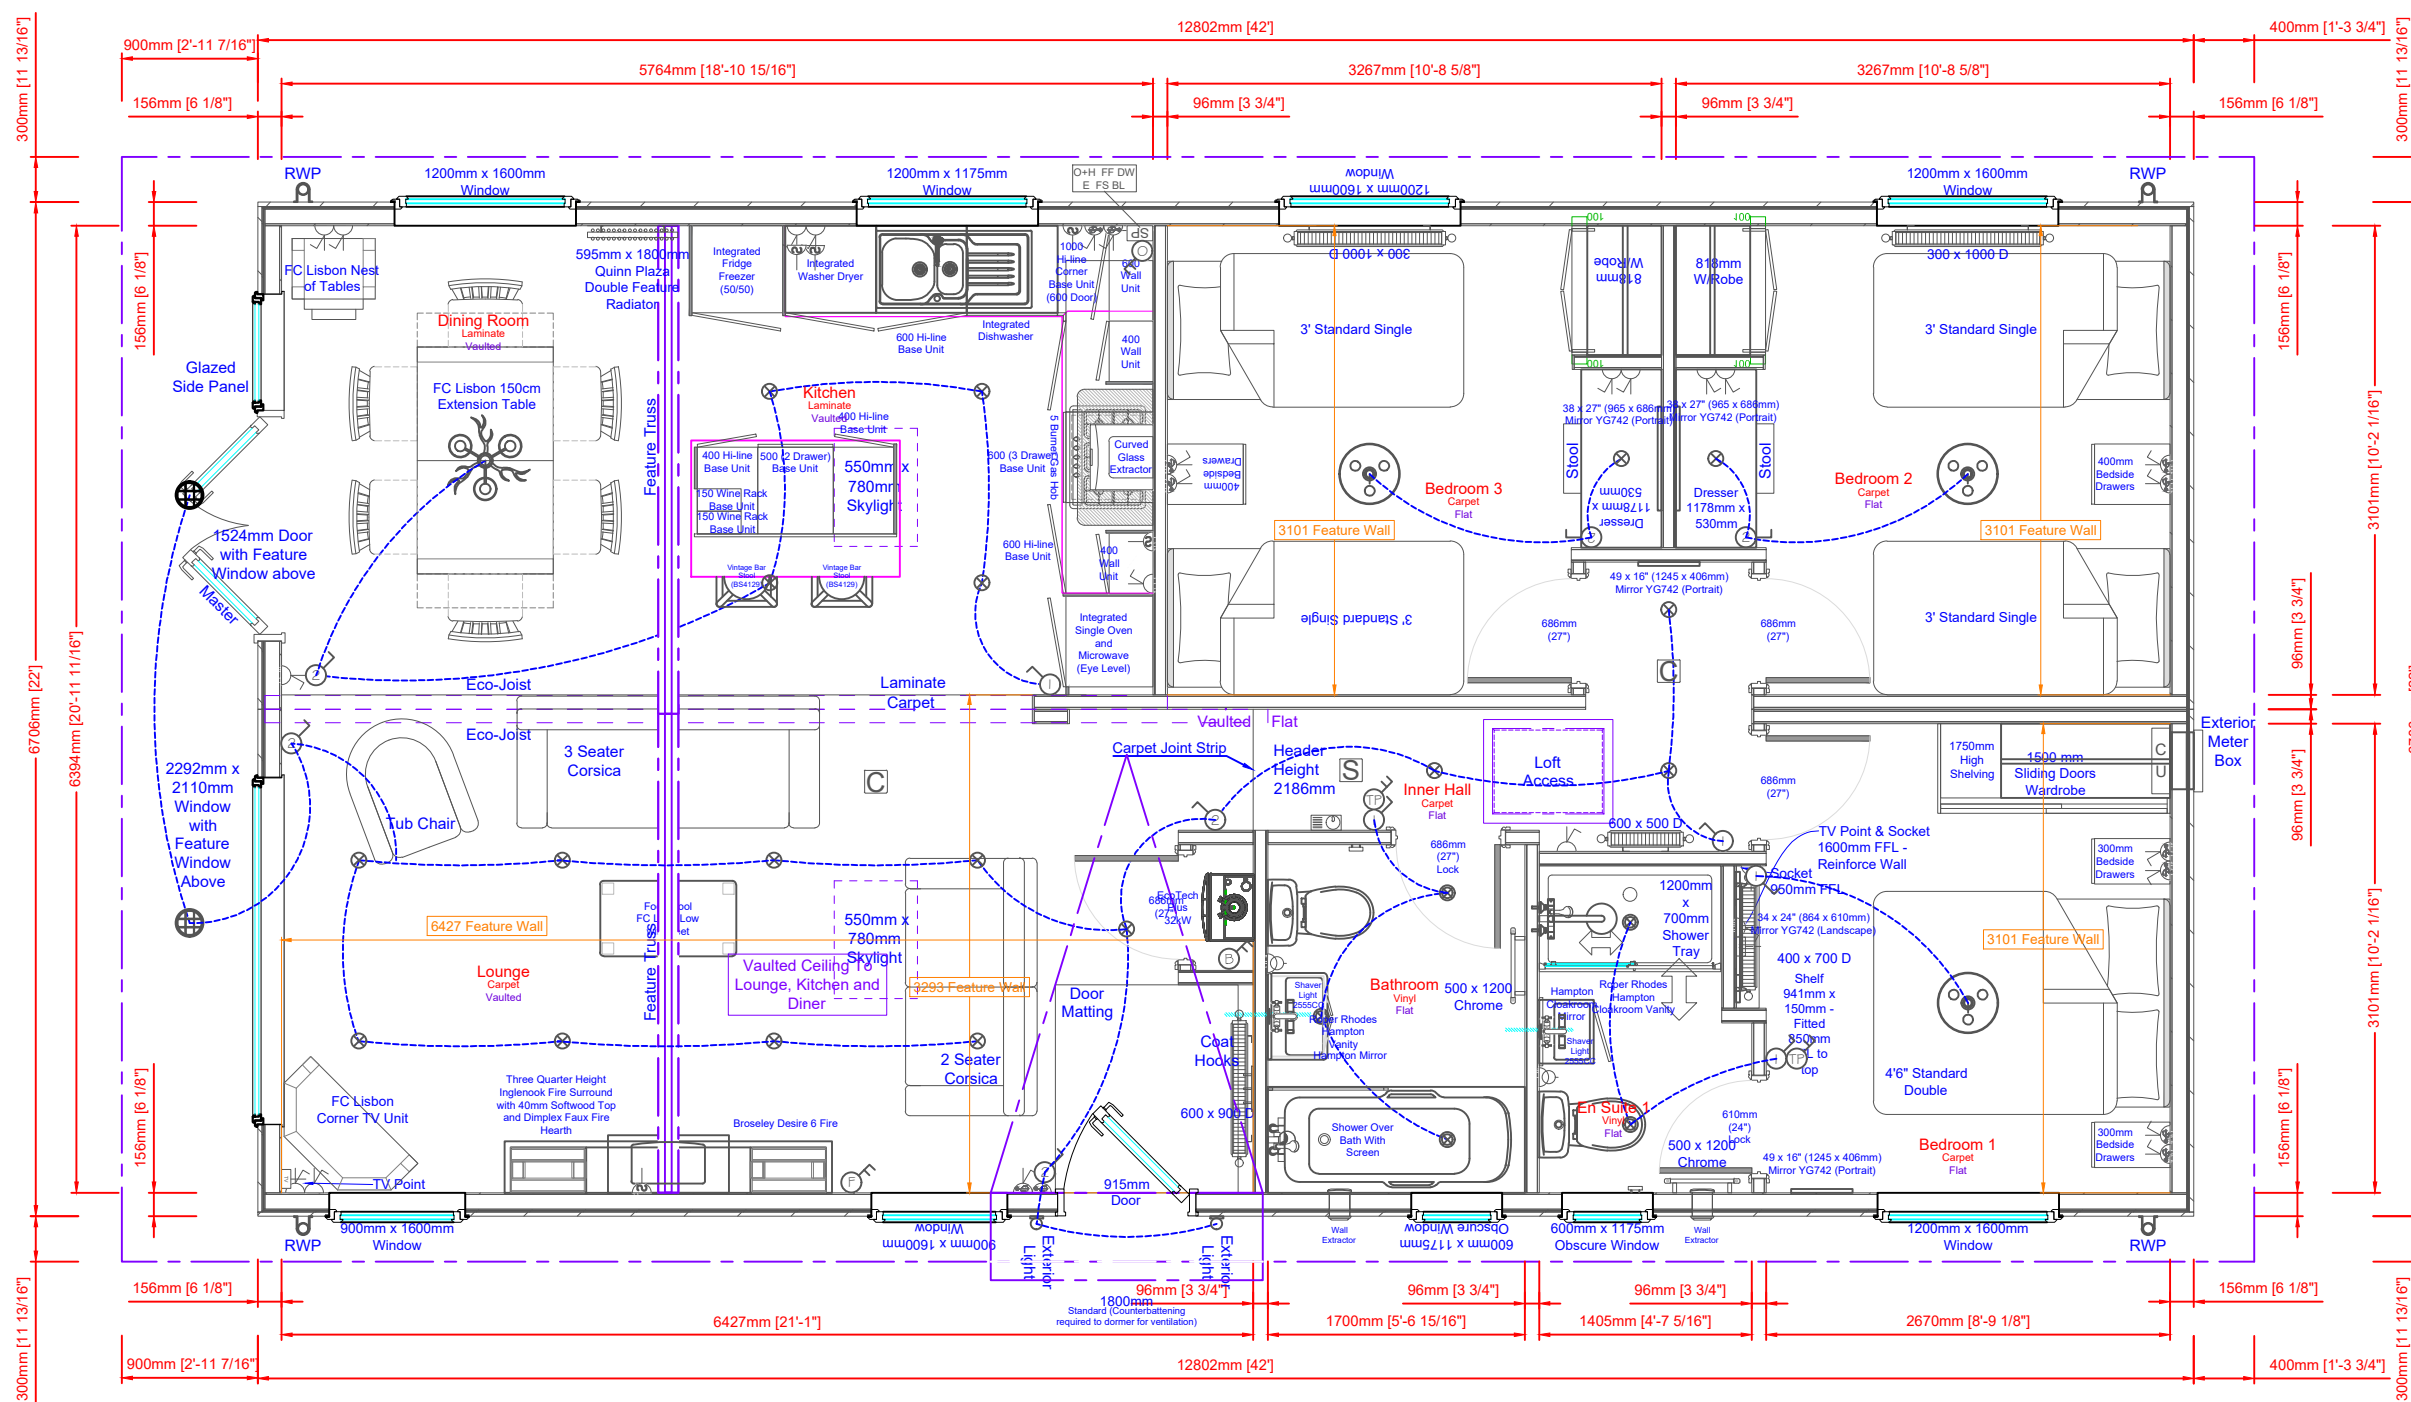

Elevation C

Elevation B

Elevation A

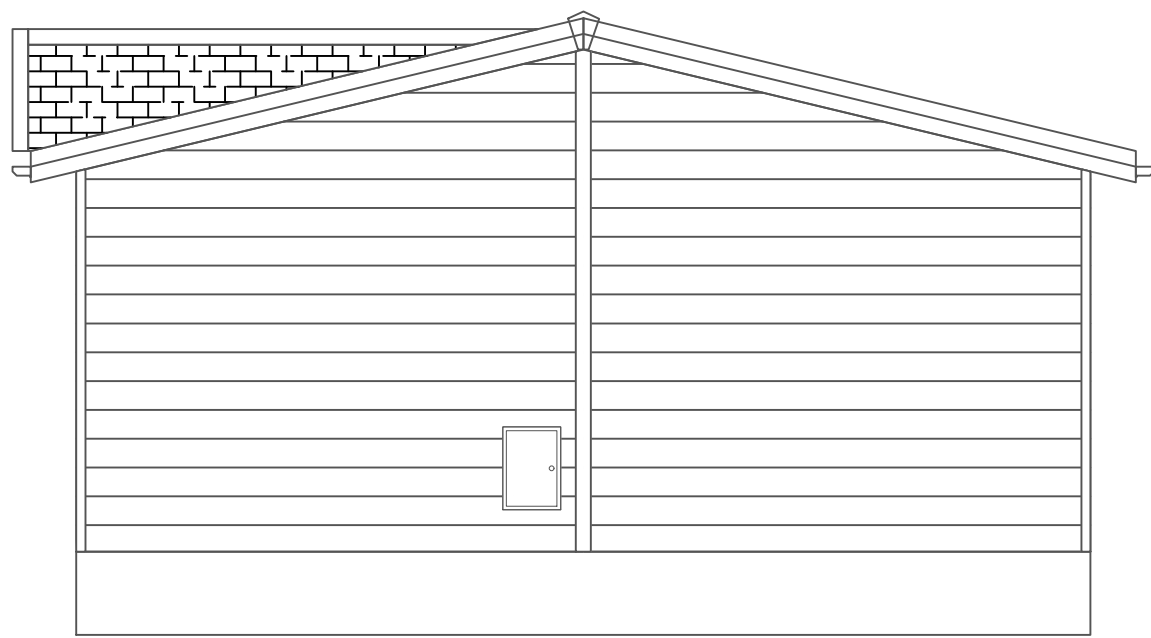

Elevation B



Elevation D

All measurements in mm unless stated otherwise.



A / Shipton Way, Express Business Park,  
Rushden, Northamptonshire, NN10 6GL.  
T / (01933) 354000  
E / sales@phplh.com  
W / prestigehomeseeker.com  
C / Copyright © Prestige Homeseeker

- LEGEND
- Sockets
  - Thermostat
  - Switches/Isolators
  - Smoke Alarm
  - CO Alarm
  - Consumer Unit
  - Under Locker Light
  - Downlight
  - Batten Holder
  - Ceiling Rose

NOTES

REVISION HISTORY

01/??/??/?? ?? Original

Scale: 1:50 @ A1  
Quote: QN ?????  
Drawing: S????  
Int. Serial: J????  
Ext. Serial: 19 ?? 00????  
Class: STD

Foresters Lodge  
42' x 22'  
12.80m x 6.71m Nominal  
Lambe Planning & Design  
Signature:  
Date: / /