



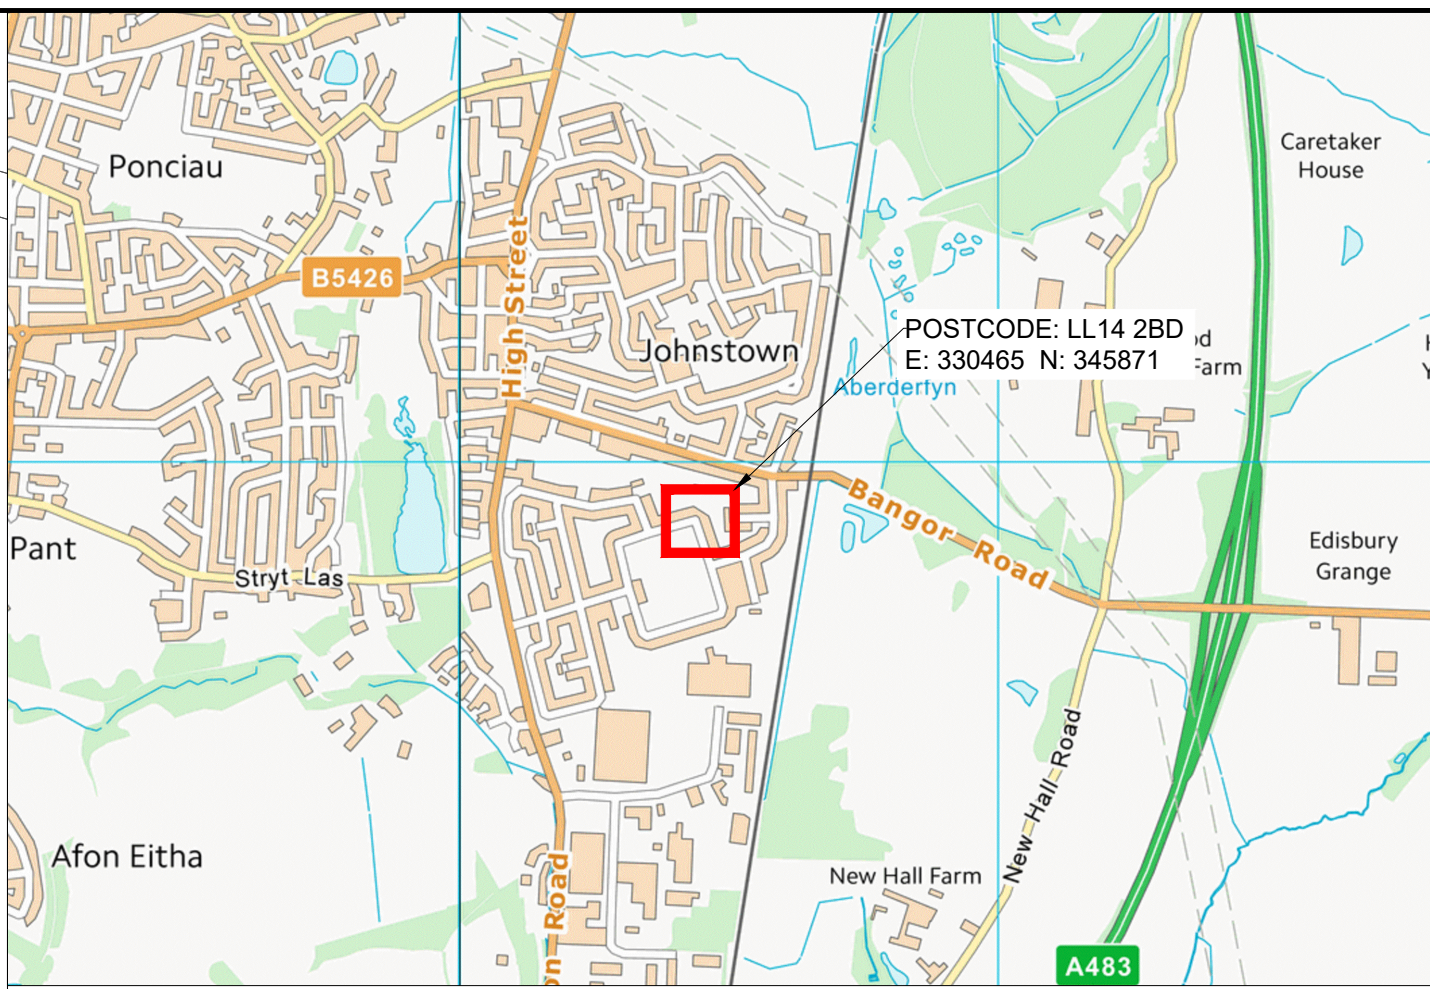

REFERENCE PLAN
(N.T.S)

DO NOT SCALE

DRAWING BACKGROUND IS BASED UPON © CROWN COPYRIGHT. ALL RIGHTS RESERVED. LICENCE NUMBER WL1005152

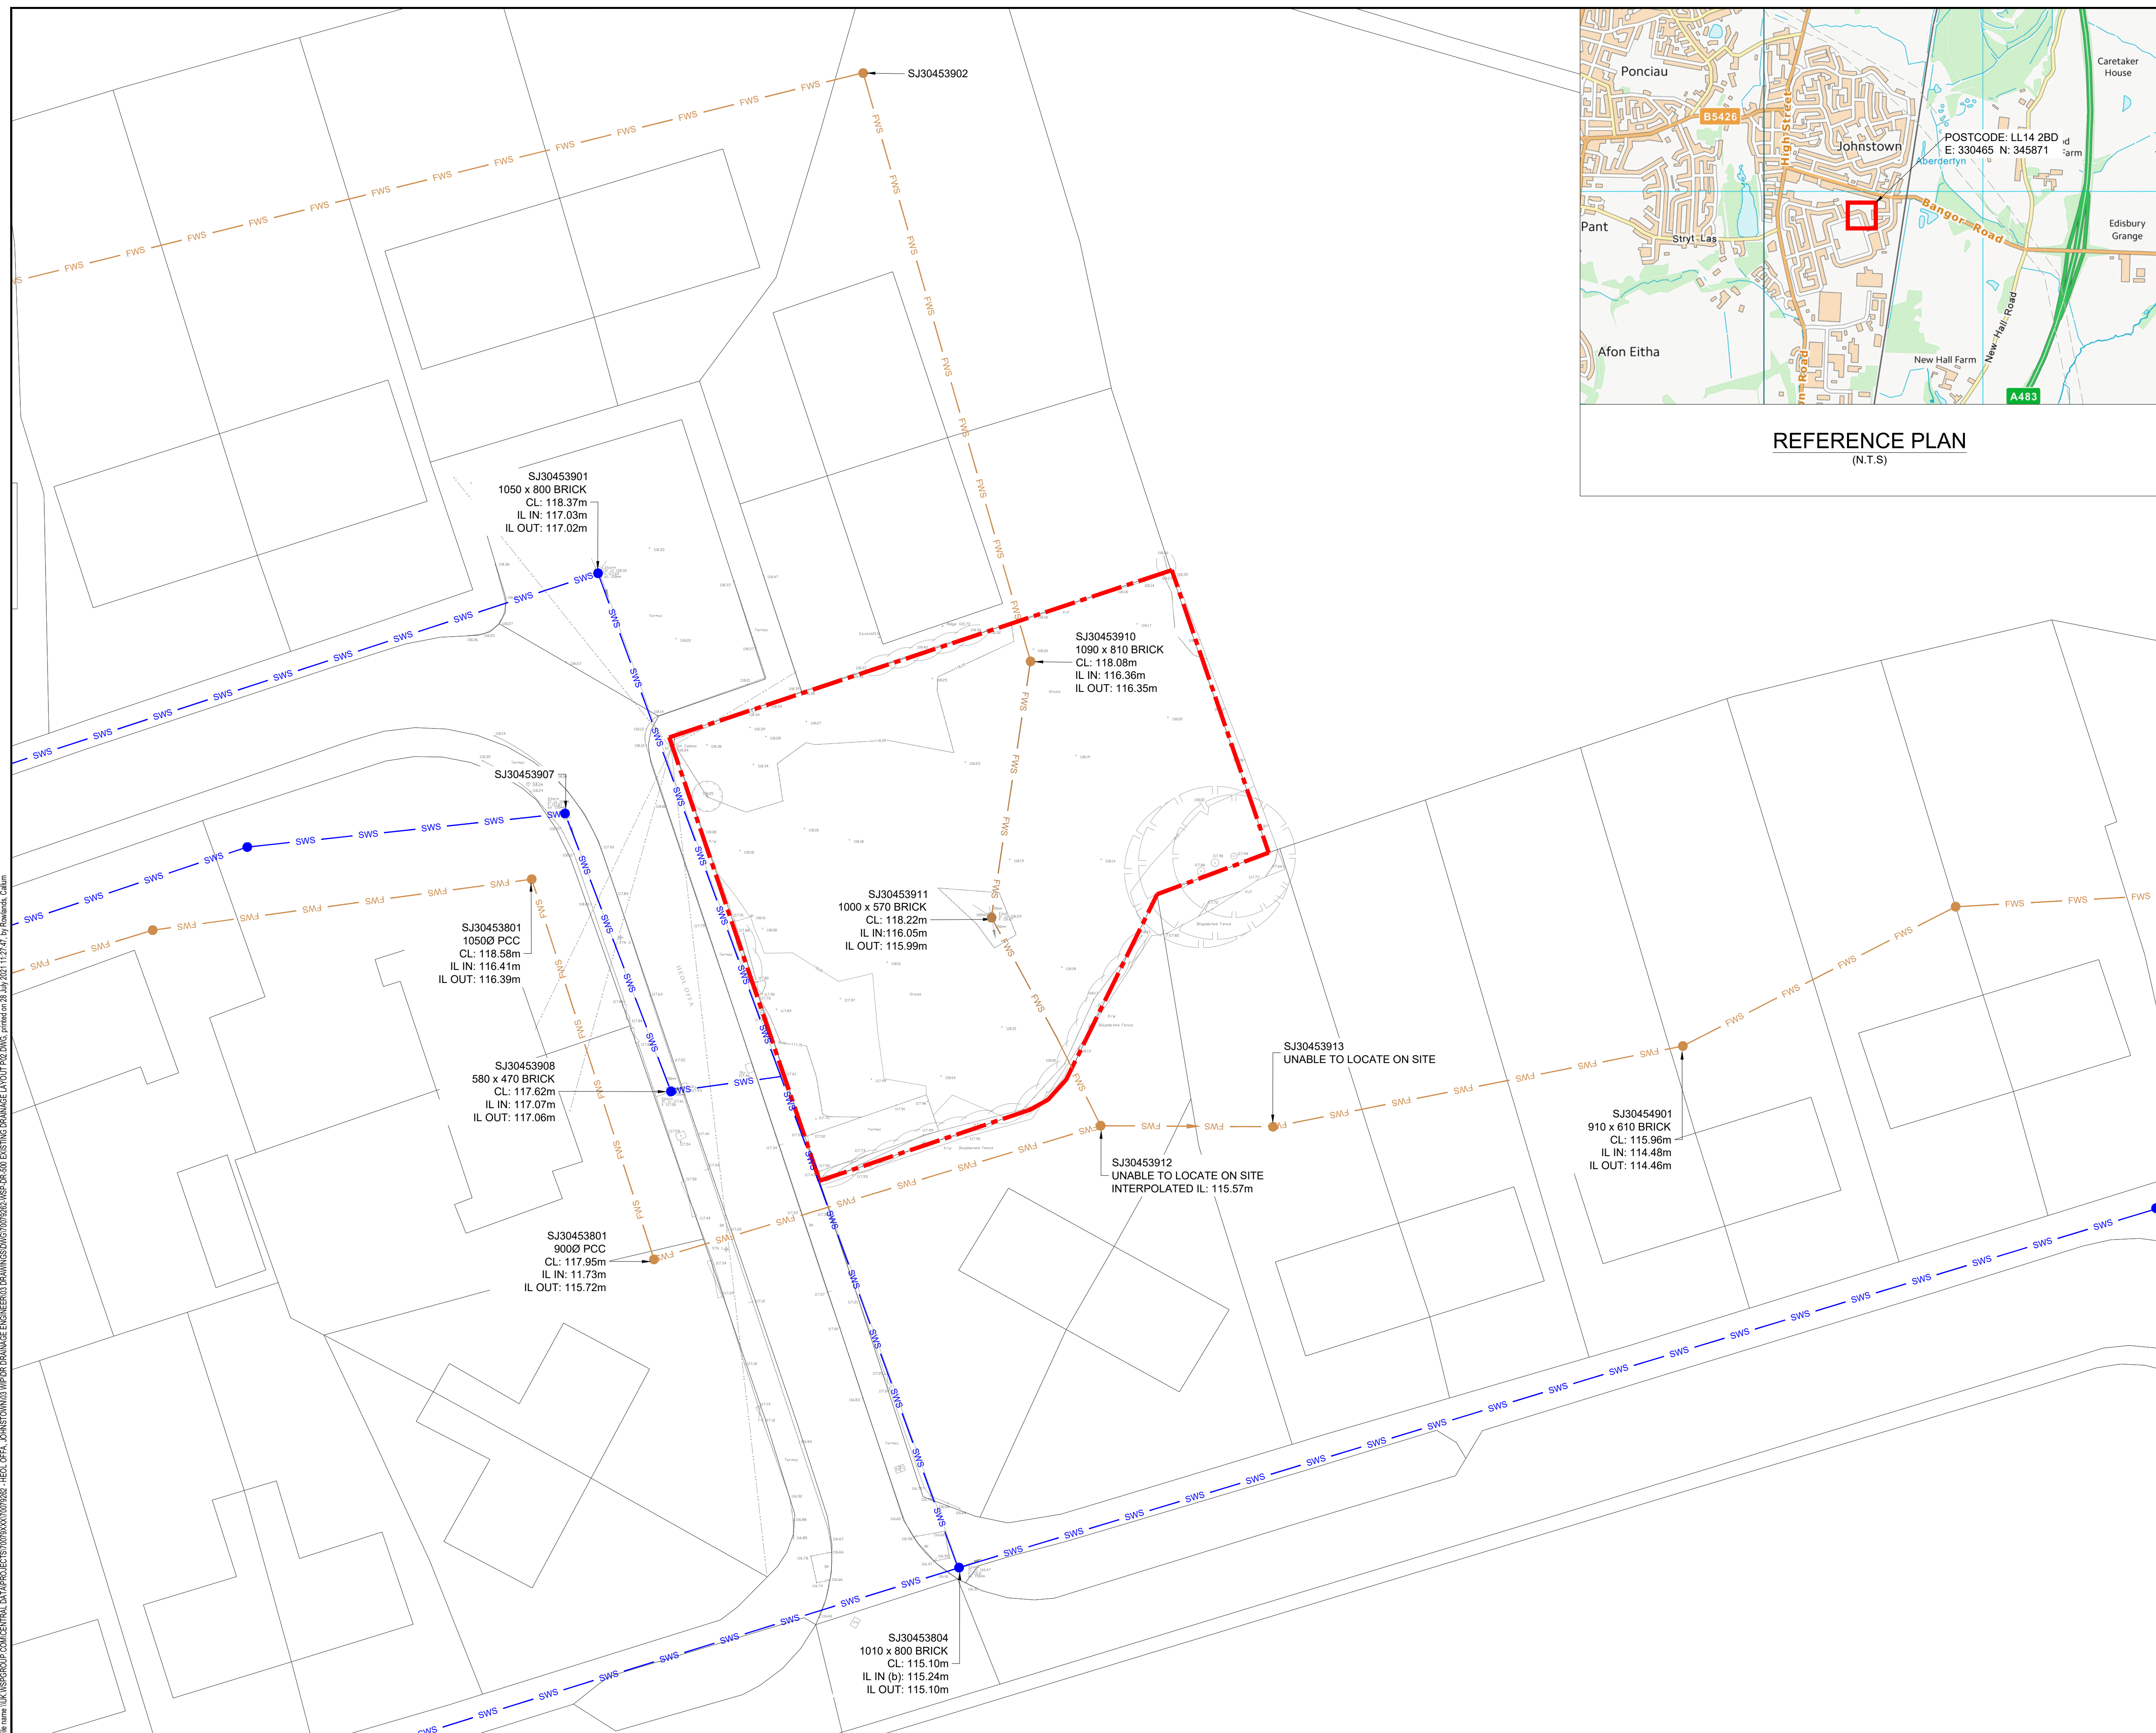

NOTES

1. DO NOT SCALE
2. ALL MEASUREMENTS ARE IN METRES UNLESS NOTED OTHERWISE. ALL LEVELS ARE TO METRES ABOVE ORDNANCE DATUM.
3. THIS DRAWING SHOULD BE READ IN CONJUNCTION WITH ALL RELEVANT DRAWINGS, REPORTS AND SPECIFICATION.
4. EXISTING DOWW SEWER ALIGNMENTS AND LEVELS ARE BASED UPON THE INVEK DRAINAGE SURVEY DATED 17.12.20 ALL RIGHTS RESERVED.
5. THE TOPOGRAPHIC SURVEY IS BASED UPON THE BATTLEFIELDS SURVEY DATED 01.12.20 ALL RIGHTS RESERVED.

■ ■ ■ ■ ■ SITE BOUNDARY

—SWS—SWS— EXISTING SURFACE WATER SEWER

—FWS—FWS— EXISTING FOUL WATER SEWER

P02	28/07/2021	CR	FOR INFORMATION	VM	MAW
P01	28/06/2021	CR	DRAFT ISSUE - FOR CLIENT COMMENT	VM	MAW
REV	DATE	BY	DESCRIPTION	CHK	APP

DRAWING STATUS: **FOR INFORMATION**

Opus House, Yale Business Village, Wrexham Technology Park, Wrexham, LL13 7YL, UK
T+ 44 (0) 1978 368 100
wsp.com

CLIENT:


wrexham
COUNTY BOROUGH COUNCIL
CYNGOR BWRDEISTREF SIROL
WRECSAM

SITE/PROJECT:

HEOL OFFA, JOHNSTOWN - WREXHAM

TITLE: EXISTING DRAINAGE ARRANGEMENT

SCALE @ A1: 1:200	CHECKED: VM	APPROVED: MAW
PROJECT NO: 70079262	DESIGNED: CR	DRAWN: CR
		DATE: APRIL 2021

DRAWING No:	REV:
70079262-WSP-DR-500	P02

© WSP UK Ltd