

KEY / NOTES

Drawing based on Topographical
Survey by MB Surveying, drawing
no. MBS908.


Tree survey data provided by Tree Solutions,
document reference: 20/AIA/WXM/267

Soft landscaping proposal indicative only.

Key

Root protection area

Trees to be removed

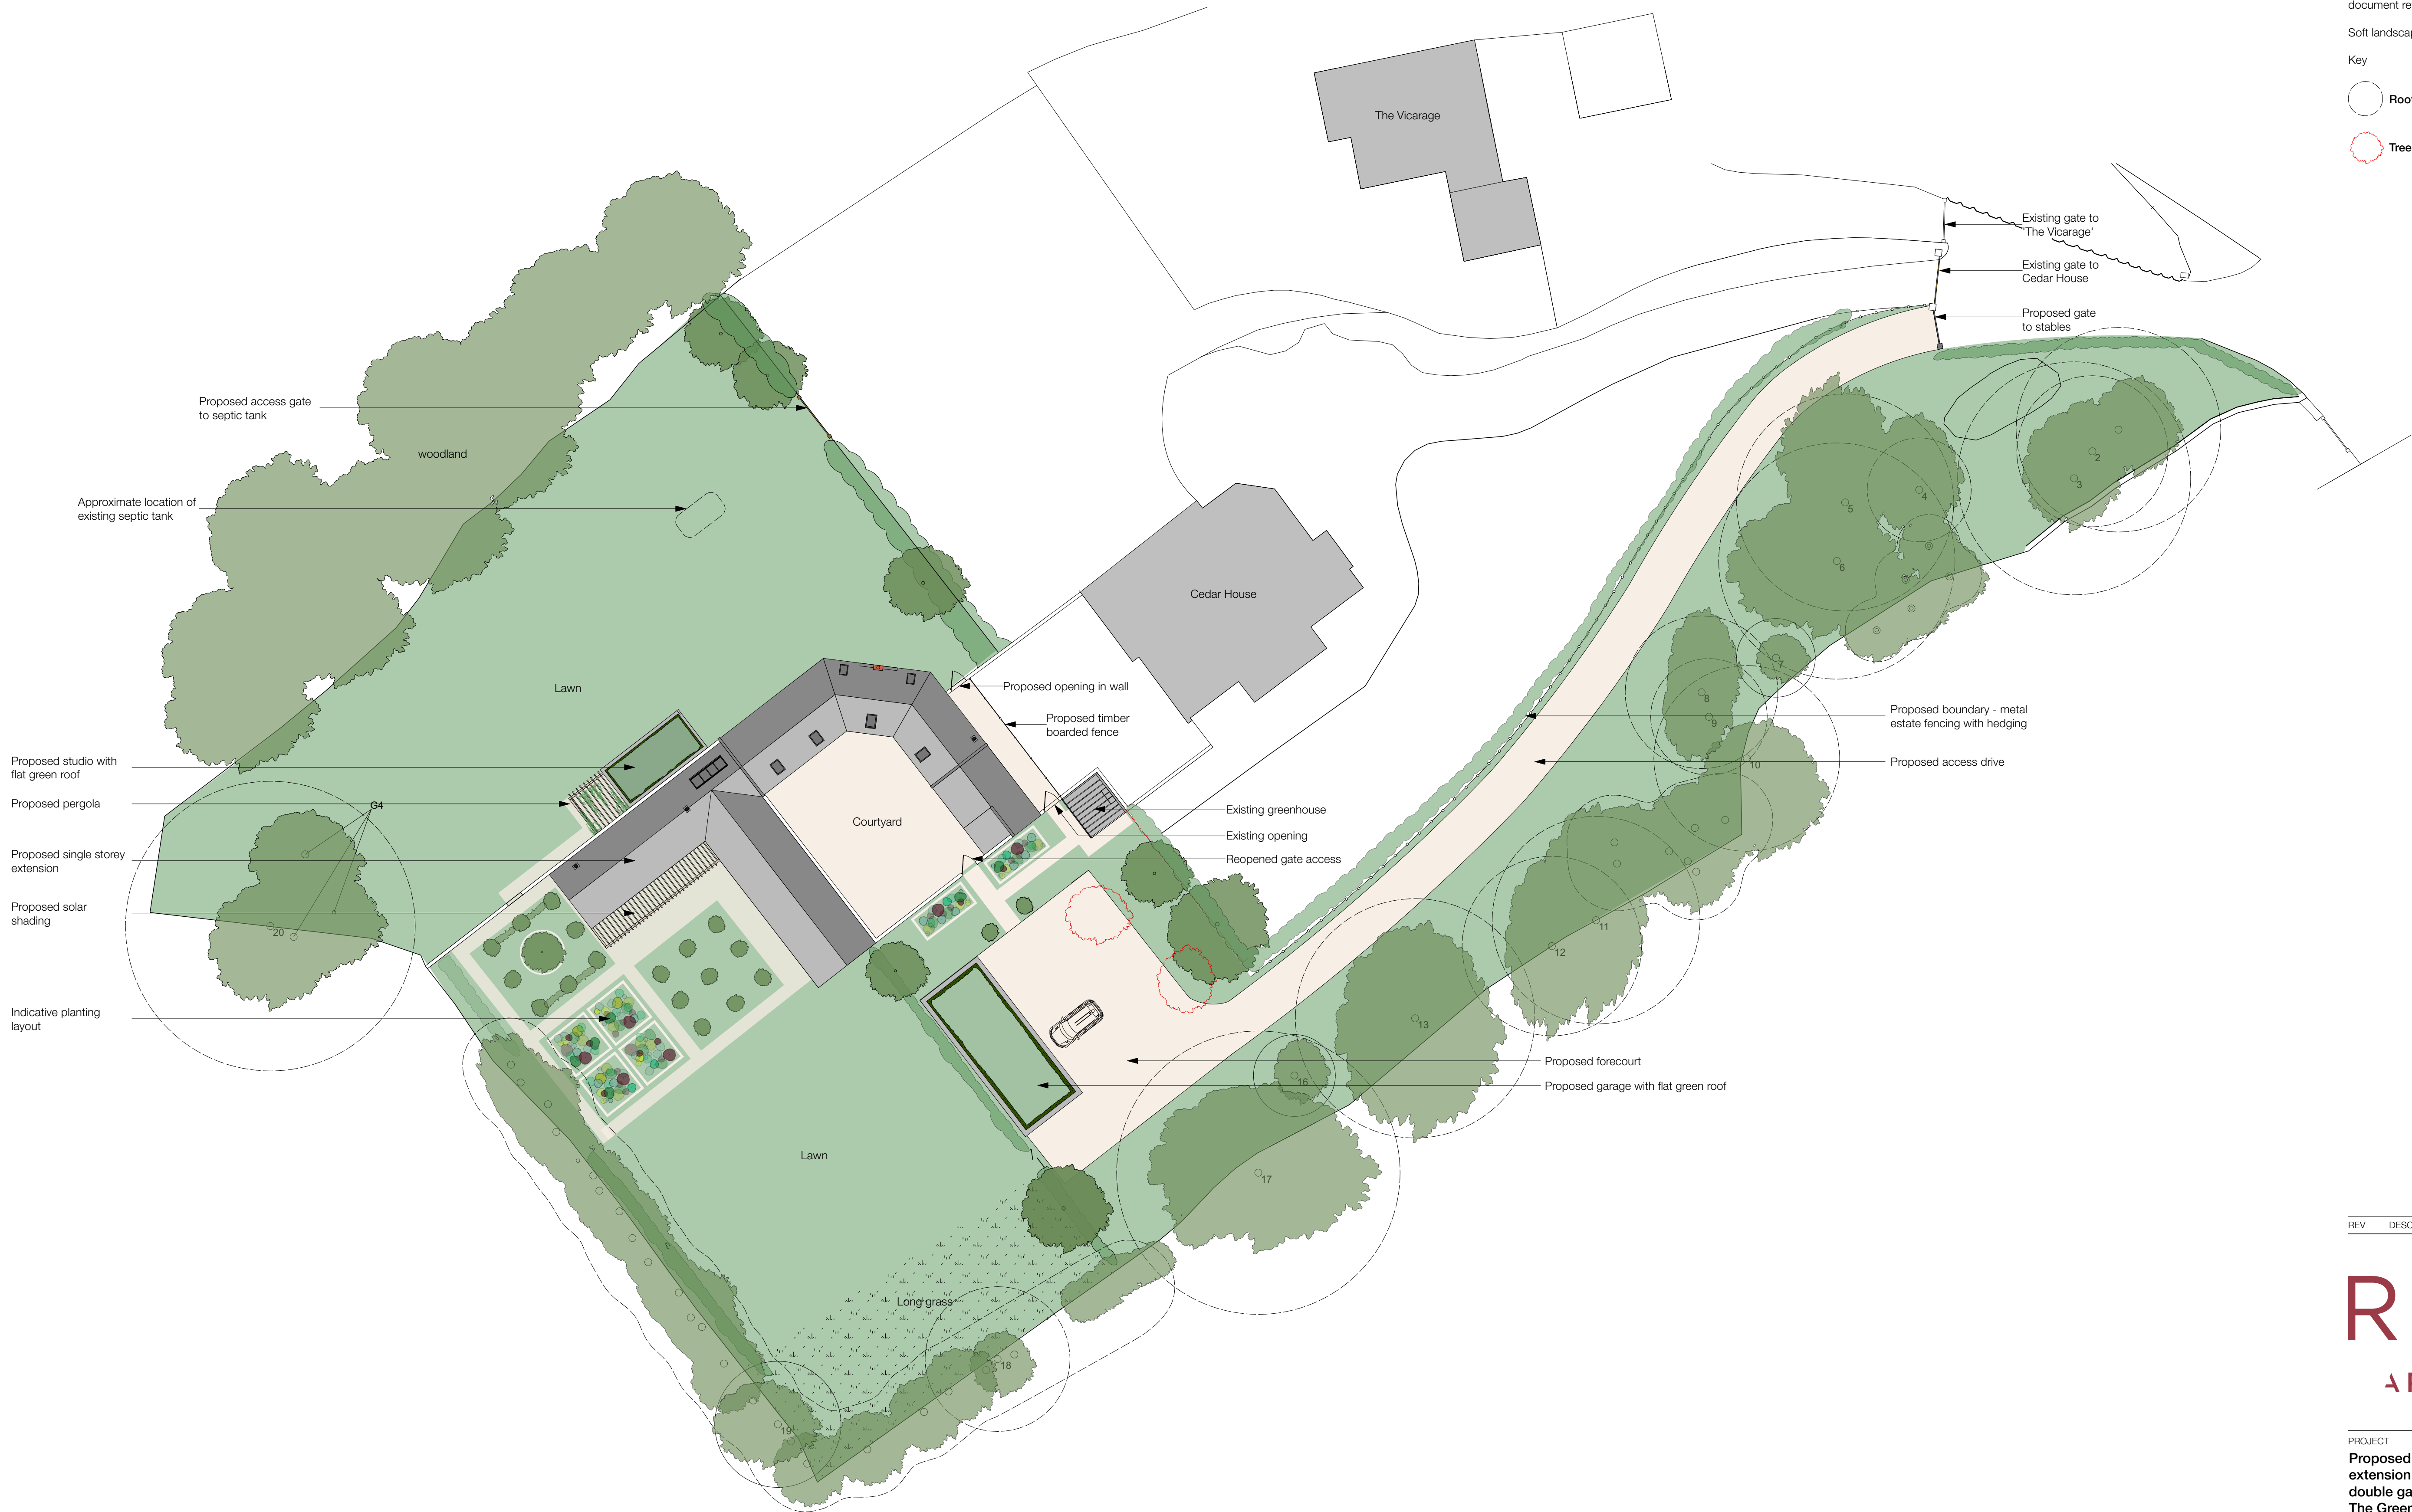

REV	DESCRIPTION	DATE
-----	-------------	------

RAISE
ARCHITECTS

PROJECT
**Proposed conversion and single-storey
extension of stable block and proposed
double garage/carport at Cedar Hall,
The Green, Gresford, LL12 8RG**

DRAWING
Proposed Site Layout Plan

SCALE	DATE	DRAWN BY	CHECKED BY
1:250 @ A1	May 2021	MD	LM
DRG N°			REV

525-PL-07

