


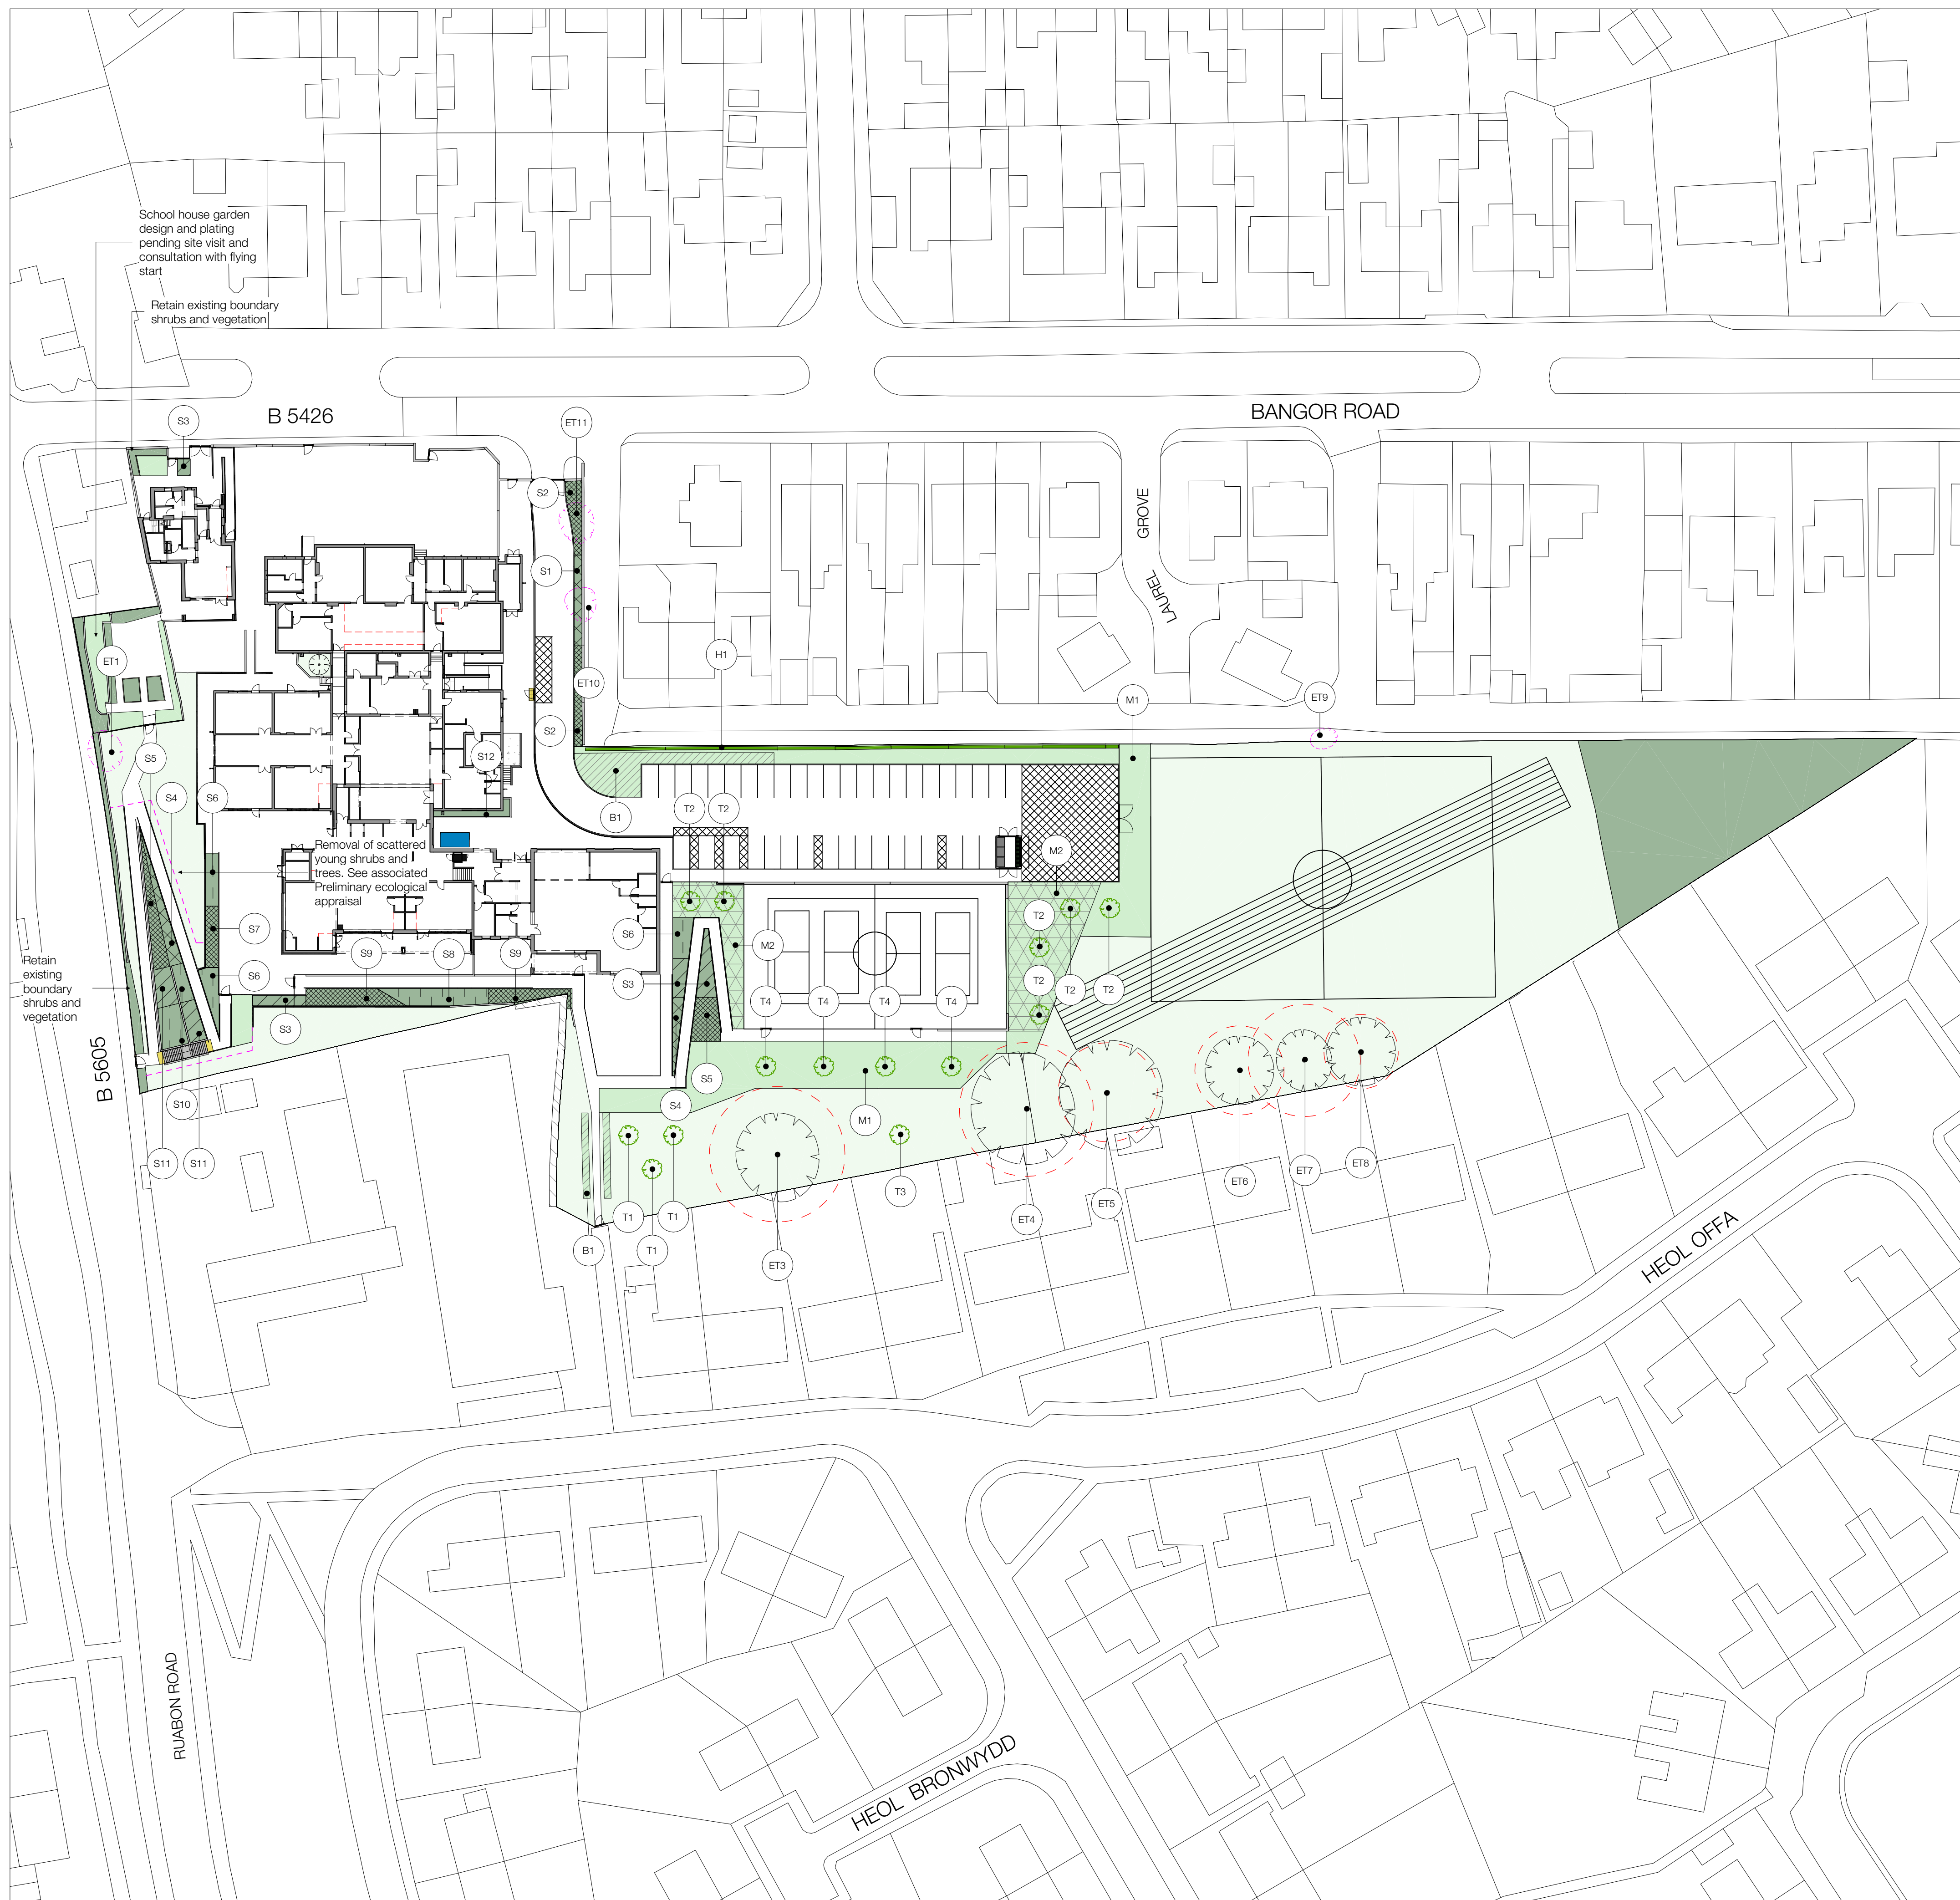

Schedule - Soft landscape design						
Plant establishment and maintenance notes to be included within landscape specification.						
Amenity grass mix 1 - Ennagiate E322 strong lawn mix						
Sowing rate		25 g/m ²				
Total area		1,119 sqm				
Imported topsoil depth		200mm				
Code	Species	Common name				%
M1	Grasses					
	Agrostis capillaris	Common bent				5.0
	Festuca rubra	Strong creeping Red-fescue				50.0
	Lolium perenne	Perennial Ryegrass				25.0
	Poa pratensis	Smooth-stalked Meadow-grass				20.0
						Total
					100%	
Meadow and grazed mix 1 - Ennagiate seeds EL1 flowering lawn mix						
Sowing rate		4 g/m ²				
Total area		286 sqm				
Imported topsoil depth		200mm				
Code	Species	Common name				%
M2	Wild flowers					
	Galium verum	Lady's bedstraw				4.0
	Leonardus ripasidus	Rough hawkbit				0.5
	Cheery daisy	Rough hawkbit				1.2
	Lolium corniculatus	Bearded rye-grass				3.7
	Primula veris	Crowfoot				3.0
	Prunella vulgaris	Selfheal				4.0
	Ranunculus acris	Meadow buttercup				3.5
	Trifolium pratense	Wild red clover				0.3
	Grasses					
	Agrostis capillaris	Common bent				8.0
	Cynurus cristatus	Redhead dogstail				28.0
	Festuca rubra	Strong creeping red fescue				40.0
	Phleum bertolonii	Smaller cat's tail				4.0
					Total	
					100%	
Trees						
Code	Species	Common name	Size	Type	Quantity	
T1	Prun. caryocarpa	Culley pear	14-16cm	Rootball	3	
T2	Acer campestre	Birch	Fine male	14-16cm	Rootball	6
T3	Quercus petraea	Oak, Welsh	14-16cm	Rootball	1	
T4	Quercus pubula	Oak, pin	14-16cm	Rootball	4	
					Total	14
Bubs						
Code	Species	Common name	Size	Density	Quantity	
B1	Narcissus 'early sensation'	Defiant 'twelve's eelf'	12/14cm	10/m ²	366	
	Narcissus 'dutch master'	Defiant 'dutch master'	12/14cm	10/m ²	366	
	Narcissus pseudonarcissus	Welsh daffodil	10/12cm	10/m ²	366	
					Total	1,098
Hedges						
Imported topsoil depth		450mm				
Code	Species	Common name	Size	Type	Length	
H1	Fagus sylvatica	Beech	60-80cm	1+2	77	
Shrubs						
Imported topsoil depth		450mm				
Code	Species	Common name	Size	Density	Quantity	
S1	Prunus laurocerasus 'Otto...	Cherry laurel	3L	3/m ²	45	
S2	Crochys ternata 'Sundance'	Mexican orange	3L	3/m ²	108	
S3	Hebe 'Green Gable'	Shrubby Veronica	3L	5/m ²	225	
S4	Juniperus Horizontalis Golden Carpet	Golden Carpet	3L	4/m ²	120	
S5	Juniperus horizontalis 'Blue Chip'	Creeping Blue Chip Juniper	3L	4/m ²	192	
S6	Calamagrostis acutiflora 'Karl Foerster'	Feather reed-grass 'Karl Foerster'	3L	5/m ²	225	
S7	Lilipus muscip	Ulf-lyf	3L	4/m ²	12	
	Rubusida Aglyda var. suffrutici 'Goldrum'	Rubusida	3L	4/m ²	12	
	Silpa tenuissima	Mexican leather grass	3L	4/m ²	12	
	Salvia nemorosa 'Caradonia'	Balkan daisy 'Caradonia'	3L	4/m ²	12	
	Verbena bonariensis	Argentinean verain	3L	4/m ²	12	
S8	Erica carnea f. alba 'Springwood White'	Heather 'Springwood White'	3L	5/m ²	175	
S9	Cultiva vulgaris 'Dark Star' 5d	Heather 'Dark Star'	3L	5/m ²	265	
S10	Cornus stolonifera Flaremax	Garden Dogwood	3L	3/m ²	96	
S11	Cornus alba Sibbica	Red beaked Dogwood	3L	3/m ²	90	
S12	Lavandula angustifolia 'Hidcot'	Lavender 'Hidcot'	3L	4/m ²	44	
					Total	1,640
Works to existing trees & vegetation						
To be read in conjunction with tree survey - Arboricultural method statement, Tree solutions						
Works to existing trees and vegetation should be carried out to BS5836:2010 and are to be undertaken only by an Arboricultural Association approved tree surgeon following the appropriate statutory approvals. All works must comply with the Wildlife and Countryside Act (1981) (as amended) and the Conservation of Habitats and Species Regulations (2018) (as amended), which includes the protection.						
Code	Species	Common name	Proposed works			
ET1	-	Maple	Remove			
ET3	-	Sycamore	Retain			
ET4	-	Ash	Retain			
ET5	-	Sycamore	Retain			
ET6	-	Beech	Retain			
ET7	-	Beech	Retain			
ET8	-	Oak	Retain			
ET9	-	Oak	Remove			
ET10	-	Birch	Remove			
ET11	-	Whitebeam	Remove			

YSGOL YR HAFOD

Bangor road, Johnstown, Wrexham LL14 2SW

Stwido Owens
Eyarth Bach
Llanfair Dyffryn Clwyd
Ruthin
Denbighshire
LL15 2EG
hello@stwidioowens.co.uk
+44 (0)1824 544000

DRAWING NOTES

- Drawing copyright of Stwido Owens Landscape Architecture.
- All information to be read in conjunction with relevant landscape drawings and specification.
- Only figured dimensions are to be used.
- All dimensions in millimetres unless otherwise noted.
- The Landscape Architect is to be notified of any discrepancies before proceeding.
- No liability accepted for amendments by others.
- Utilities - A safe system of work to HSE HSG47 Avoiding danger from underground services to be followed by contractor to plan, detect, identify, mark services and employ safe excavation/safe digging practices prior to works commencing.
- Proposed planting locations to be reviewed following detail design of infrastructure requirements including assessments for underground or above ground services, overhead power lines, highway safety and visibility splays and other infrastructure provisions, such as substations, refuse stores, lighting, signage and CCTV requirements.
- Signage - to be provided by others as specified in the Health and Safety (Safety Signs and Signals) Regulations 1996.
- All fences, barriers, balustrades and other elements of structure intended to retain, stop or guide people to specialist detail design and to meet the appropriate loading requirements of BS EN 1991-1-1, PD 6688-1-1 and BS 6185.
- Drawing for the purpose of planning and not for construction.

KEY

Existing grass

Existing hedge

Existing tree

Root protection area

Planting feature to be removed

Proposed grass

Proposed tree

Proposed shrub

Proposed wildflower

Proposed bulb

P01	041021	AMENDED TREE PLANTING NFR PARKING	GLO	
REV. NO.	DDMMYY	DESCRIPTION OF REVISION	INITIALS	

Stwido Owens Landscape Architecture

SSTATUS

P ISSUED FOR PLANNING APPROVAL

TITLE

SOFT LANDSCAPE DESIGN

DRG. NO

HAF-STO-00-00-DR-L-0009

REVISION

P01

SCALE

1:500@A1

DRAWN

GLO

APPROVED

GLO

DATE

250821