



THE ROUNDHOUSE
LOYNTON
STAFFORD
ST20 0QA

M: 07808082787
E: INFO@KLHDESIGN.CO.UK

ALL DESIGNS SHOWN ARE COPYRIGHT AND DESIGN RIGHT
PROTECTED TO KLH DESIGN AND SHOULD NOT BE
REPLICATED FOR ANY USE IN ANY WAY

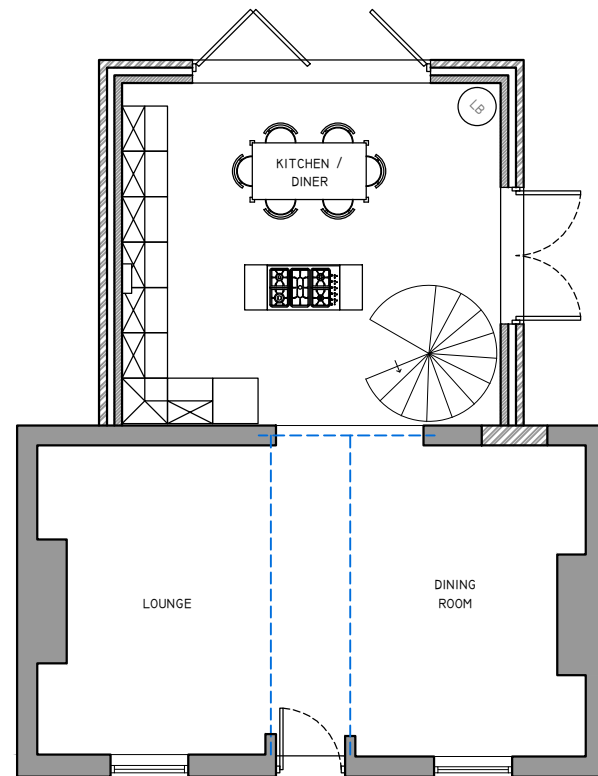

PROPOSED GROUND FLOOR

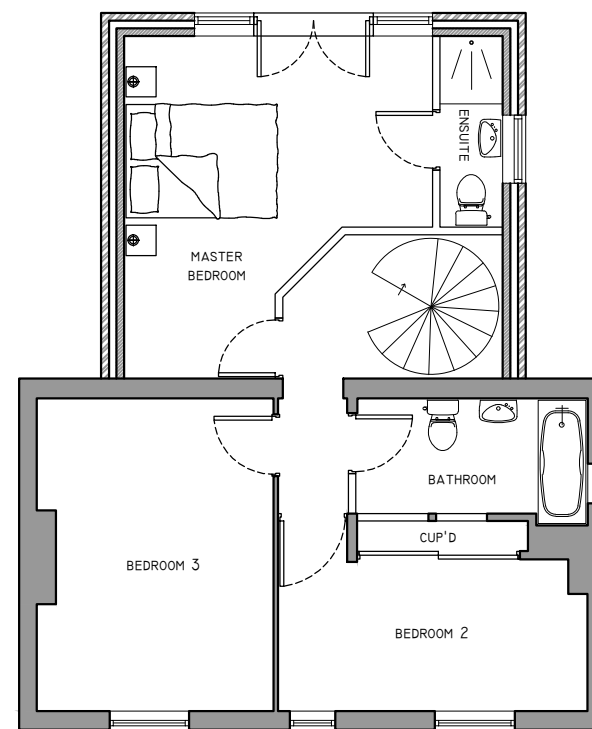

PROPOSED FIRST FLOOR

CLIENT: KEVIN BLOODWORTH
SITE ADDRESS: BRYN VILLA
CROXTON, HANMER
WHITCHURCH
SY13 3DA

PROPOSED PLANS
SCALE 1:100 @ A3
DRAWING NUMBER: KB-004 REV A
DRAWN BY: KH