


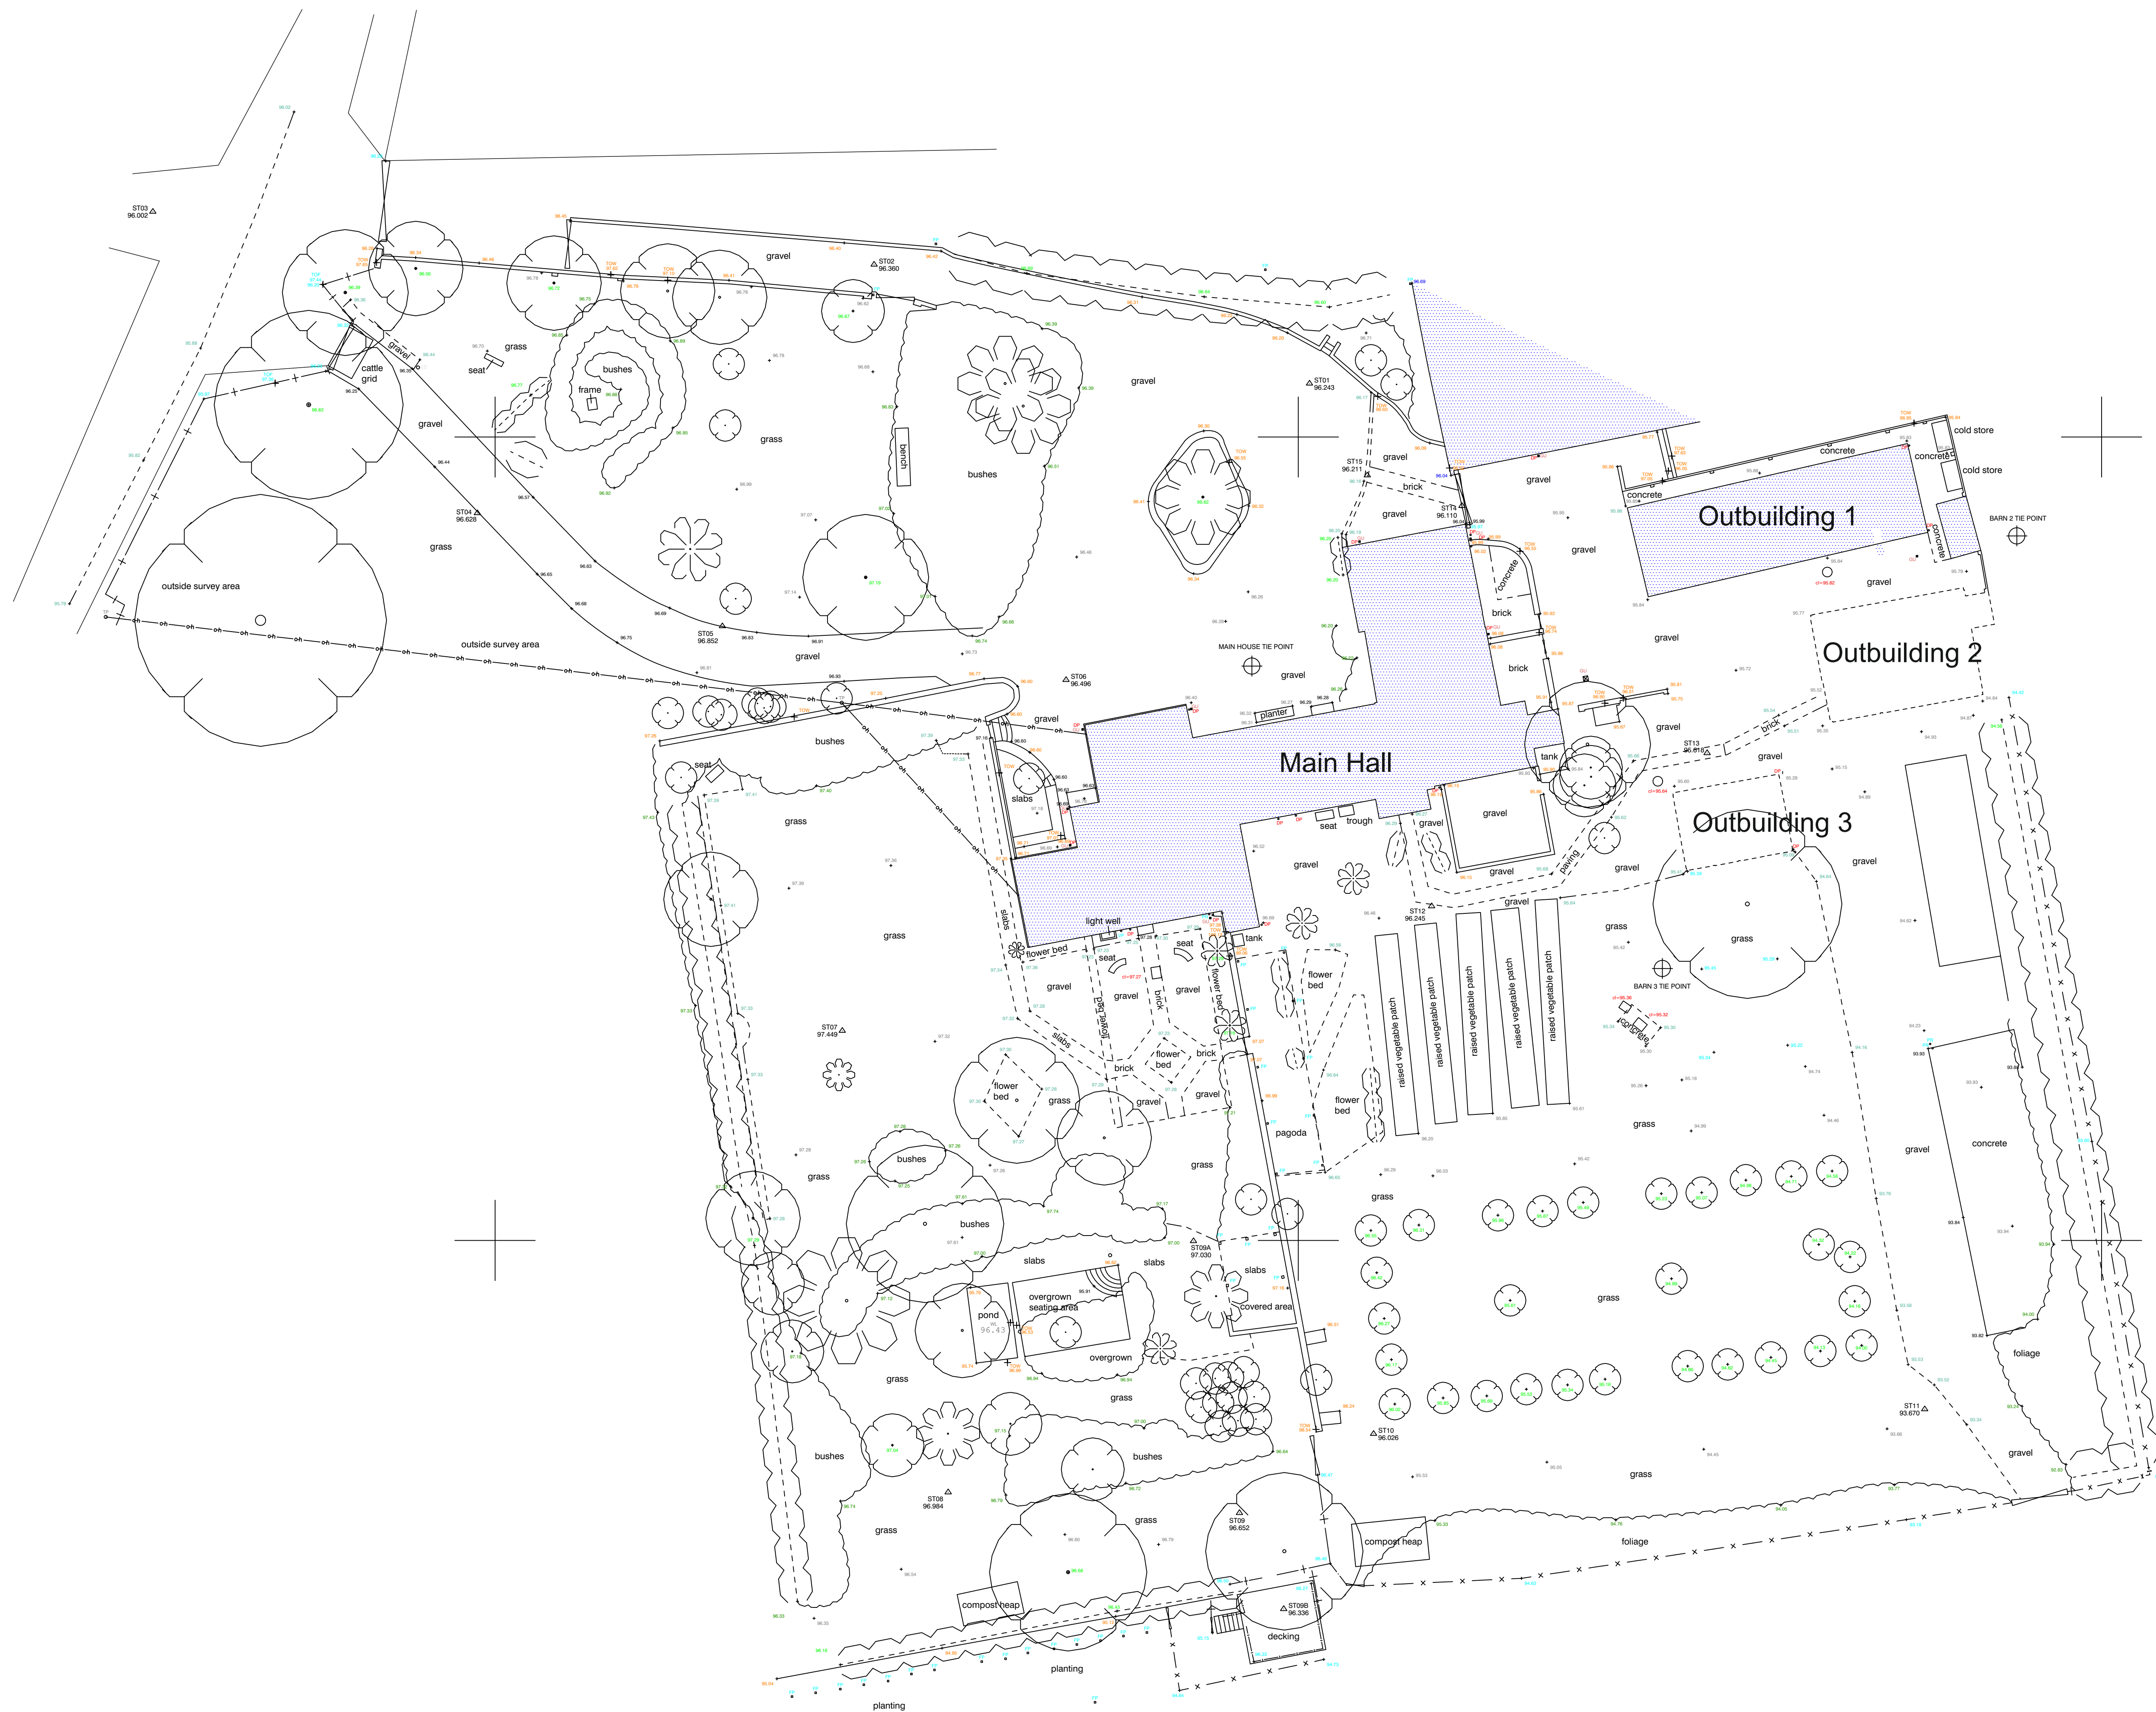

Heritage Matters

Pre-existing Site Layout Plan
Existing Three New Out-
Buildings

BETTISFIELD HALL
BETTISFIELD
WHITCHURCH
SY13 2LB

Dwg No. BF112 Sheet 1 of 1
Scale 1:200 A1 Sheet Rev. -