


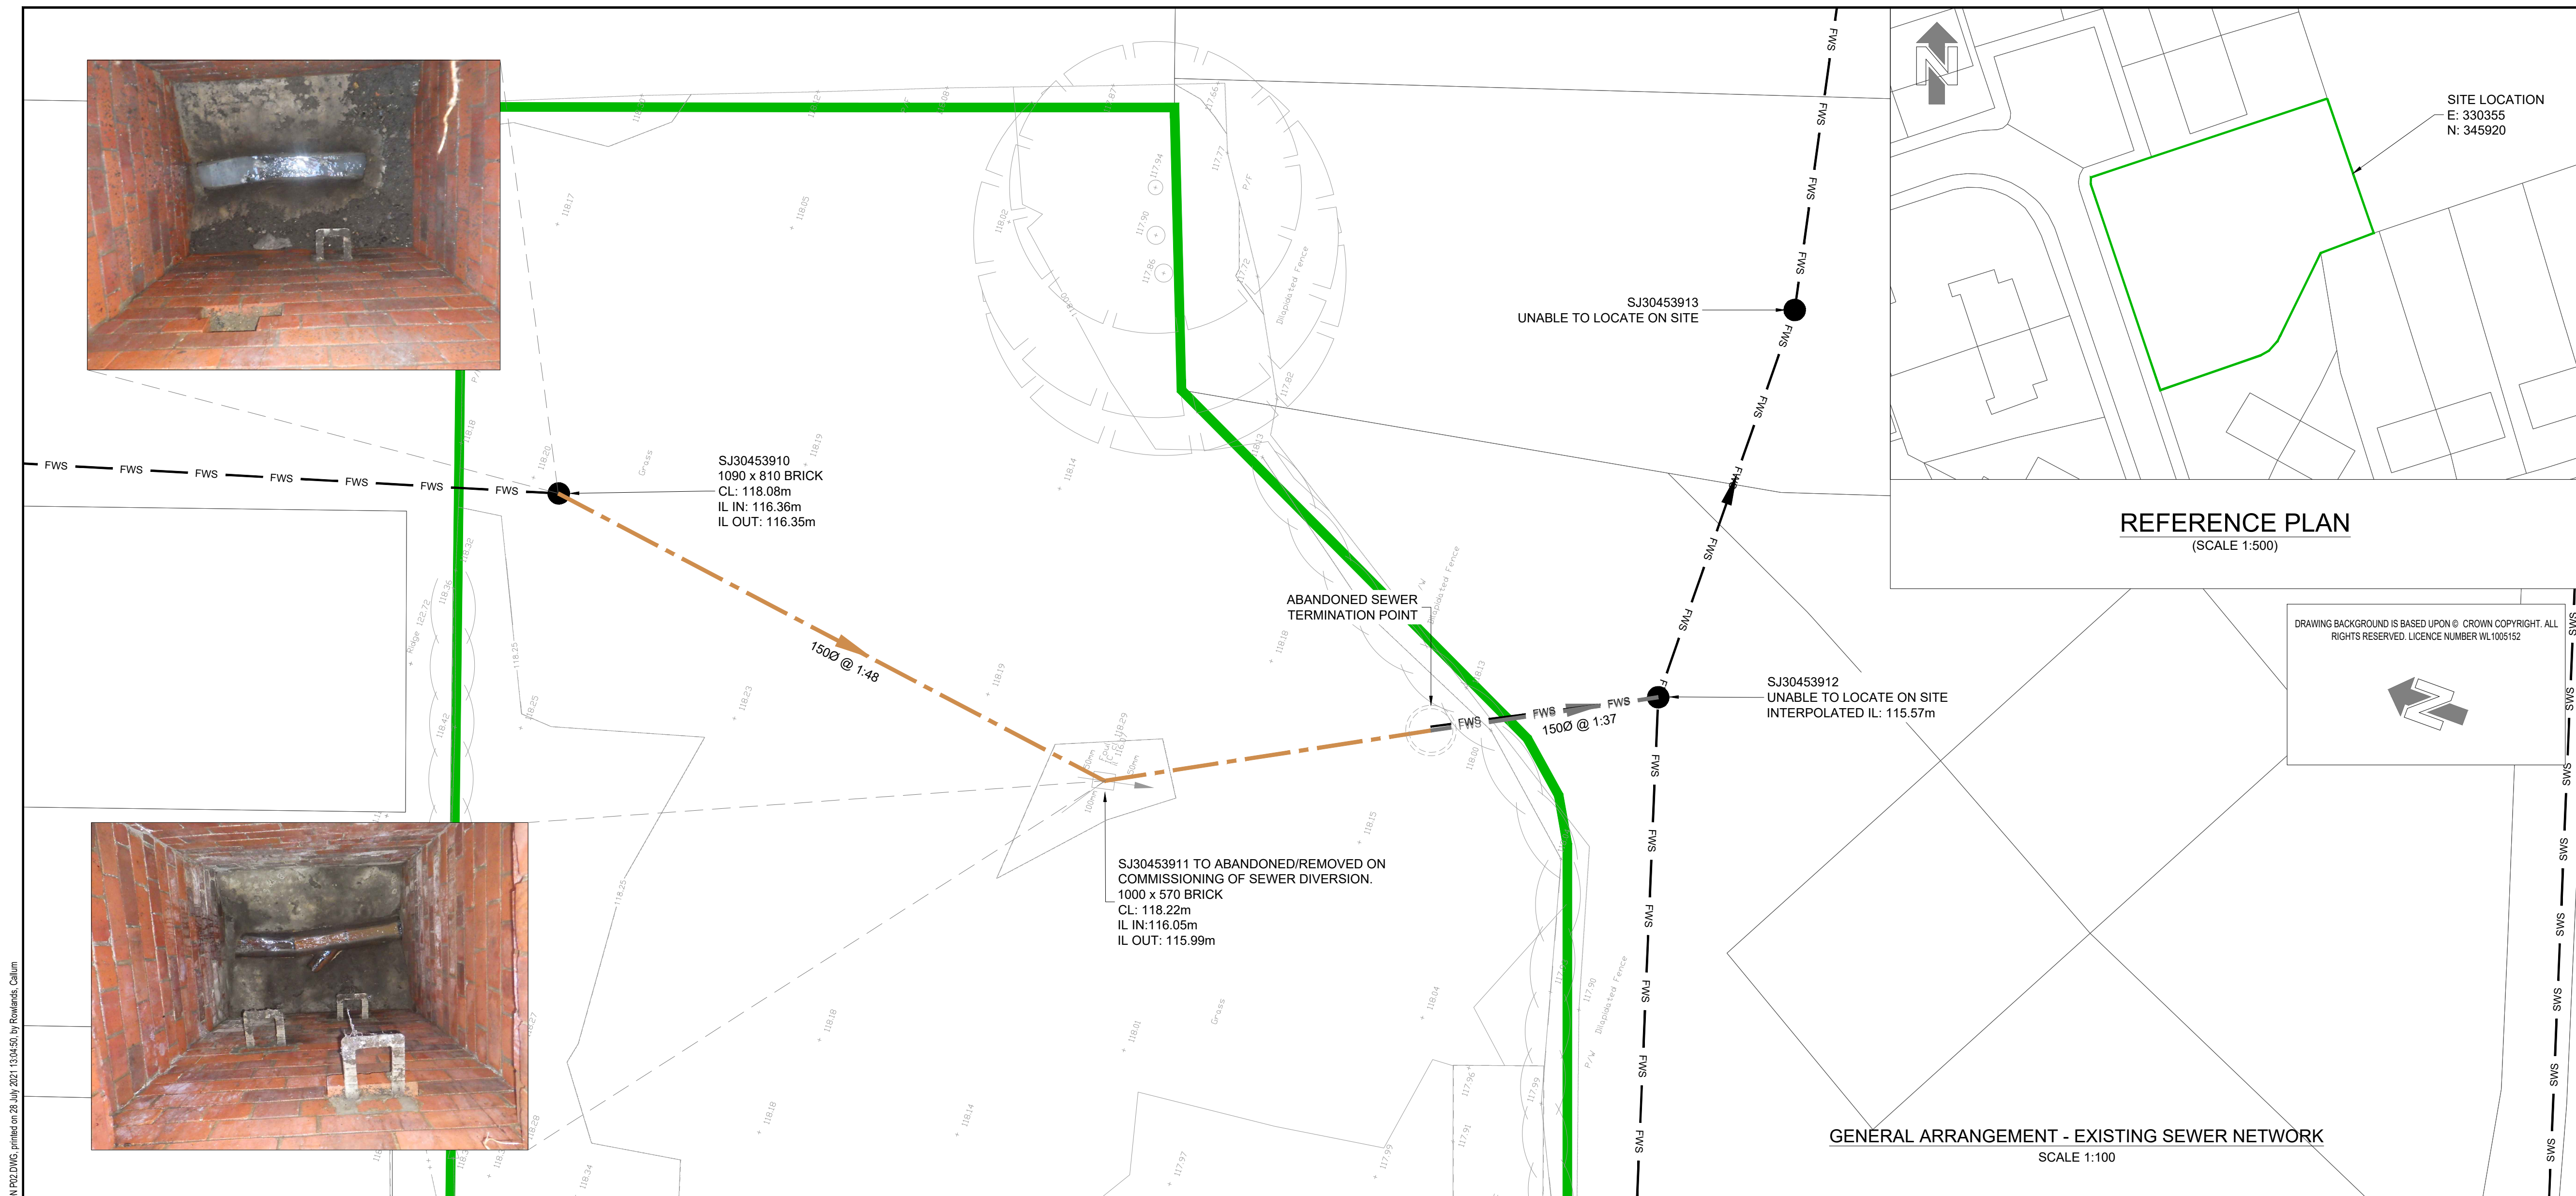

DATUM: 115.00mAOD	
CHAINAGE	0.00 6.00 14.50 23.00 30.65 38.30 43.40
EXISTING GROUND LEVEL	118.22 118.20 118.22 118.19 118.22 118.00 118.00
COVER LEVEL	116.35 116.35 116.35 115.99 115.99 115.57 115.57
INVERT LEVEL	116.35 116.35 116.35 115.99 115.99 115.57 115.57
PIPE DIA / MATERIAL / GRADIENT	NOT RECORDED DURING SURVEY 150mm VITRIFIED CLAY @ 1:48 150mm VITRIFIED CLAY @ 1:37 150mm VITRIFIED CLAY @ 1:37 (INTERPOLATED)

SJ30453910 TO SJ30453913
EXISTING FOUL SEWER LONGITUDINAL SECTION
SCALE 1:50(V) 1:100(H)

DO NOT SCALE

NOTES

1. DO NOT SCALE
2. ALL MEASUREMENTS ARE IN METRES
UNLESS NOTED OTHERWISE. ALL LEVELS
ARE TO METRES ABOVE ORDNANCE DATUM.
3. THIS DRAWING SHOULD BE READ IN
CONJUNCTION WITH ALL RELEVANT
DRAWINGS, REPORTS AND SPECIFICATION.
4. EXISTING SEWER ALIGNMENTS AND INVERT
LEVELS ARE BASED UPON THE INVEK
DRAINAGE SURVEY DATED 17.12.20 ALL
RIGHTS RESERVED.
5. THE TOPOGRAPHIC SURVEY IS BASED UPON
THE BATTLEFIELDS SURVEY DATED 01.12.20
ALL RIGHTS RESERVED.

 SITE BOUNDARY
 SWS EXISTING SURFACE WATER SEWER
 FWS EXISTING FOUL WATER SEWER
 EXISTING FOUL SEWER TO BE ABANDONED

DRAWING BACKGROUND IS BASED UPON © CROWN COPYRIGHT. ALL RIGHTS RESERVED. LICENCE NUMBER WL1005152

GENERAL ARRANGEMENT - EXISTING SEWER NETWORK

P02	28/07/2021	CR	TENDER ISSUE. FOR INFORMATION PURPOSES ONLY.	VM	MMW
P01	19/05/2021	CR	SECTION 185 APPLICATION	VM	MMW
REV	DATE	BY	DESCRIPTION	CHK	APP

DRAWING STATUS: S2 - FOR INFORMATION



Opus House, Yale Business Village, Wrexham Technology Park, Wrexham, LL13 7YL, UK
T+ 44 (0) 1978 368 100
wsp.com

CLIENT:



SITE/PROJECT

HEOL OFFA, JOHNSTOWN - WREXHAM

TITLE

DWR CYMRU WELSH WATER
EXISTING FOUL SEWER
PLAN AND LONG-SECTION

SCALE @ 1: 1:100	CHECKED: VM		APPROVED: MAW
PROJECT NO: 70079262	DESIGNED: CR	DRAWN: CR	DATE: APRIL 2021

DRAWING No:	70079262-WSP-DR-502	REV:	P02
-------------	---------------------	------	-----

© WSP UK Ltd