



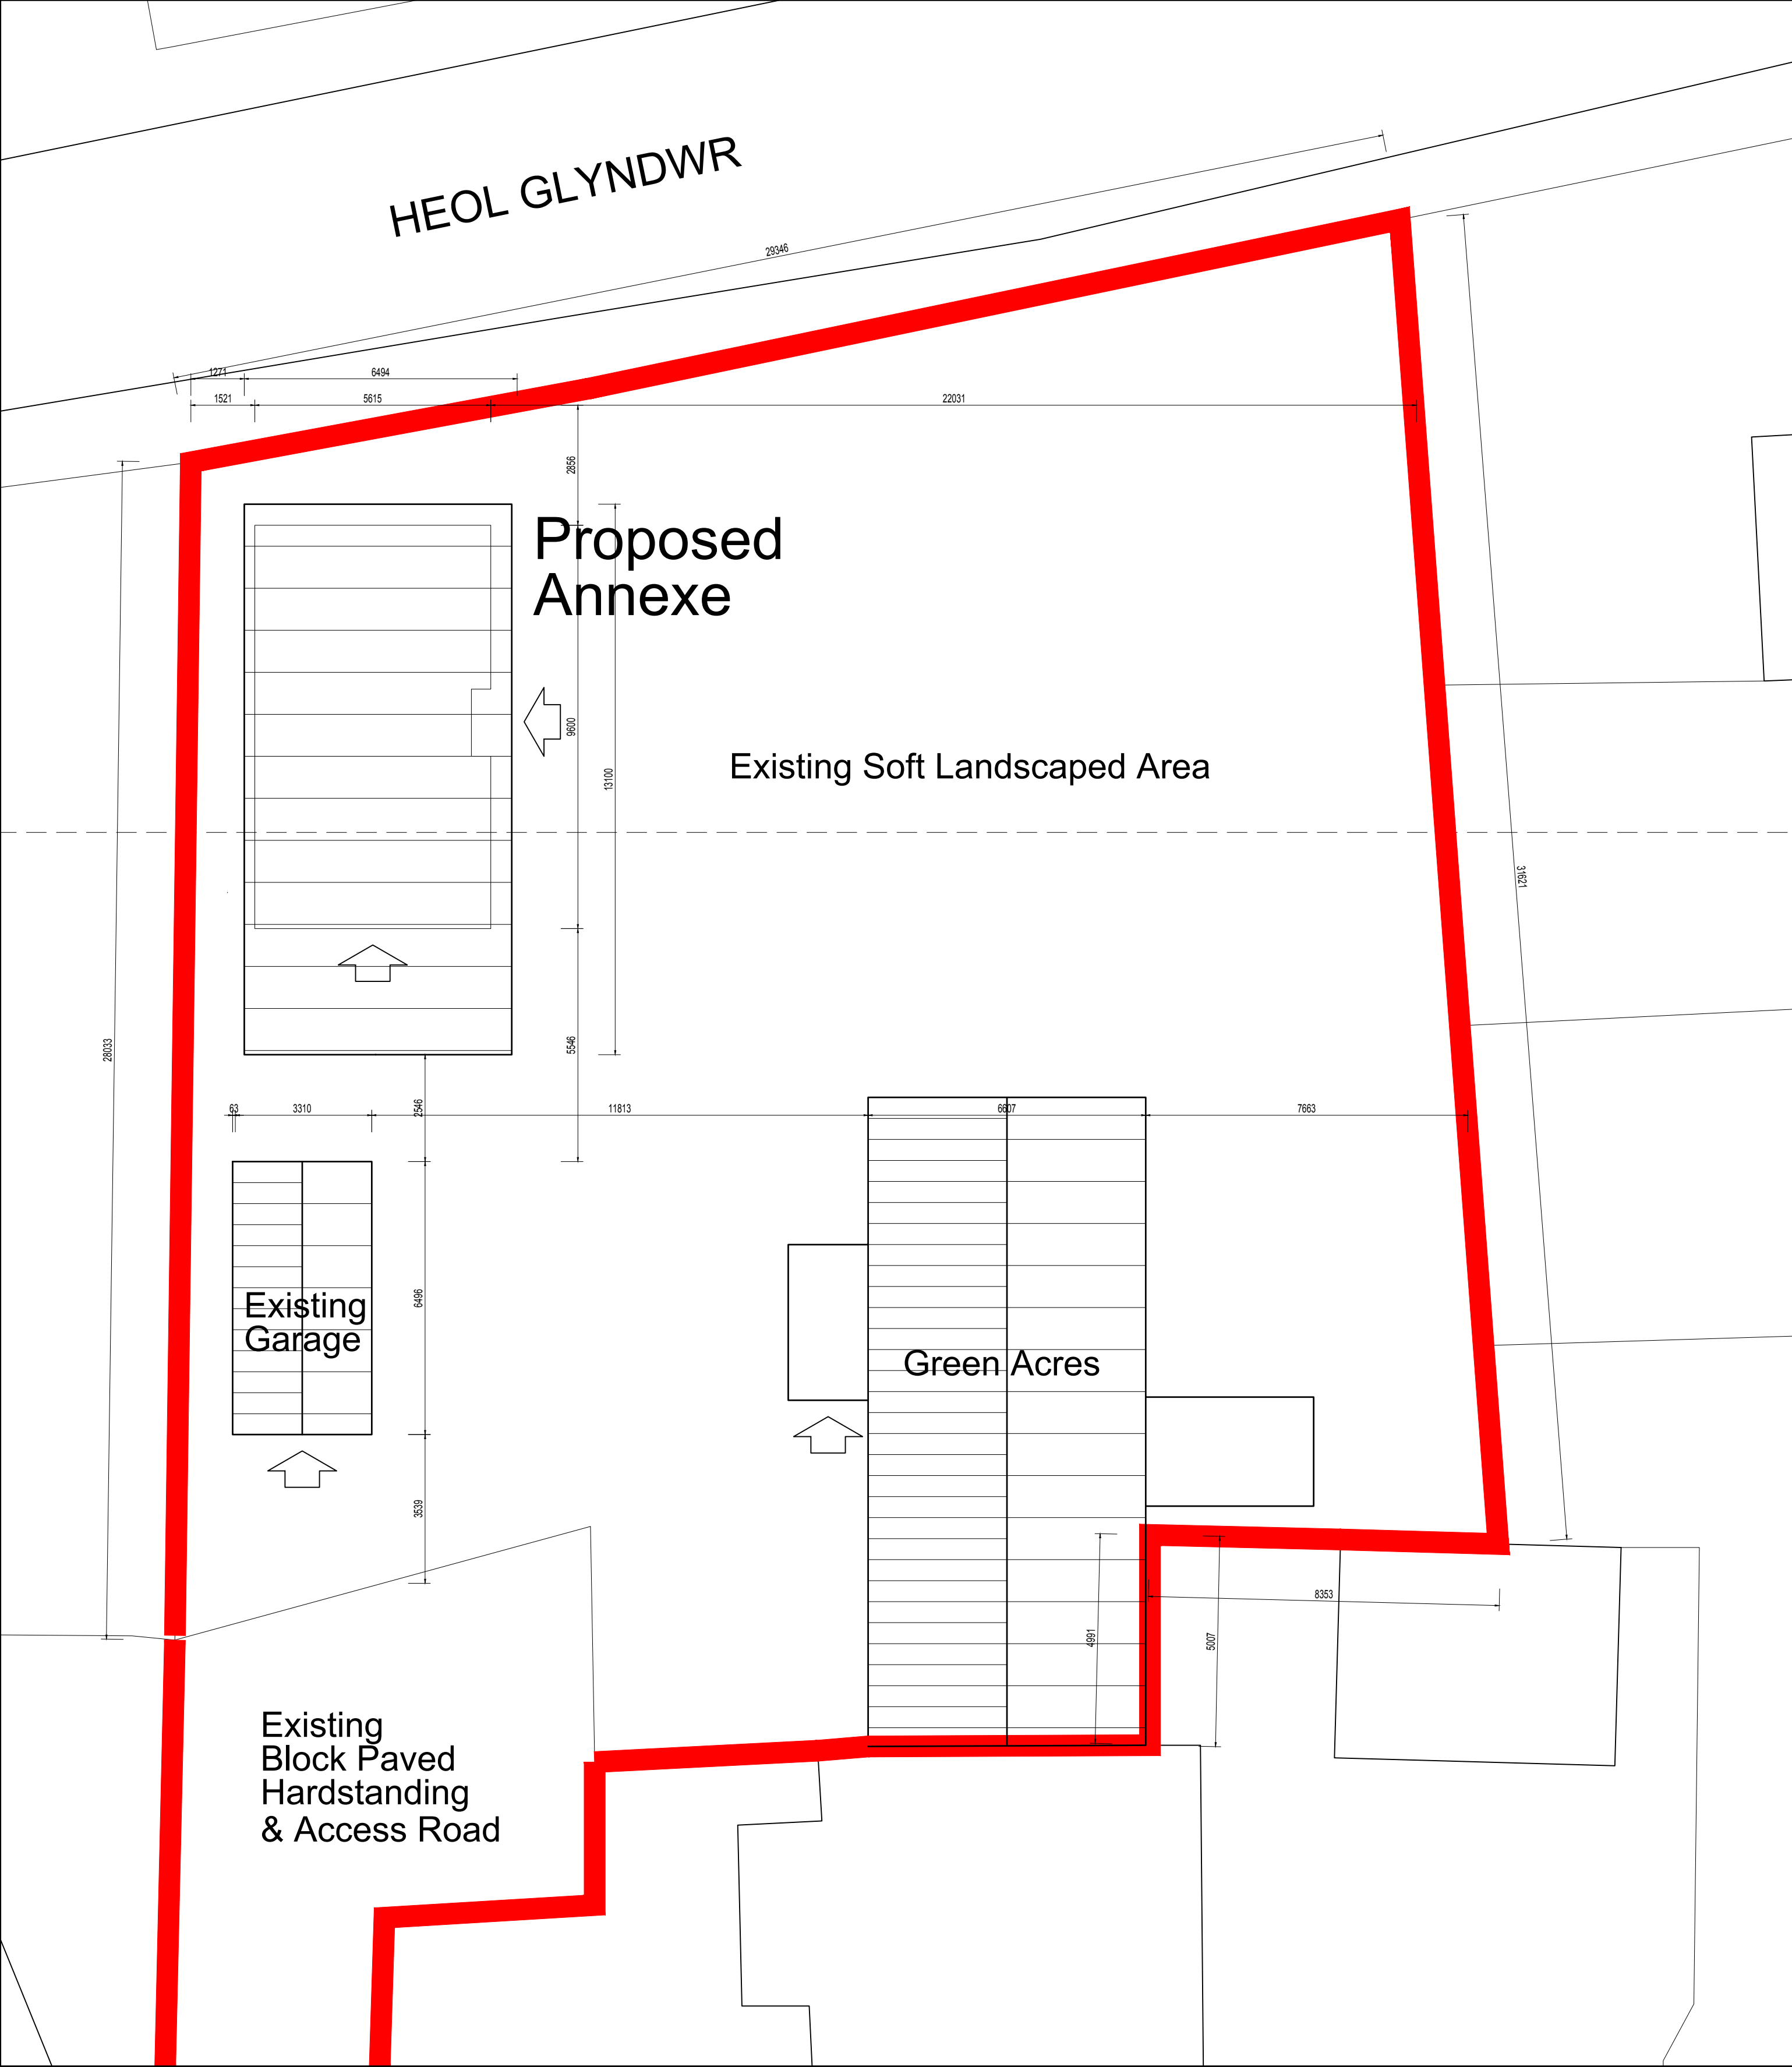

Proposed Site Layout (1:100)

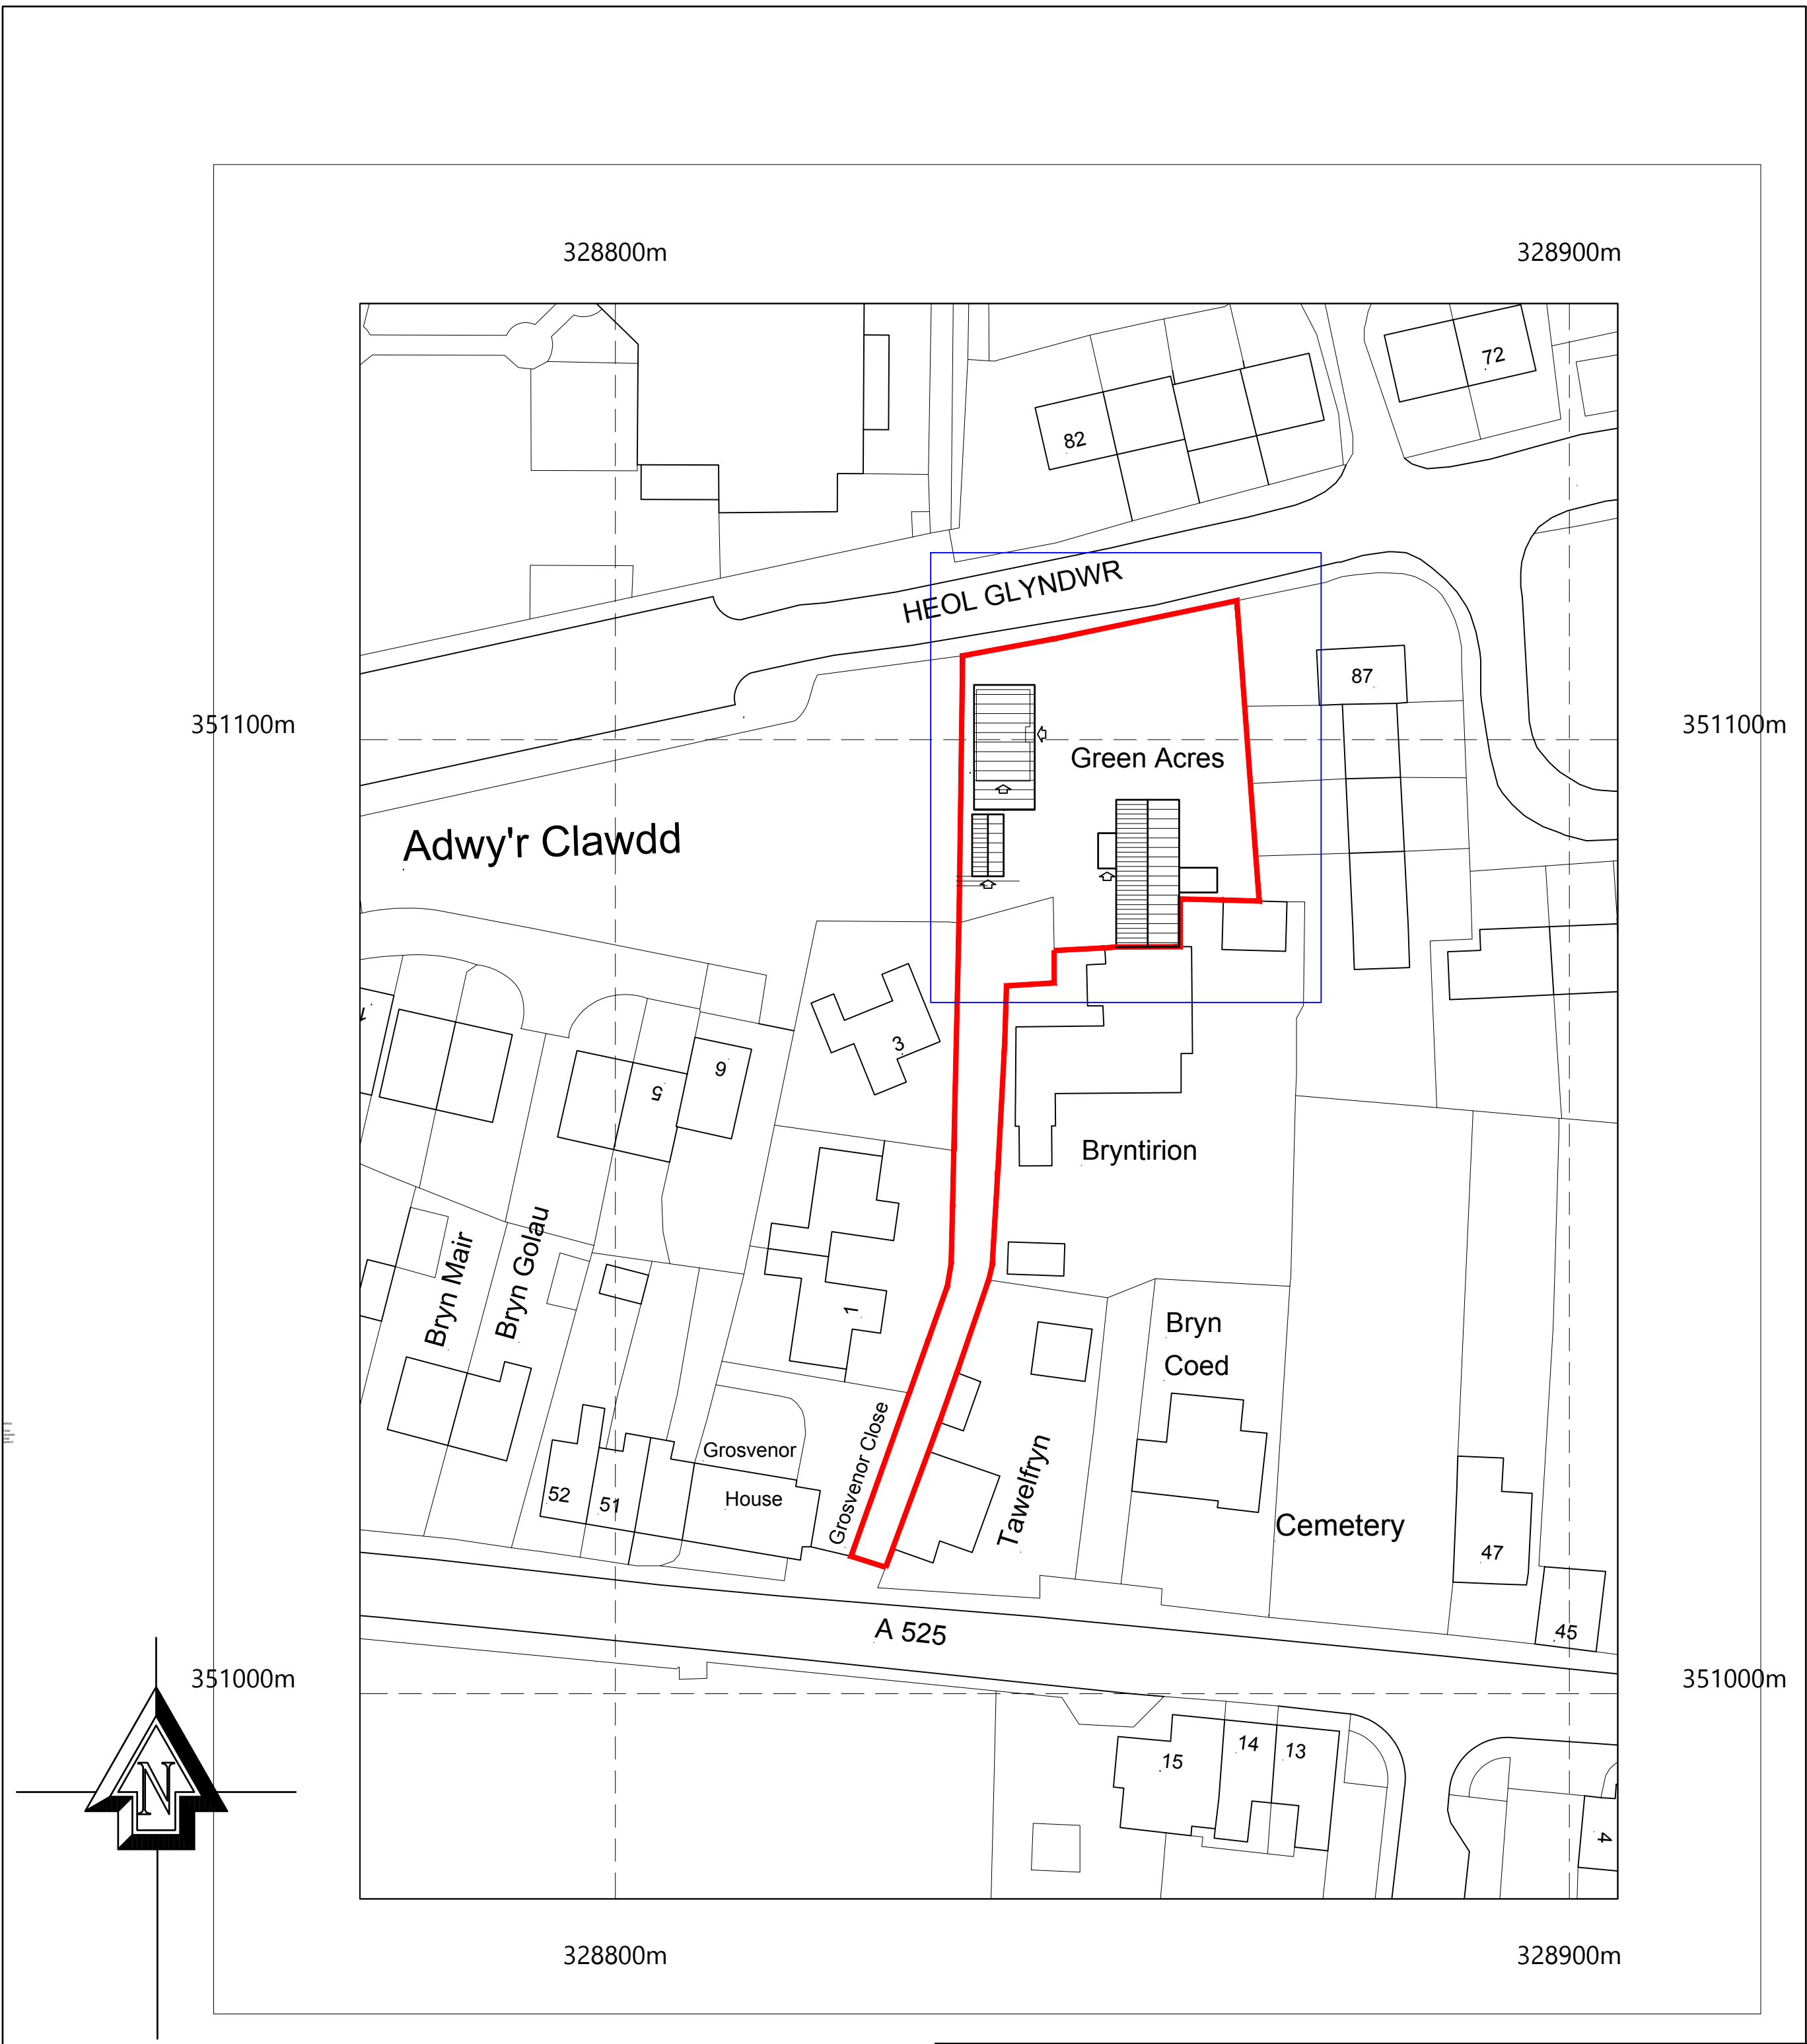

Proposed Location Plan
(1:1250)

Issued for Client Comment

Rev.	Revision	Date
Ian Stockdale Limited		
3C Edison House Wrexham Technology Park Wrexham LL13 7YT Tel: 07725 555715		
Title: Proposed Details of Single Storey Annexe Proposed Site Layout & Location Plan		Scale: As Shown Date: 28.08.2021
Client: Mr Stefan Paudler, Green Acres, Heol Maelor Coedpoeth, Wrexham		Authorised: ----- Issue: ----- Drawn: IMc Chk'd: ----- Draw'n. No. ISP-3284-002 A Rev. -----