




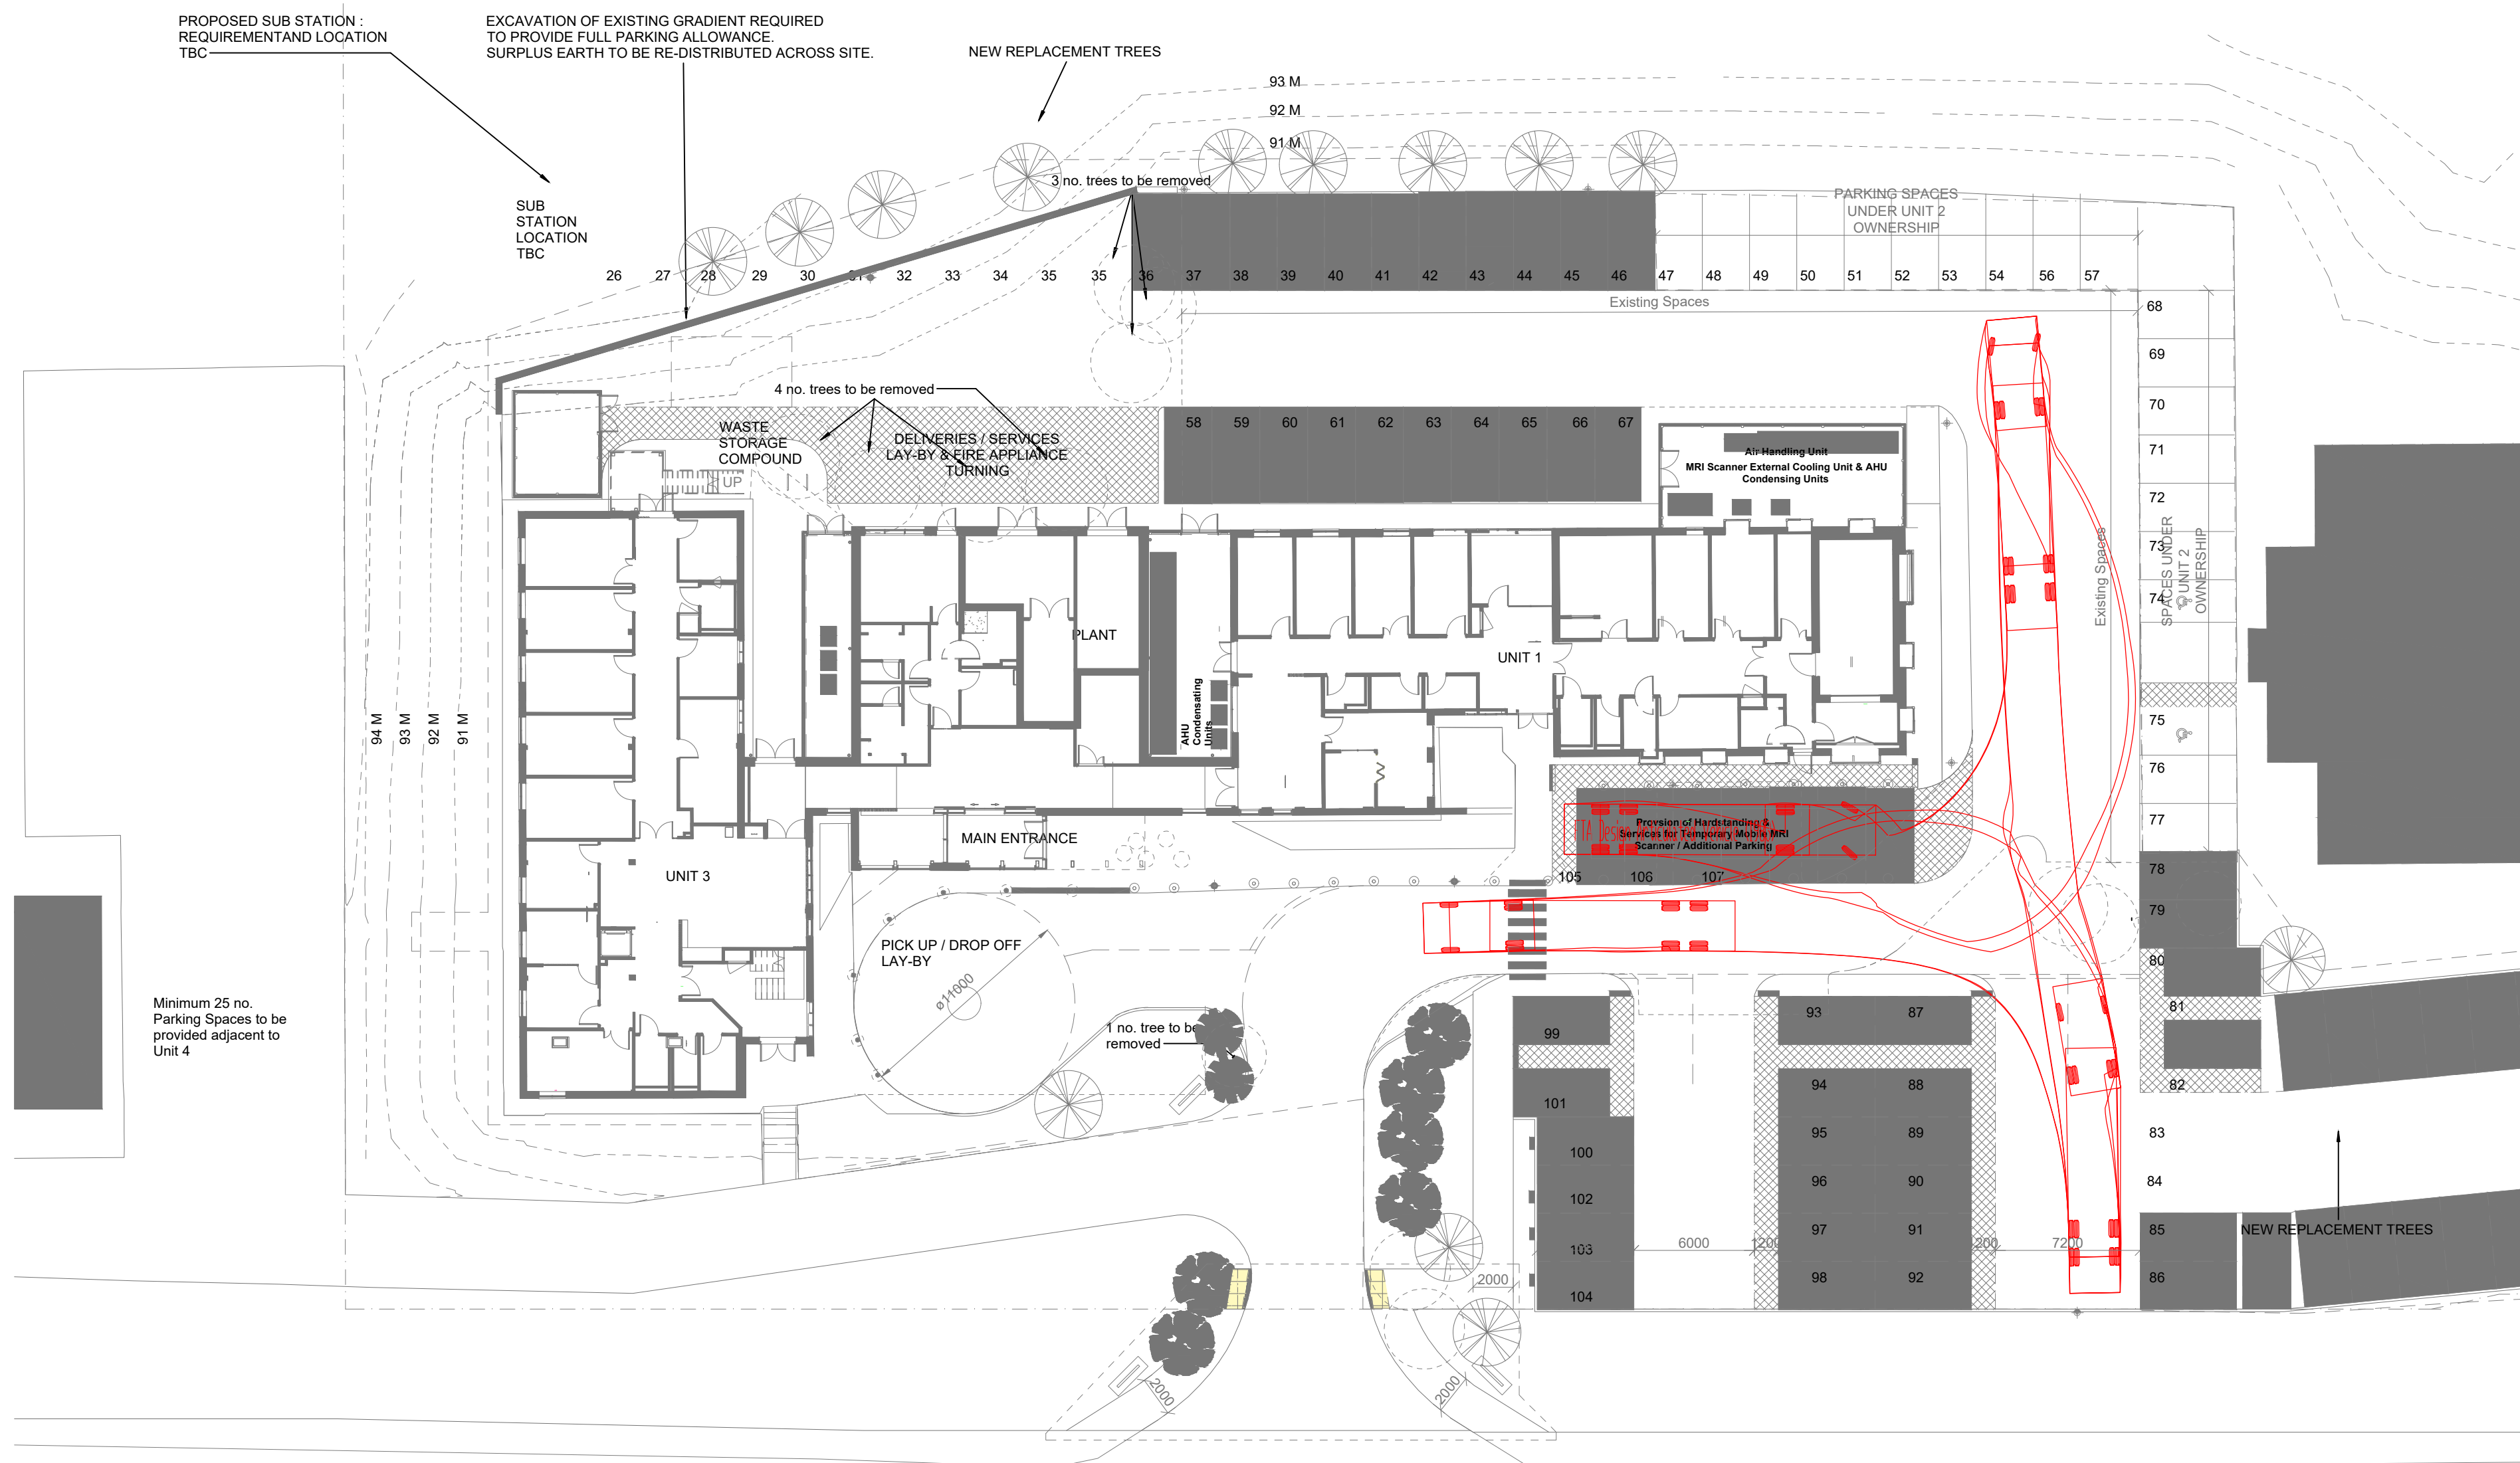


MRI TRAILER

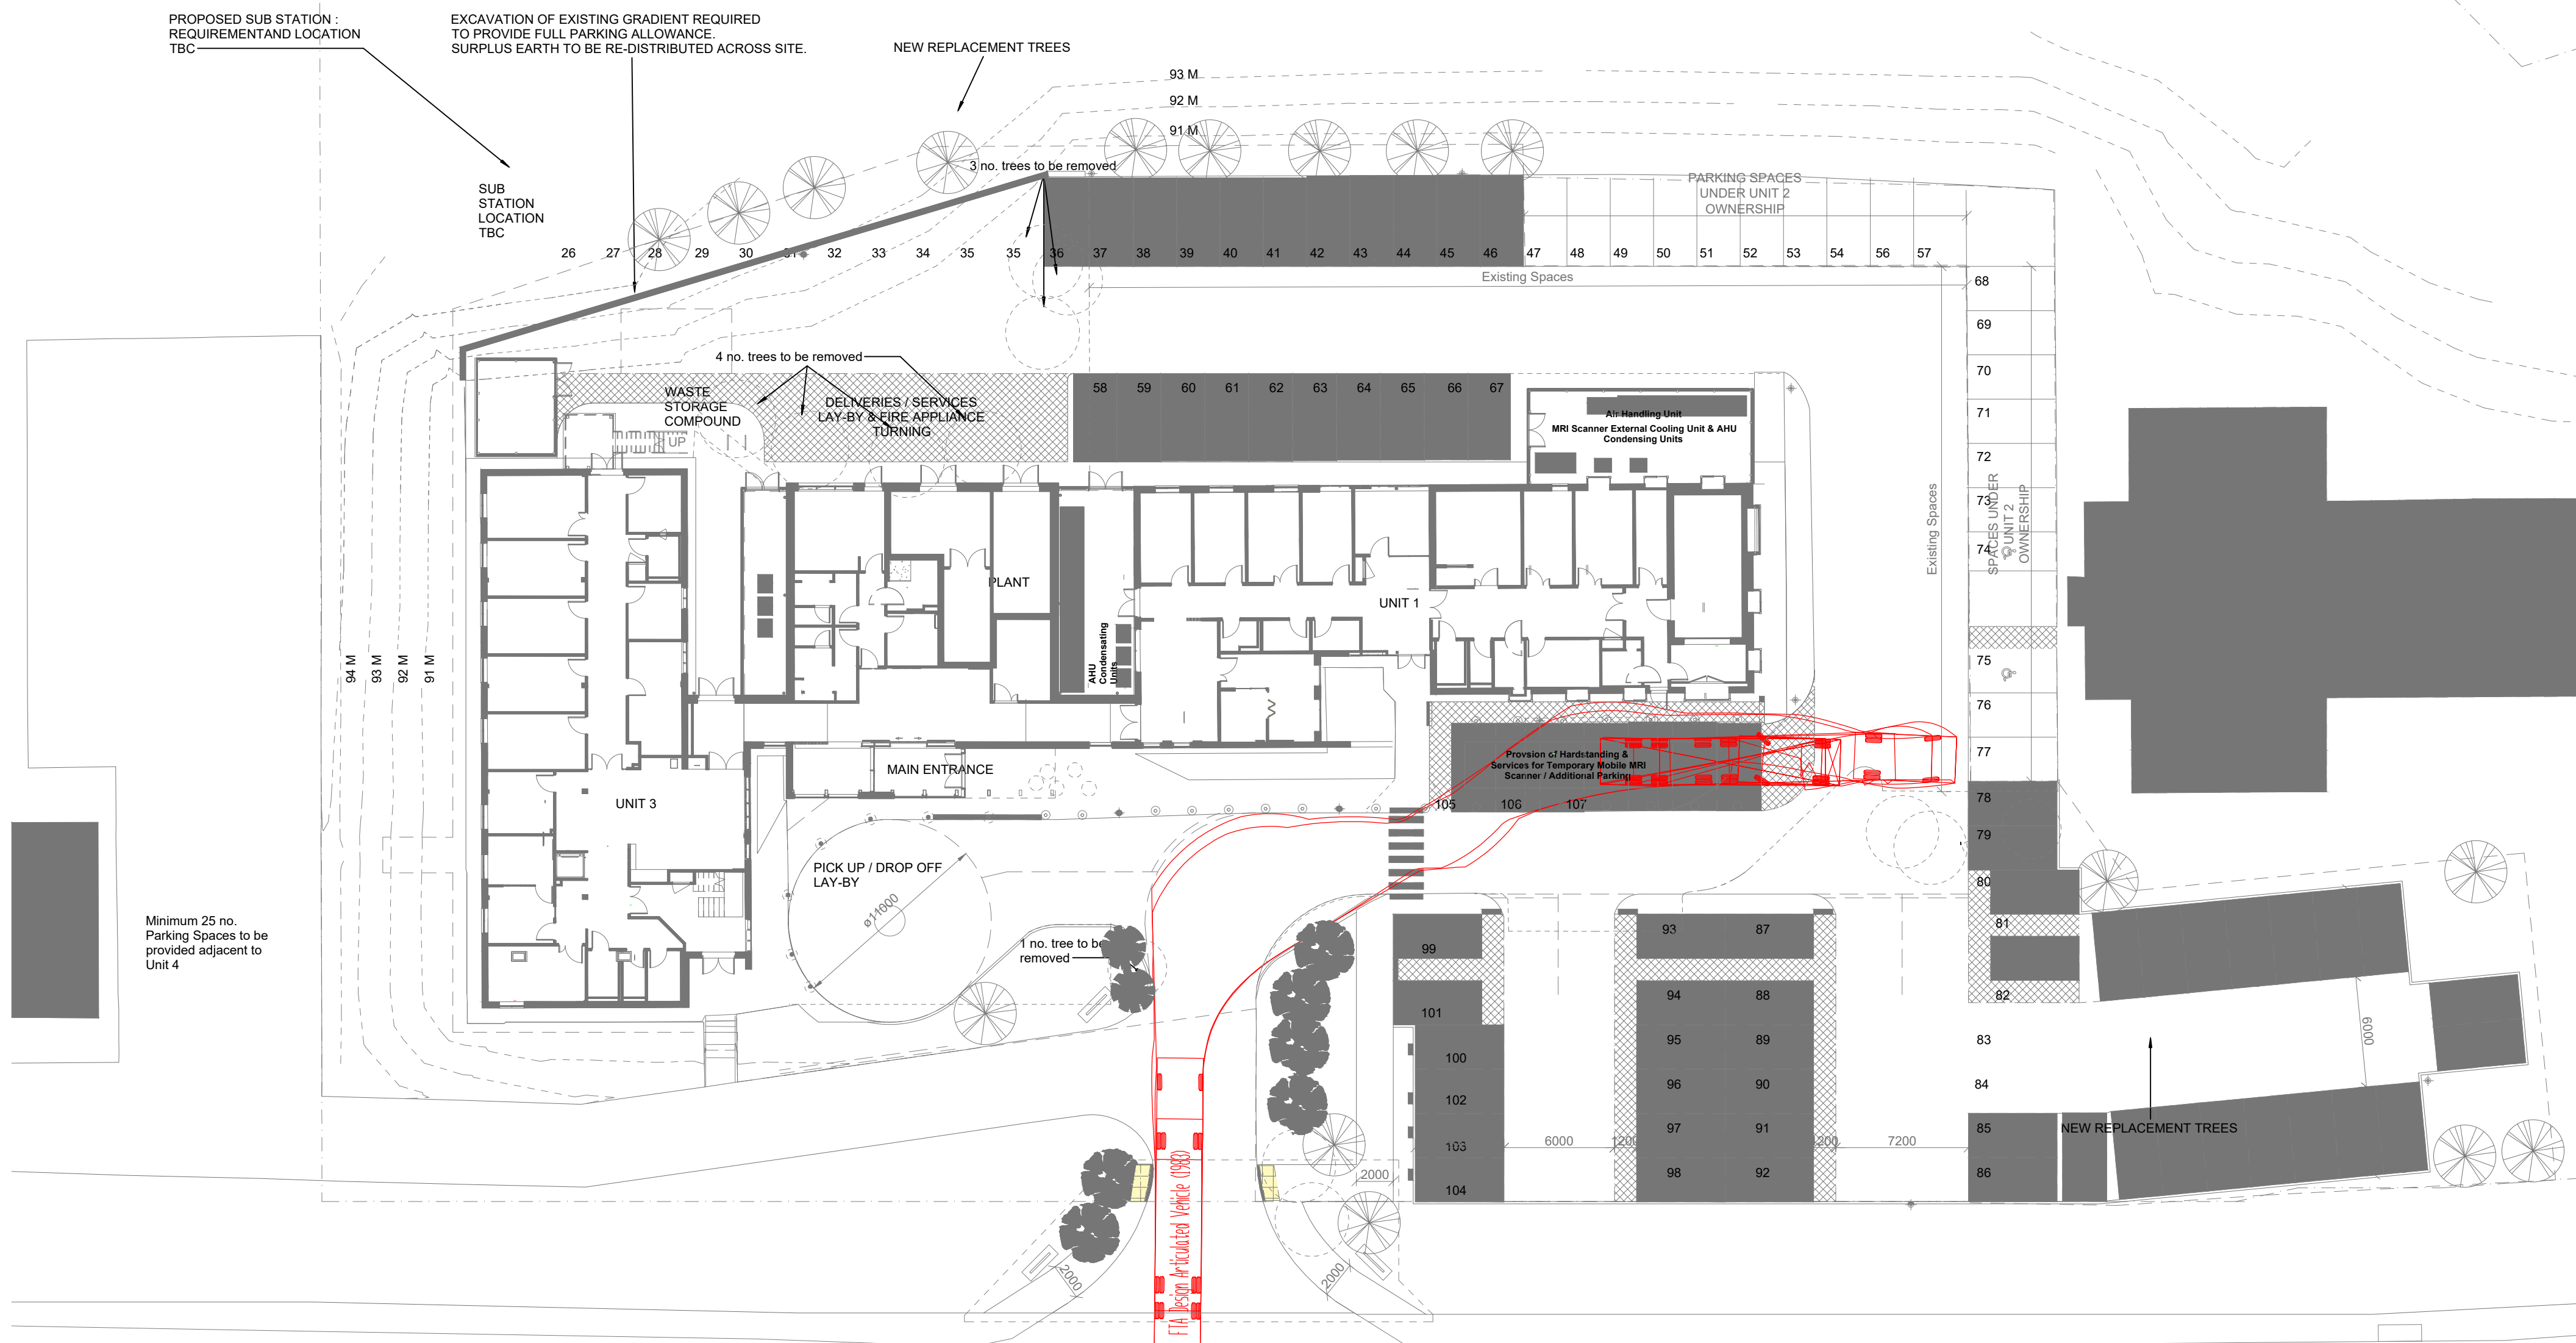

MRI TRAILER

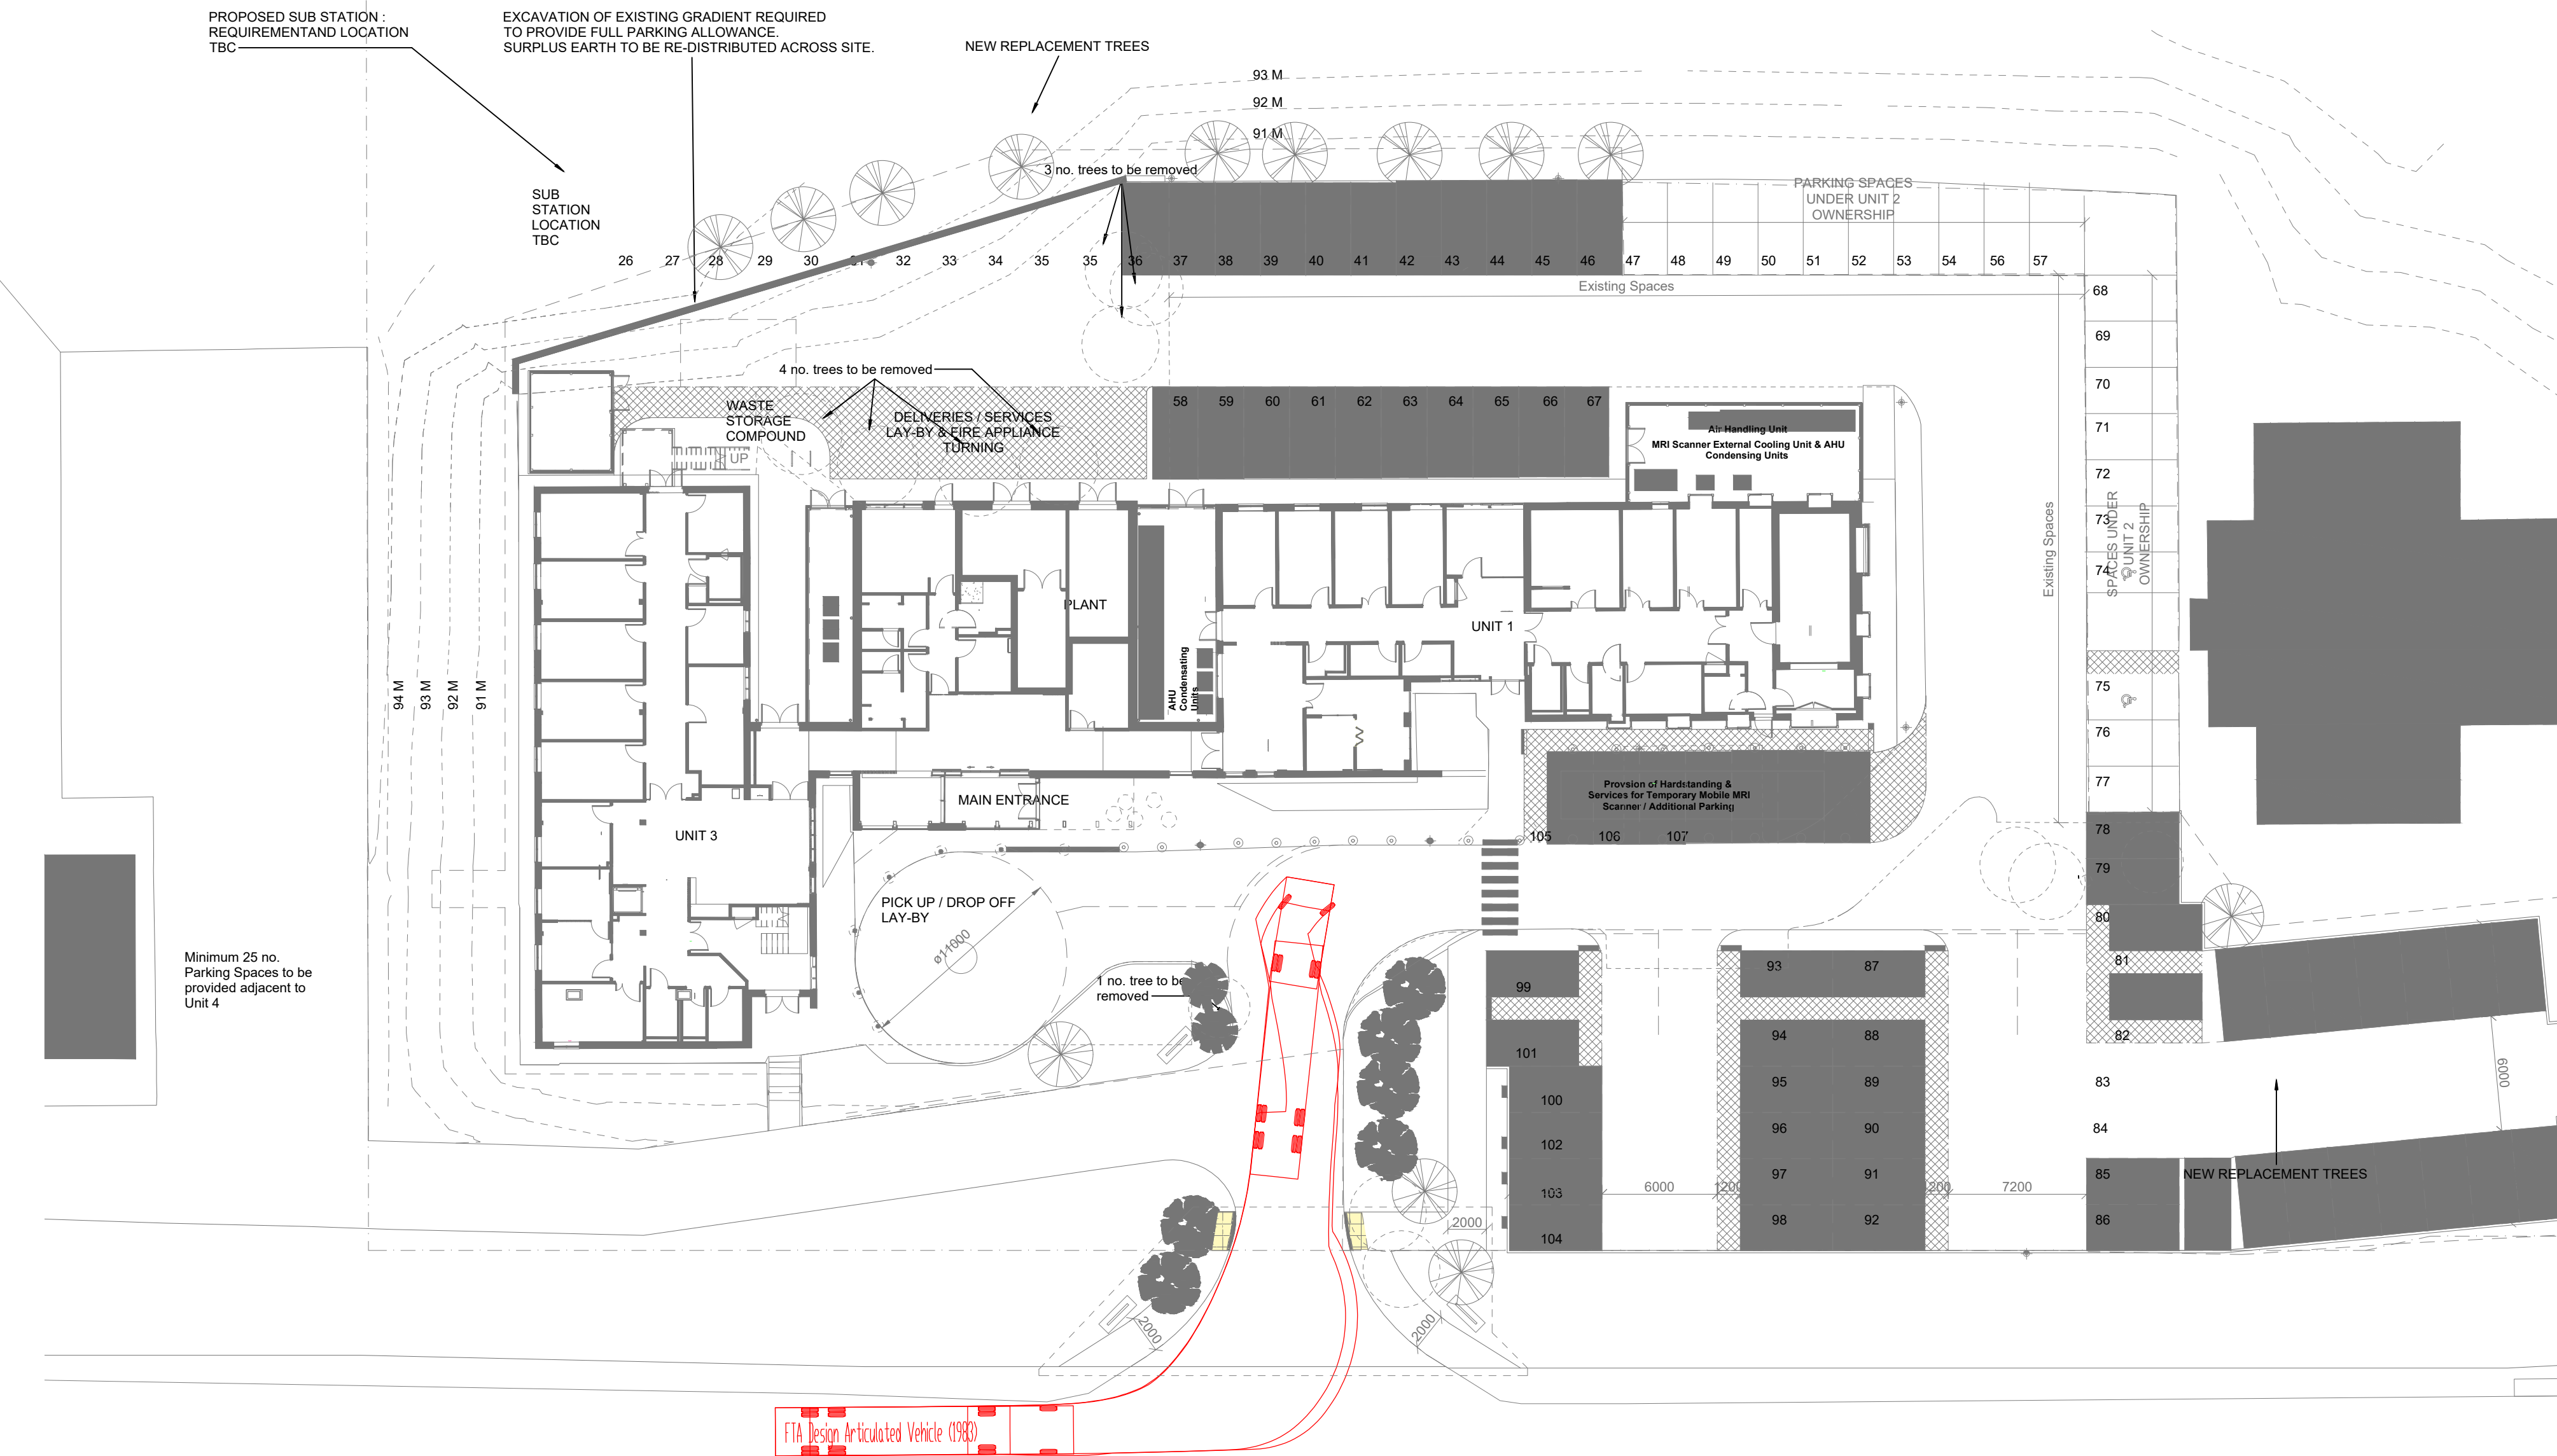

MRI TRAILER

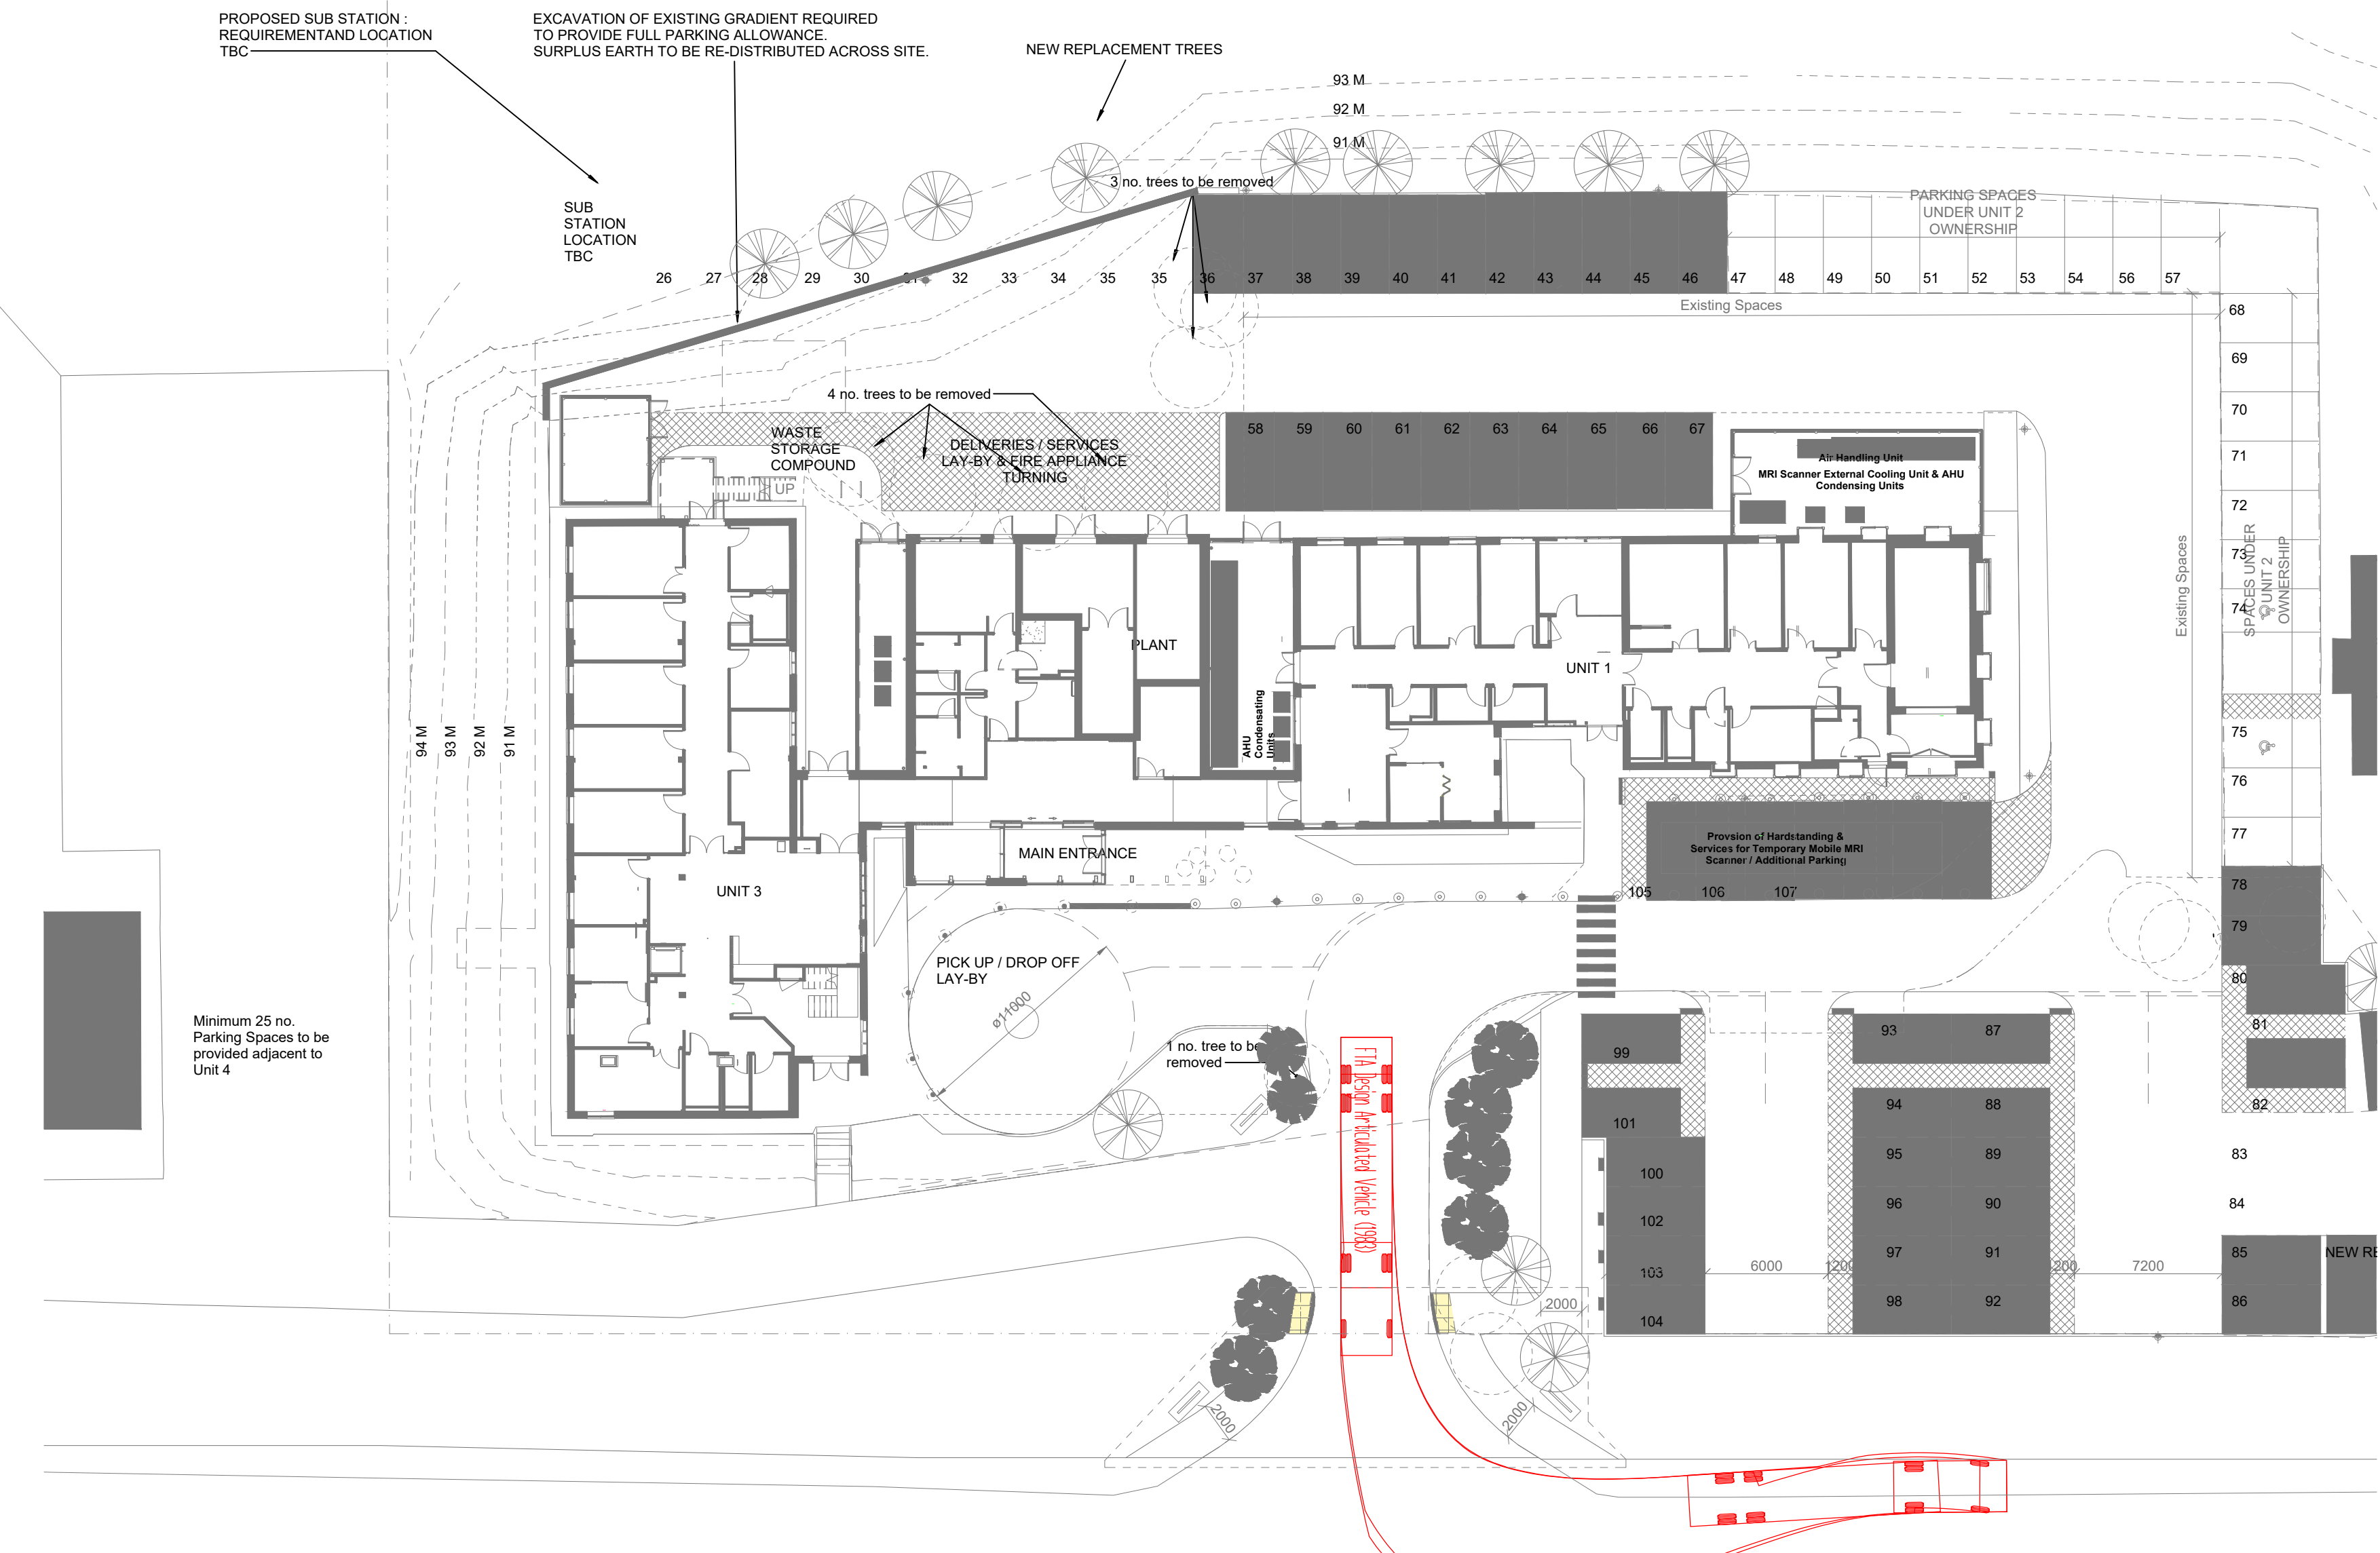

MRI TRAILER

FOR INFORMATION

P03	ADDITIONAL MRI TRACKING ADDED.	05.08.21	AB	LM
P02	REVISED PRELIM ISSUE.	04.08.21	AB	LM
P01	PRELIM ISSUE.	14.05.21	AB	LM
Rev.	Amendment	Date	By	Chkd

Project
SPIRE YALE,
CHESNEY COURT

ARCHITECT
SPIRE HEALTHCARE

Title
VEHICULAR SWEEP PATH PLANS SHEET 2.

WML Job No.	Drawn	Checked	Date	Scale
9132	DB	LM	DEC 2020	1:100 @ A0

WML CONSULTING
Civil, Structural & Geotechnical Engineers
No 8 Oak Green
East Road
Sharnley Green Business Park
Cheshire M66 5QZ
Tel: 0161 486 9200
Fax: 0161 486 9210
e-mail: info@wmlconsulting.com
www.wmlconsulting.com

Drawing No.	Originator	Volume	Level	Type	Role	Number	Rev
9132	- WML	- ZZ	- XX	- DR	- C	- 2002	P03