


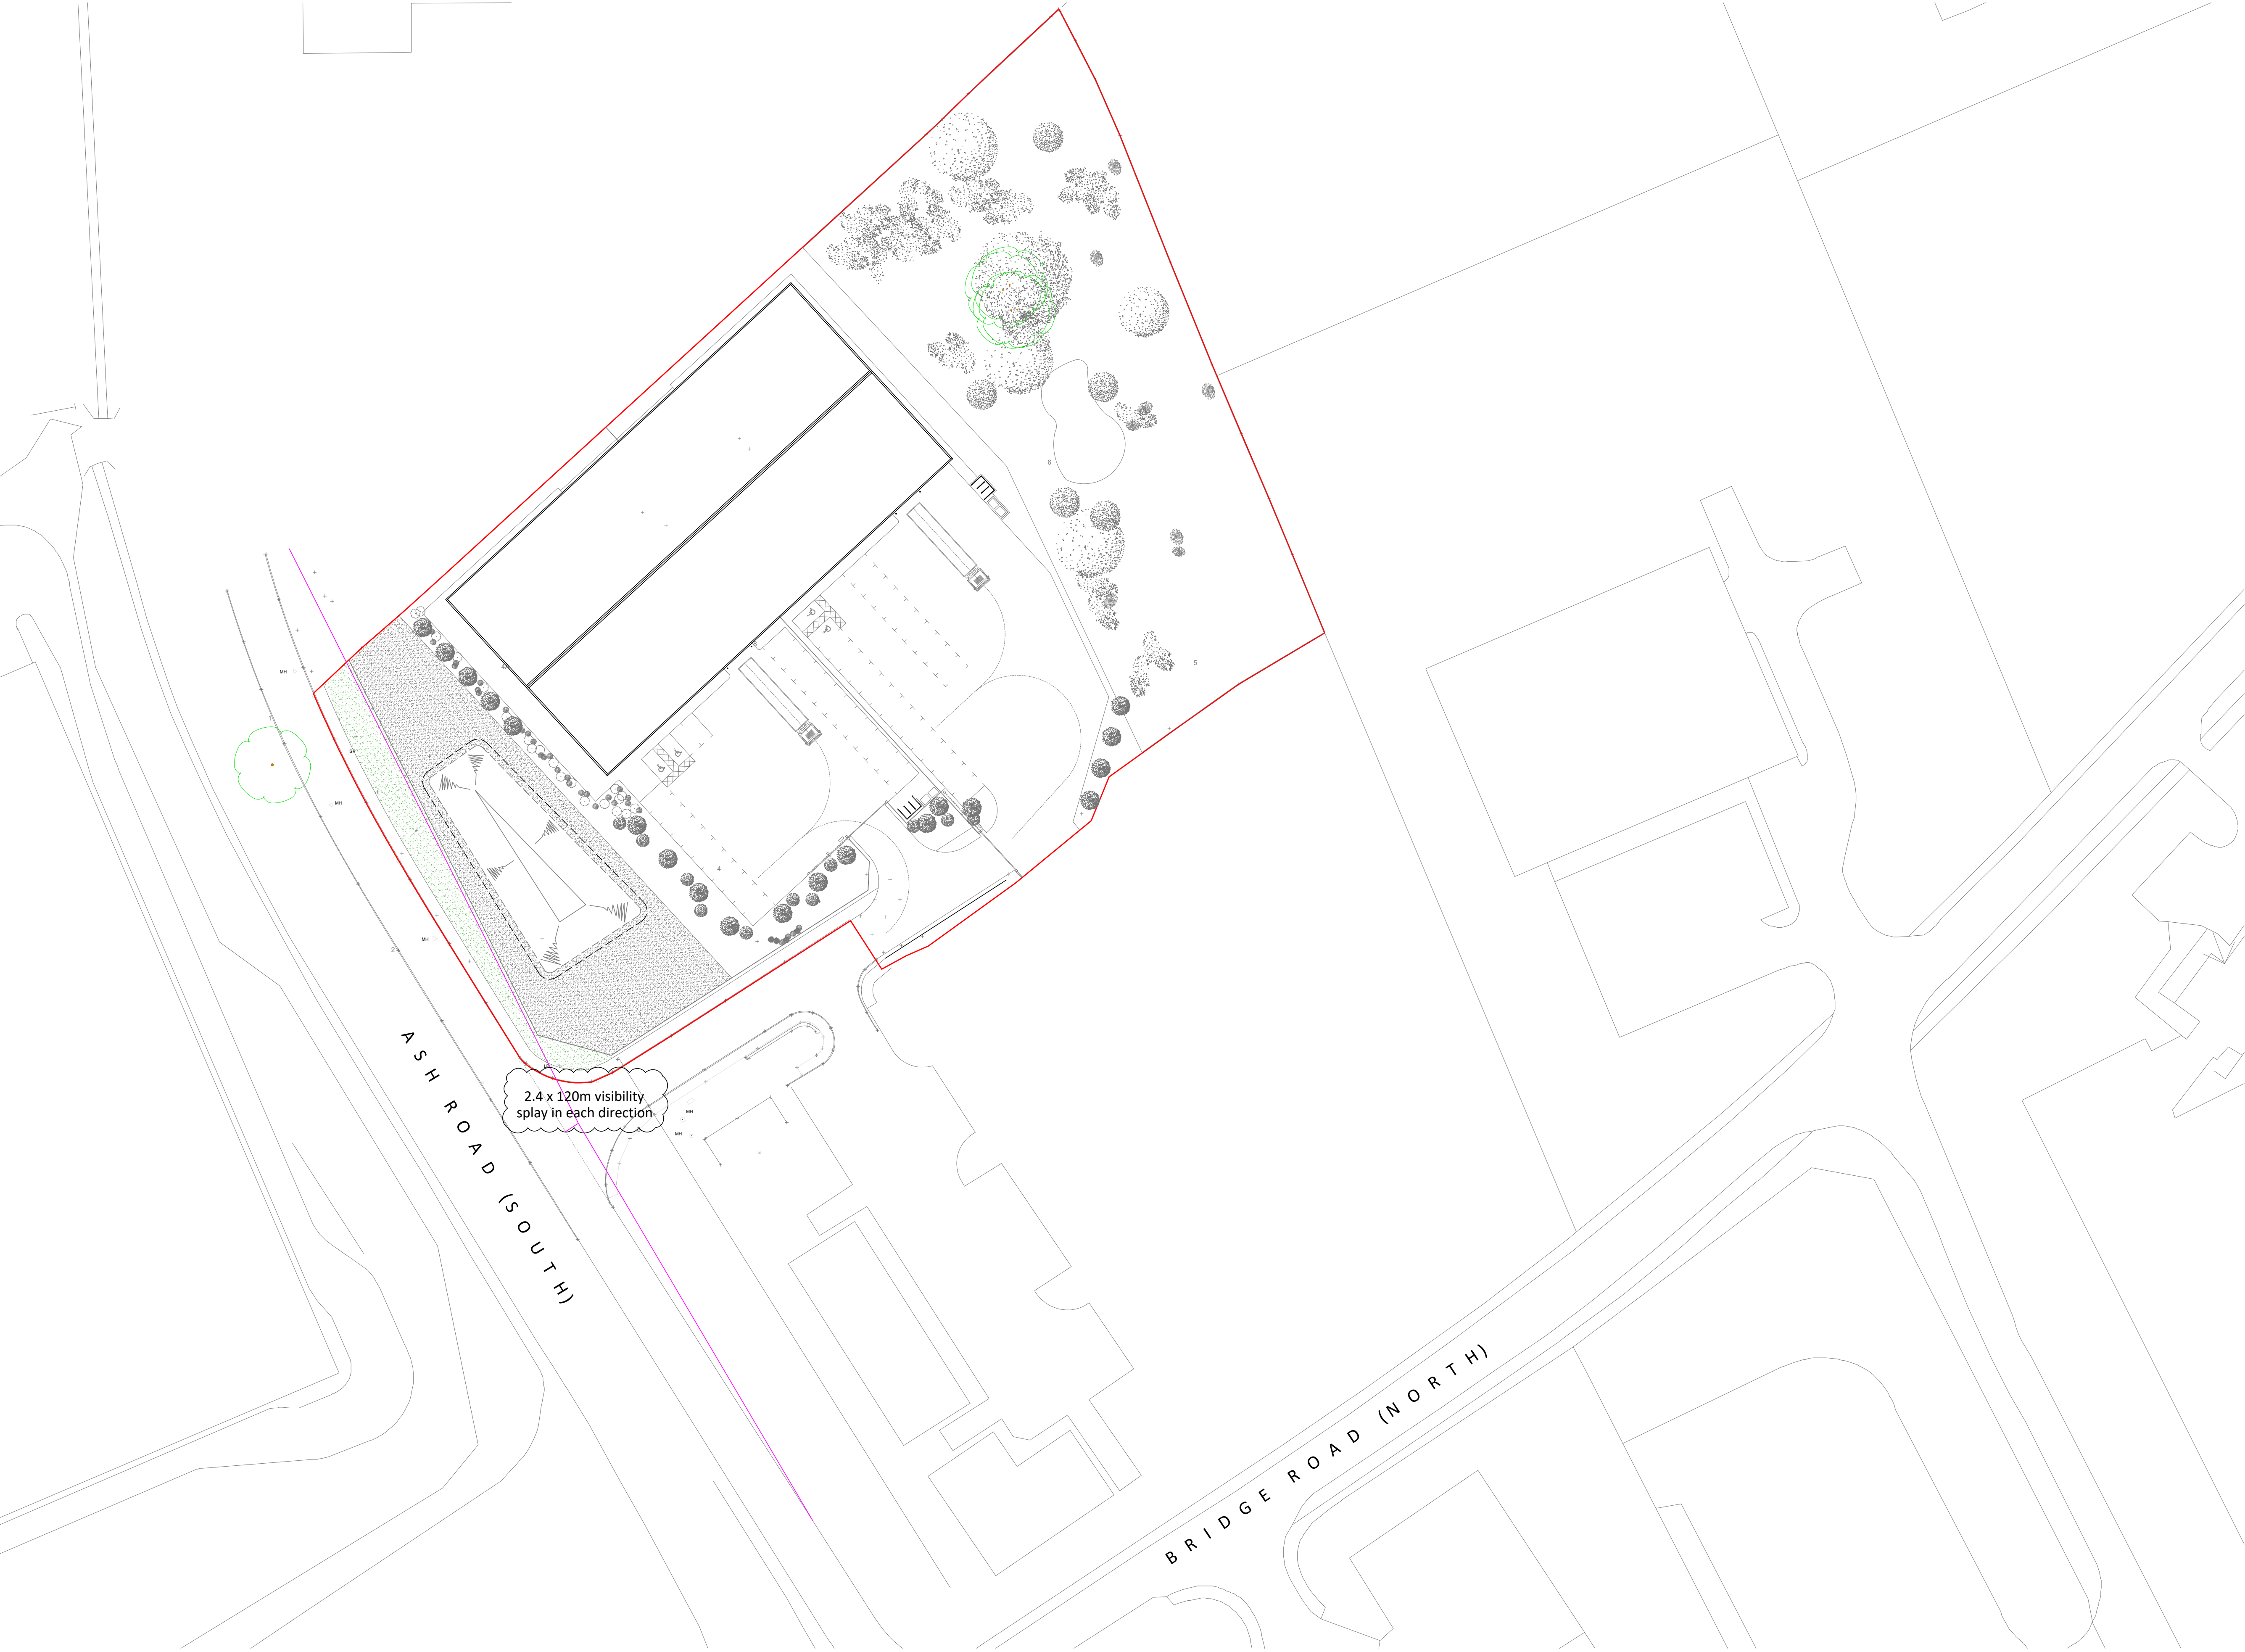

Construction (Design & Management) Regulations 2015
Design risk assessments are carried out throughout the design stage of this project in accordance with company procedures and manuals. Where reasonably possible all areas of risk applicable to design and end use of the construction have been identified and then eliminated, mitigated or recorded as a residual risk.
Note that general risks of which a competent designer or contractor should be aware are not included. This drawing is to be read in conjunction with the Pre Construction Information and all related documents prepared in accordance with the current Construction (Design and Management) Regulations 2015 and all applicable Health and Safety legislation as currently amended.

Q02	Visibility splays noted	13.12.21
C01	Construction Issue	18.06.21
P02	Plans updated	13.10.20
P01	Initial Issue	07.05.20
REV	DESCRIPTION BY CHK APP	DATE
RIBA PLAN OF WORK 2013 WORKSTAGE		LEVEL OF MODEL DEFINITION (LOD)
Stage 3 - Developed Design		LoD 3 - Approximate Model
PURPOSE OF ISSUE - FIT FOR ...		BS1192 STATUS
Information		Status S2 - Information



CARDIFF
029 2052 8410
www.lawray.co.uk

LONDON
0207 138 3560

WREXHAM
01978 357 887

CLIENT
ESL COMMERCIAL LIMITED

PROJECT TITLE
ESL HQ, WREXHAM INDUSTRIAL ESTATE

DRAWING TITLE
PROPOSED BLOCK PLAN

DATE 05.20	SCALE @ A1 1:500	DRAWN CH	CHECKED KOH	APPROVED
PROJECT No 1879	DRAWING No ESW-LAW-X-X-DR-A-910002	PROJECT - ORIGINATOR - ZONE - LEVEL - TYPE - ROLE - CLASS NUMBER	REV C02	
DO NOT SCALE Any discrepancy or query concerning this drawing should be referred to the Architect				
Copyright © LAWRAY Registered Office: Greenmeadow Springs, CARDIFF CF15 7AB Reg. Co. No. 2724178, VAT Reg. No. 134 2146 06				