


0m 10m 20m 30m 40m 50m

VISUAL SCALE 1:500 @ A1

--- SITE BOUNDARY

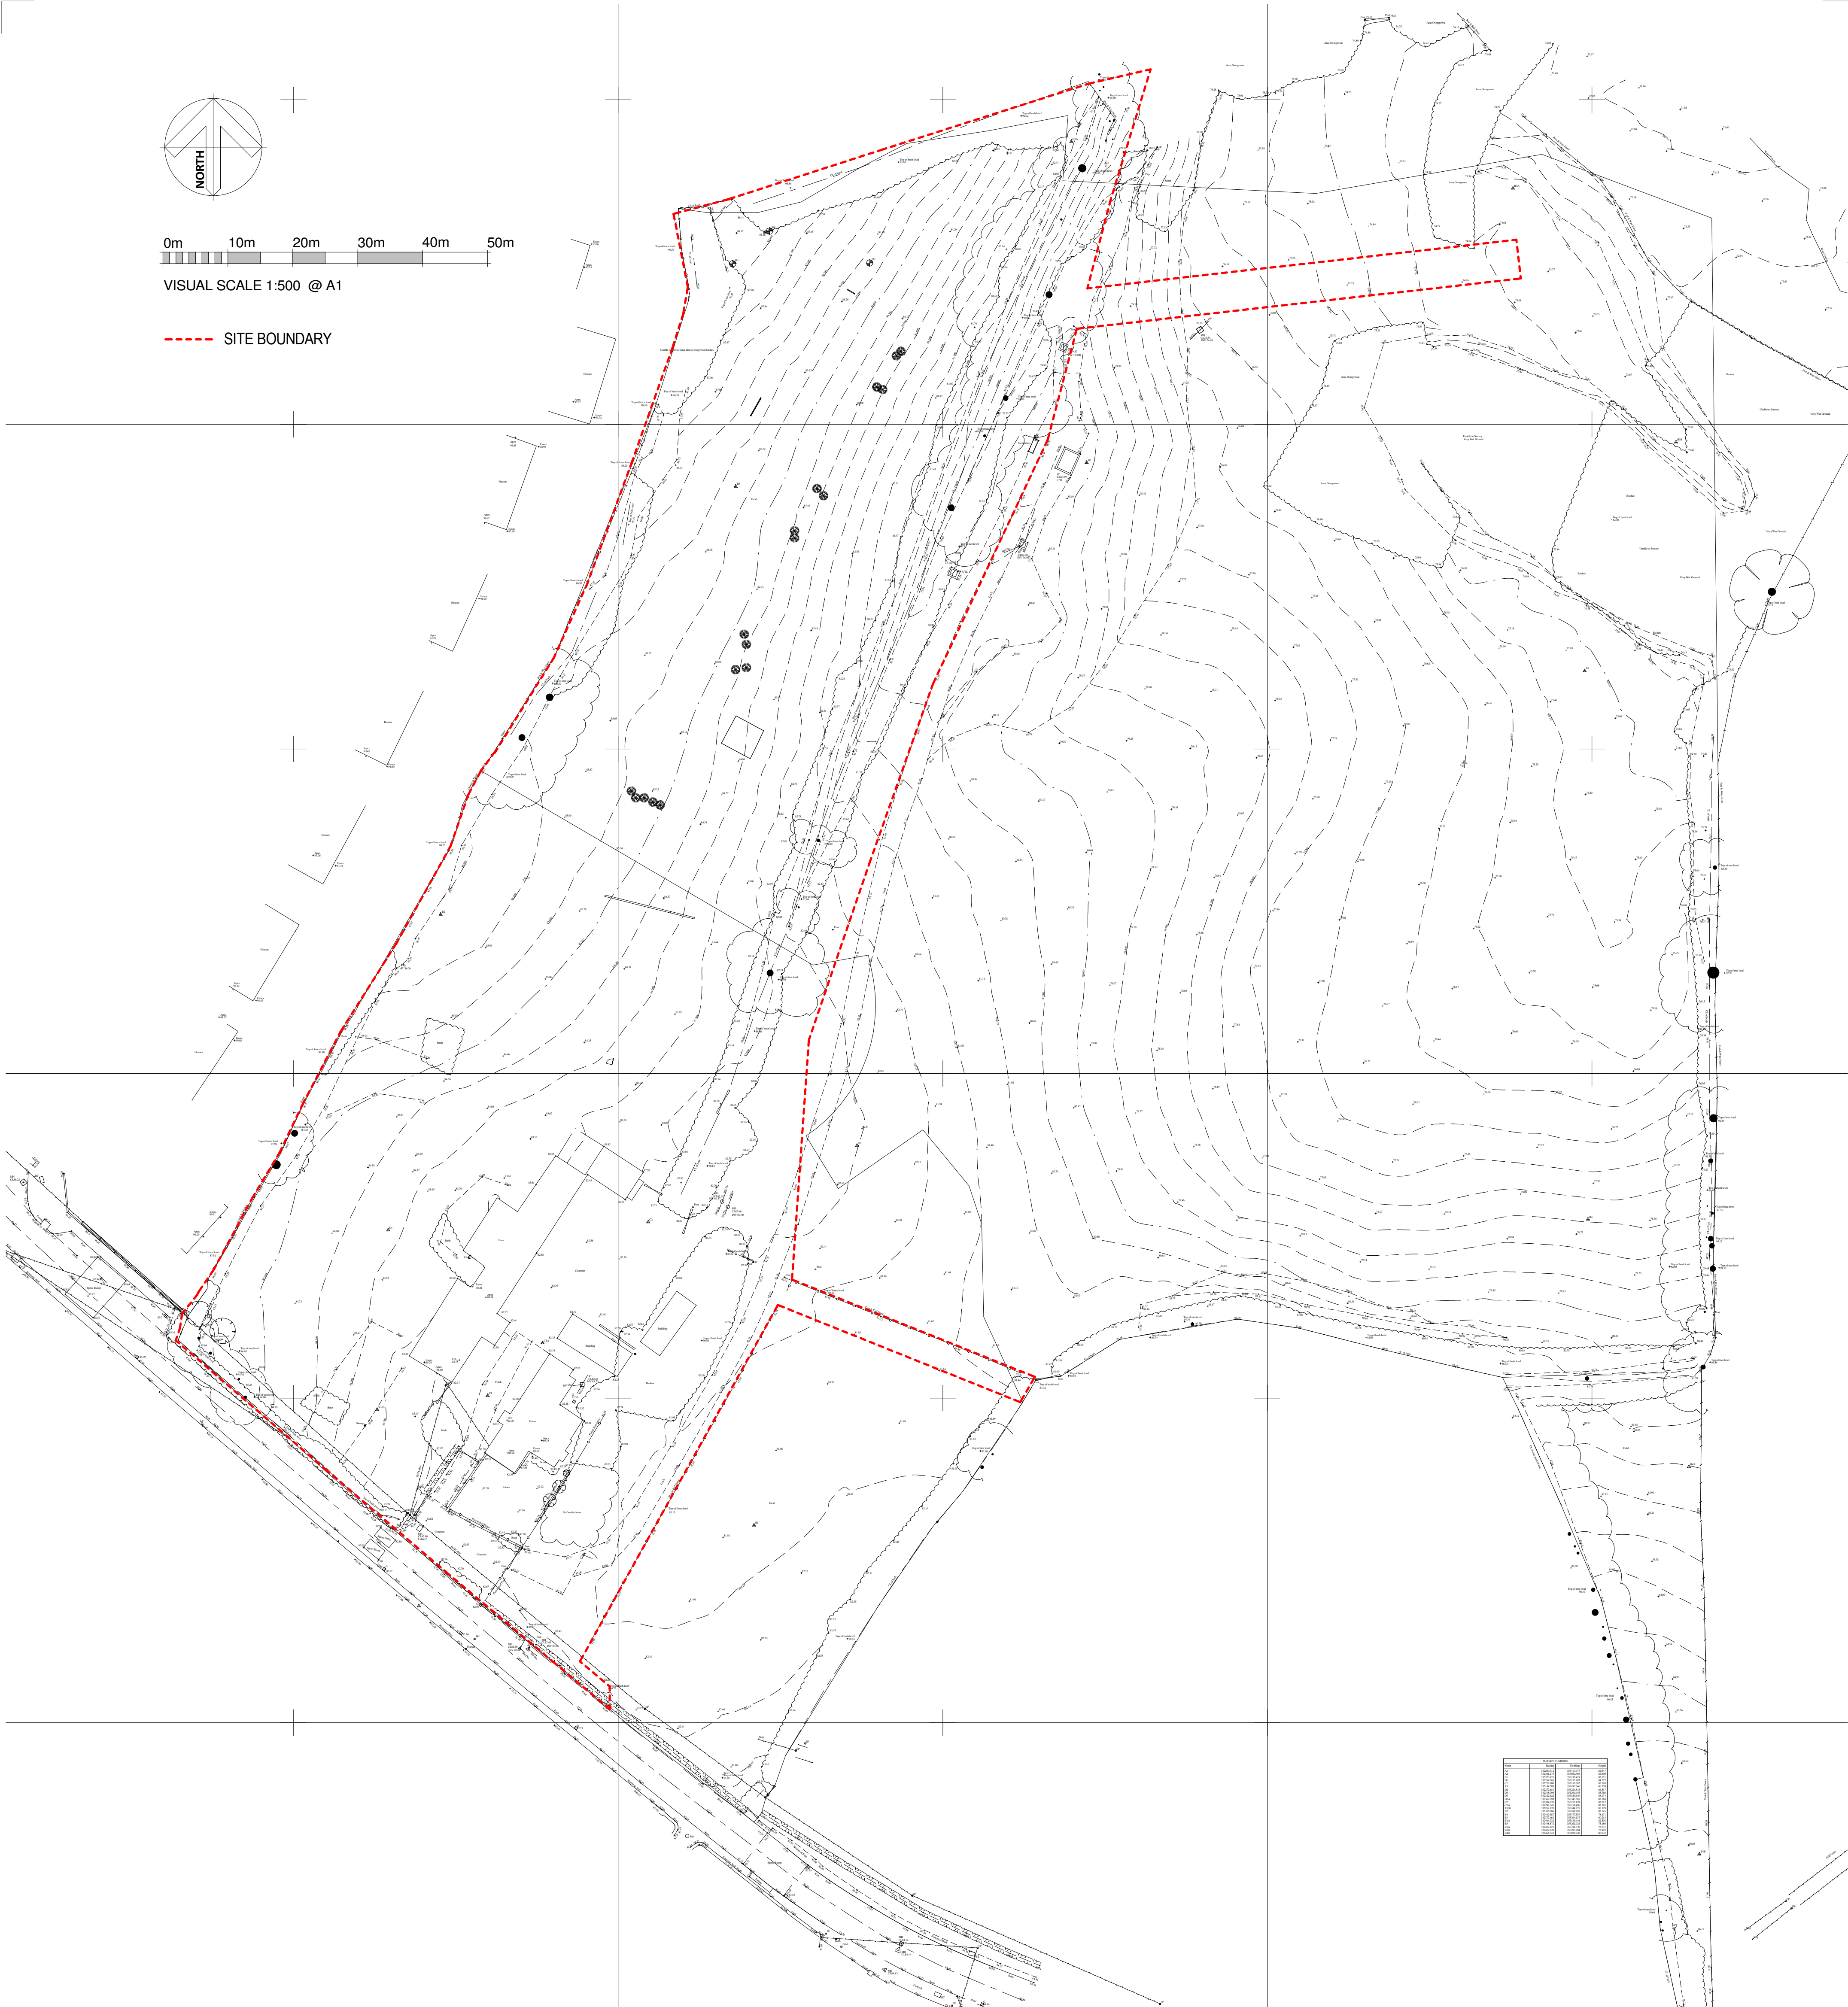

REV	DESCRIPTION	DATE	BY
1	BOUNDARY AMENDED TO INCLUDE SEWER EASEMENT	19/11/18	DP
2	ISSUED FOR PLANNING	16/08/18	IO
3	TITLE BLOCK UPDATED	14/08/18	IO
4	SITE BOUNDARY ADDED	20/08/15	DP

D	BOUNDARY AMENDED TO INCLUDE SEWER EASEMENT	19/11/18	DP
C	ISSUED FOR PLANNING	16/08/18	IO
B	TITLE BLOCK UPDATED	14/08/18	IO
A	SITE BOUNDARY ADDED	20/08/15	DP

THIS DRAWING IS THE COPYRIGHT OF AINSLEY GOMMON ARCHITECTS. WORK TO FIGURED DIMENSIONS ONLY. CHECK ALL DIMENSIONS ON SITE. ANY DISCREPANCIES TO BE NOTIFIED TO THE ARCHITECT. ELEMENTS OF STRUCTURE SHOWN ARE FOR GUIDANCE. FINAL DESIGN TO BE AS STRUCTURAL ENGINEER'S DETAILS AND SPECIFICATION.

PROJECT
**WOODLANDS FARM,
DODDS LANE
for WWAH**

DRAWING TITLE
TOPOGRAPHIC SURVEY

SCALE	DATE	DRAWN	CHECKED
1 : 500 @ A1	01/15	MG	Checker
DRAWING STATUS	PLANNING		
JOB No	DRAWING No	REVISION	
C861	002	D	

AG | **A** **AINSLEY GOMMON ARCHITECTS**

THE OLD POLICE STATION, 15 GLYNNE WAY, HAWARDEN, CH5
Tel: 01244 537 100 | wales@agarchitects.co.uk | www.agarchitects.co.uk
Ainsley Gomon Architects Ltd. Registered in England & Wales No. 4187948
Registered Office: 1 Price Street, Hamilton Square, Birkenhead CH41 6PJ

PRINTED 21/11/2018 16:03:57

TOPOGRAPHIC SURVEY

1 : 500

A1

A1