


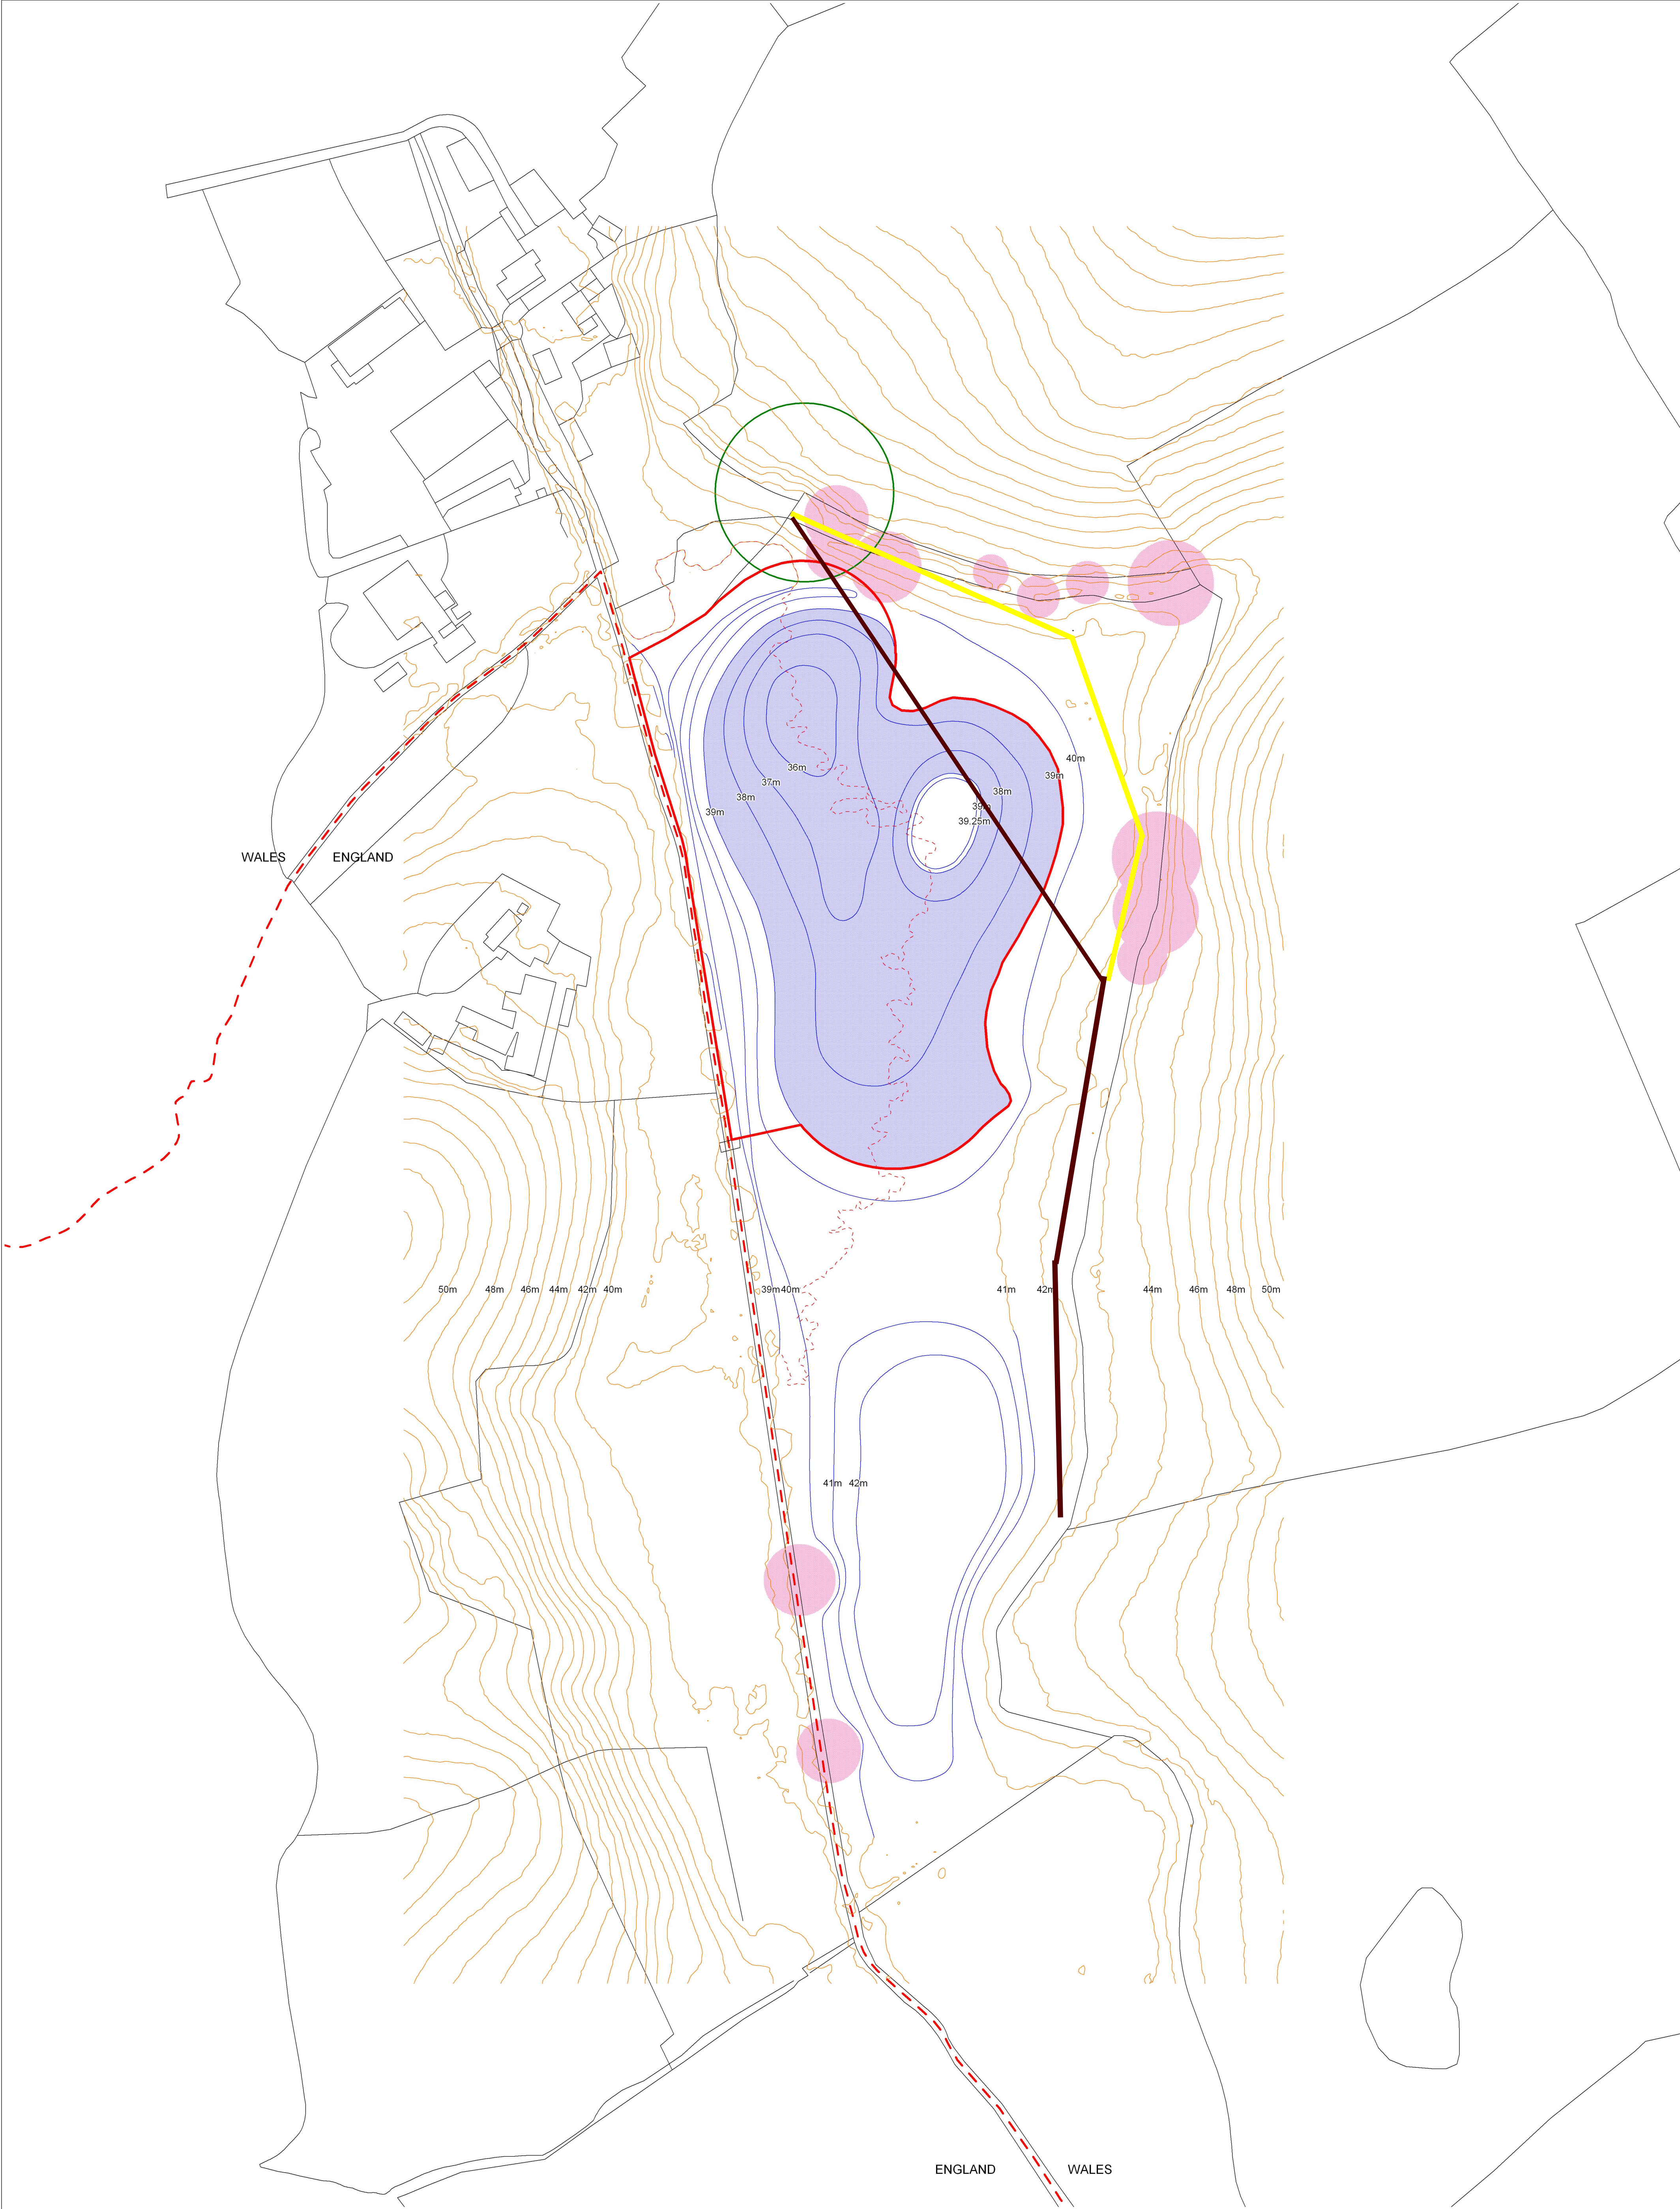

| Key   |                                                      |          |
|---|------------------------------------------------------|----------|
| <span style="color: red;">---</span>   | planning application boundary                        |          |
| <span style="color: orange;">---</span>   | existing 1m contour                                  |          |
| <span style="color: blue;">---</span>   | proposed 1m contour                                  |          |
| <span style="background-color: purple; border: 1px solid black; display: inline-block; width: 10px; height: 10px;"></span>   | water area                                           |          |
| <span style="background-color: pink; border: 1px solid black; display: inline-block; width: 10px; height: 10px;"></span>   | tree survey RPA                                      |          |
| <span style="border: 2px solid green; border-radius: 50%; display: inline-block; width: 10px; height: 10px;"></span>   | ecological exclusion area (see report for details)   |          |
| <div><div></div><div>0.020.040.0</div><div>metres</div></div>   |                                                      |          |
| Date   | Details                                              | Revision |
| 16/12/20   | Revised lake area and planning application boundary. | -03      |
| <small>© Chris Burnett Associates 2020. This plan should not be reproduced in whole or in part without prior written permission. This product includes mapping data licensed from Ordnance Survey ®. © Crown copyright and/or database right 2020. Licence No. 0100031673.</small> |                                                      |          |

## Proposed 1m Contours & Lake

Proposed footpath diversion

Existing public footpath



**CHRIS  
BURNETT  
associates**

Landscape Architects

White House Farm  
Shotton, Wrexham  
Cheshire SY14 7BN  
Tel: 01829 250646  
Fax: 01829 250627  
Mob: 07889 628810  
chris@chrisburnettassociates.co.uk  
www.chrisburnettassociates.co.uk

|                                          |                        |
|------------------------------------------|------------------------|
| Client <b>Andrew Aird</b>                |                        |
| Project <b>Penley Mill Lake, Wrexham</b> |                        |
| Scale <b>1:1,000@ A1</b>                 |                        |
| Date<br>16/12/20                         | Drawn<br>JHD           |
| Checked<br>CB                            | Revision<br><b>-03</b> |
| Dwg No.<br><b>PMLW20.05</b>              |                        |

