



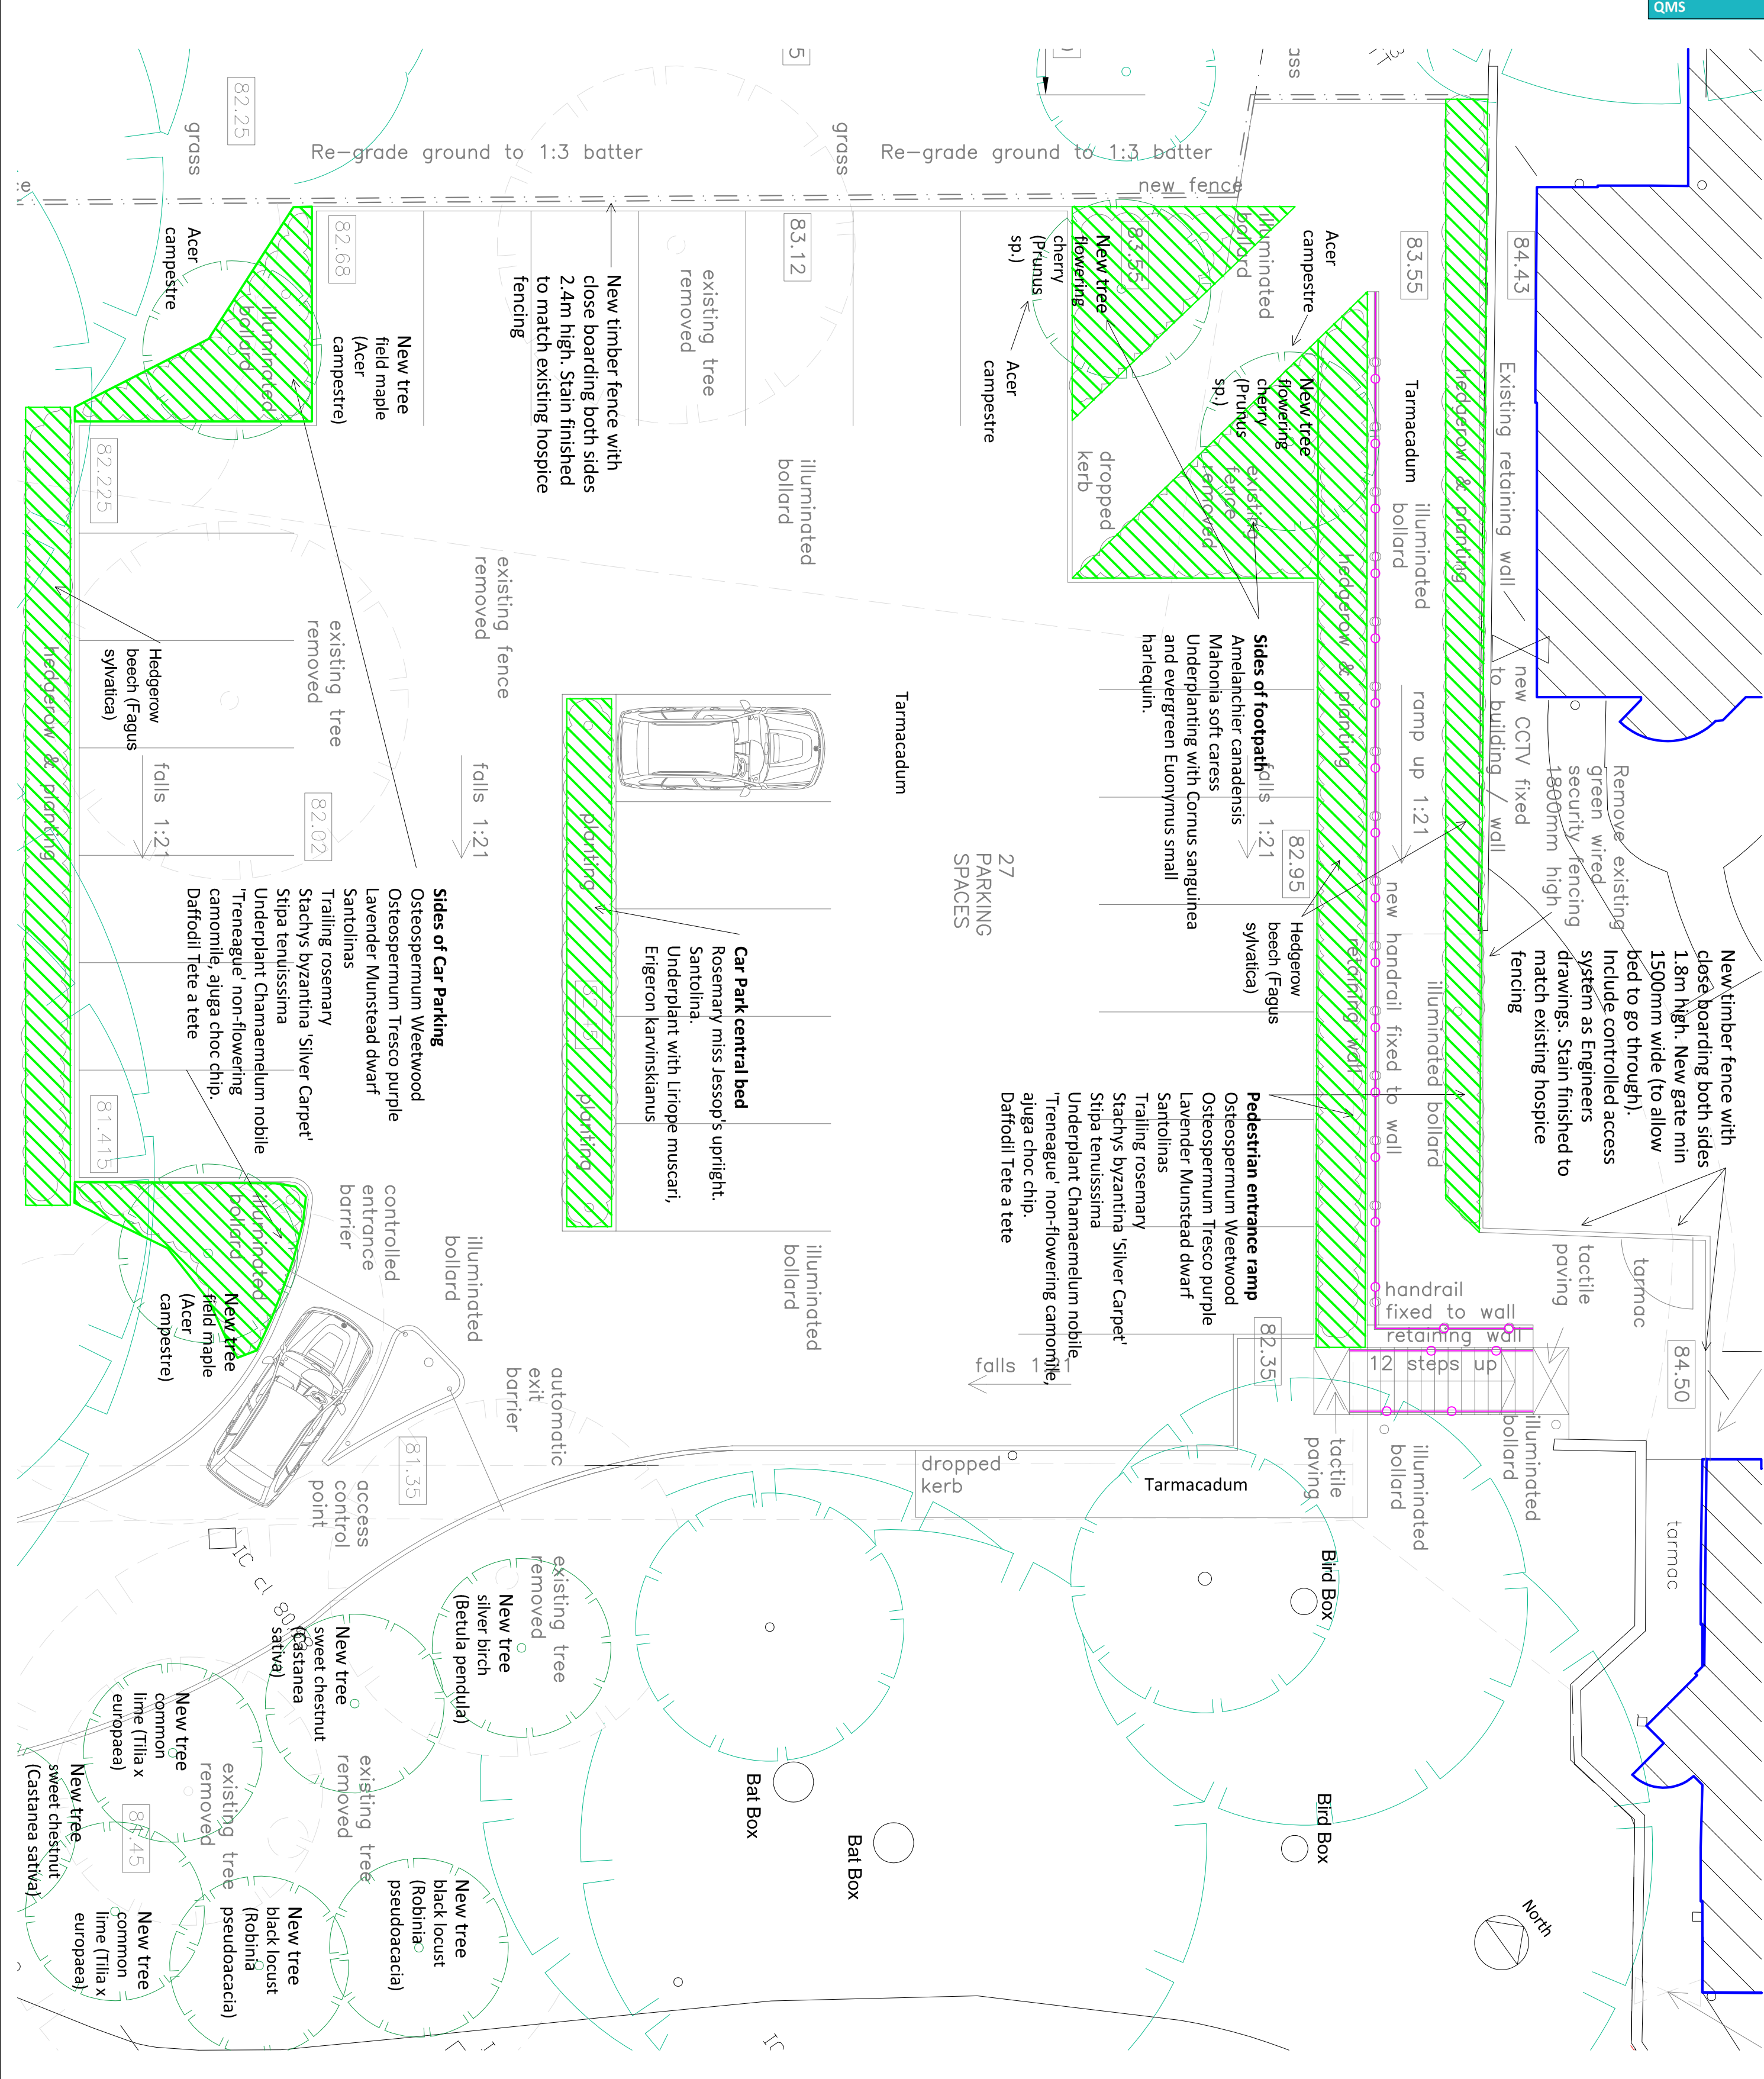

General Notes

- Contractor to verify all dimensions and check level datums on site
- All of the designs are the sole property of TACP Architects Ltd and may not be used without their written agreement
- All prints, specifications and their copyright are the property of TACP Architects Ltd
- Do not scale off drawings
- All dimensions shall be checked on site before commencement of shop drawings, manufacture and all discrepancies must be reported to TACP Architects Ltd

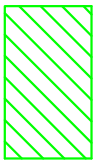

Hatch denotes planting zone.

Bird Box

All boxes positioned over 3m high on northerly elevations

Bat Box

All boxes positioned over 3m high on southerly elevations

New tarmac paths to have concrete edging pin kerbs

New handrail not to be cold to the touch

Revisions

| Rev | Date     | Description                                                                                | By  | Check |
|-----|----------|--------------------------------------------------------------------------------------------|-----|-------|
| A   | 16/08/21 | Bird, bat boxes added. Planting added to sides of parking bays                             | AJC | DM    |
| B   | 02/08/21 | Layout revised, parking area reduced and planting omitted, New footpath and planting areas | AJC | DM    |
| C   | 17/09/21 | CONSTRUCTION ISSUE                                                                         | AJC | DM    |
| D   | 19/09/21 | Entrance Road moved to avoid tree roots                                                    | AJC | DM    |
| E   | 27/09/21 | Tree / Hedgerow species updated to match Ecology report                                    | AJC | DM    |

Consultants

Nightingale House Hospice

Nightingale House Car Park Works

Proposed Landscape Works

| Scale      | Date           | Drawn By | Checked By | Office  |
|------------|----------------|----------|------------|---------|
| 1:100@A2   | 01/17/20       | AJC      | DM         | Wrexham |
| Job Number | Drawing Number | Revision |            |         |
| 19071      | S06            | E        |            |         |

TACP Architects Ltd  
Pembroke House  
Ellice Way, Wrexham Technology Park,  
Wrexham, LL13 7YT  
01978 291161

admin@tacparchitects.co.uk  
www.tacparchitects.co.uk

