


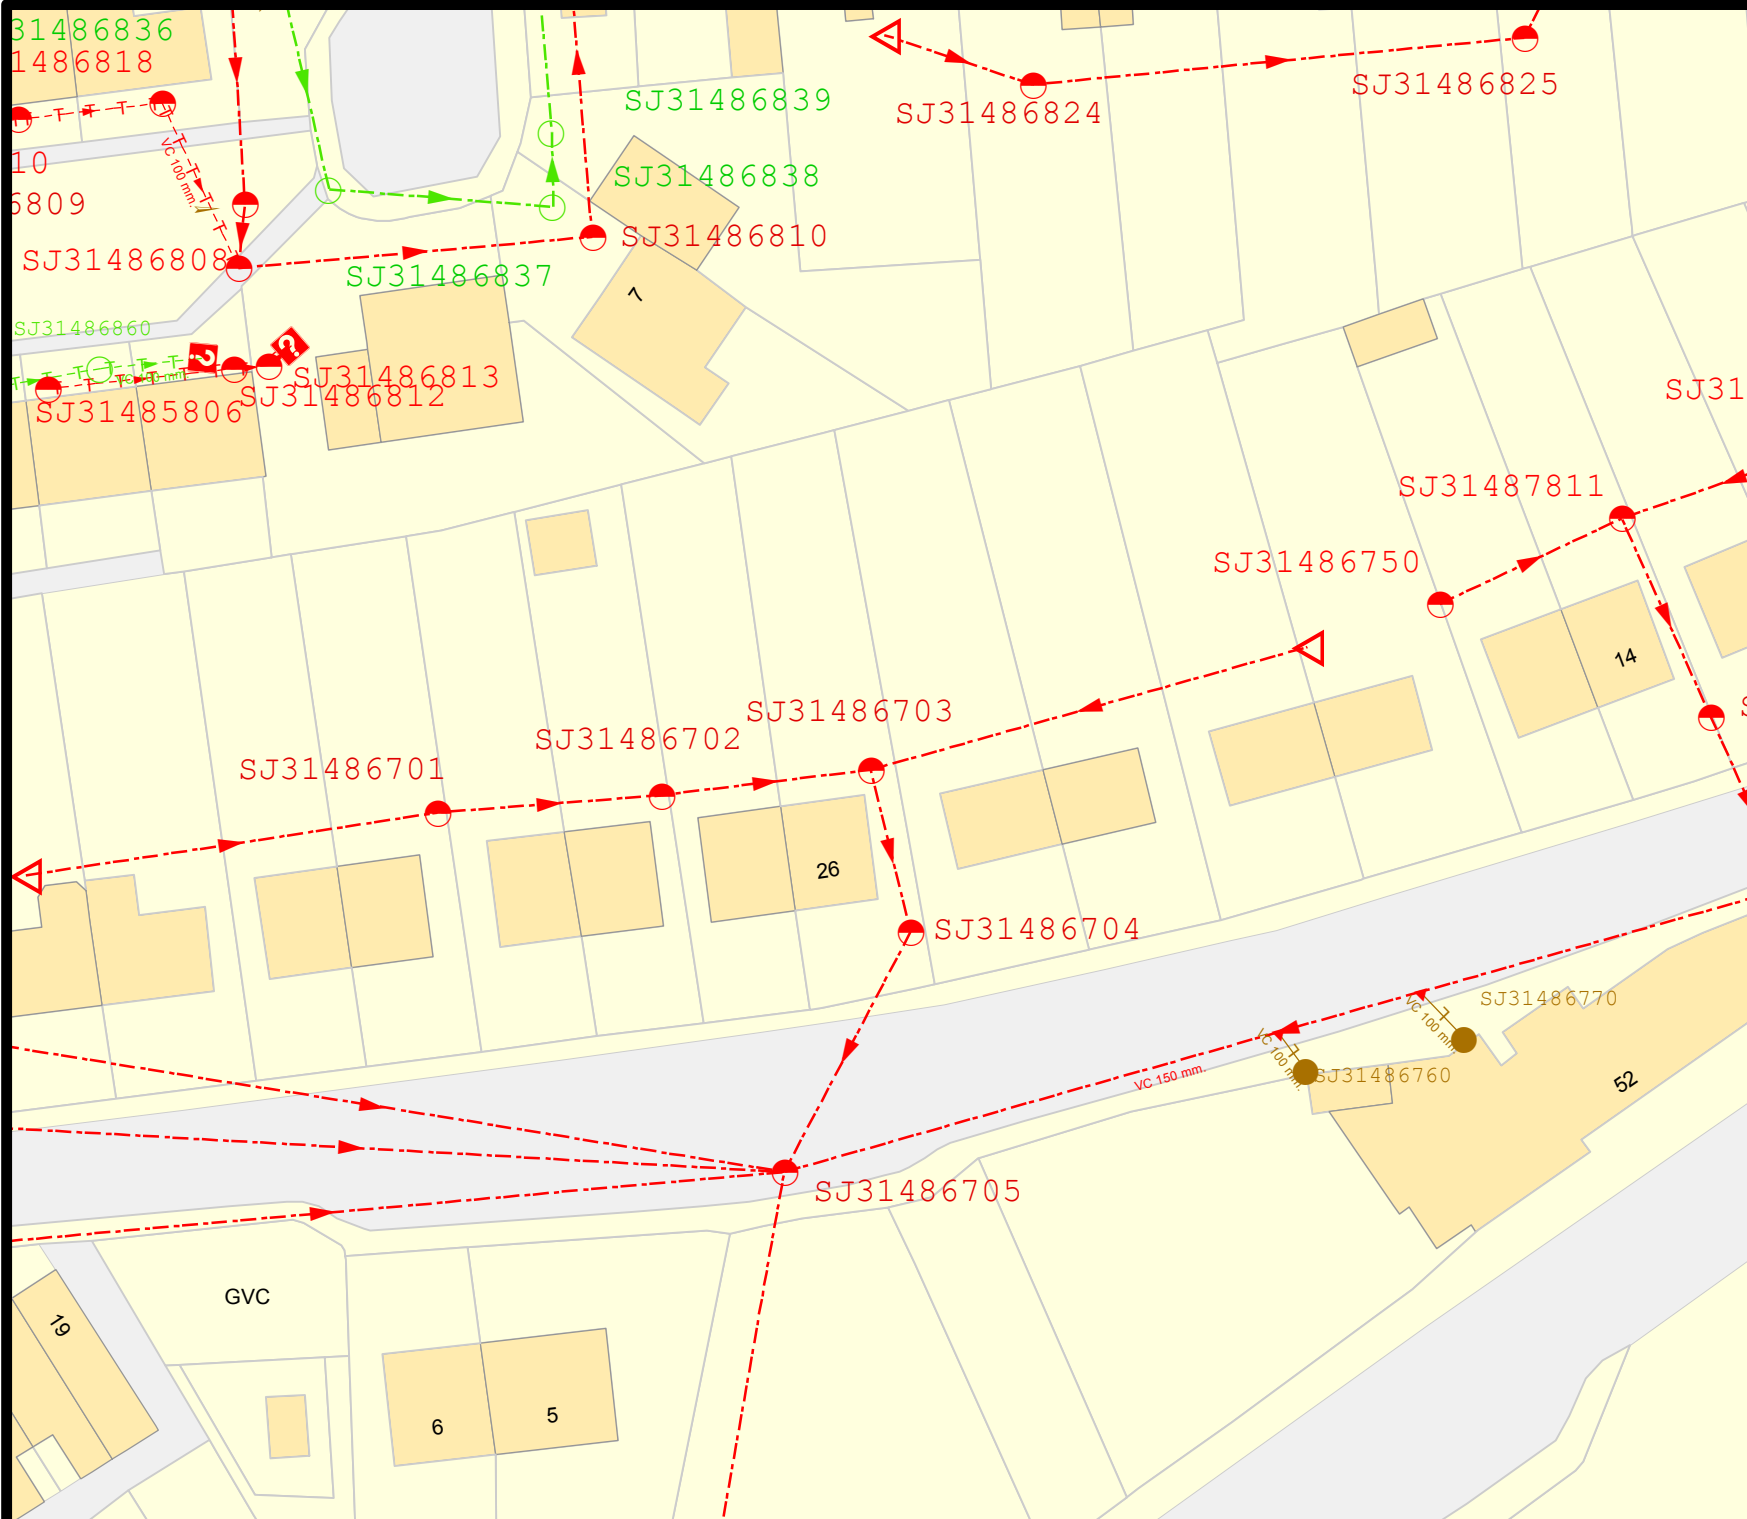

Dŵr Cymru
Welsh Water

PLA0061012



LEGEND(Representative of most common features)

- | | | |
|---|---|----------------|
| Foul chamber | Surface water chamber | Outfall |
| Combined chamber | Combined sewer overflow | Storm Overfall |
| Special purpose chamber | Treatment works | Rising main |
| Pumping station | Private sewer subject to Sect. 104 adoption agreement | Gravity sewer |
| NB: Sewer symbol colour indicates the type. | Private Sewer Transfer | Lateral Drain |
| RED - Combined | Inspection Chamber | |
| GREEN - Surface Water | | |
| BROWN - Foul | | |
| Purple - Former S24 sewers (for indicative purposes only) | | |

Notes:

Whilst every reasonable effort has been taken to correctly record the pipe material of DCWW assets, there is a possibility that in some cases pipe material (other than Asbestos Cement or Pitch Fibre) may be found to be asbestos cement (AC) or Pitch Fibre (PF). It is therefore advisable that the possible presence of AC or PF pipes be anticipated and considered as part of any risk assessment prior to excavation

Dŵr Cymru Cylindedig (the Company) gives this information as to the position of its underground apparatus by way of general guidance only and on the understanding that it is based on the best information available and is not warranted as to its correctness in the event of excavations or other works made in the vicinity of the company's apparatus. The error of location of apparatus is liable to vary and any excavations made entirely on your own. The information which is supplied by the Company is done so in accordance with statutory requirements of sections 105 and 109 of the Water Industry Act 1991 which is based upon the best information available and, in particular, but without prejudice to the generality of the foregoing, it should be noted that the records that are available to the Company may not disclose the existence of water mains, service pipes, drains, lateral drains or other apparatus and any excavation should be made in accordance with the provisions of the Water Industry Act 1991 and the Company's liability is limited to the provisions of the New Roads and Street Works Act 1991.

**EXACT LOCATIONS OF ALL APPARATUS
TO BE DETERMINED ON SITE.**

Reproduced by permission of the Ordnance Survey on behalf of
HMSSO. © Crown copyright and database right 2017.
All rights reserved.
Ordnance Survey Licence number 100019534

Map Ref: 331653,348785
Map scale: 1:500
Printed by: Gillian Williams
Printed on: 17 Nov 2021