



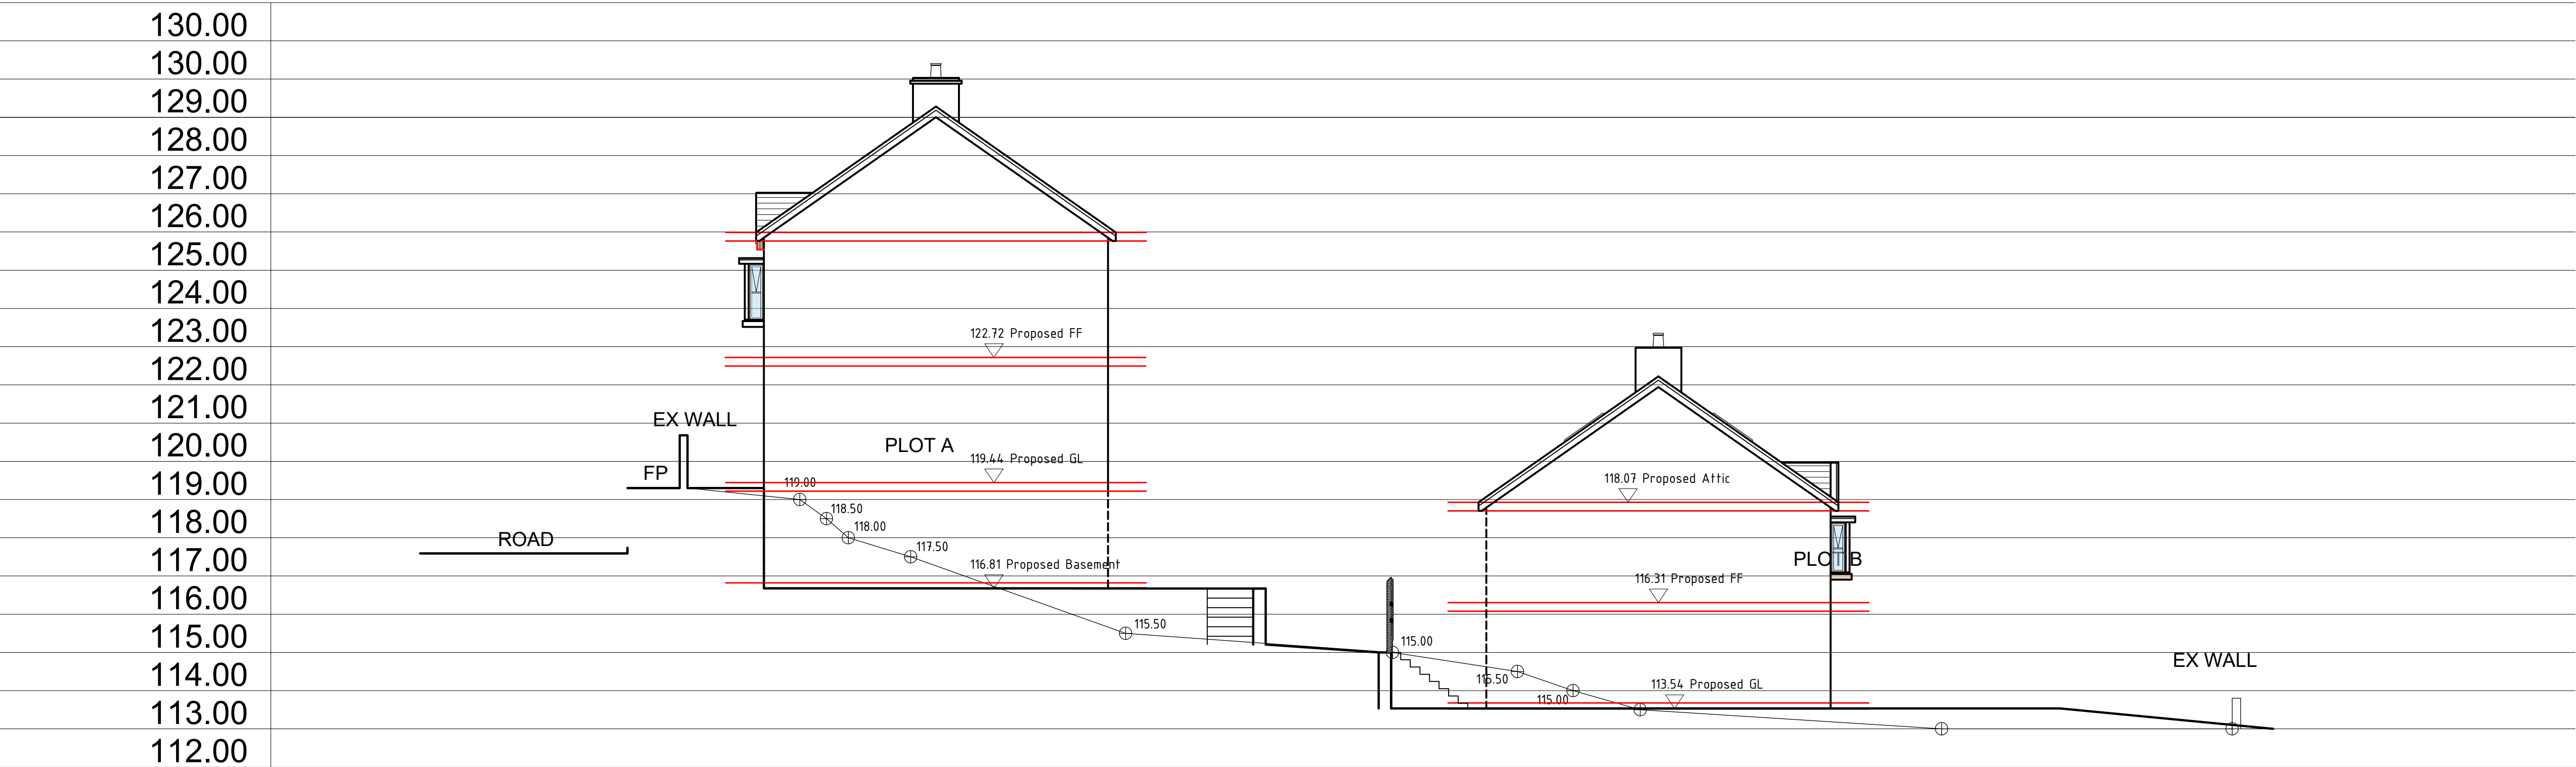

Section A-A as Proposed

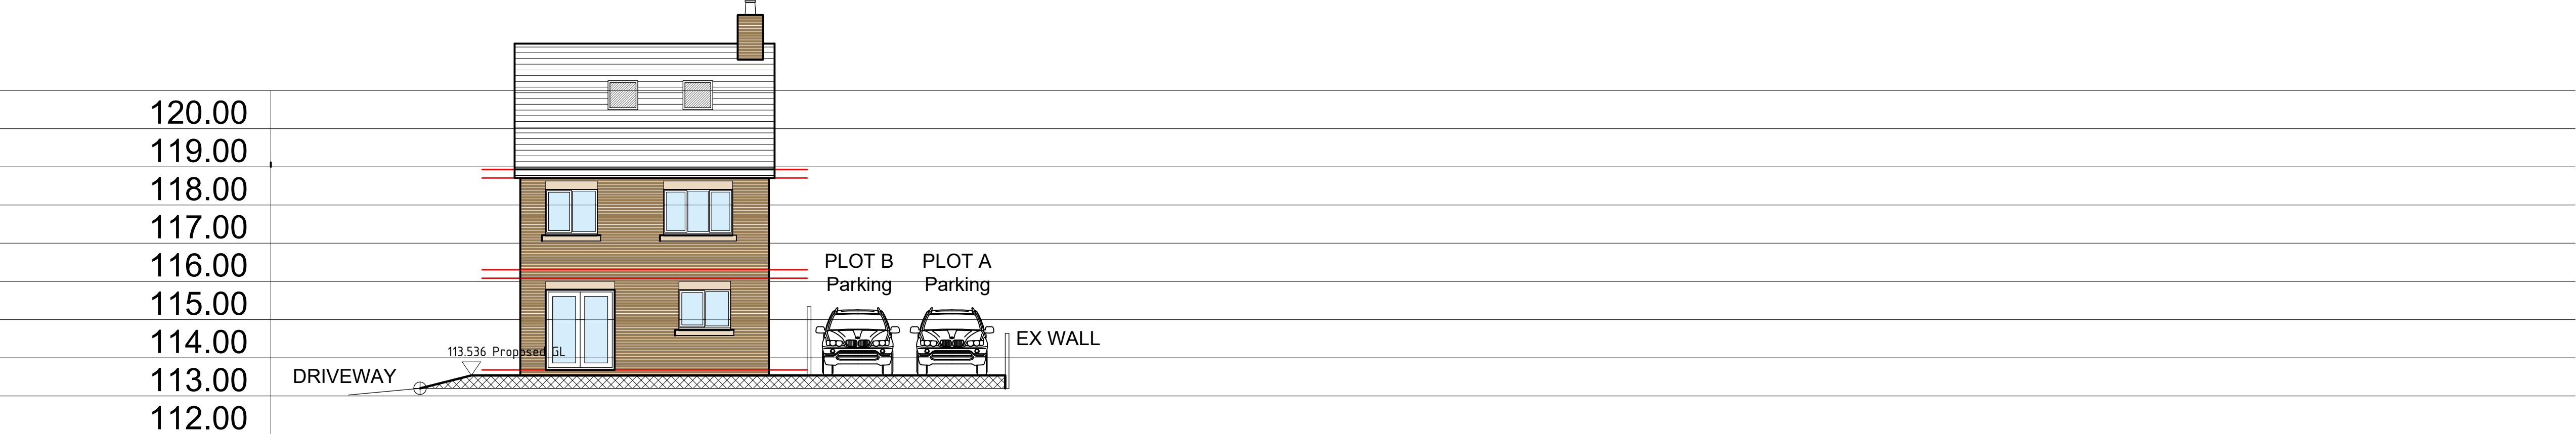

Section B-B as Proposed



Section C-C as Proposed



HDS Architectural Services, The Foundry,
15 York Street, Wrexham,
LL13 8LW
Tel: 01978 345250
www.hdsarchitectural.co.uk

Project;
Land at Nightingale House Shop, Well
Street, Cefn Mawr, Wrexham, LL14 3AE

Title; Cross Section as Proposed	Scale (A1); 1:100
Dwg No; CM/PD/06	Date; November 2020

Revision;
Rev B - updated plots to houses - planning comments (23/11/2020).
Rev C - updated to suit planning officer comments (09/02/21).
Rev D - amendments to streetscene elevation to suit planning
comments (24/05/21).
REV E - amendments to streetscene elevation to suit planning
comments (28/07/21).