


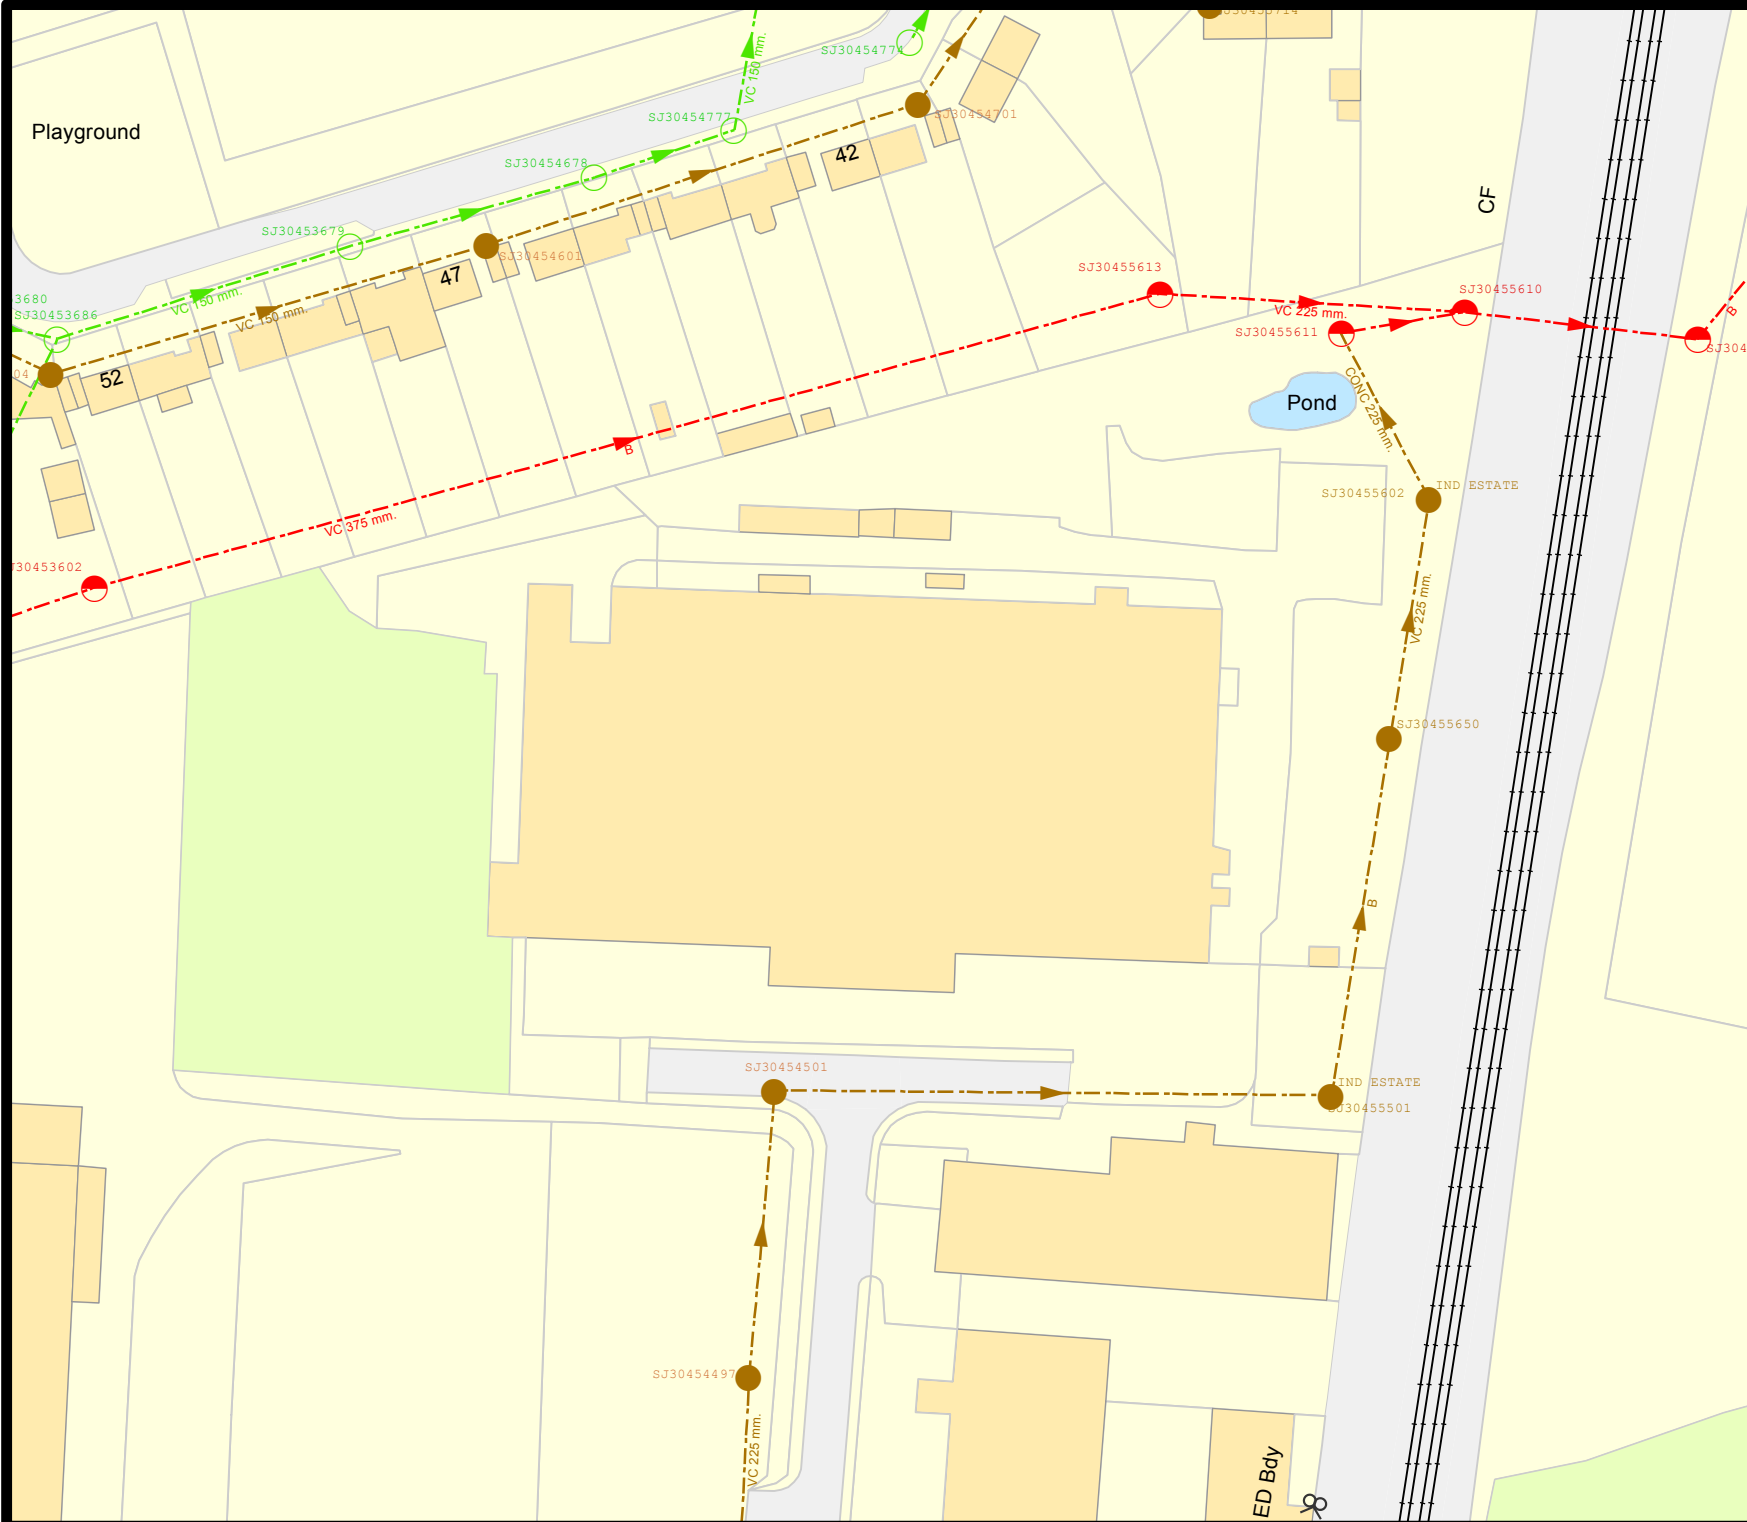

Dŵr Cymru
Welsh Water

PLA0059800



LEGEND(Representative of most common features)

Waste networks:

- | | | | |
|---|--|--|---|
| | Foul chamber | | Outfall |
| | Surface water chamber | | Lamp hole |
| | Combined chamber | | Storm Overflow |
| | Combined sewer overflow | | Rising main |
| | Special purpose chamber | | Gravity sewer |
| | Treatment works | | Private sewer |
| | Pumping station | | Private sewer subject to Sect. 104 adoption agreement |
| NB: Sewer symbol colour indicates the type. | | | Private Sewer Transfer |
| RED | - Combined | | Lateral Drain |
| GREEN | - Surface Water | | Inspection Chamber |
| BROWN | - Foul | | |
| Purple | - Former S24 sewers (for indicative purposes only) | | |

Notes:

Whilst every reasonable effort has been taken to correctly record the pipe material of DCWW assets, there is a possibility that in some cases pipe material (other than Asbestos Cement or Pitch Fibre) may be found to be asbestos cement (AC) or Pitch Fibre (PF). It is therefore advisable that the possible presence of AC or PF pipes be anticipated and considered as part of any risk assessment prior to excavation.

Dŵr Cymru Cylfyngedig (the Company) gives this information as to the position of its underground apparatus by way of general guidance only and on the understanding that it is based on the best information available and is not warranty as to its correctness is relied upon in the event of excavations or other works made in the vicinity of the Company's apparatus. The error of locating apparatus liable for carrying out any excavations made entirely on your. The information which is supplied by the Company is done so in accordance with statutory requirements of sections 103 and 109 of the Water Industry Act 1991 which is based upon the best information available and, in particular, but without prejudice to the generality of the foregoing, it should be noted that the records that are available to the Company may not disclose the existence of water mains, surface water drains, lateral drains or disposal mains and any associated apparatus laid before 1 September 1996, or if they are, the position thereof including their position and depth may not be accurate. It must be understood that the furnishing of this information is entirely without prejudice to the provisions of the New Roads and Street Works Act 1991 and the Company's rights to be compensated for any damage to its apparatus.

Service pipes are not generally shown but their presence should be anticipated.

**EXACT LOCATIONS OF ALL APPARATUS
TO BE DETERMINED ON SITE.**

Reproduced by permission of the Ordnance Survey on behalf of
HMSSO. © Crown copyright and database right 2017.
All rights reserved.
Ordnance Survey Licence number 100019534

Map Ref: 330486,345599
Map scale: 1:1250
Printed by: Lester Barrow
Printed on: 23 Sep 2021